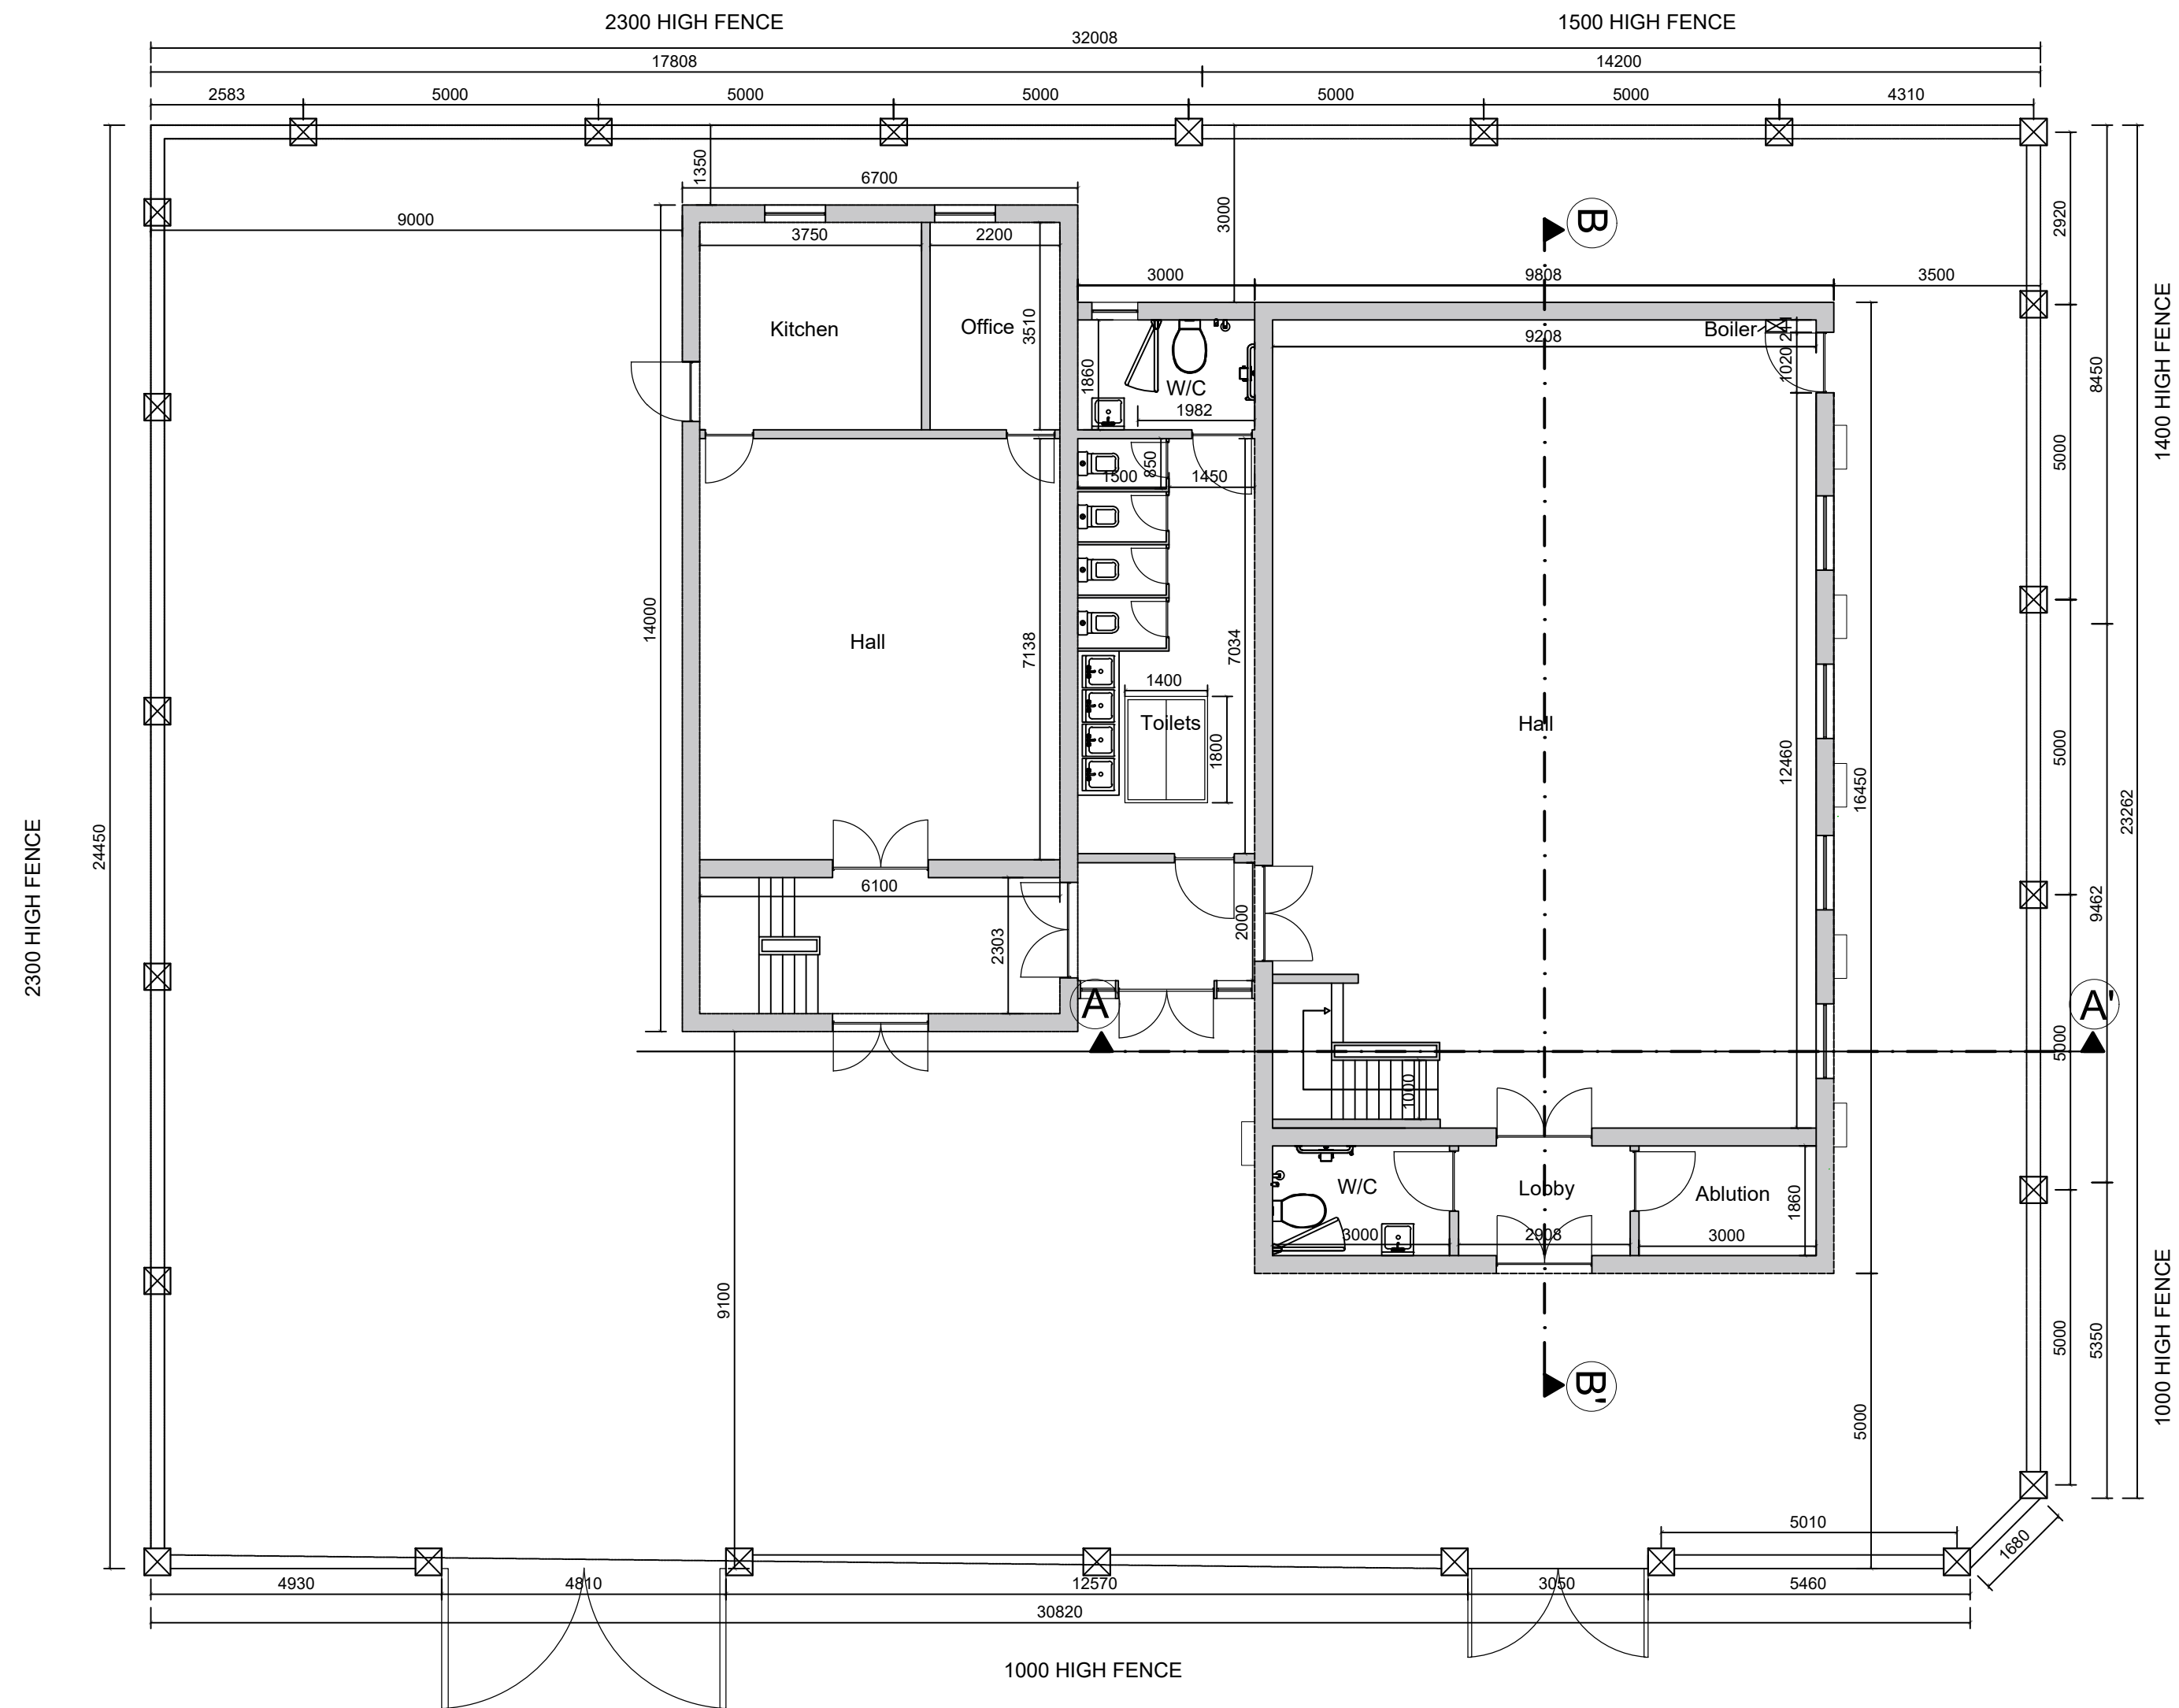


General Notes

No.	Revision/Issue	1
-----	----------------	---

Firm Name and Address
 **Mason and Marlowe**
Mason and Marlowe Ltd.
Project Managers and
Quantity Surveyors
5 Piccadilly Place,
Manchester, M1 3BR

Project Name and Address
NGM Islamic Centre,
49 Beresford Rd,
Levenshulme, Manchester
M13 0GT

Project	Sheet
Date 15/06/2022	A2
Scale 1/100	