


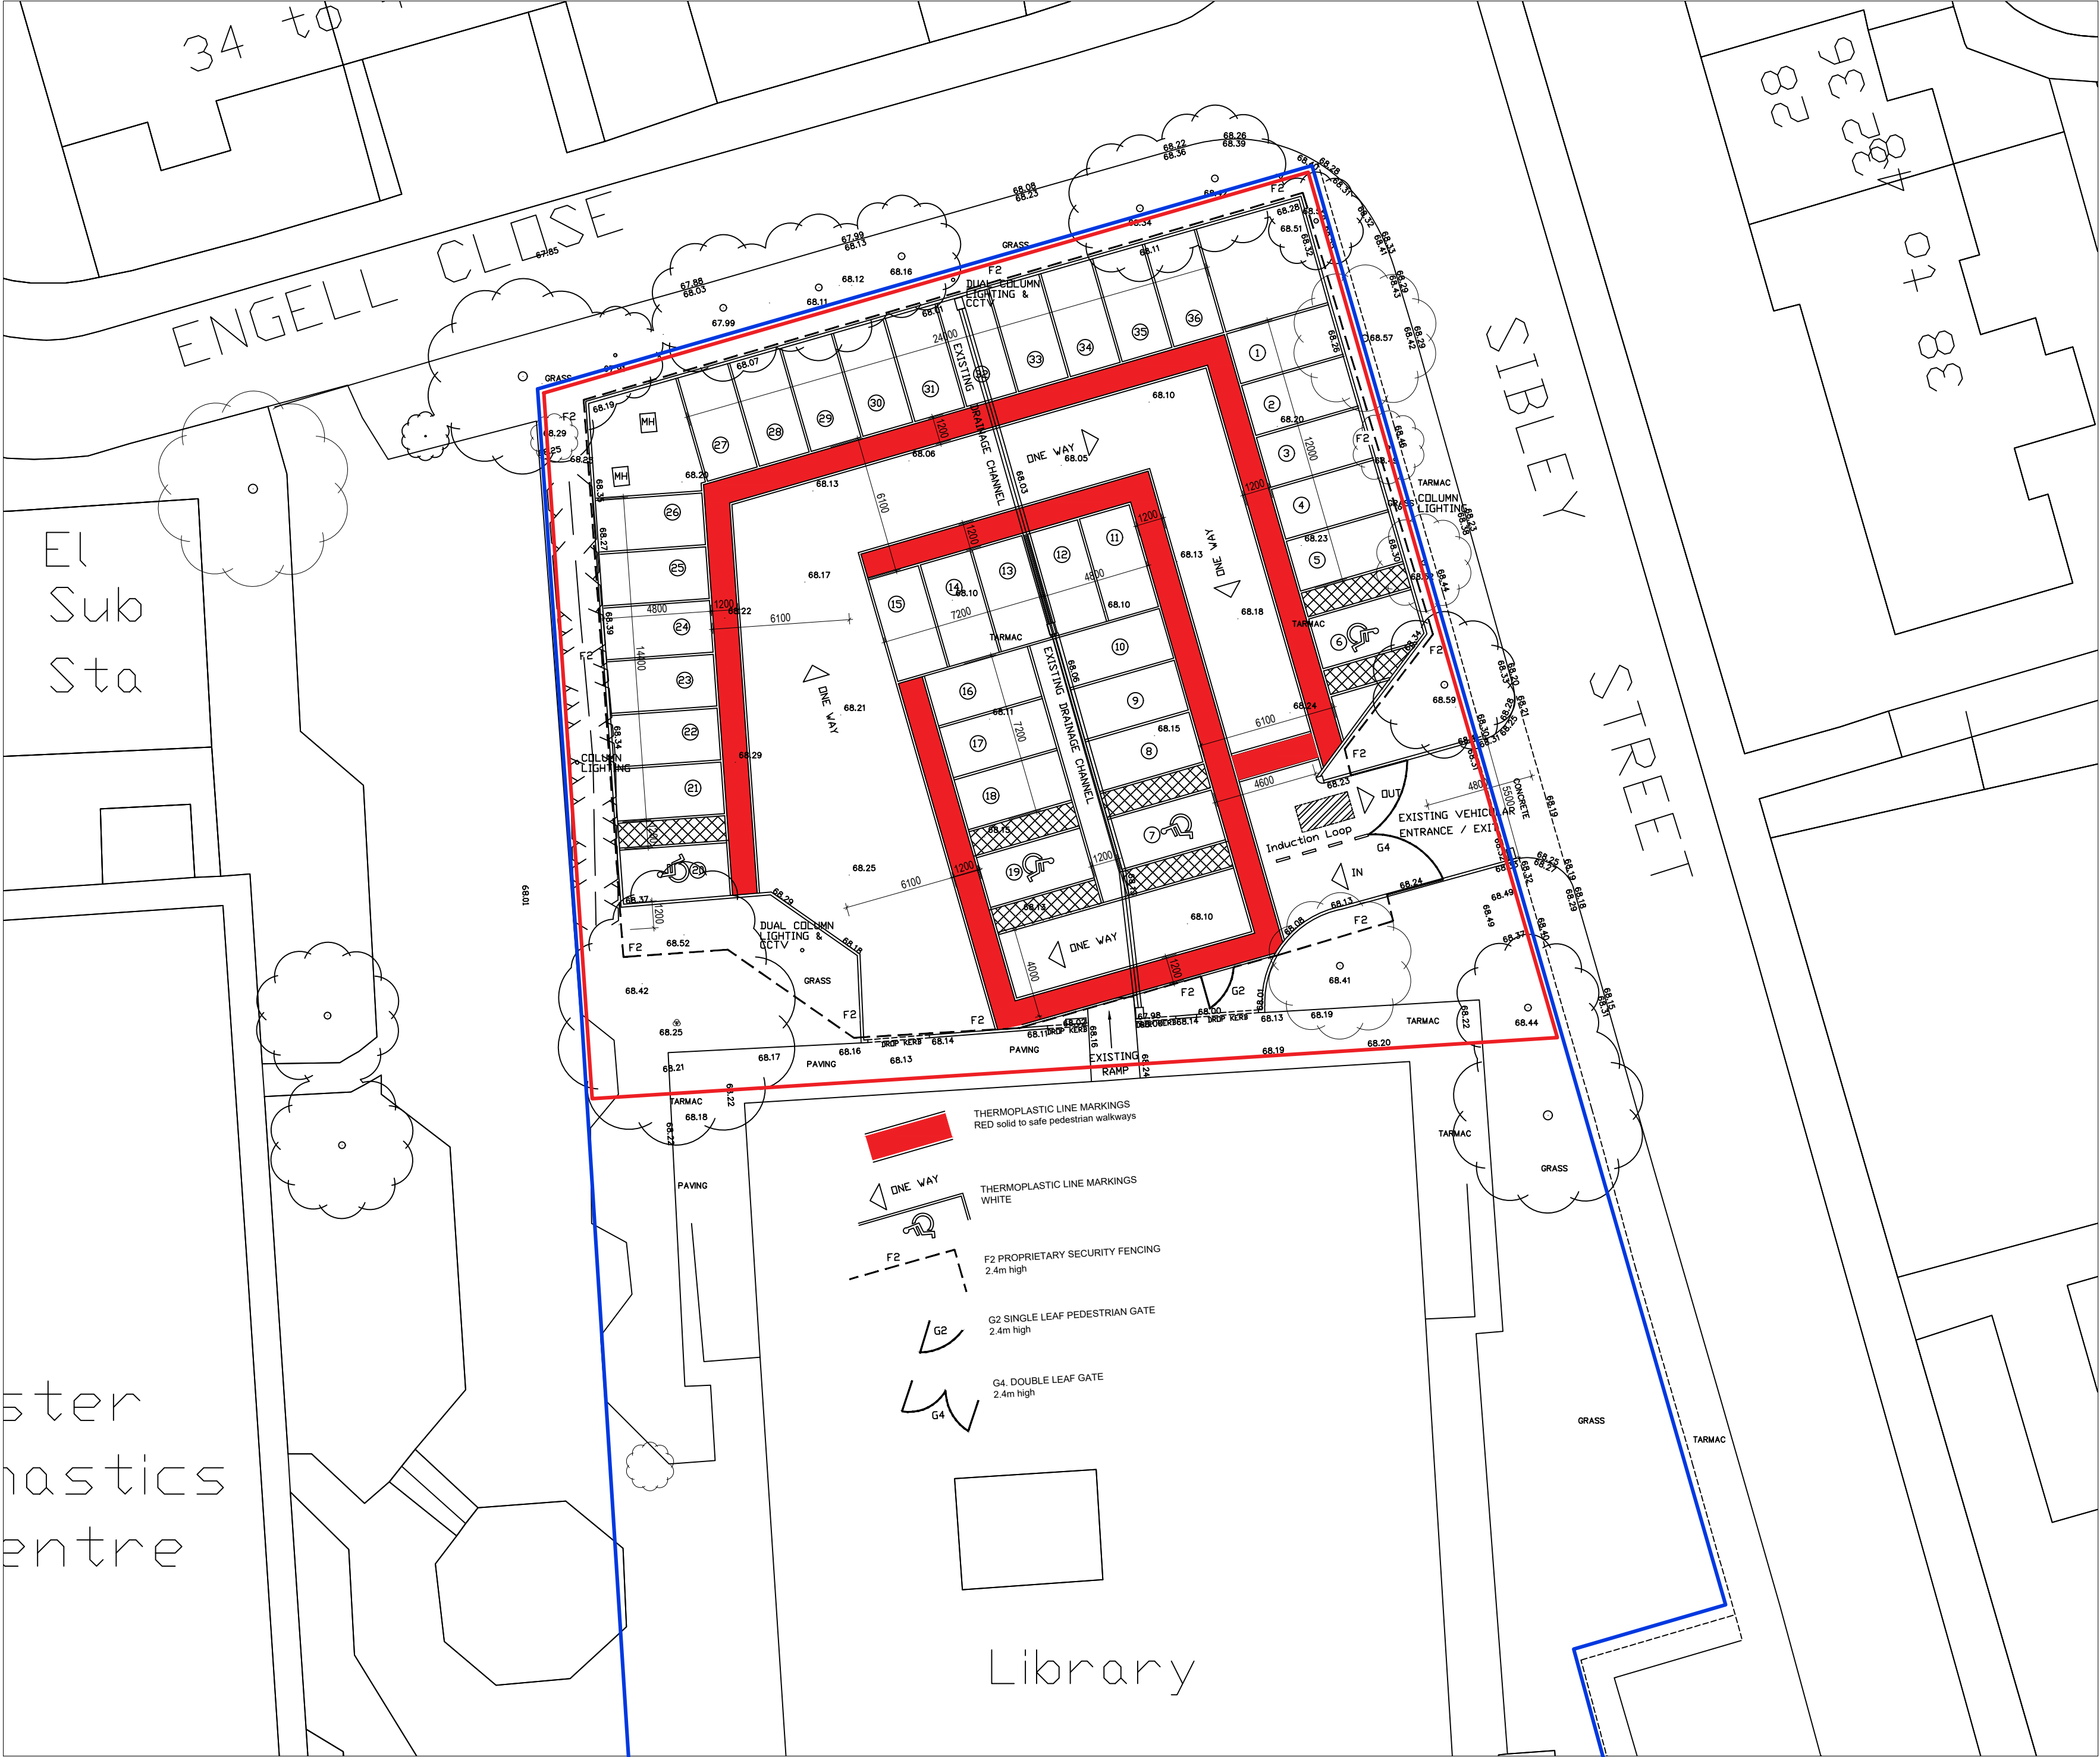

Notes:

- This drawing is copyright.
- Do not scale dimensions from this drawing.
- All discrepancies on this drawing are to be reported to the architect.
- Do not modify any element of this drawing.
- Use drawing only for purpose(s) issued.

North Sign / Key Plan

PLANNING APPLICATION SITE BOUNDARY

EXISTING GORTON LIBRARY LAND OWNERSHIP SITE BOUNDARY

The following external model files are included within this drawing:

P02	26.07.22	RED solid safe pedestrian walkways added	KL	TK
P01	15.07.22	Key added & layout updated	KL	TK
Rev	Date	Revision Notes	Dn	Rv

Client / Contractor

Intelligence
Buildings
Infrastructure

www.ibigroup.com

Project
GORTON_LIBRARY_CAR_PARK

Drawing Title
PROPOSED_SITE_PLAN

Job Number	Date	Scale@A2
50786	13/07/22	1:200
Status	Purpose	
FINAL	PLANNING_APPLICATION	

Drawing Number	Revision
LCP-IBI-WS-00-DR-A-100-003	P02