


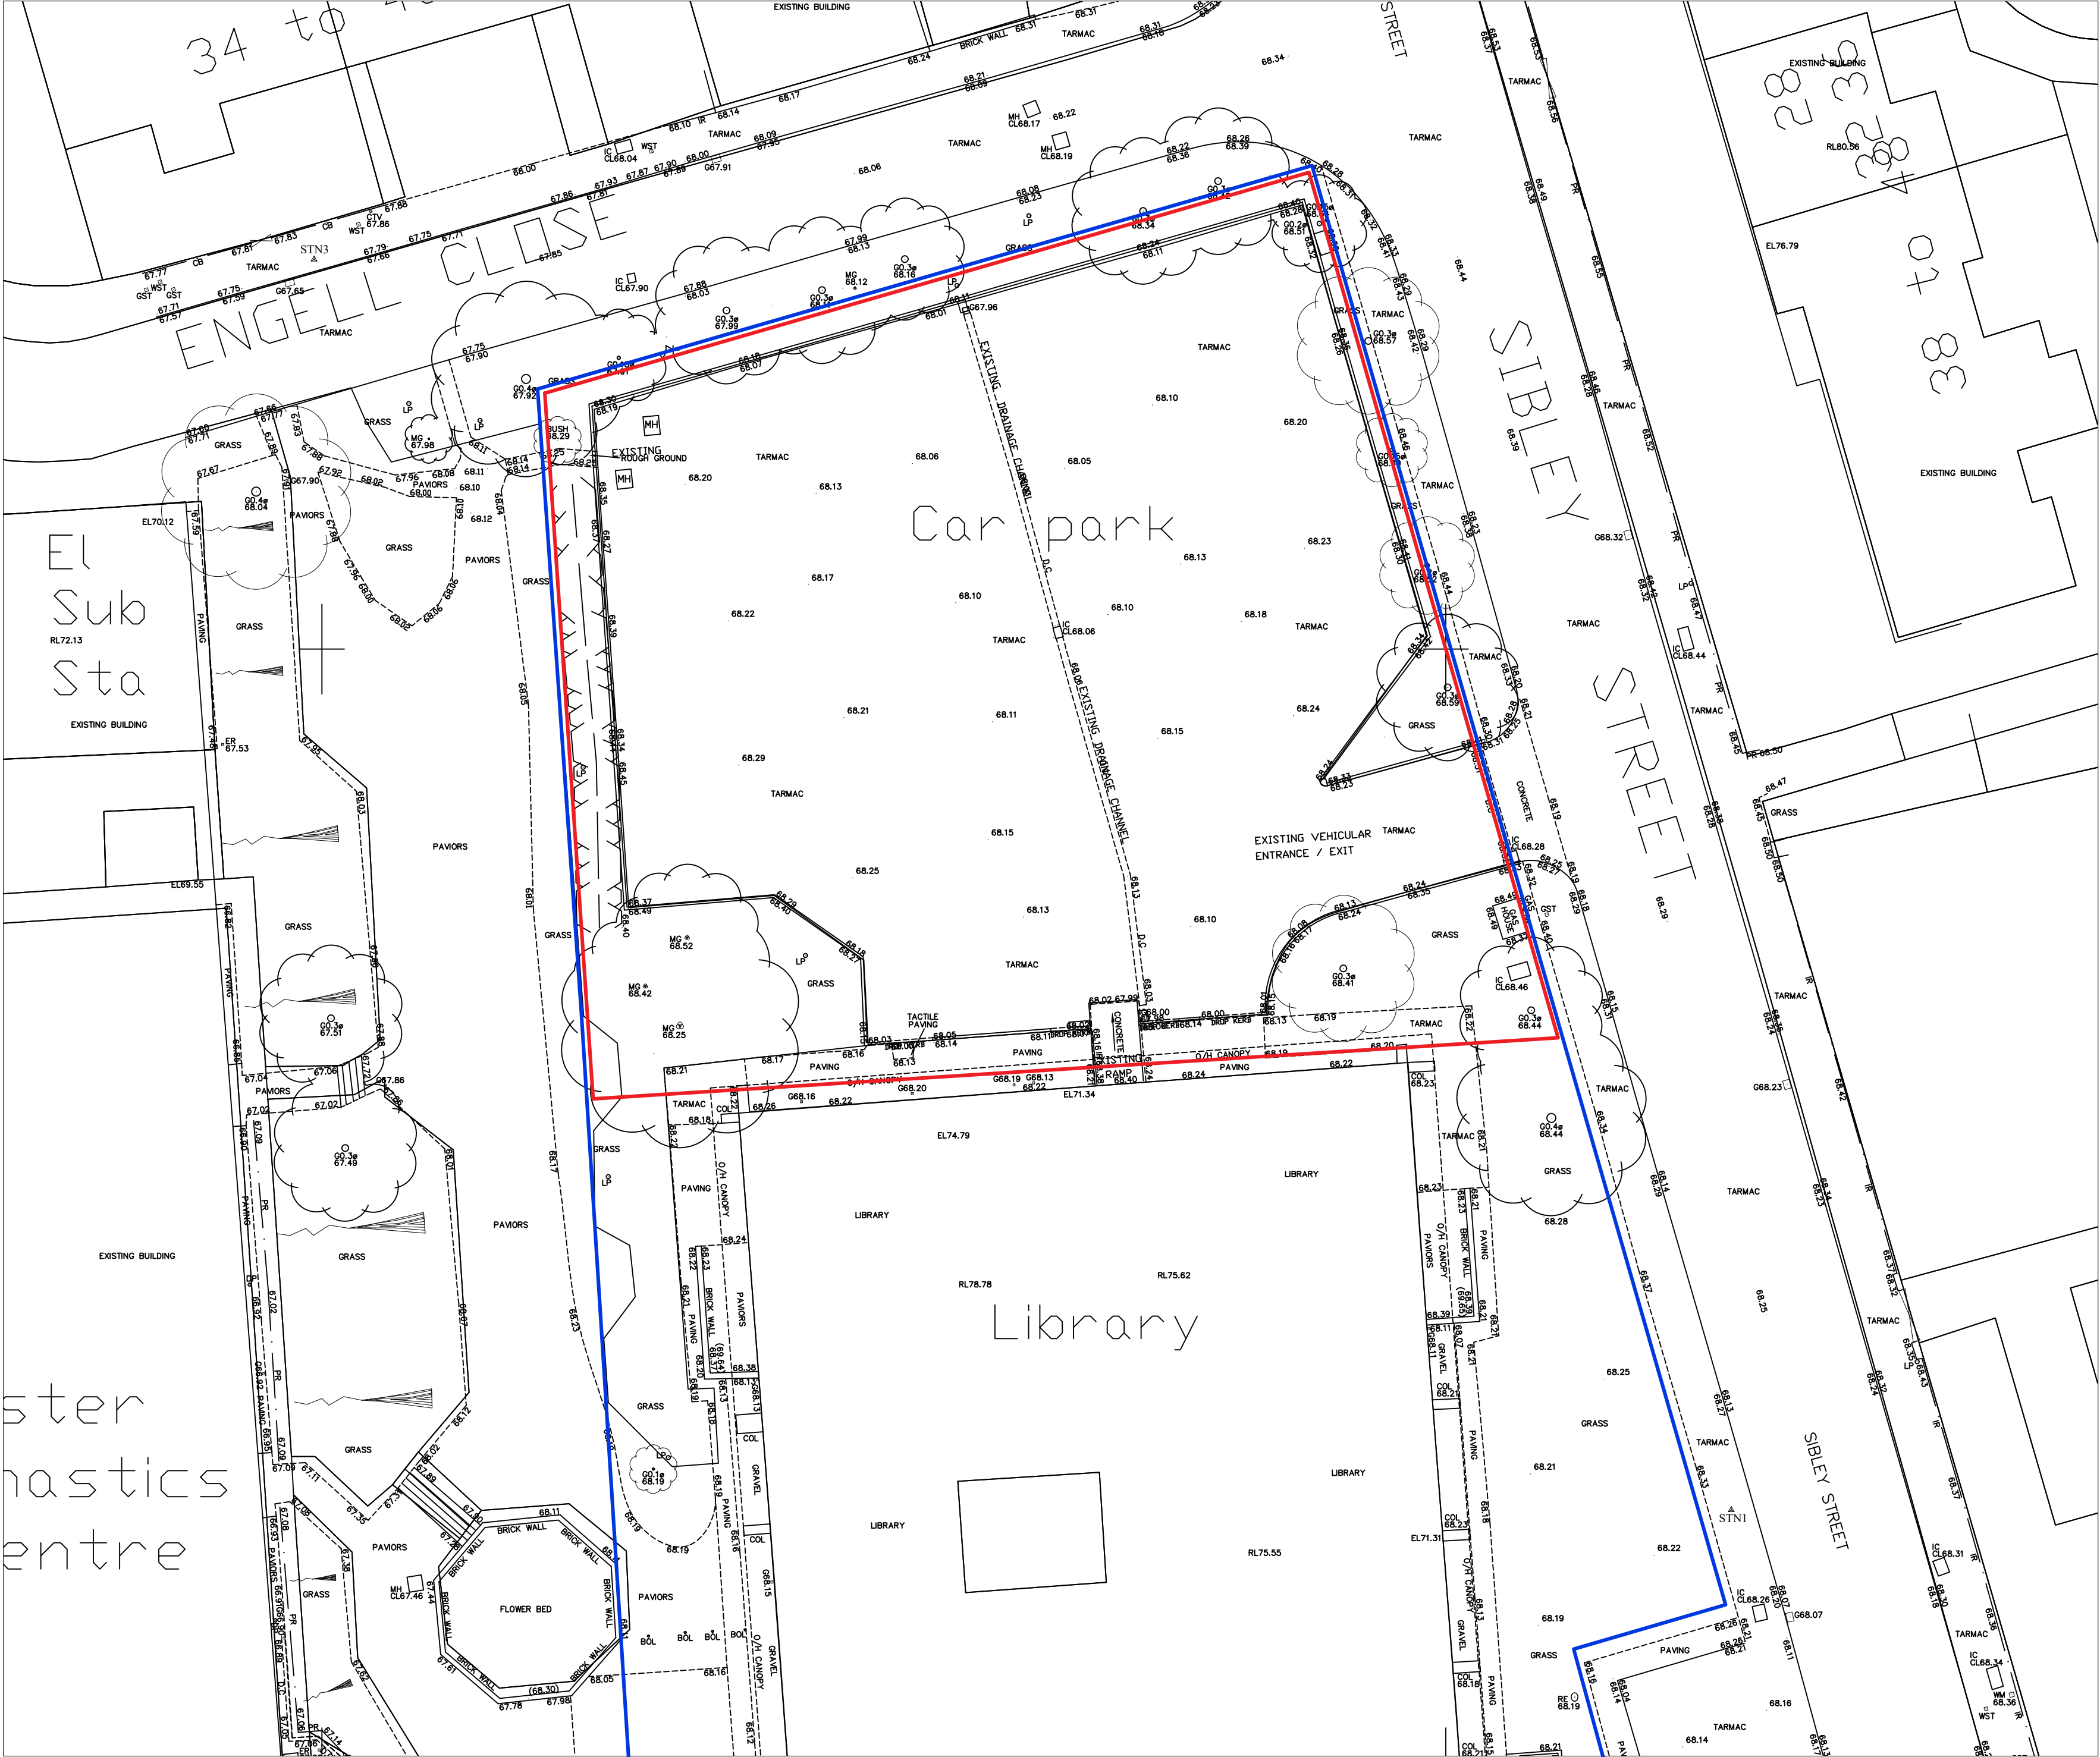

Notes:

- This drawing is copyright.
- Do not scale dimensions from this drawing.
- All discrepancies on this drawing are to be reported to the architect.
- Do not modify any element of this drawing.
- Use drawing only for purpose(s) issued.

North Sign / Key Plan

NORTH

PLANNING APPLICATION SITE BOUNDARY

EXISTING GORTON LIBRARY LAND OWNERSHIP SITE BOUNDARY

The following external model files are included within this drawing:

Rev	Date	Revision Notes	Dn	Rv

Client / Contractor

MORGAN SINDALL

Intelligence Buildings Infrastructure

Project: GORTON_LIBRARY_CAR_PARK

Drawing Title: EXISTING_SITE_PLAN

Job Number	Date	Scale@A2
50786	12/07/22	1:200
Status	Purpose	
FINAL	PLANNING_APPLICATION	
Drawing Number	Revision	
LCP-IBI-WS-00-DR-A-100-002	-	