
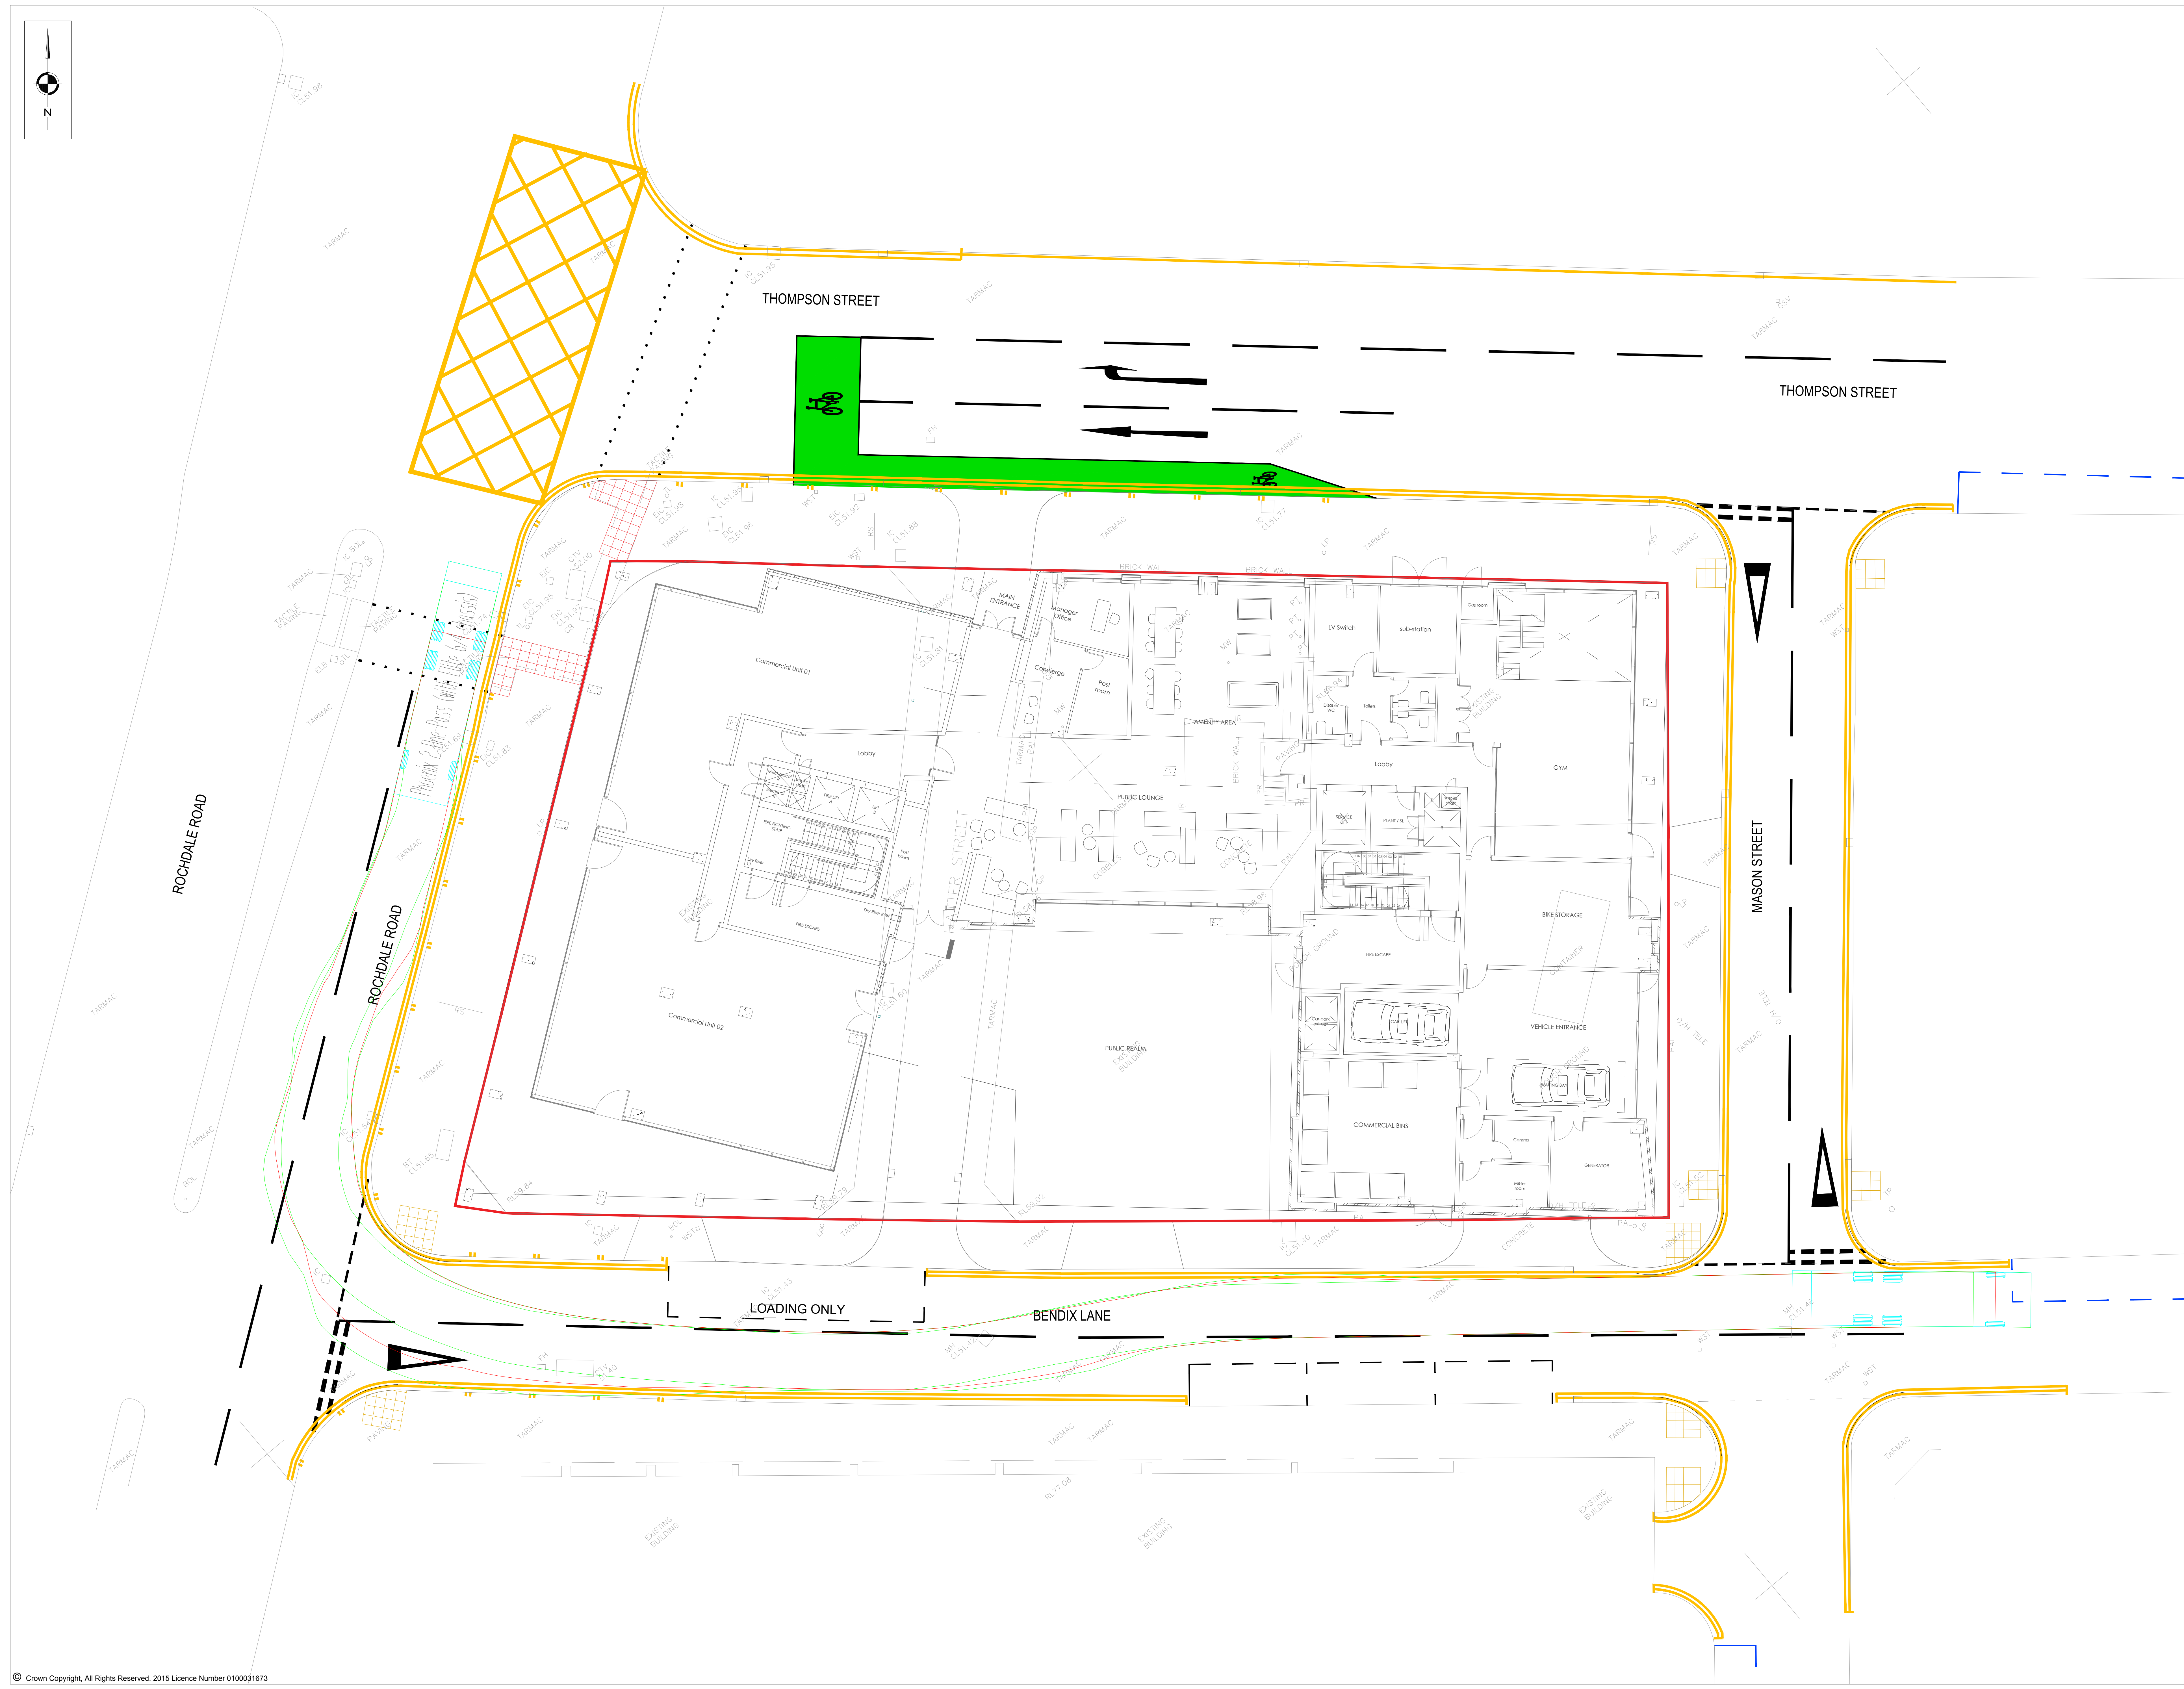


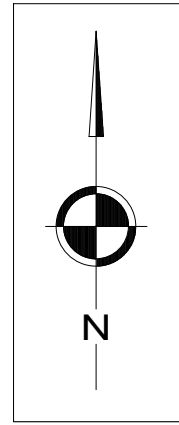

NOTES

- ALL DISCREPANCIES ON THIS DRAWING ARE TO BE BROUGHT TO THE ATTENTION OF SCP.
- DRAWINGS ARE IN METRES UNLESS OTHERWISE STATED.
- ALL DIMENSIONS ARE TO BE CHECKED BEFORE COMMENCEMENT OF WORK ON SITE.

KEY

Phoenix 2 One-Pass (with Elite 6x4 chassis)
Overall Length 11.80m
Overall Width 2.55m
Overall Body Height 3.76m
Min Body Ground Clearance 0.31m
Track Width 2.55m
Lock to lock time 4.05s
Kerb to Kerb Turning Radius 10.15m

REVISIONS

REV	DESCRIPTION	DATE	BY
-	FIRST ISSUE	14/10/19	GD
A	AMENDED TO SUIT GA COMMENTS	12/12/19	WS

SCP

Transportation Planning : Infrastructure Design

Riverside Studio, 32 The Cattle, Leeds, LS2 7EW, Tel 0113 887 3323
www.scptransport.co.uk, Email info@scptransport.co.uk

Client Name:

CREATE CONSTRUCTION

Project Title:

ANCOATS GARDENS, MANCHESTER

Drawing Title:

SWEPT PATH ANALYSIS
REFUGEE VEHICLE IN BENDIX LANE

Date:	10.10.2019	Drawn By:	CG
Scale:	1:100 @ A0	Checked:	GD
Status:	DESIGN	Approved:	UNAPPROVED

Drawing No	18387-ATR01	Rev:	A
------------	-------------	------	---