


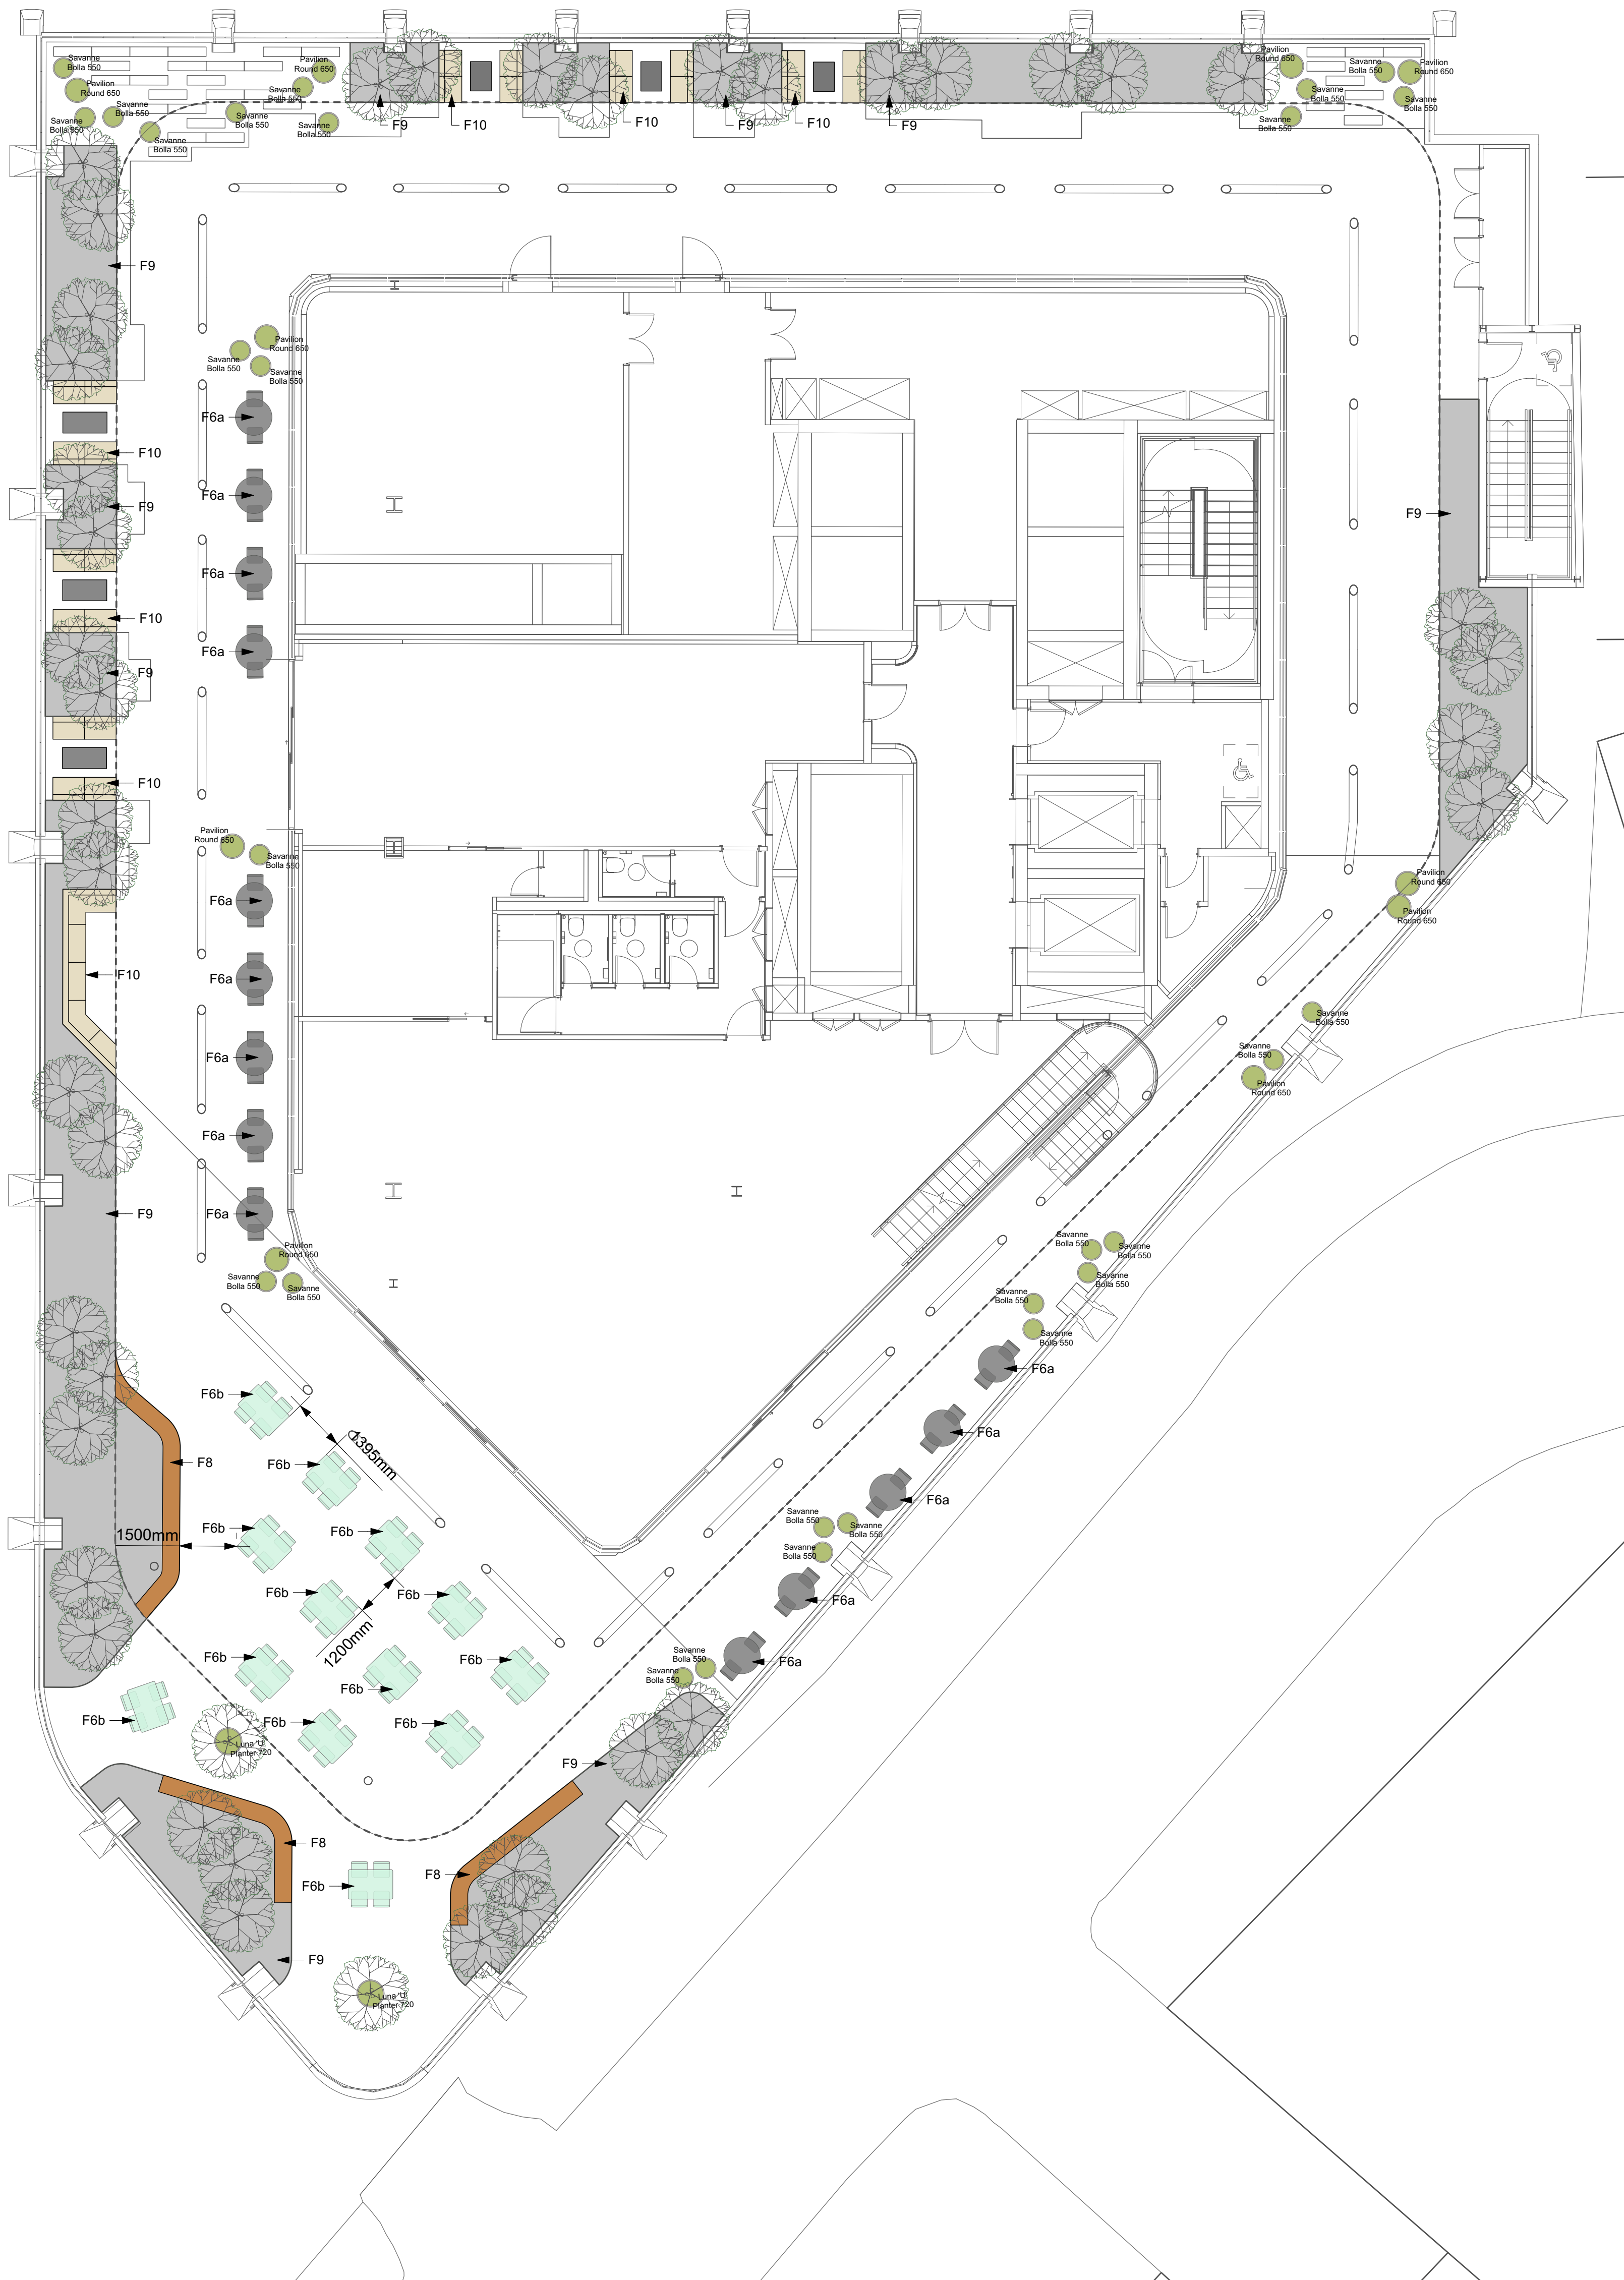

STREET FURNITURE



Free Standing Tables & Chairs

Material: Powder coated steel
Supplier: Fermob or similar and approved

Product: Bistro Table (2 Person) **[REF: 6a]**
Size: 740mm (h) x 960mm (diameter)
Product: Bistro Chair
Size: 820mm (h) x 420mm (w) 420mm (w)

Product: Bistro Table (4 Person) **[REF: 6b]**
Size: 740mm (h) x 1170mm(l) x 770mm (w)
Product: Bistro Chair
Size: 820mm (h) x 420mm (w) 420mm (w)

Number and Colour: 14 Bistro Table (2 Person), 13 Bistro Table (4 Person), 76 Bistro Chairs in total;

14no. Bistro Tables (2 Person) in Anthracite
24no. Bistro Chairs in Anthracite

13no. Bistro Tables (4 Person) in Ice Mint
52no. Bistro Chairs in Ice Mint



Integrated Timber Top Seating [REF: F8]
 Product: Display: Integrated seating

Product: Plateau Integrated seating
Size: Length Varies x 530mm (w) x 450mm (h)
Material: Class 3 sustainable UK grown timber
Manufacturer: Logic Ltd or similar approved
Notes: Integrated into the VELOX Rapid Edge™
System by Logic Ltd or similar. Refer to
manufacturers details. Includes back support &
armrests.



Steel Planter Edge [REF: F9]

Product: Stapel Raised Planter Edge
Size: Varies (450mm upstand)
Material: Steel
Finish: Linier.
Manufacturer: Logic Ltd or similar approved
Notes: Fixed using the VELOX Rapid Edge™
System by Logic Ltd or similar. Refer to
manufacturers details



Fixed Outdoor Sofa Seating [REF: F10]

Bespoke Item with integrated table.
Subject to further design development at
Stage 04.



Planted Pots

Material: Lightly textured GRP
Product: Luna 'U' Planter by Iota Garden
Size: 560mm (h) x 720mm (d)
Finish: GRP textured powder coated in mid-dark grey
Product: Pavilion Round Planter by Iota Garden
Size: 540mm (h) x 650mm (d) / 460mm (h) x 550mm (d)
Finish: GRP textured powder coated in light mid-grey
Product: Savanne Bolla Planter by Iota Garden
Size: 550mm (h) x 550mm (d)
Finish: GRP textured powder coated in mid grey
Supplier: All Iota Garden or similar and approved
Number: 41 plant pots in total; 2no. Luna 'U', 10no. Pavilion Round 650, 28no. Savanne Bolla

Client	Bruntwood	
Project	Alberton House	
Drg Title	Furniture - Roof Terrace	
Created on	Created by	Approved by
01-03-22	JC	FF
Scale	Size	Workstage
1:100	A1	Planning

Drg No.	Suitability	Revision
2805-PLA-RT-XX-DR-L-1002	S3	P01

P01	17.06.22	For Planning	JC	RM
	Date	Description	Drawn	Apprvd