


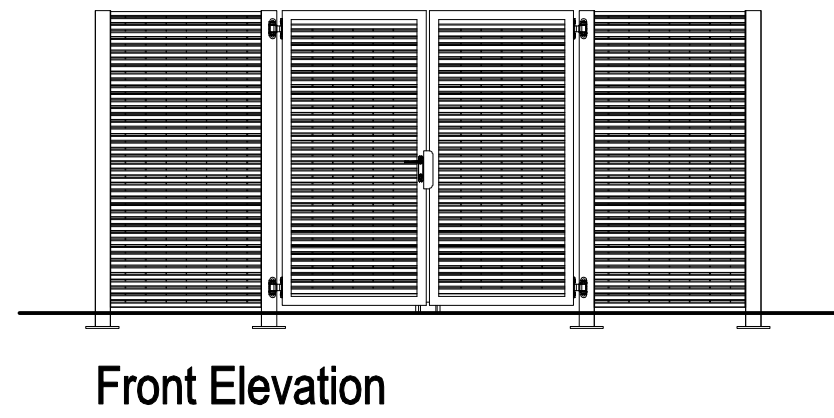
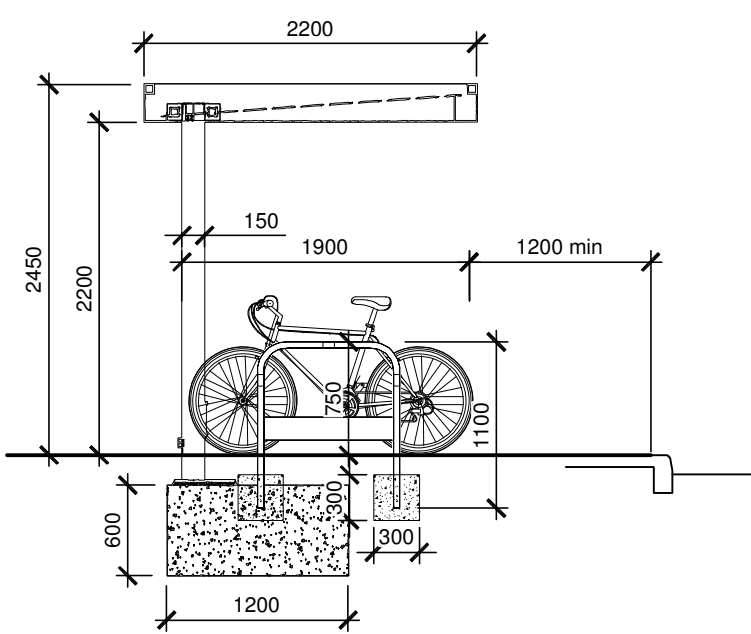
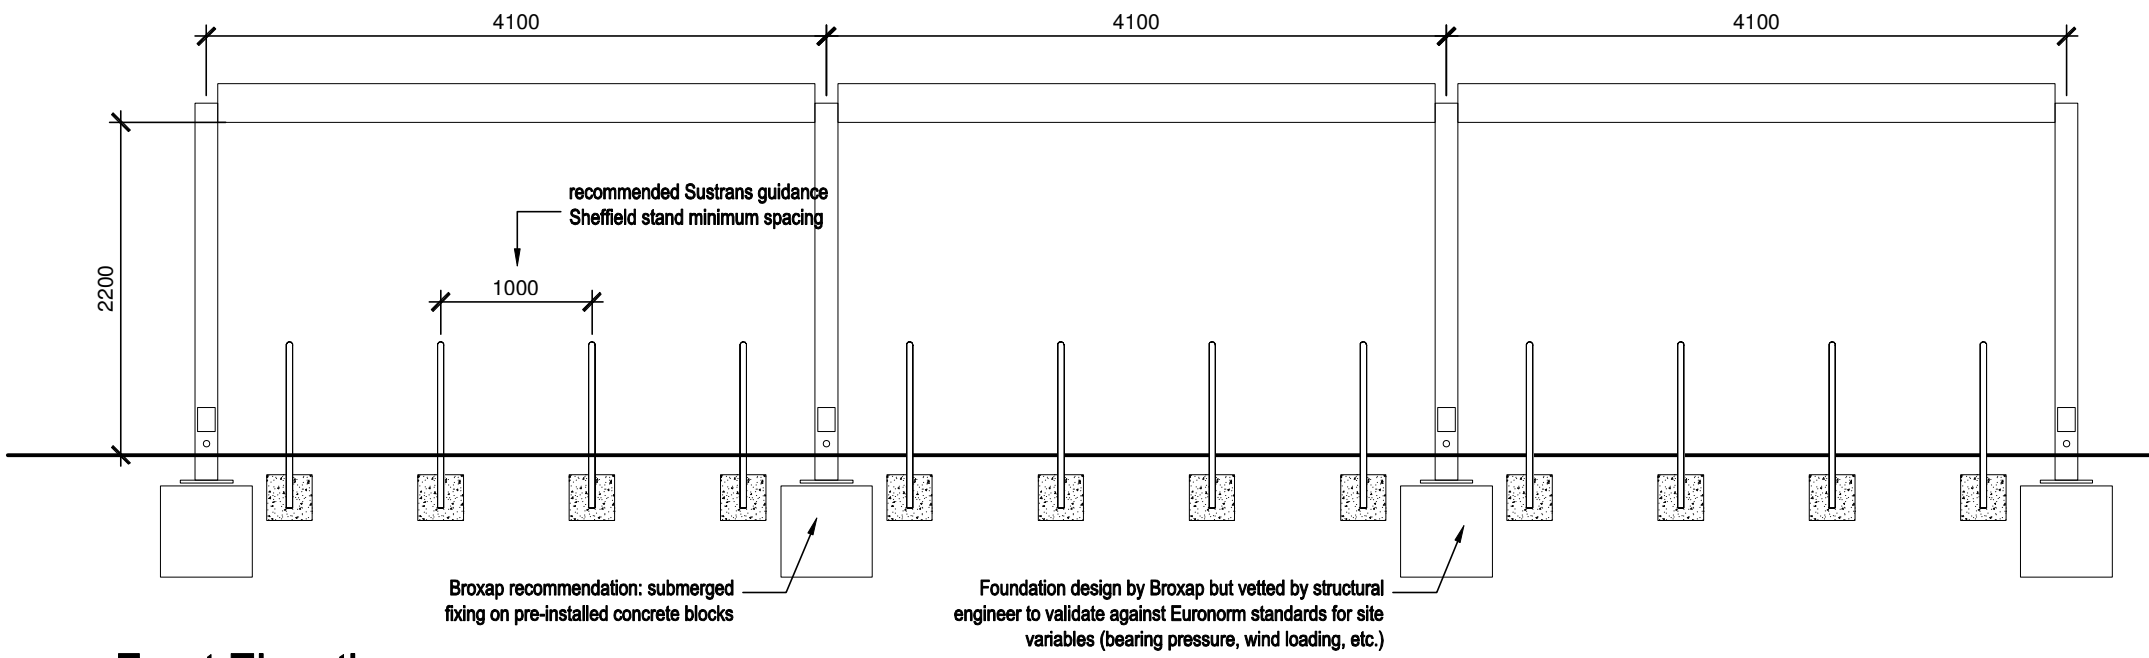
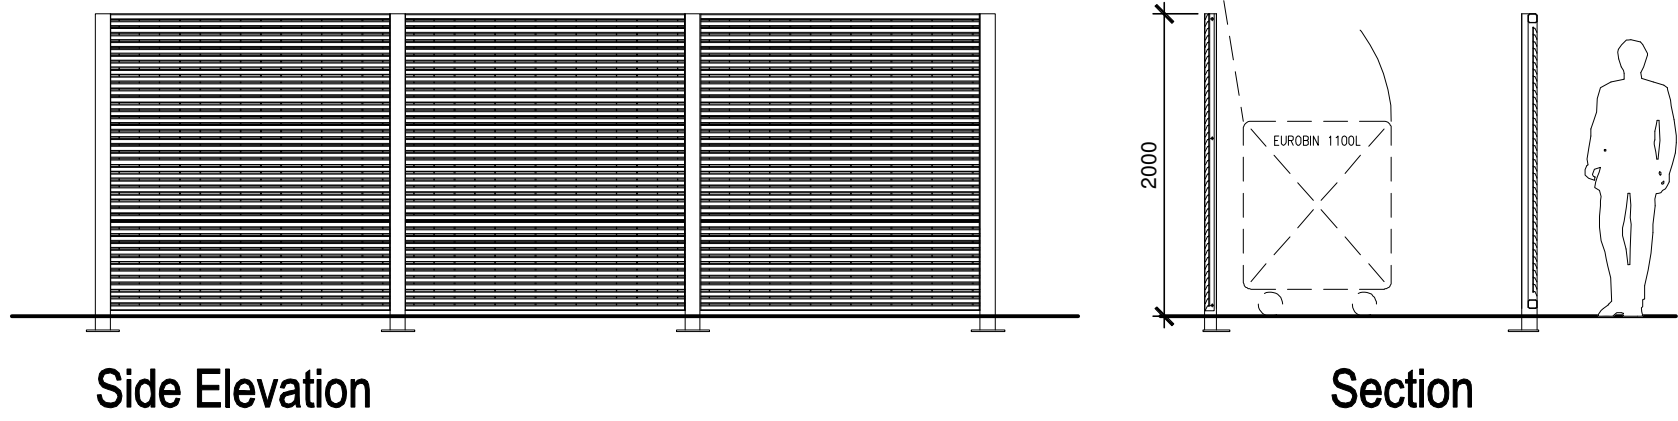
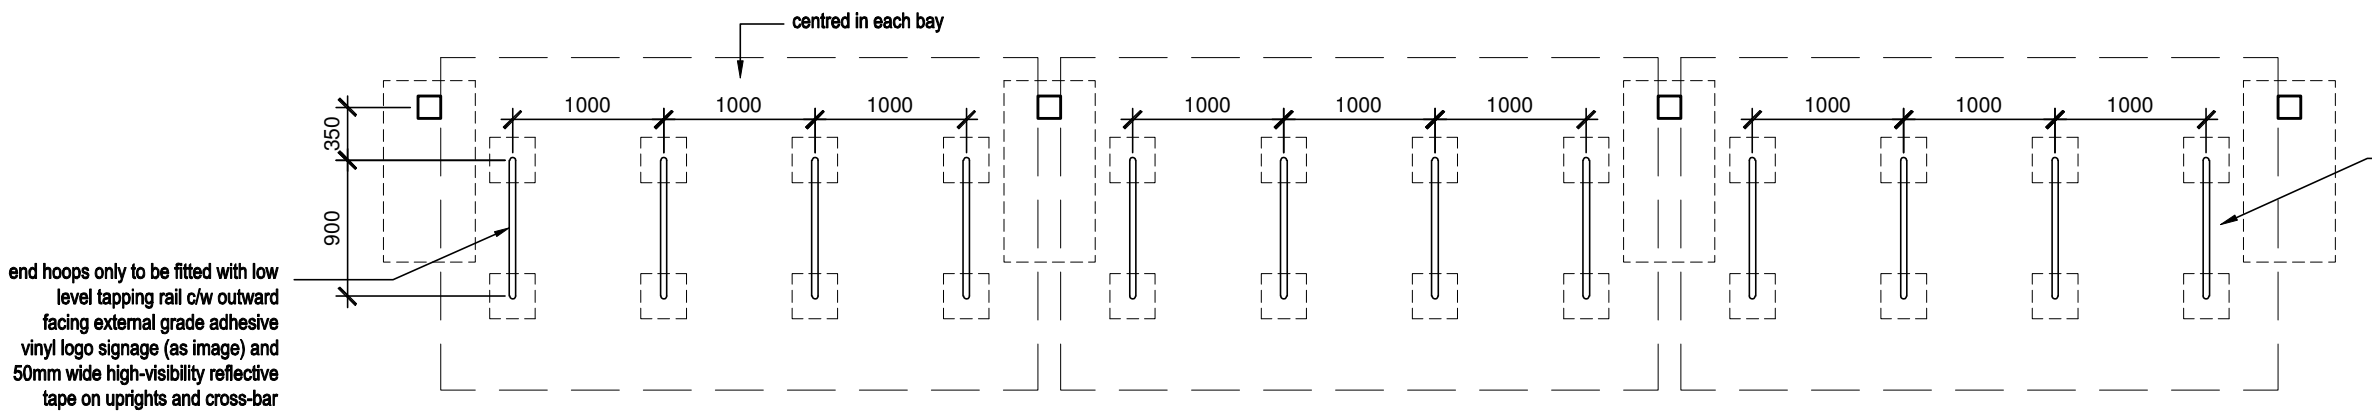
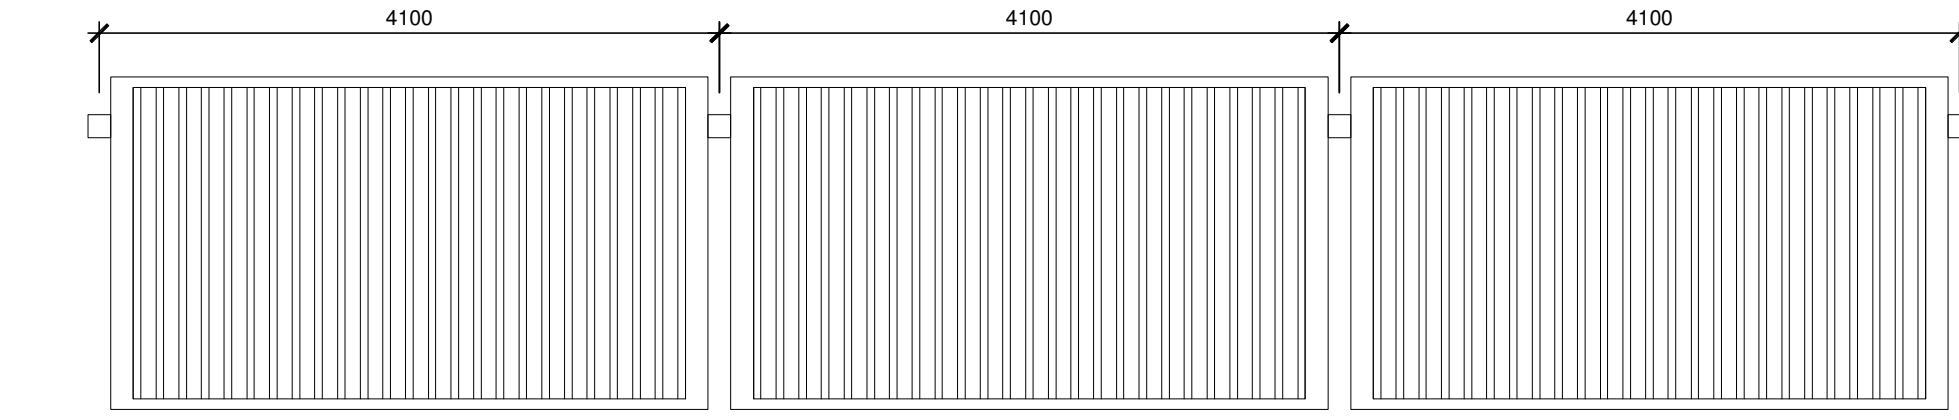
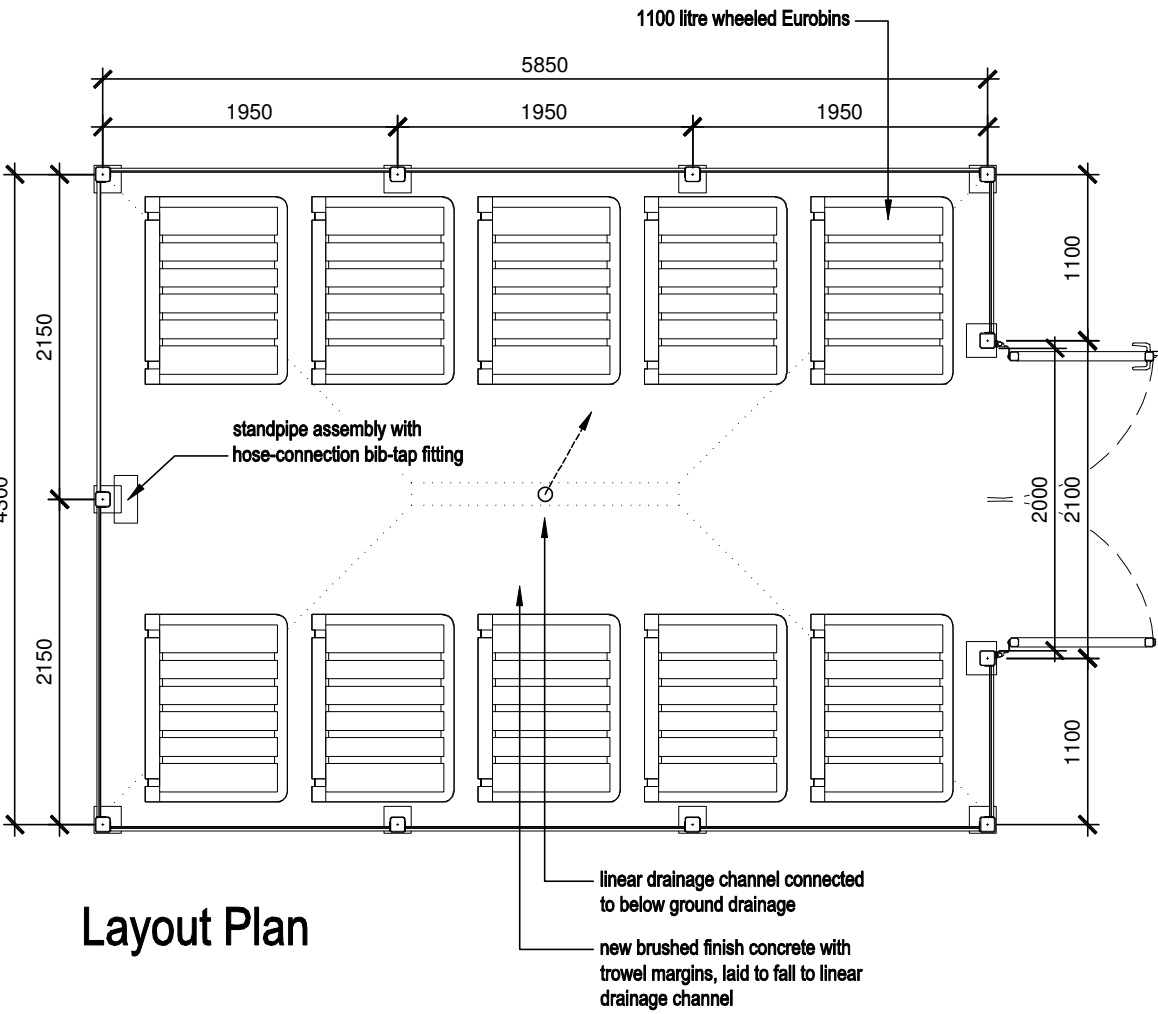
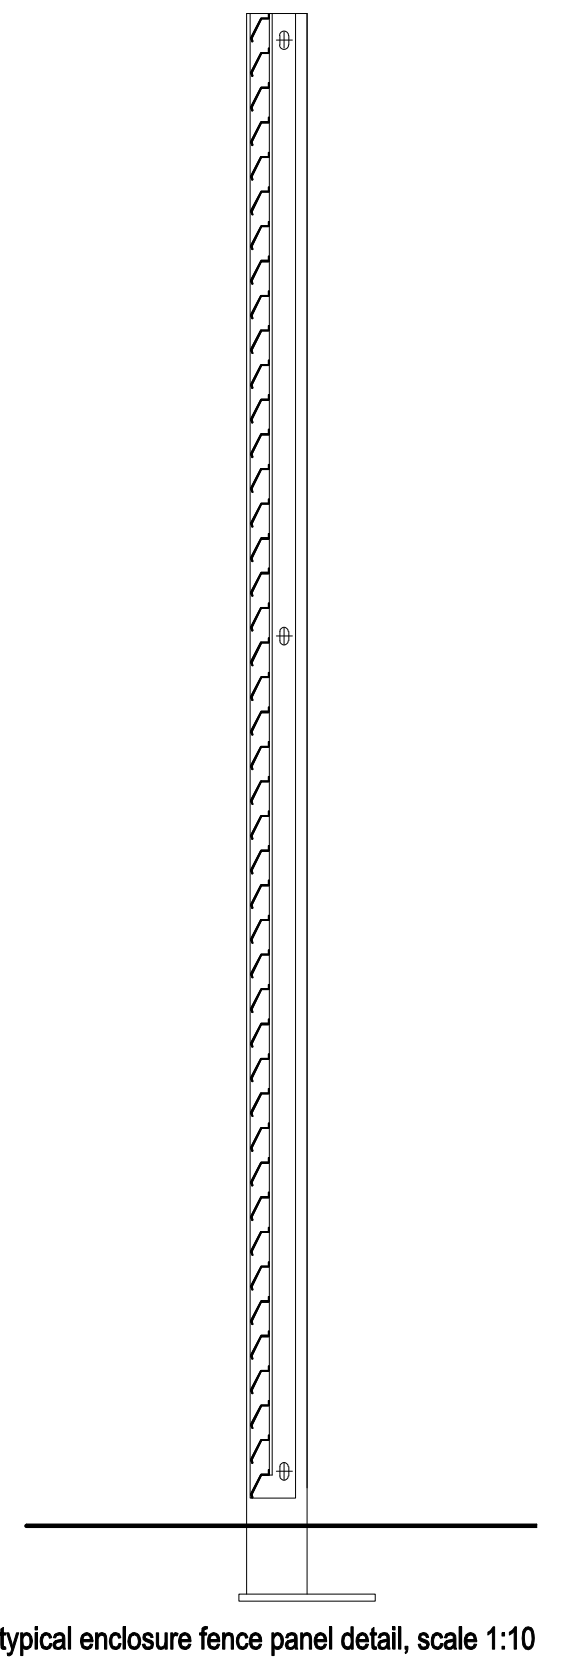


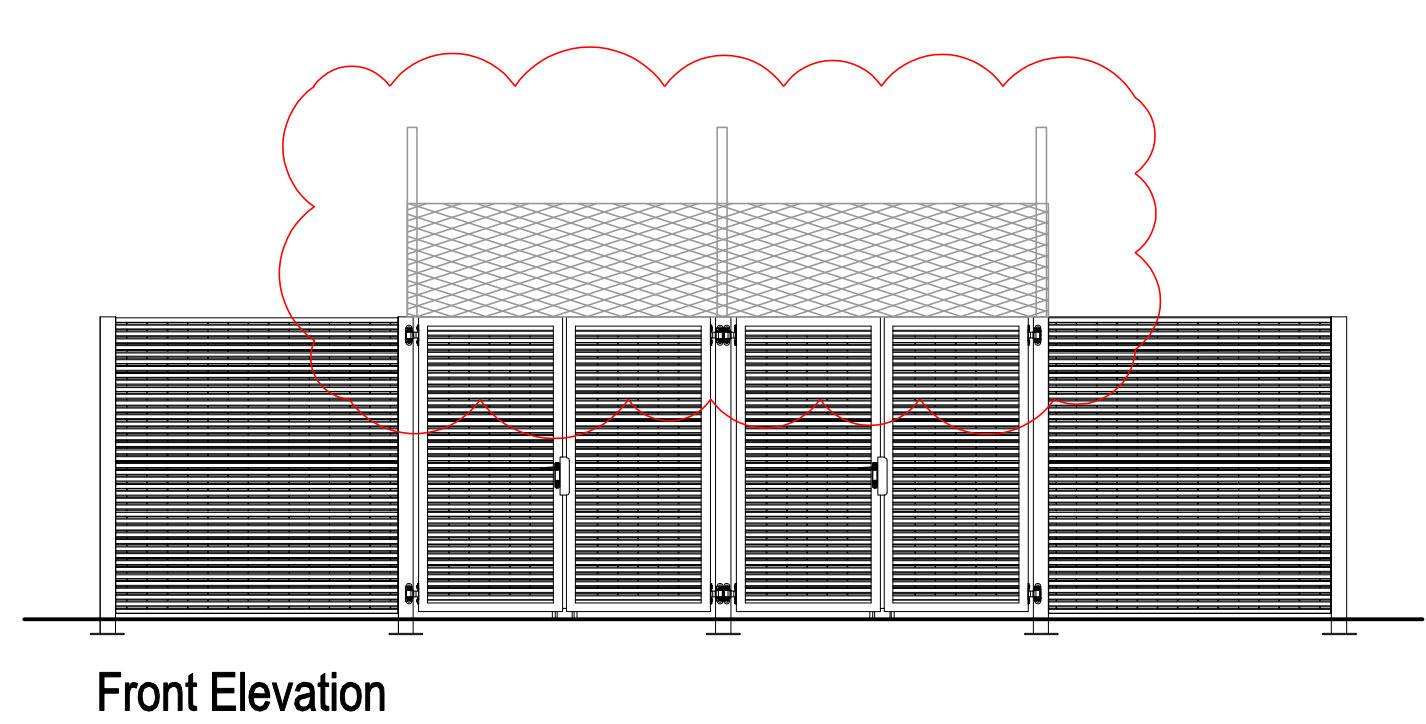


- Refuse/Recycling Store Enclosure:
- Ss_25_14_63_06
Bespoke Fencing Systems ASHP & Refuse Store Enclosure
- Lang & Fulton (Orsogrill)
- Louvre Panels: Italia 80 louvre fencing panels
 - 100% visual screening
 - Gates: Italia 80 infill panels
 - Gates: Locinox 3DM hinges
 - 2 no. lockable drop bolts per gate to double gates
 - Locinox hybrid lock
 - Gate leaves: stiles/frame SHS 60
 - Finish: all steelwork galvanised and PPC to standard RAL colour

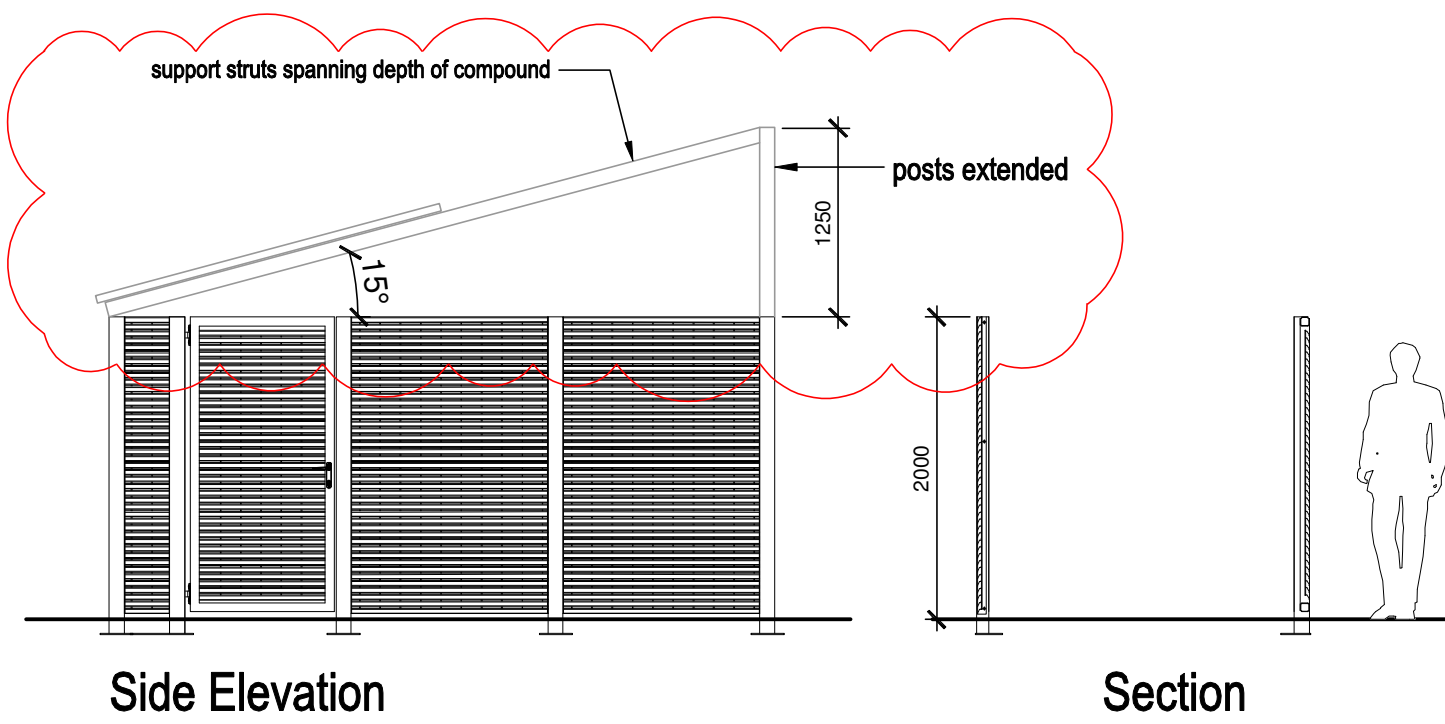


- Cycle Shelters:
- Ss_20_10_70_84 Storage shelter systems: cycle shelter
- 7 no. nominal 4.1m long x2200 wide Broxap Burntwood BXMW/BURNT cycle shelter, run end-to-end
- Robust modular construction
 - welded end frames and purlin section from heavy duty box section assembled with high strength anti-lamper bolts
 - Hot dipped Gleanized to BS EN ISO 1461: 2009
 - Powder coated from manufacturer's standard range
 - 16mm Structured Multiwall Polycarbonate Roof Cladding
- Cycle Stands:
- Pr_40_30_21_84 stainless steel cycle stands

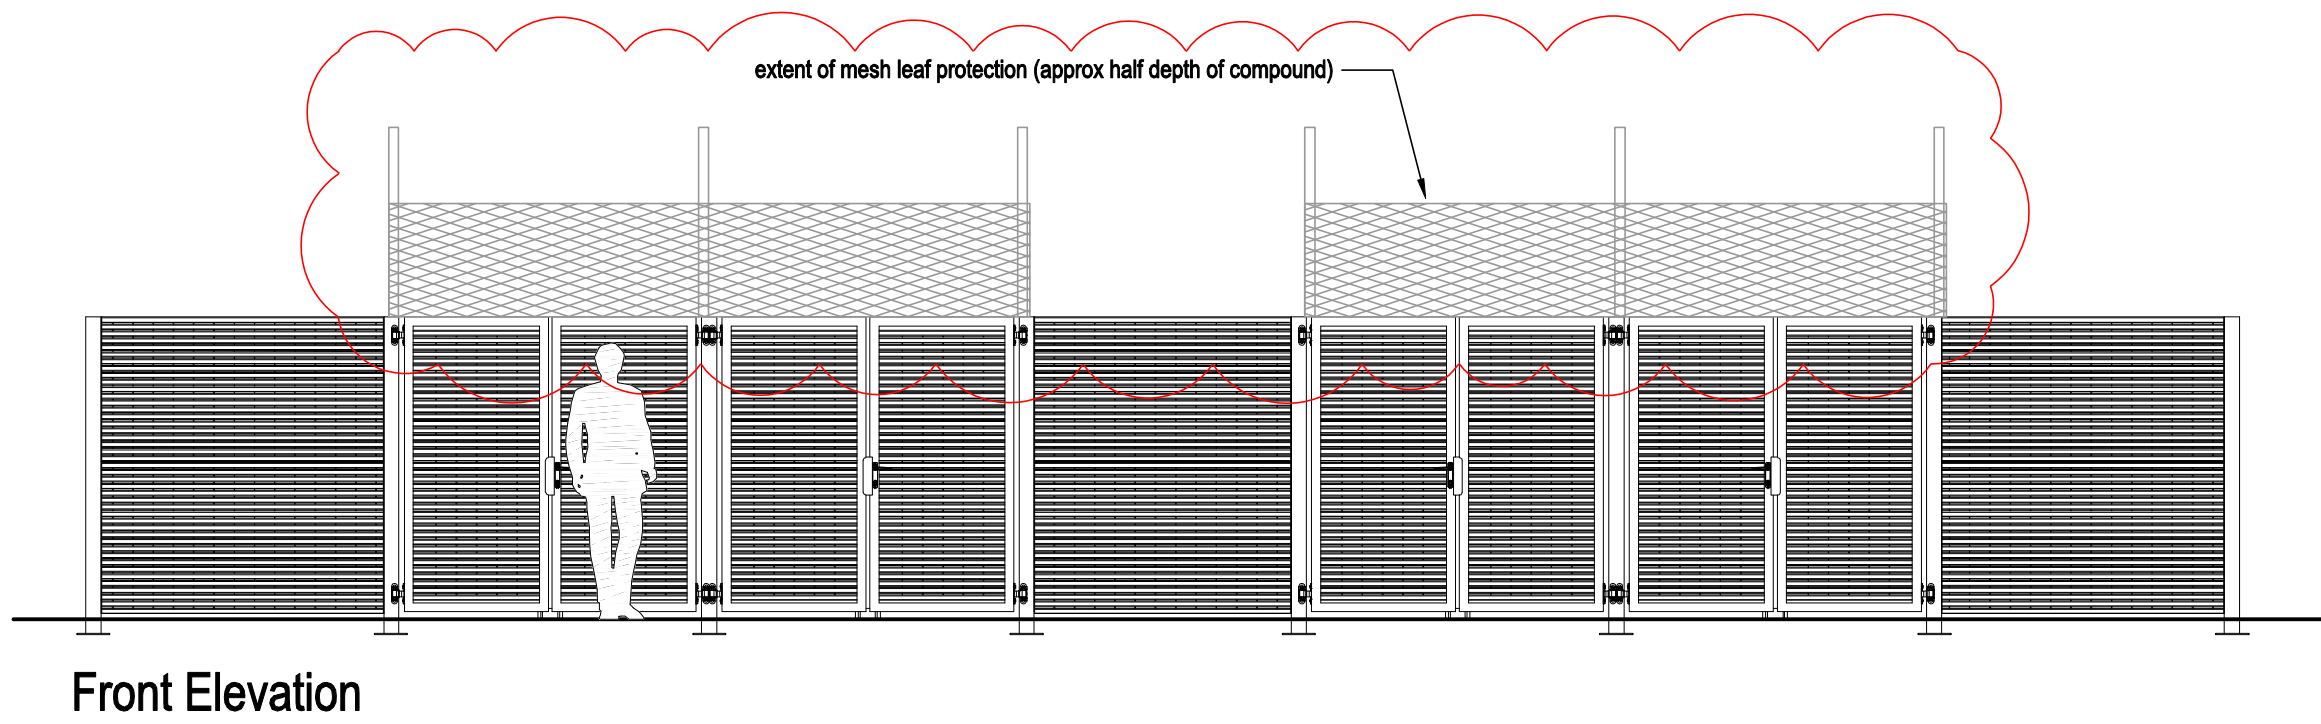

typical enclosure fence panel detail, scale 1:10

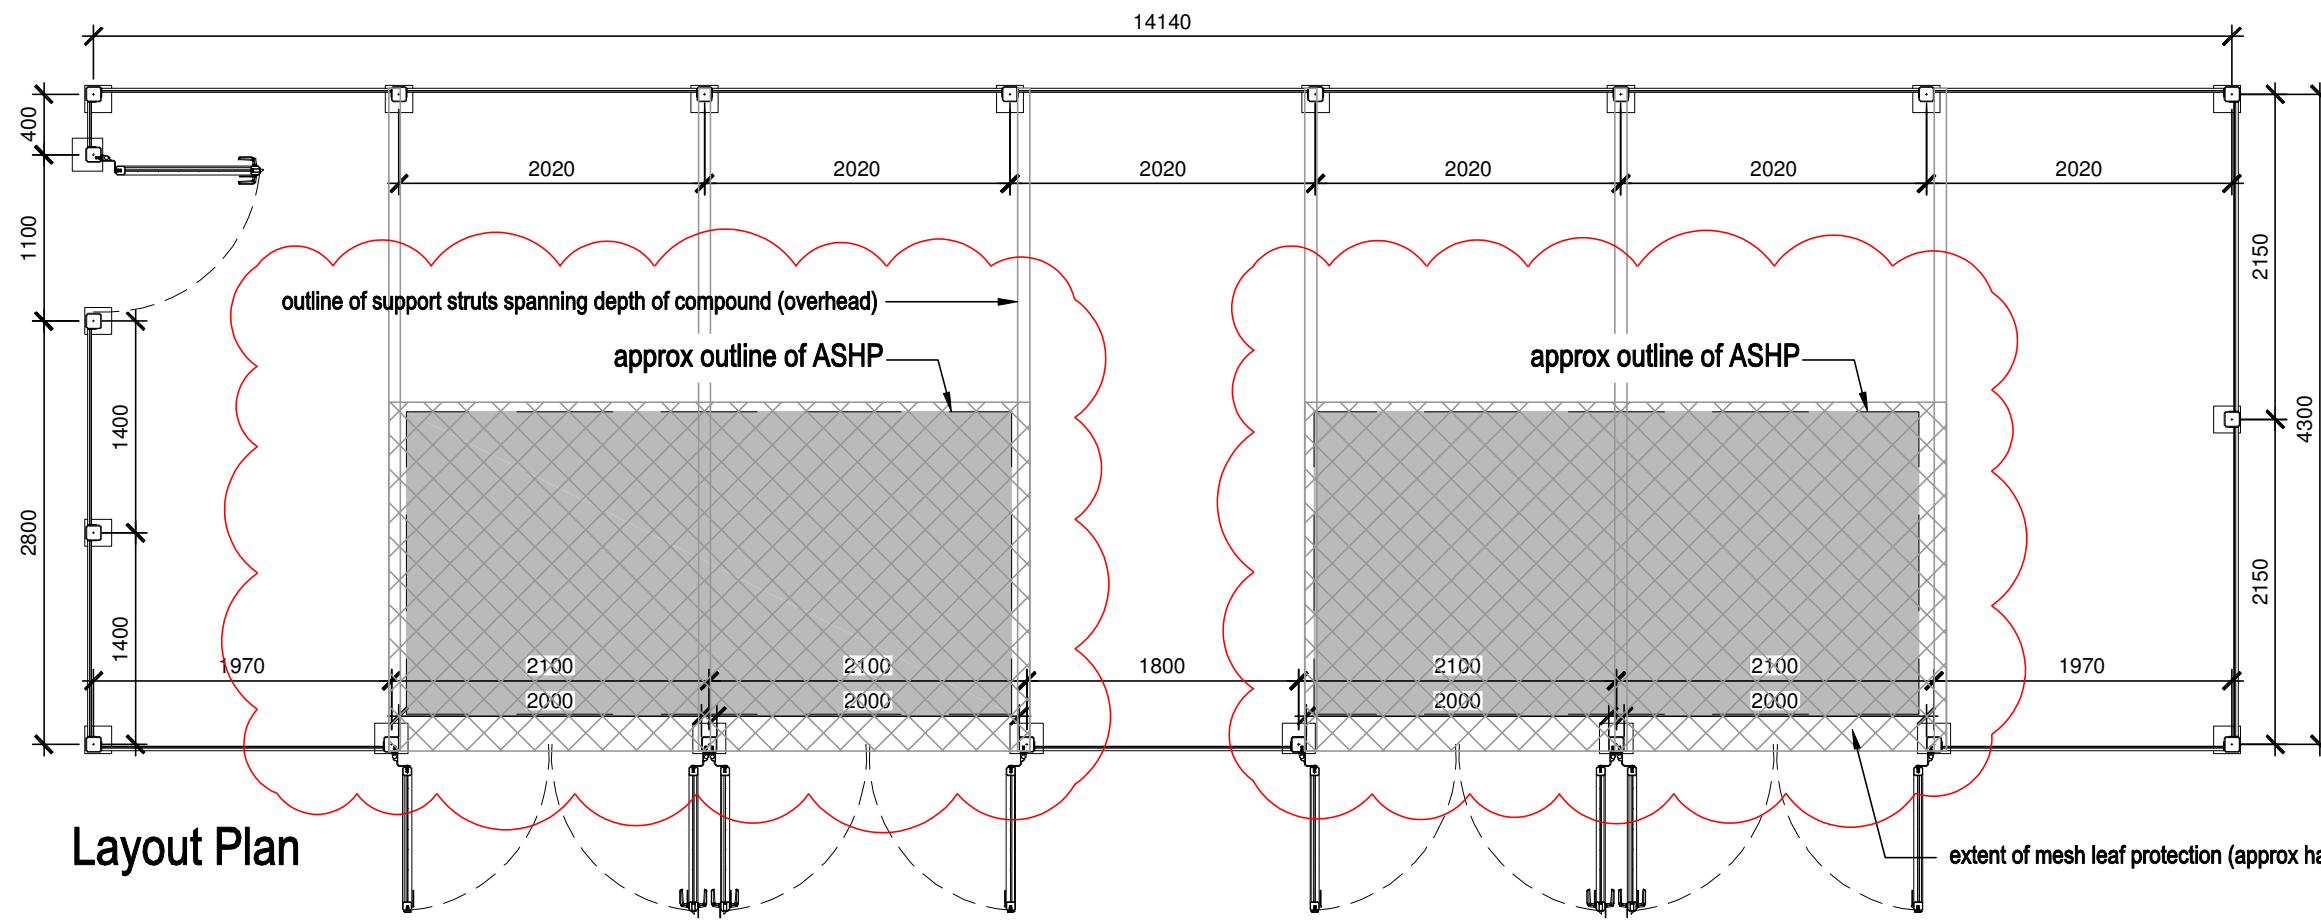

- ASHP Enclosures:
- Ss_25_14_63_06
Bespoke Fencing Systems ASHP & Refuse Store Enclosure
- Lang & Fulton (Orsogrill)
- Louvre Panels: Italia 80 louvre fencing panels
 - 100% visual screening
 - Gates: Italia 80 infill panels
 - Gates: Locinox 3DM hinges
 - 2 no. lockable drop bolts per gate to double gates
 - Locinox hybrid lock
 - Gate leaves: stiles/frame SHS 60
 - Finish: all steelwork galvanised and PPC to standard RAL colour

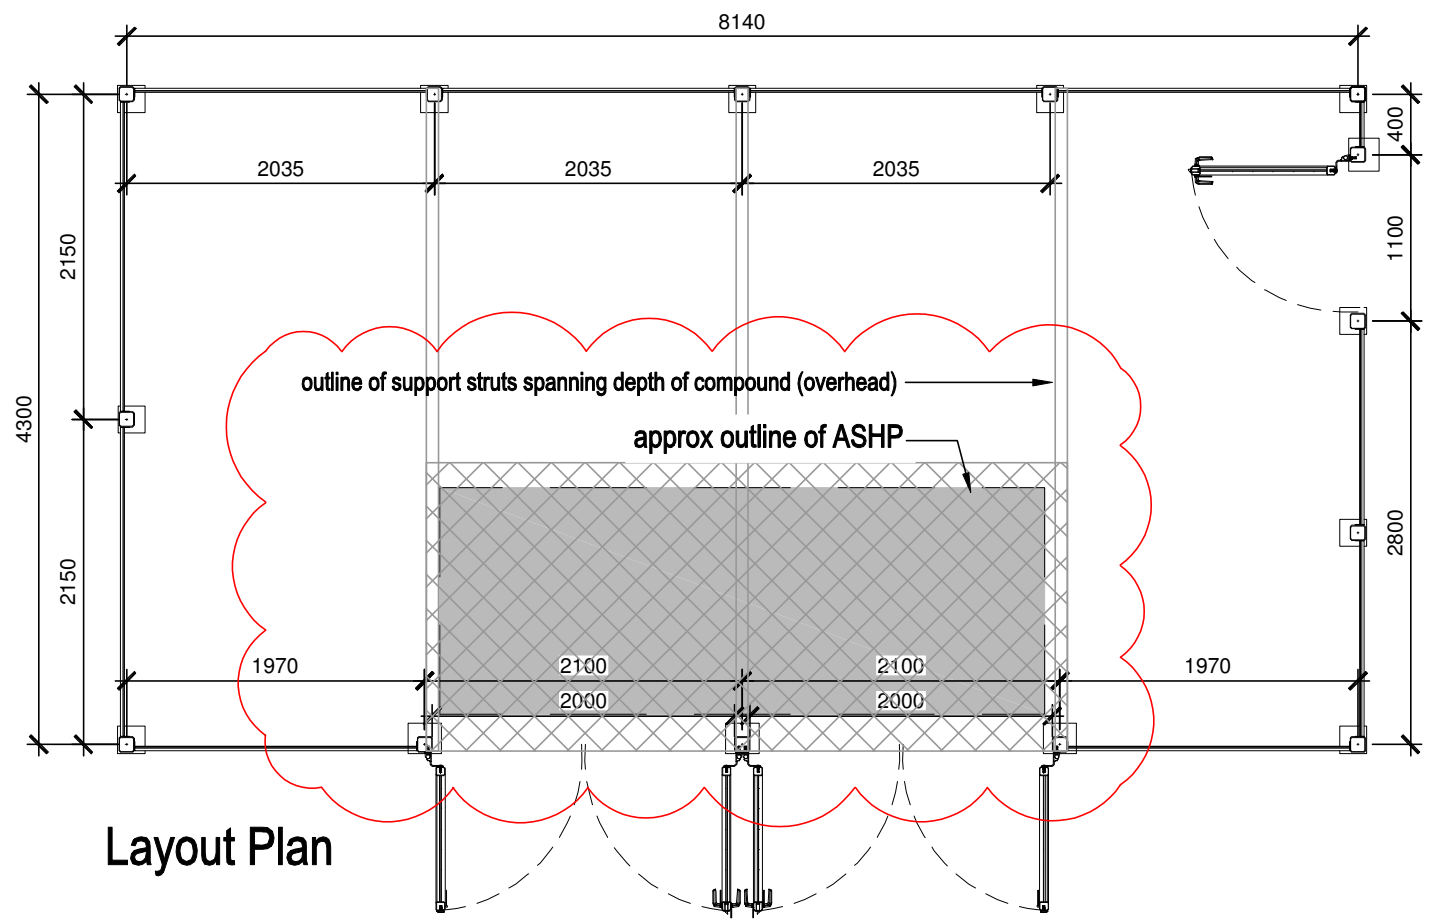

elliswilliams

Project Number: 2638
Project Name: HOUGH END SPORTS VILLAGE

Drawing Status: S0
Drawing Number: HEV- EWA- 02- XX- DR- L- 79302
Drawing Name: ENCLOSURE DETAILS
Date: 21.05.2021
Drawn By: RP
Rev: P2
Scale: 1:50 @ A1

SCALE 0 0.5 1.0 1.5 2.0 2.5 3.0 3.5 4.0 4.5 5.0

Wellfield Chester Road Preston Brook WA7 3BA
T: 01928 752200 E: info@ewa.co.uk W: ewa.co.uk