


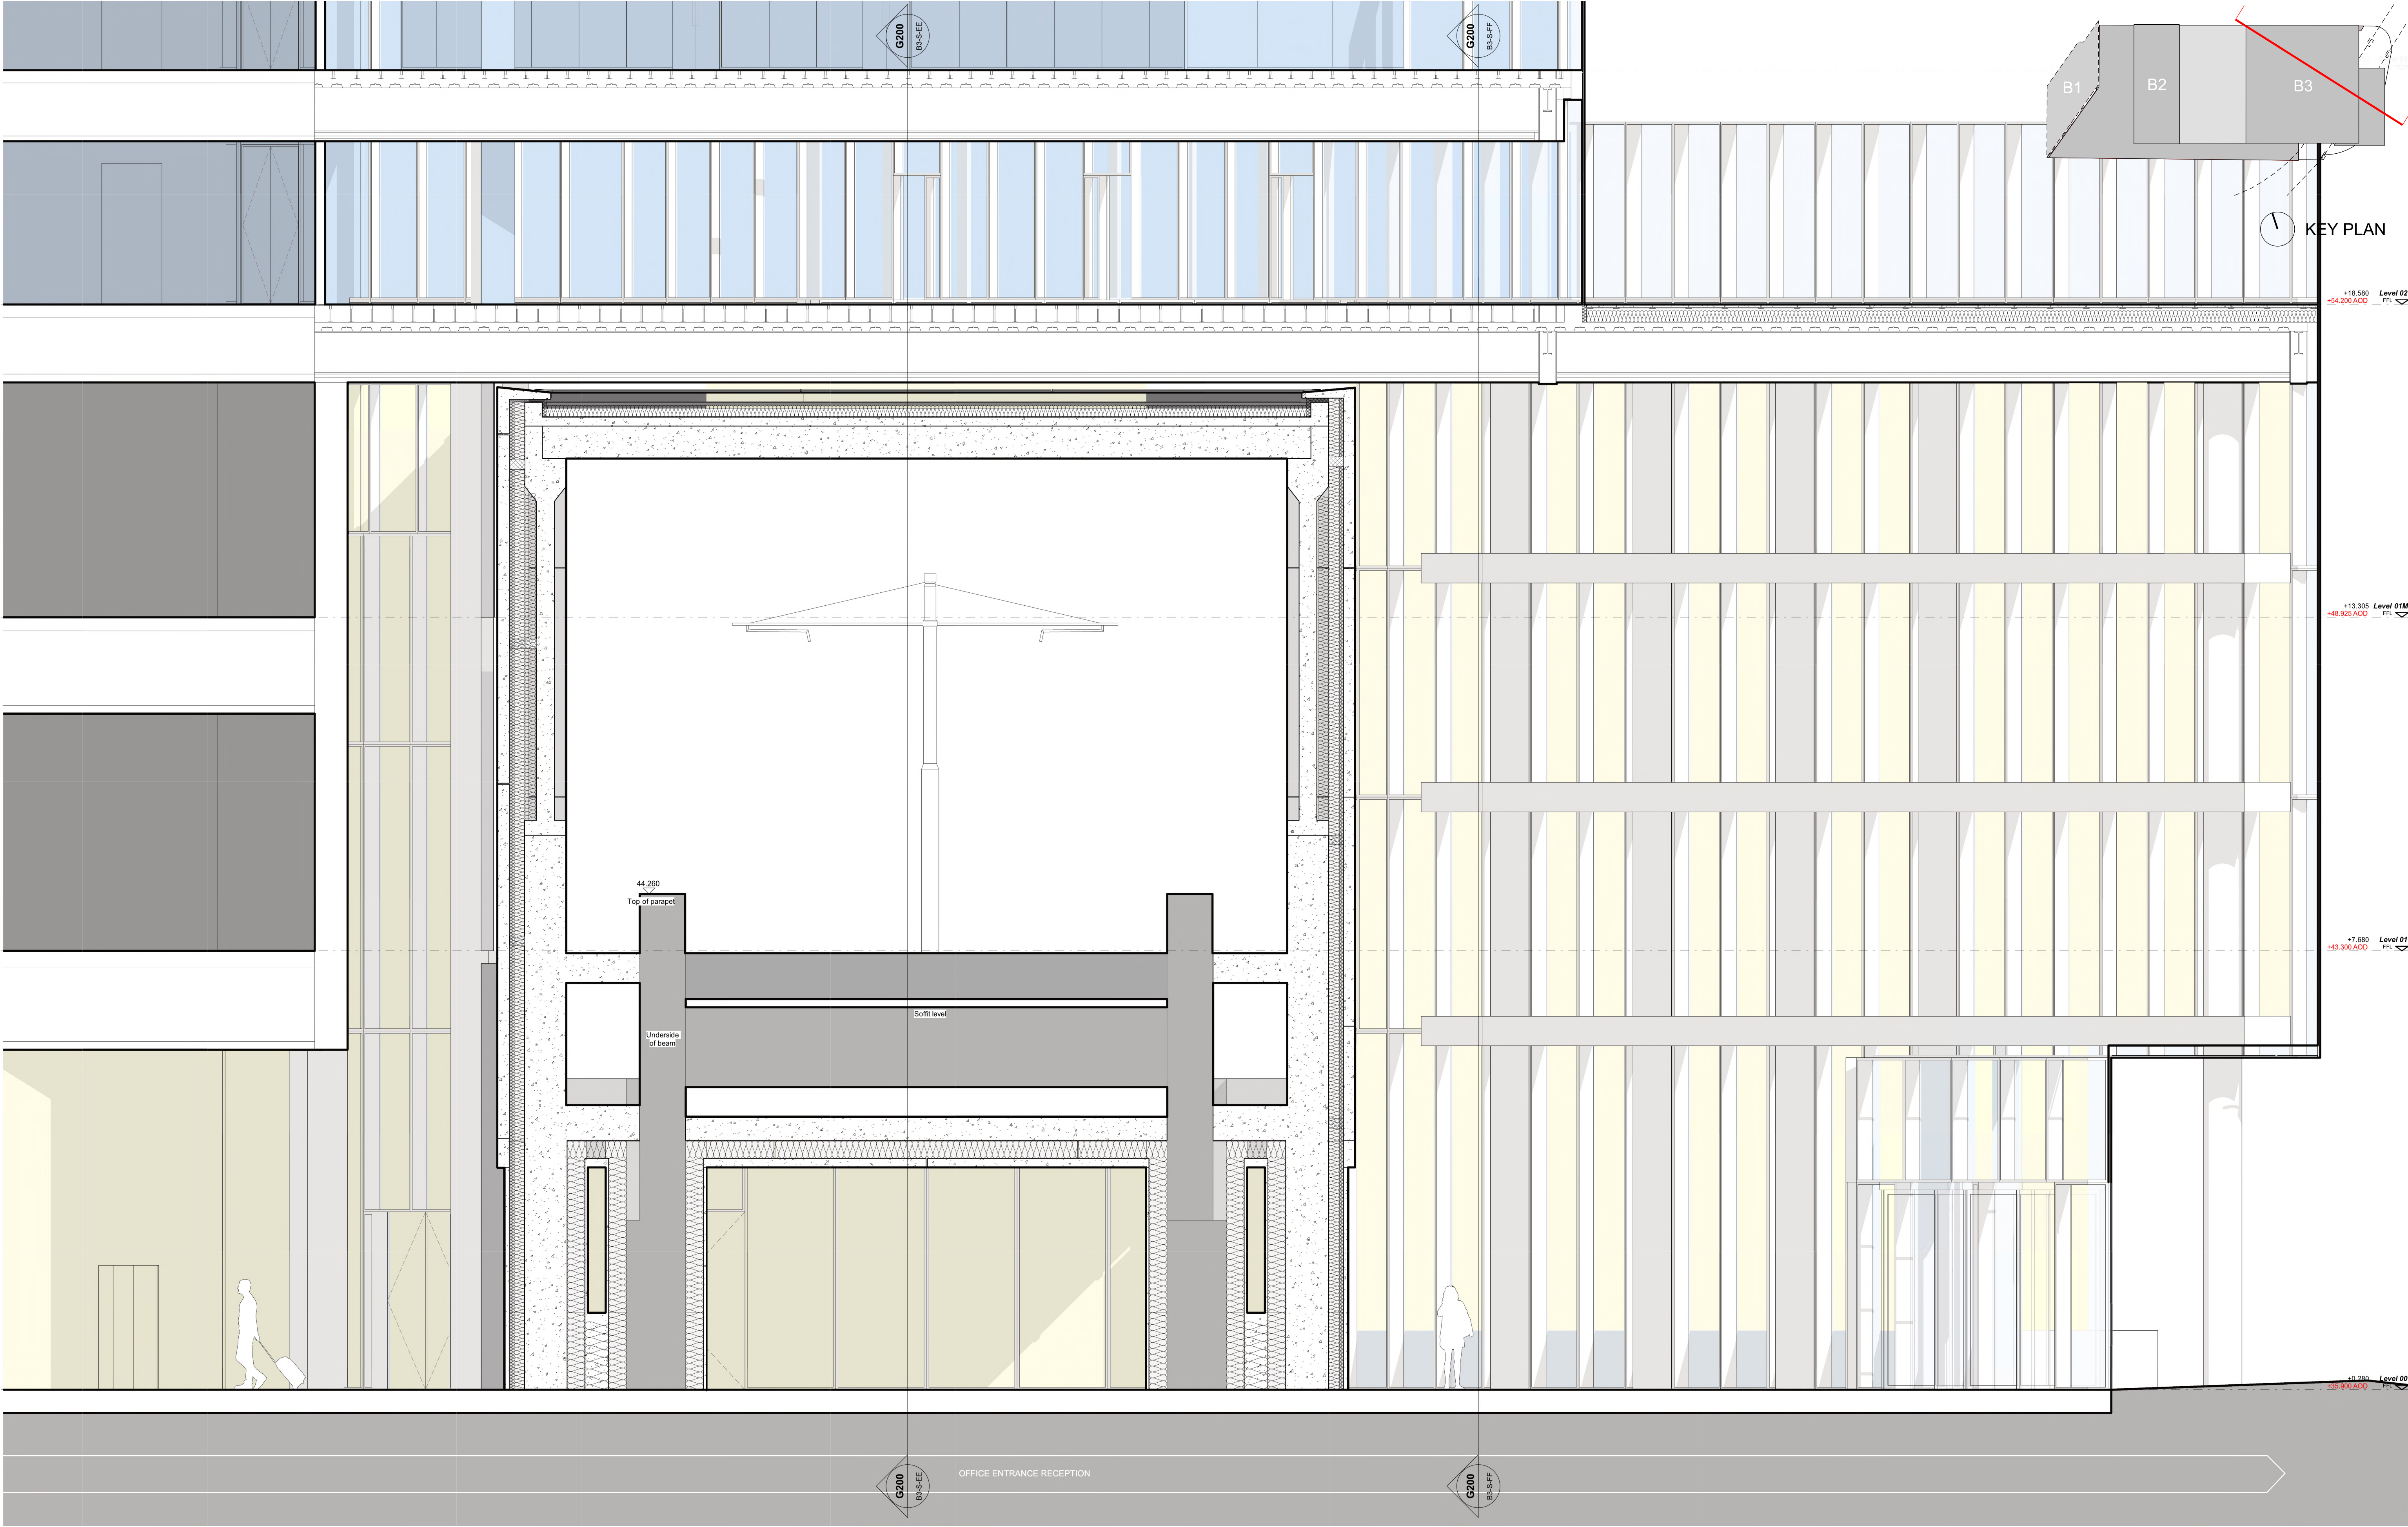

This drawing is copyright Do not scale off dimensions. All dimensions to be checked on site by contractor. Contractor to report any dimensional discrepancies, errors or omissions prior to commencing on site.	Rev/	Date	Description	Rev/	Date	Description	Rev/	Date	Description	North 	Project Title Former Bauer Millet Site Drawing Title Building 3 - Section QQ	Status			MANCHESTER Boardwalk, 4 Commercial St Manchester M15 4RD +44 (0)161 835 2345 www.simpsonhaugh.com LONDON 2-8 Ropemaker Place London EC2Y 9BB +44 (0)20 7549 4000 mail@simpsonhaugh.com
	00	17-03-2017	Planning Issue									Planning			
	01	04-04-2022	Minor Material Amendment Application									Scale	Date		
												1:100 @ A3	1:50 @ A1	March 2017	