

52 PRINCESS STREET

L3 - FLOORING

TENDER

THIS DRAWING IS PROTECTED UNDER COPYRIGHT AND AT NO TIME MUST ANY PORTION OF THIS DRAWING BE REPRODUCED OR COPIED IN ANYWAY WITHOUT THE PERMISSION OF RU CREATIVE LTD.
ALL DIMENSIONS MUST BE CHECKED ON SITE AND NOT SCALED FROM THIS DRAWING.

SUBJECT TO SITE SURVEY

IMPORTANT NOTE
THIS DRAWING SHOWS DESIGN INTENT AND IS SUBJECT TO SITE CONDITIONS .
ANY PART OF THE DESIGN THAT CONTRADICTS BEST PRACTICE THEN PLEASE MAKE THE DESIGN TEAM AWARE.
SITE SURVEY REQUIRED PRIOR TO PLACING ORDERS.

FLOORING FINISHES



MODULYSS > FIRST DEFINE 957 > 172 SQ M




MODULYSS > FIRST DEFINE 914 > 18 SQ M



AMTICO > SPACIA > POWDERED OAK > LARGE PARQUET LAYING PATTERN (101.6 x 457.2mm) > APPROX 12 SQ M

PLEASE NOTE QUANTITIES DO NOT TAKE INTO ACCOUNT ANY WASTAGE

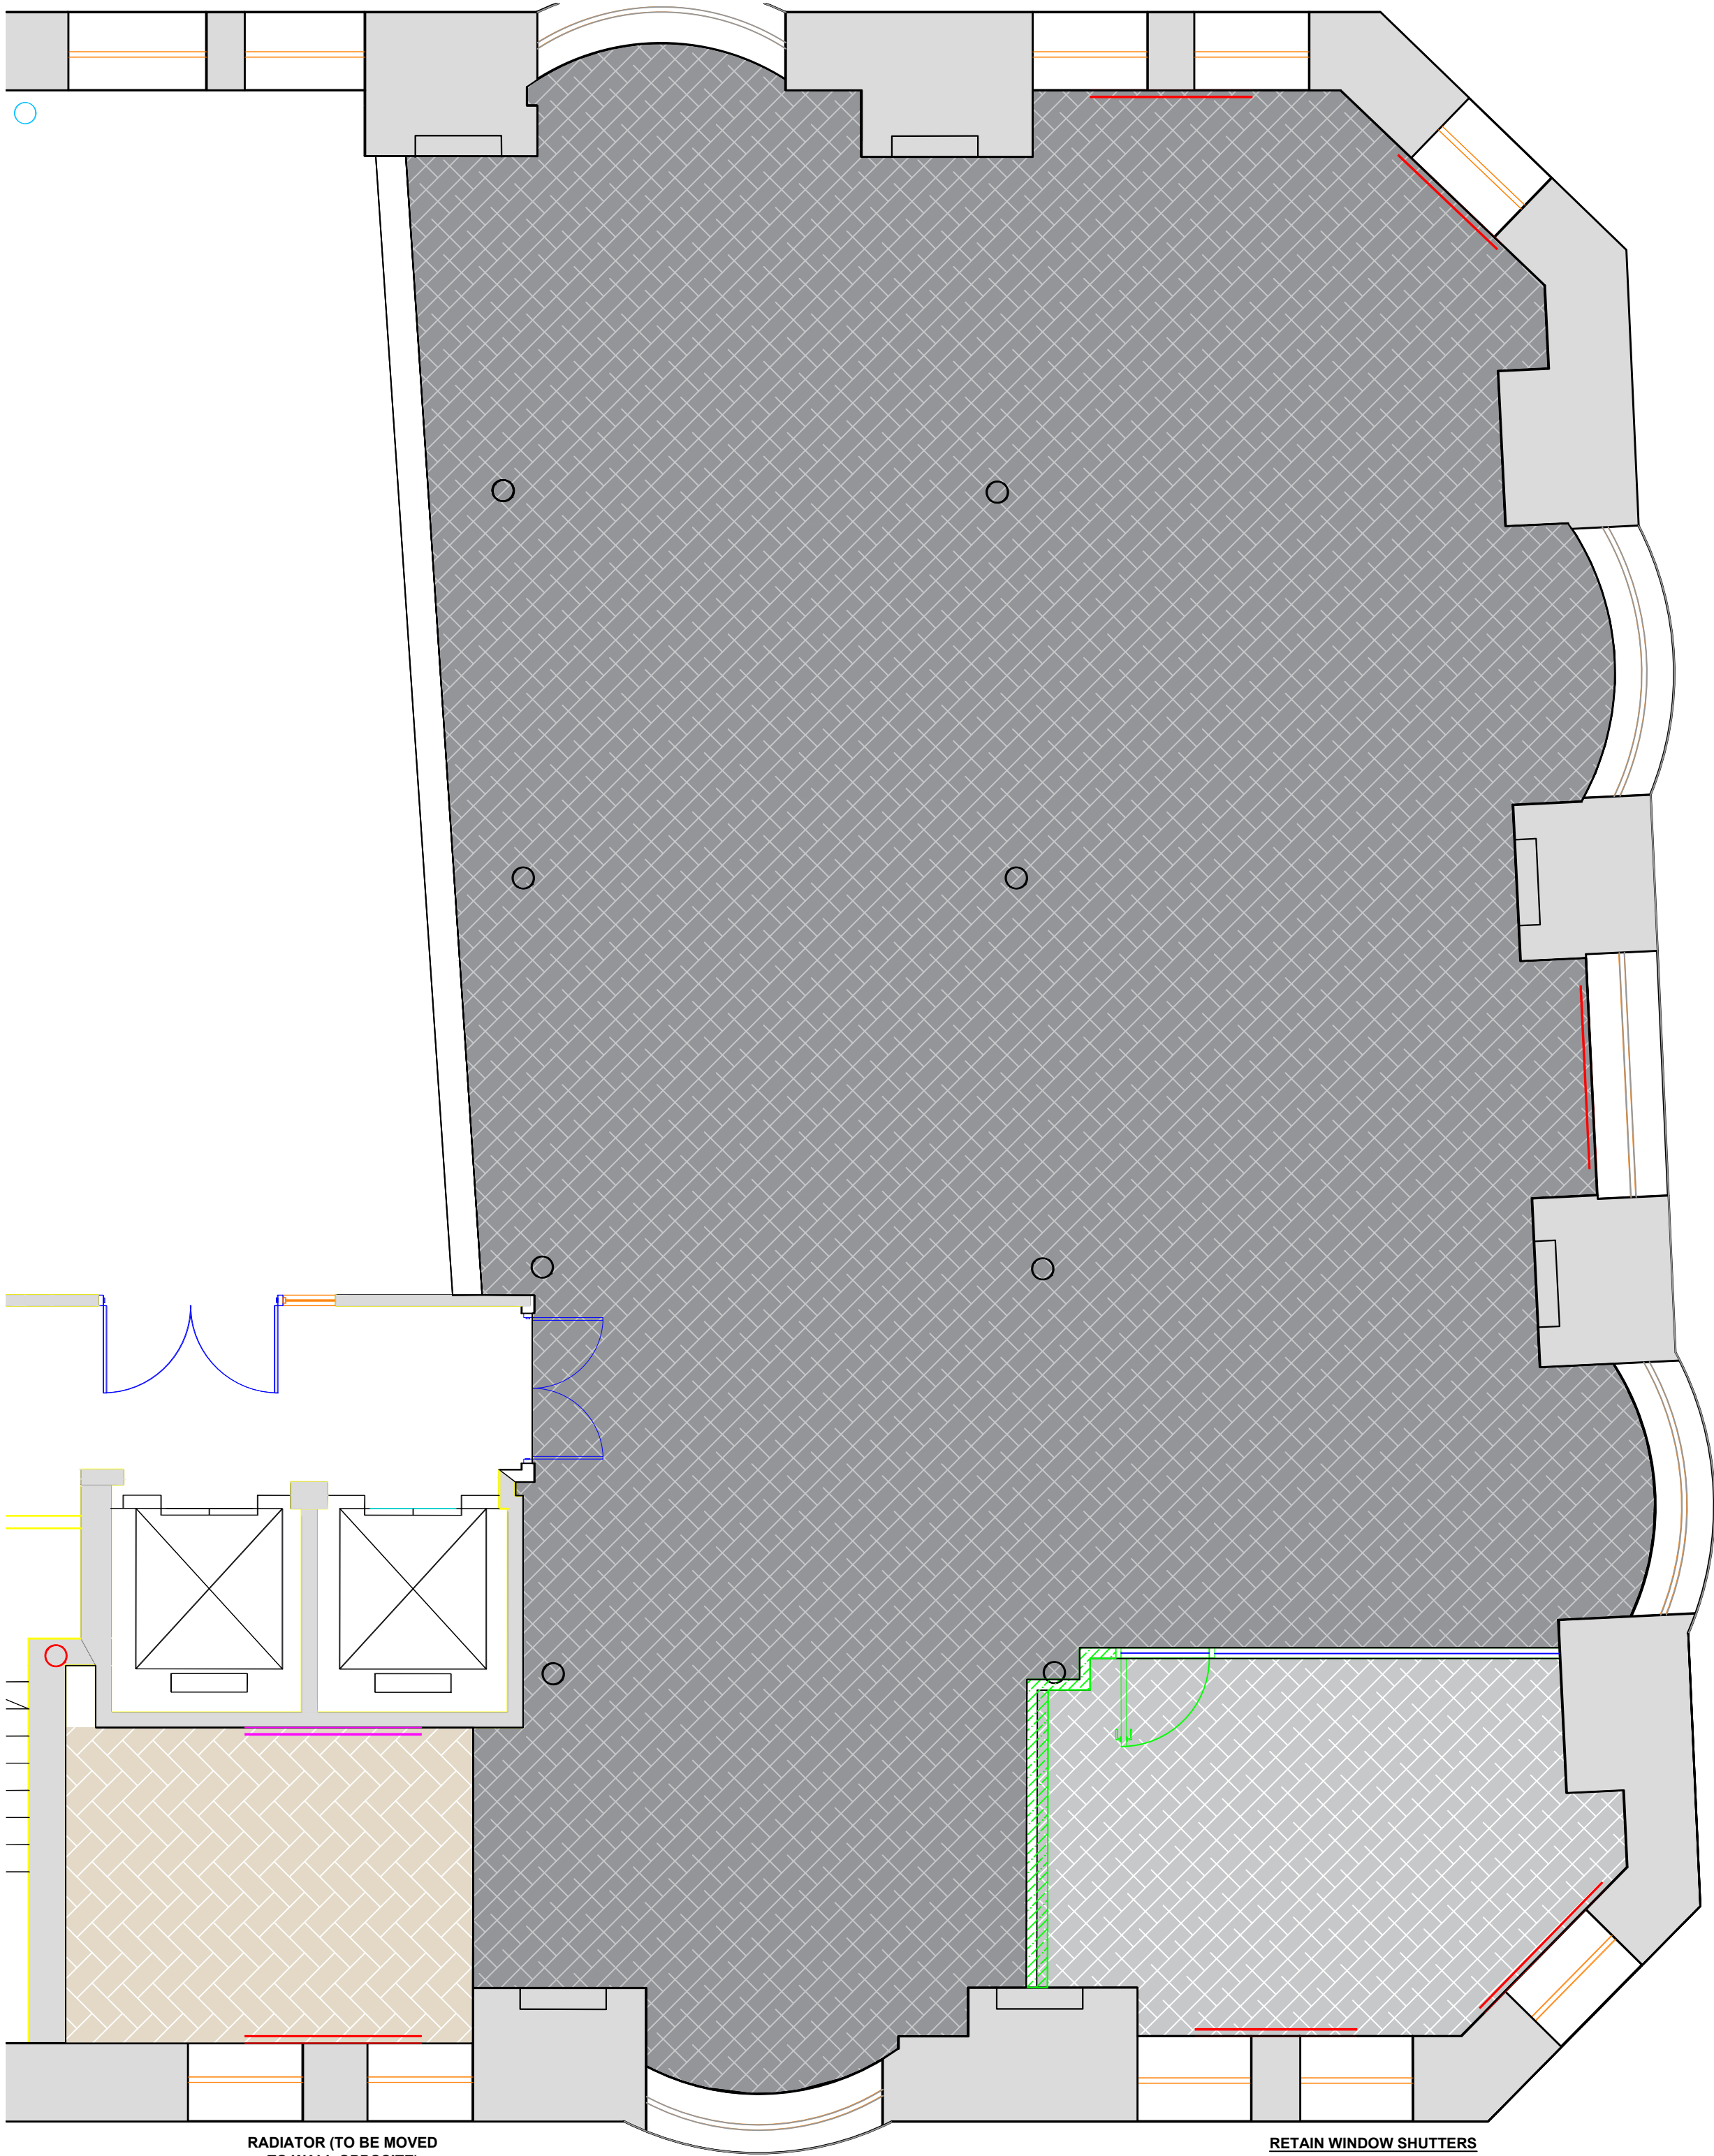

002	REMOVED MEETING ROOM 2	JH	12.04.22
001	UPDATED SPECIFICATION	JH	11.04.22
REV	DETAILS	BY	DATE

ruCREATIVE

6.34 WINDSOR HOUSE
HARROGATE HG1 2PW
TELEPHONE: 01423 52 02 69
EMAIL:INFO@RUCREATIVE.CO.UK
WEB: WWW.RUCREATIVE.CO.UK

CLIENT
ADAPT REAL ESTATE

PROJECT
52 PRINCESS STREET
MANCHESTER
M1 6JX

TITLE
FLOORING FINISHES

SCALE	DATE	DESIGNER	CHECKED BY
1:50 @ A1	08.12.21	JBH	RU

DRAWING NO.				
PROJECT NO.	BUILDING	LEVEL	DRAWING NO.	REV
52.PRIN.ST	52PS	L3	L3-GA038	2