


EXISTING ELEVATIONS

SEE LOCATION PLAN FOR EXISTING HOUSE POSITION

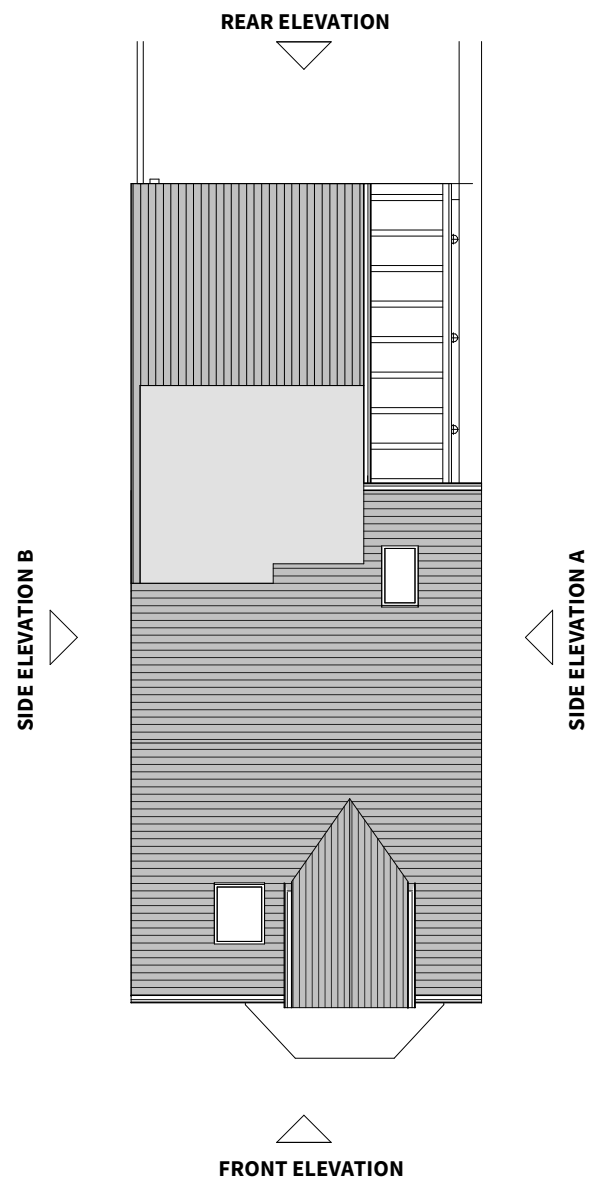

0 1 2 3 4m
1:50

PLANNING

IMPORTANT NOTES:

This drawing is intended solely for the use of Material Studio Architects (Company No. 12071636) for information and presentation purposes only and may contain confidential and commercially sensitive information.

Any review, re-transmission, disclosure, copying or modification of it is strictly forbidden. All trademarks, branding and copyright© can not be used by anyone without the express written permission of the company. Use of this or any other drawing signifies consent to any interception we might lawfully carry out to prevent abuse of these facilities. This drawing with or without terms are considered subject to contract and is sent without prejudice.

To be read in conjunction with any relevant Structural Engineer's drawings and any other consultant information.


DO NOT SCALE from drawing, work to figured dimensions only. All dimensions to be checked by Contractor/Fabricator prior to construction, report all discrepancies to the Design Team.

Any existing dimensions noted on the drawing are to be checked by the Contractor prior to commencement of the works.

REV	DESCRIPTION	DATE
CLIENT	House 12 Owners	
PROJECT	The Middle House	
ADDRESS	12 Keppel Road, Chorlton, M21 0AT	
DRAWING TITLE	Existing Side Elevations	
SCALE @ A1	As indicated	DATE 31/05/22
DRAWING NO.	LP2205_3_111	REV

material studio architects

Tel: 0161 531 6203 / Web: www.materialstudio.co.uk / Address: M1 2WQ

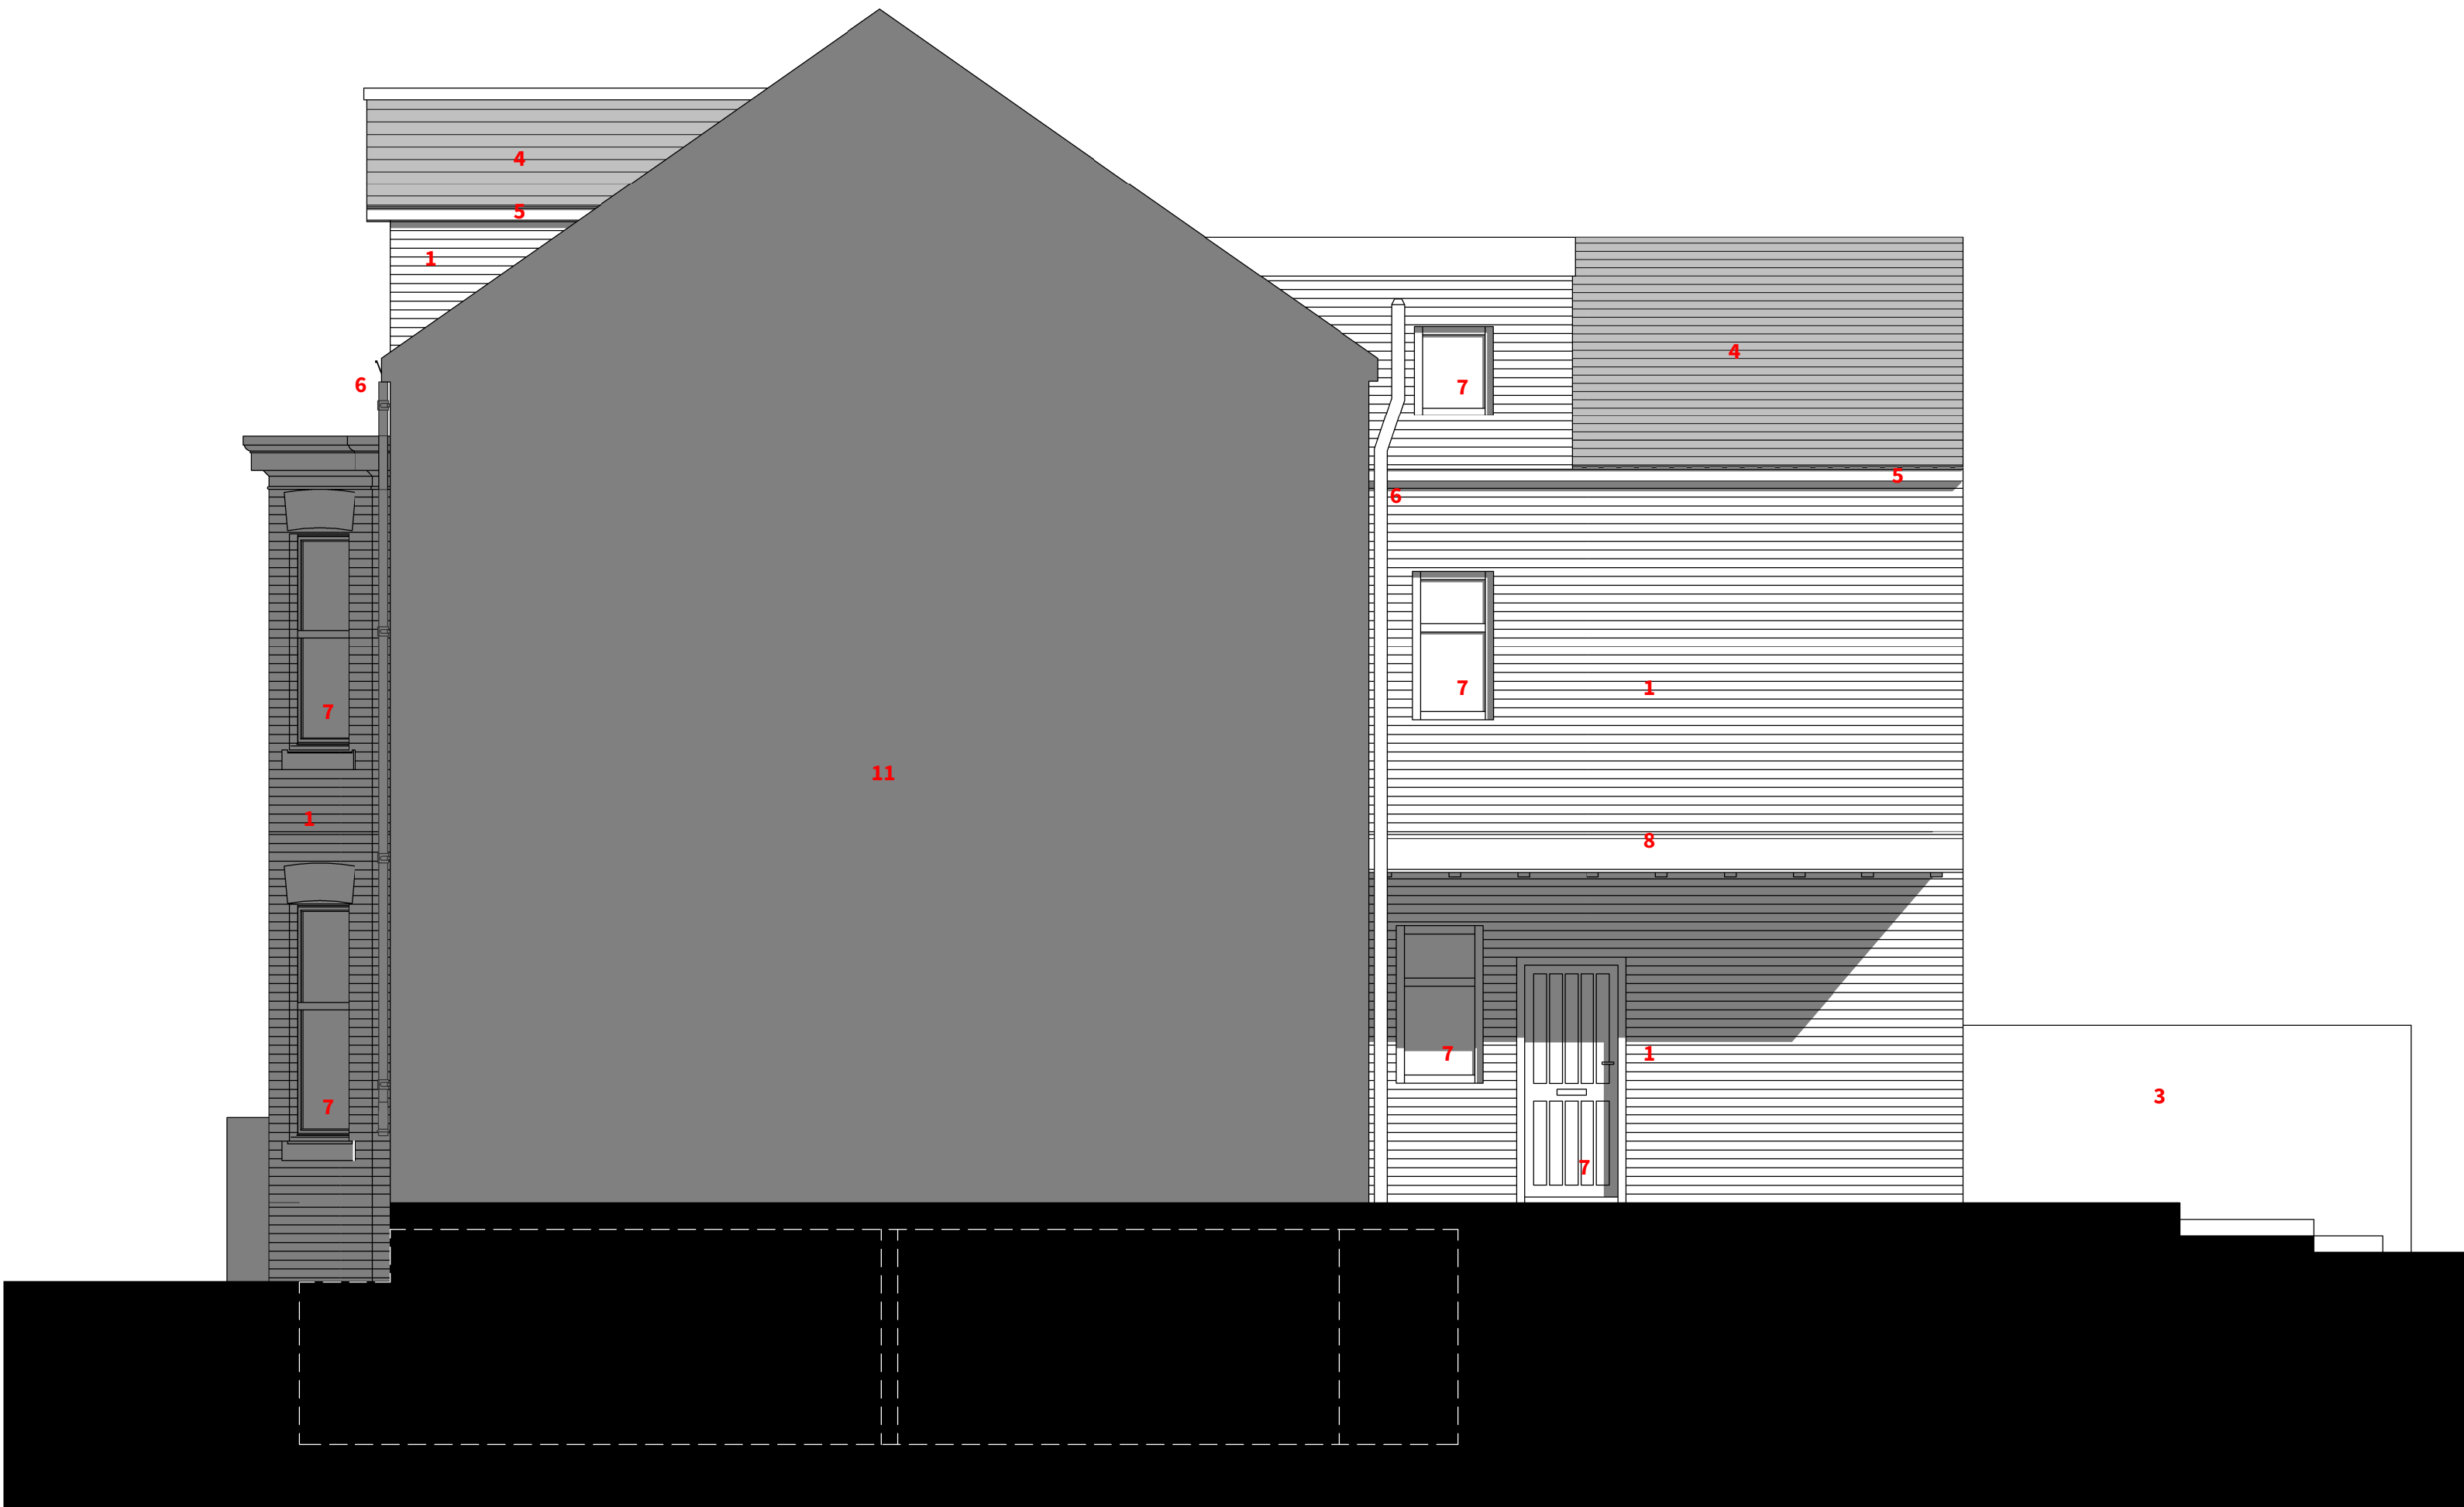

Existing Side Elevation 1:50 / A1
(1:100 / A3)

EXISTING MATERIAL LEGEND:

- 1. Red Brick Wall
- 2. Red Brick Chimney
- 3. Wooden Fence
- 4. Slate Tile Roof
- 5. Painted Timber Fascia & Bargeboard
- 6. Black Painted Drain Pipe, Gutter & SVP
- 7. White Painted Timber Doors & Windows & Roof Lights
- 8. Pergola with Polycarbonate Roof
- 9. Black Painted Railings
- 10. Adjacent Property
- 11. Party Wall