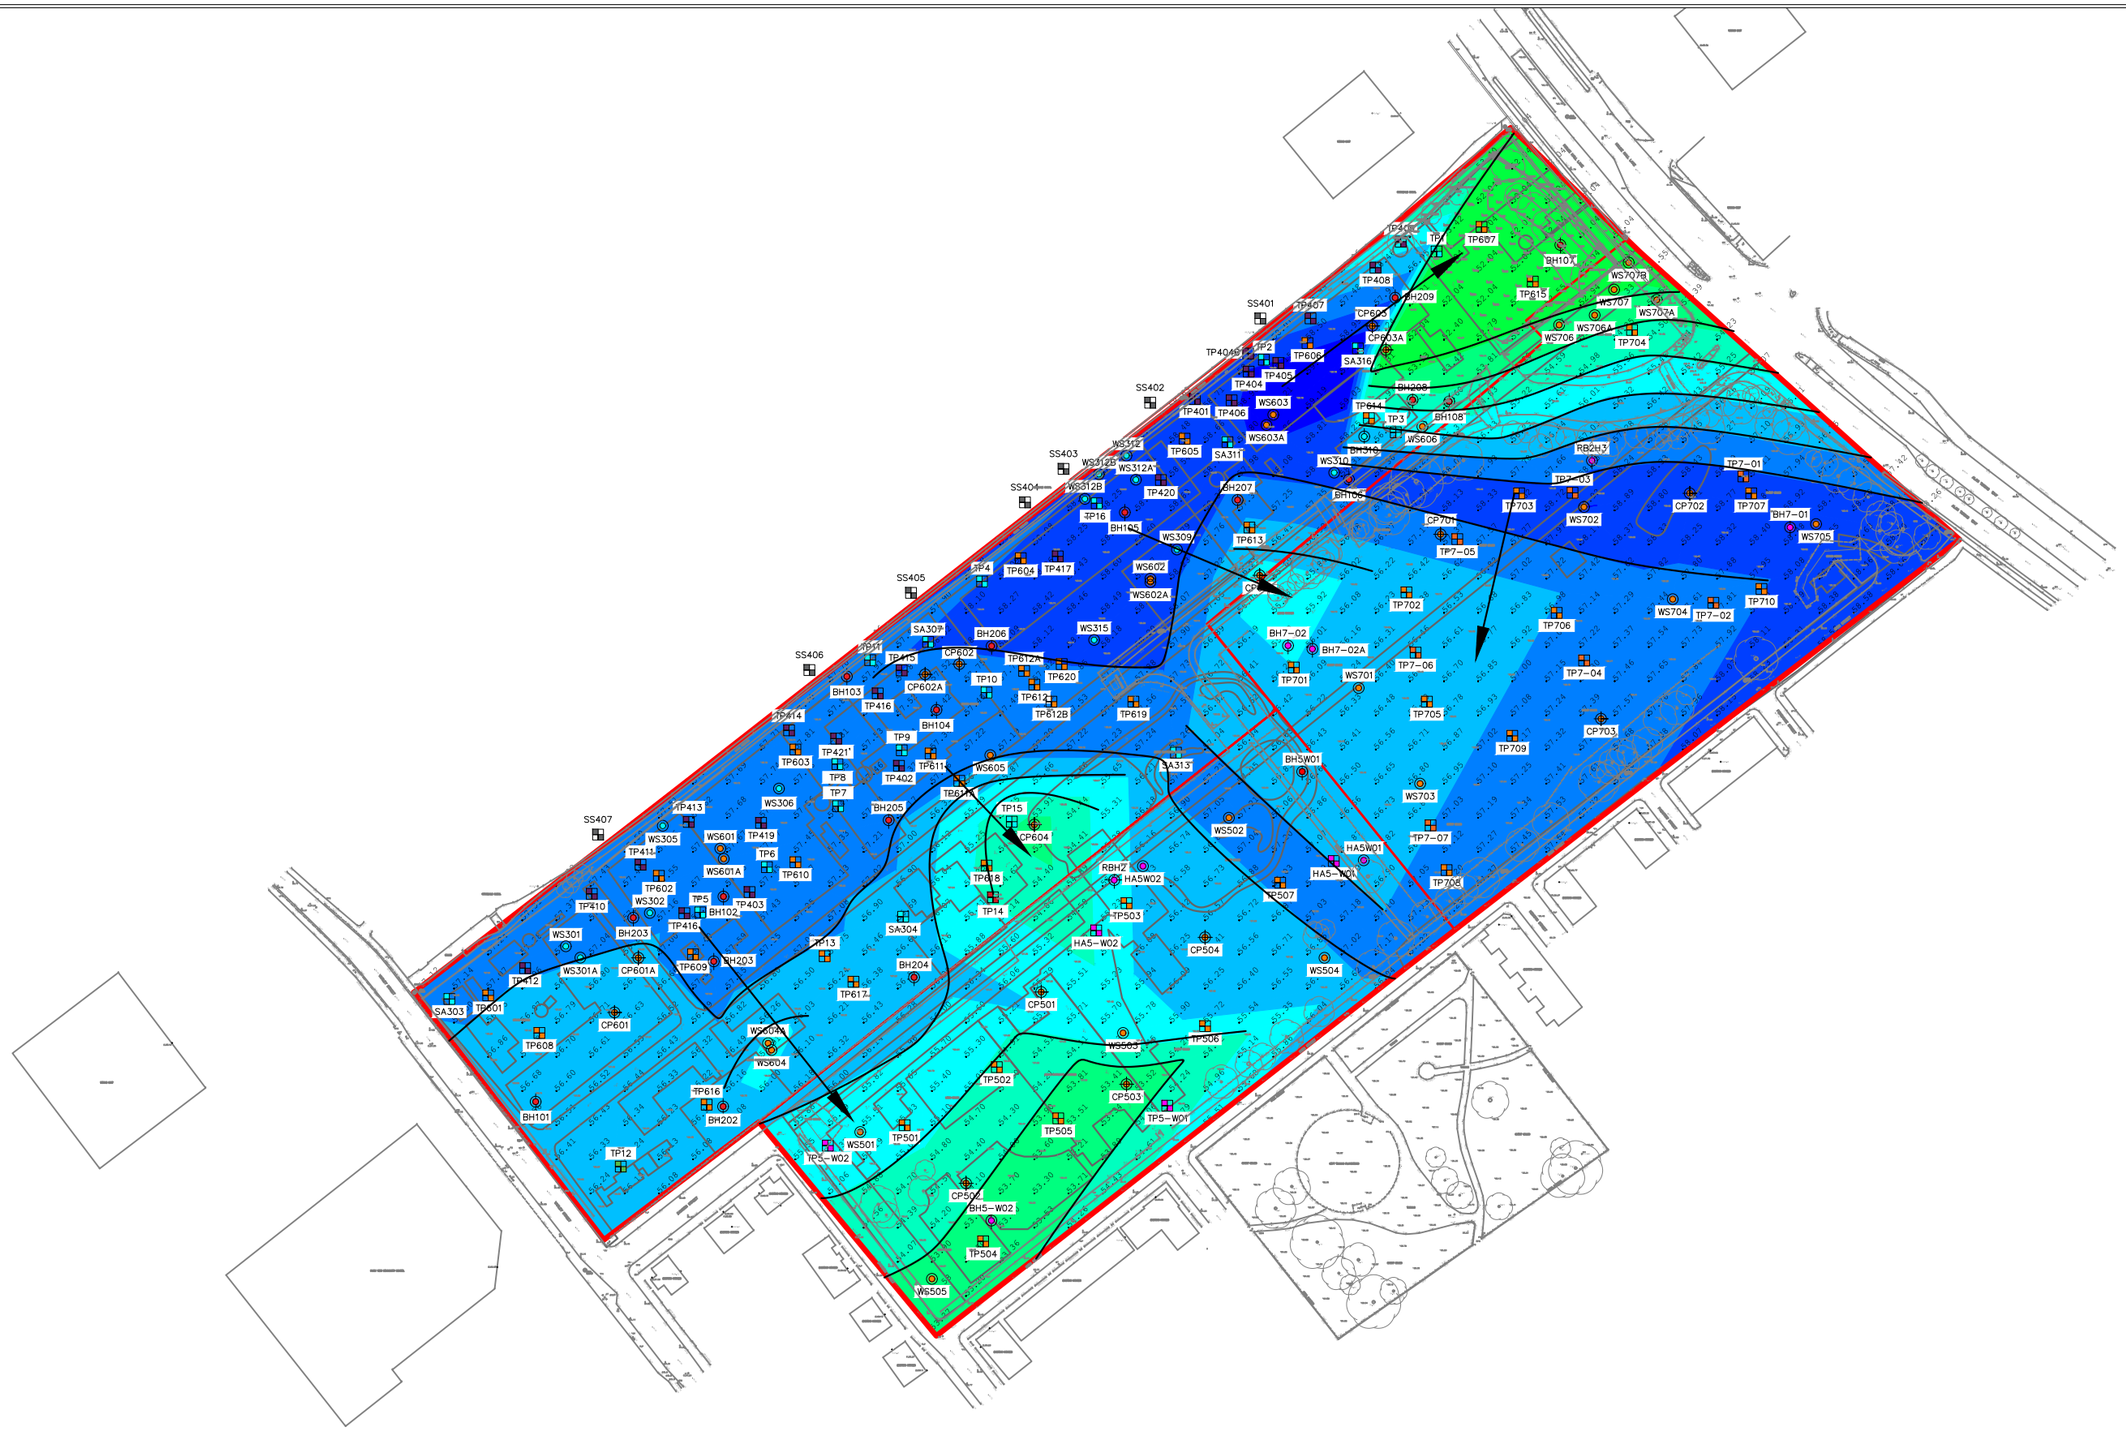

Location Symbols

- Approximate Window Sample Probehole Location with Install
- Approximate Window Sample Probehole Location
- Approximate Trial Pit Location
- Approximate Trial Trench Location
- Approximate Groundwater Flow

Depth to Groundwater AOD (m)

- Depth to Groundwater 51.00 - 51.99m
- Depth to Groundwater 52.00 - 52.99m
- Depth to Groundwater 53.00 - 53.99m
- Depth to Groundwater 54.00 - 54.99m
- Depth to Groundwater 55.00 - 55.99m
- Depth to Groundwater 56.00 - 56.99m
- Depth to Groundwater 57.00 - 57.99m
- Depth to Groundwater >58.00

Notes:

Phase	Revision	Date	Issue	Drawn	Checked
P1	R1	29.07.2020	REVISION	HM	OJ
P1	-	28.07.2020	DRAFT	HM	OJ

Client: Engie

Job Title: Manox

Job No: 13-887

Date: 29.07.2020

Drawing No: 025

Scale: NTS

Drawing Title: Depth to Ground Water (AOD) Plan

e3p
Environmental Engineering Partnerships Ltd
City Heliport & Business Centre
Eccles, Manchester, M30 7RU
Tel: 0161 707 9612
E-mail: info@e3p.co.uk
Website: www.e3p.co.uk

The client must not amend any drawing, design or other intellectual property produced by E3P Ltd without permission in writing from E3P Ltd in advance of any amendments being made. In the event that such written permission is not obtained in advance of the amendments being made, E3P Ltd shall not be liable for any damage and/or losses occurring as a result of the amended drawing, design or intellectual property.