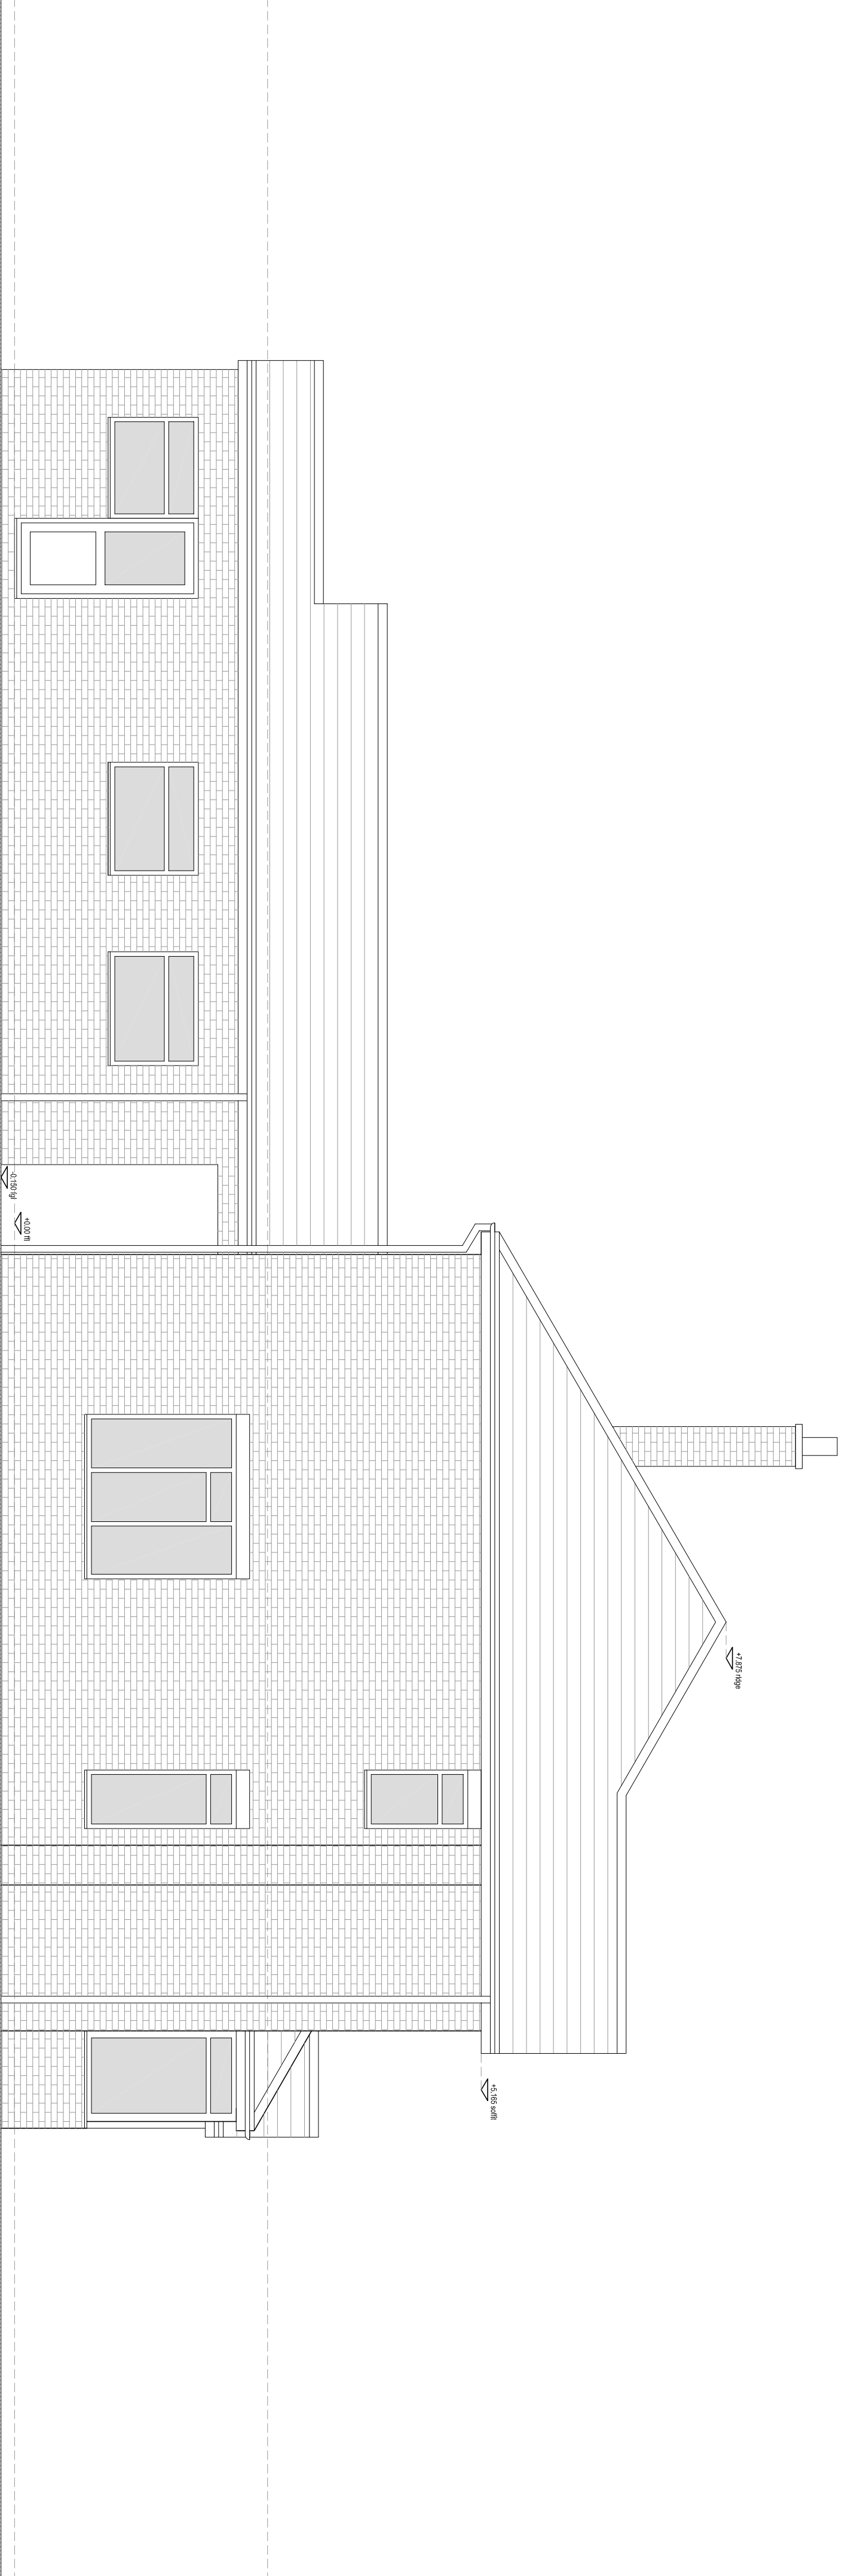


EXISTING SOUTH SIDE ELEVATION


1:50 @ A2

MARTIN COWLING ARCHITECT LTD	
SCALE 1:50@A2	SITE
DRAWN MC	6 NETHERWOOD ROAD WYTHENSHAW
DATE JAN 22	TITLE
CONSTRUCTION DRAWING: EXISTING SOUTH SIDE ELEVATION DRAWN BY: MC CHECKED BY: [Signature] DATE: 22/01/22	
EXISTING SOUTH SIDE ELEVATION	

TEL: 01928 265634
MCS: 07711 575945

MARTIN COWLING ARCHITECT LTD (a/ons) DpArch
email: martin.cowling@gmail.com

web: www.martincowlingarchitect.com

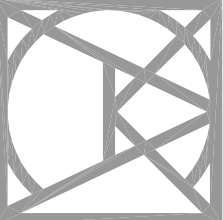

6NRW/ SK03