




PROPOSED FRONT ELEVATION
1 : 100




PROPOSED SIDE ELEVATION
1 : 100



PROPOSED REAR ELEVATION
1 : 100

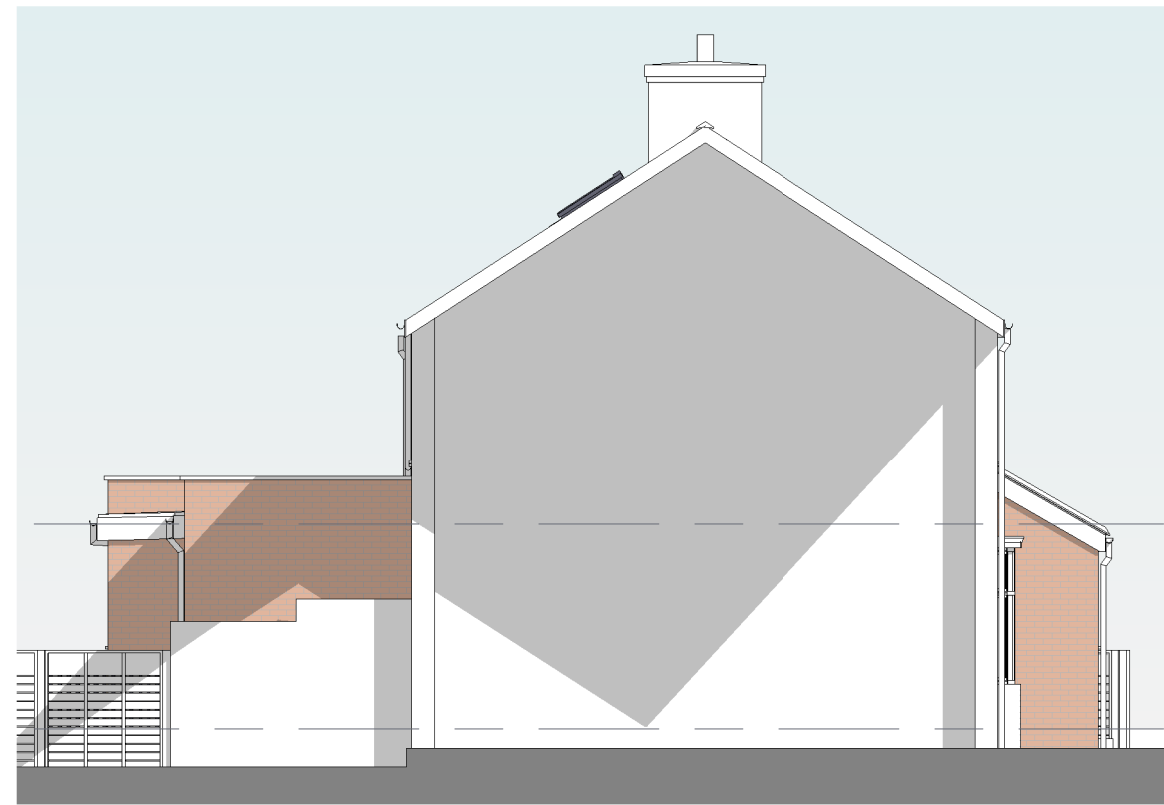

PROPOSED SIDE ELEVATION
1 : 100

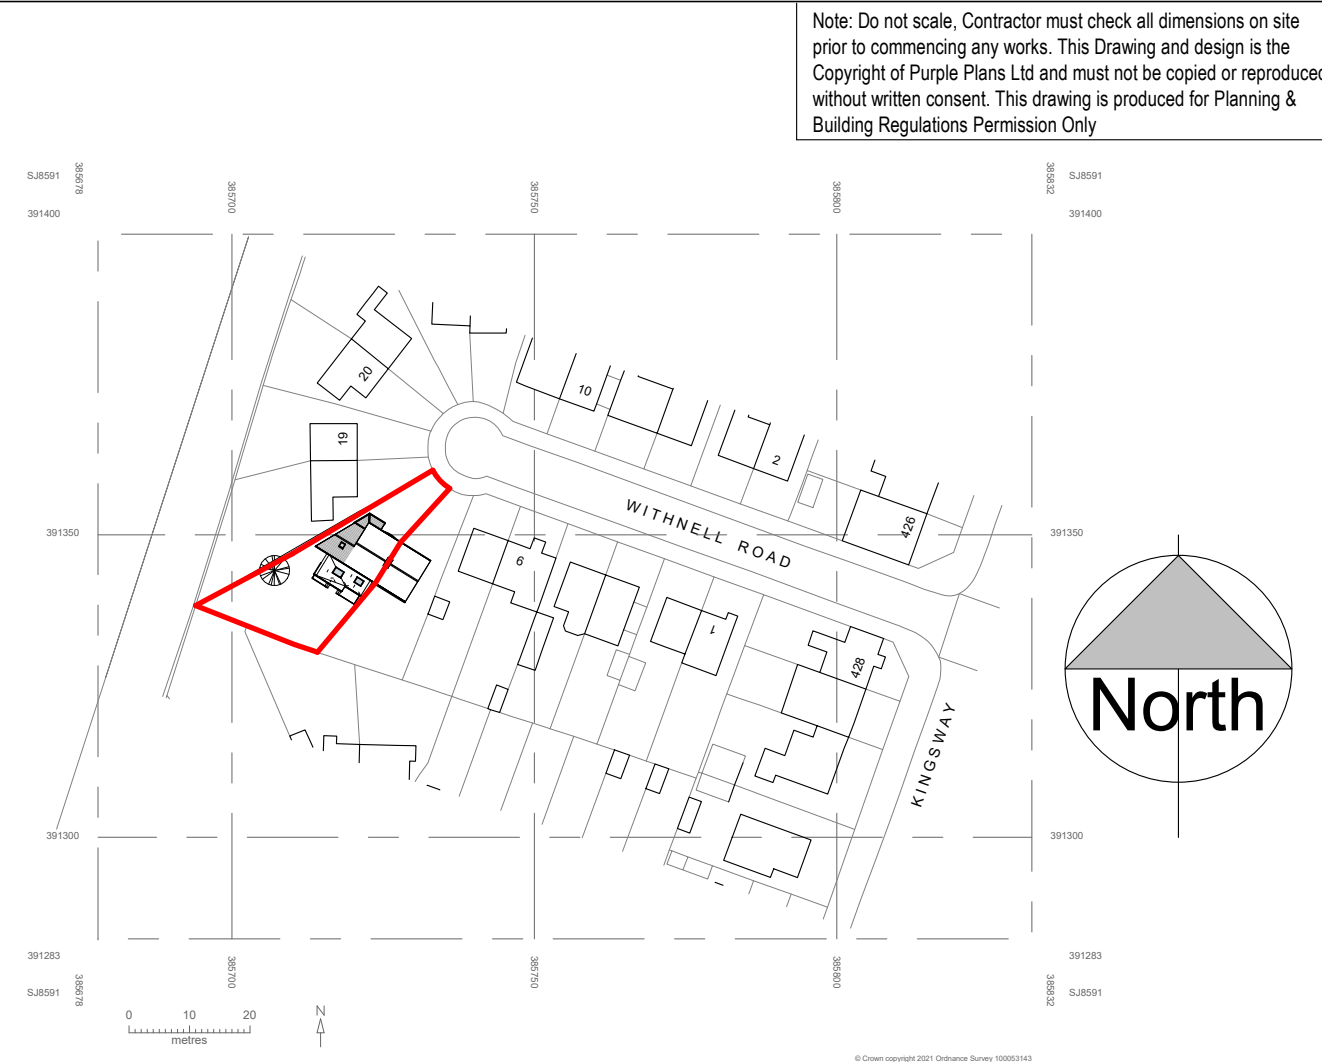


LOCATION PLAN
1 : 1250



PROPOSED FRONT 3D VIEW




PROPOSED REAR 3D VIEW

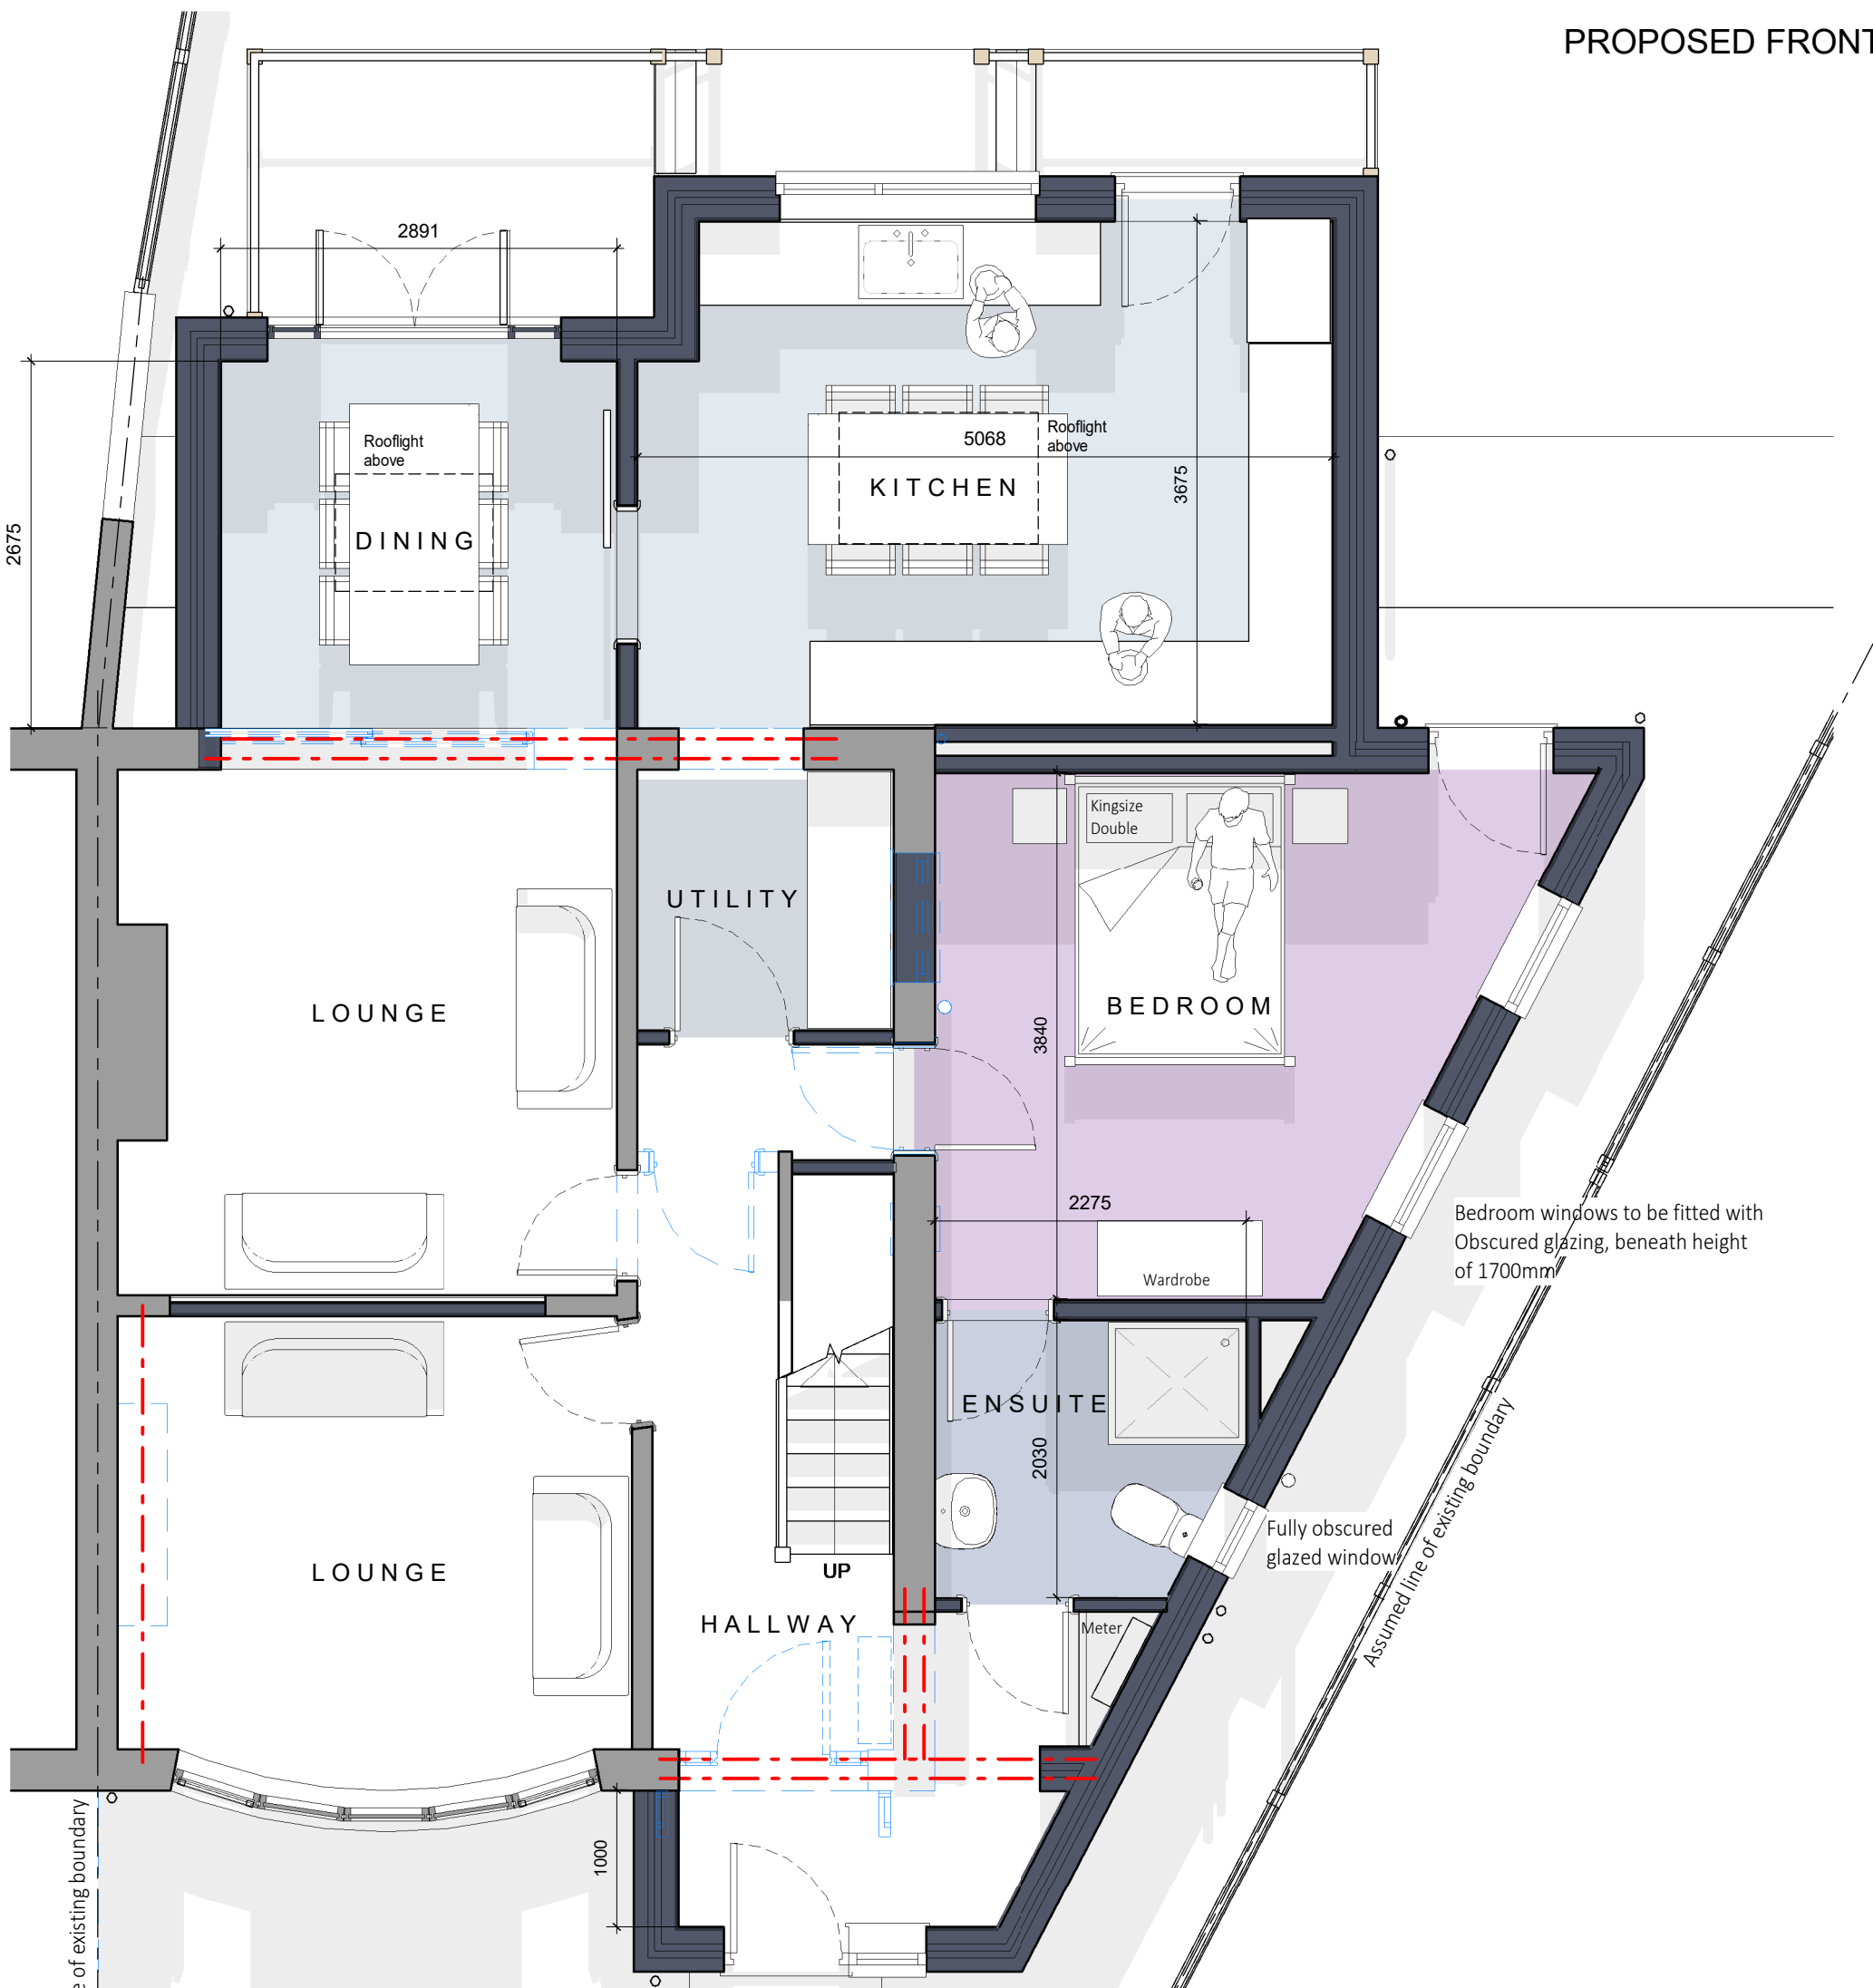

PROPOSED GROUND FLOOR PLAN
1 : 50



PROPOSED FIRST FLOOR PLAN
1 : 50

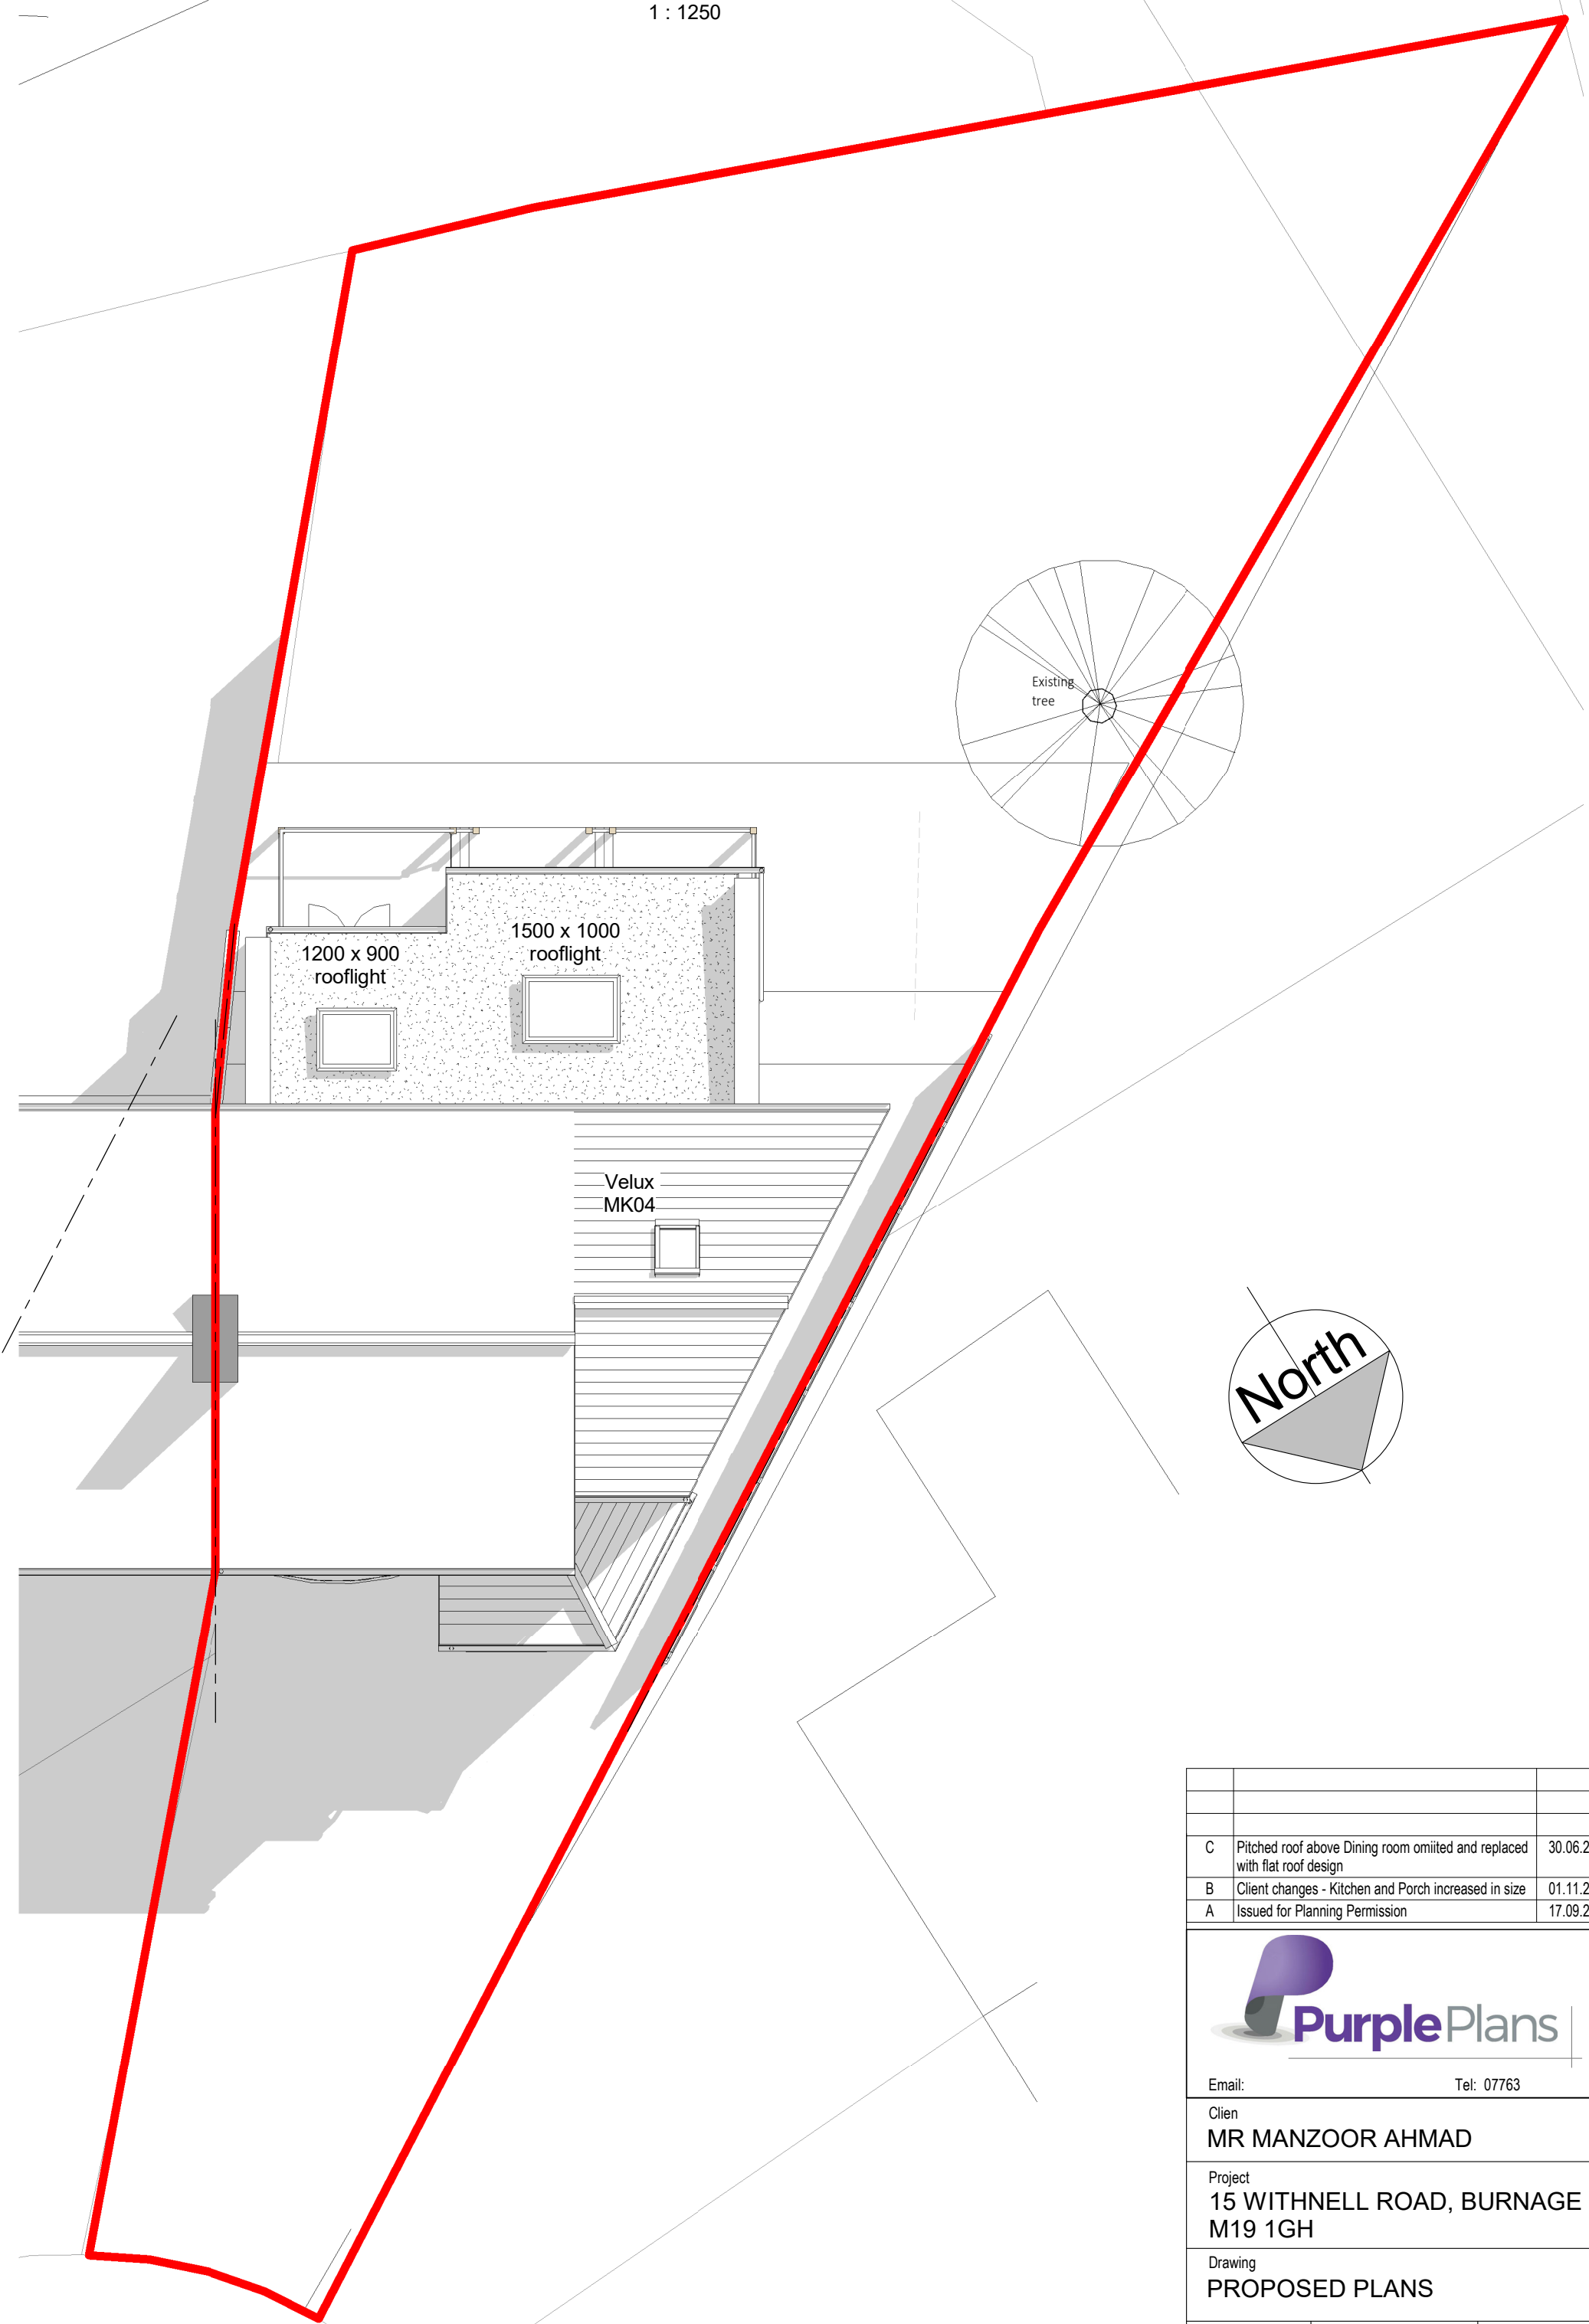

PROPOSED SITE PLAN
1 : 100

Note: Do not scale. Contractor must check all dimensions on site prior to commencing any works. This Drawing and design is the Copyright of Purple Plans Ltd and must not be copied or reproduced without written consent. This drawing is produced for Planning & Building Regulations Permission Only

C	Pitched roof above Dining room omitted and replaced with flat roof design	30.06.22
B	Client changes - Kitchen and Porch increased in size	01.11.21
A	Issued for Planning Permission	17.09.21

PurplePlans
Email: Tel: 07763
Client: MR MANZOOR AHMAD
Project: 15 WITHNELL ROAD, BURNAGE M19 1GH
Drawing: PROPOSED PLANS
Scale @ As indicated Dat 08/26/21 Reviso C
Drawing 855-21-02
registered LABC
Partner Authority Scheme