


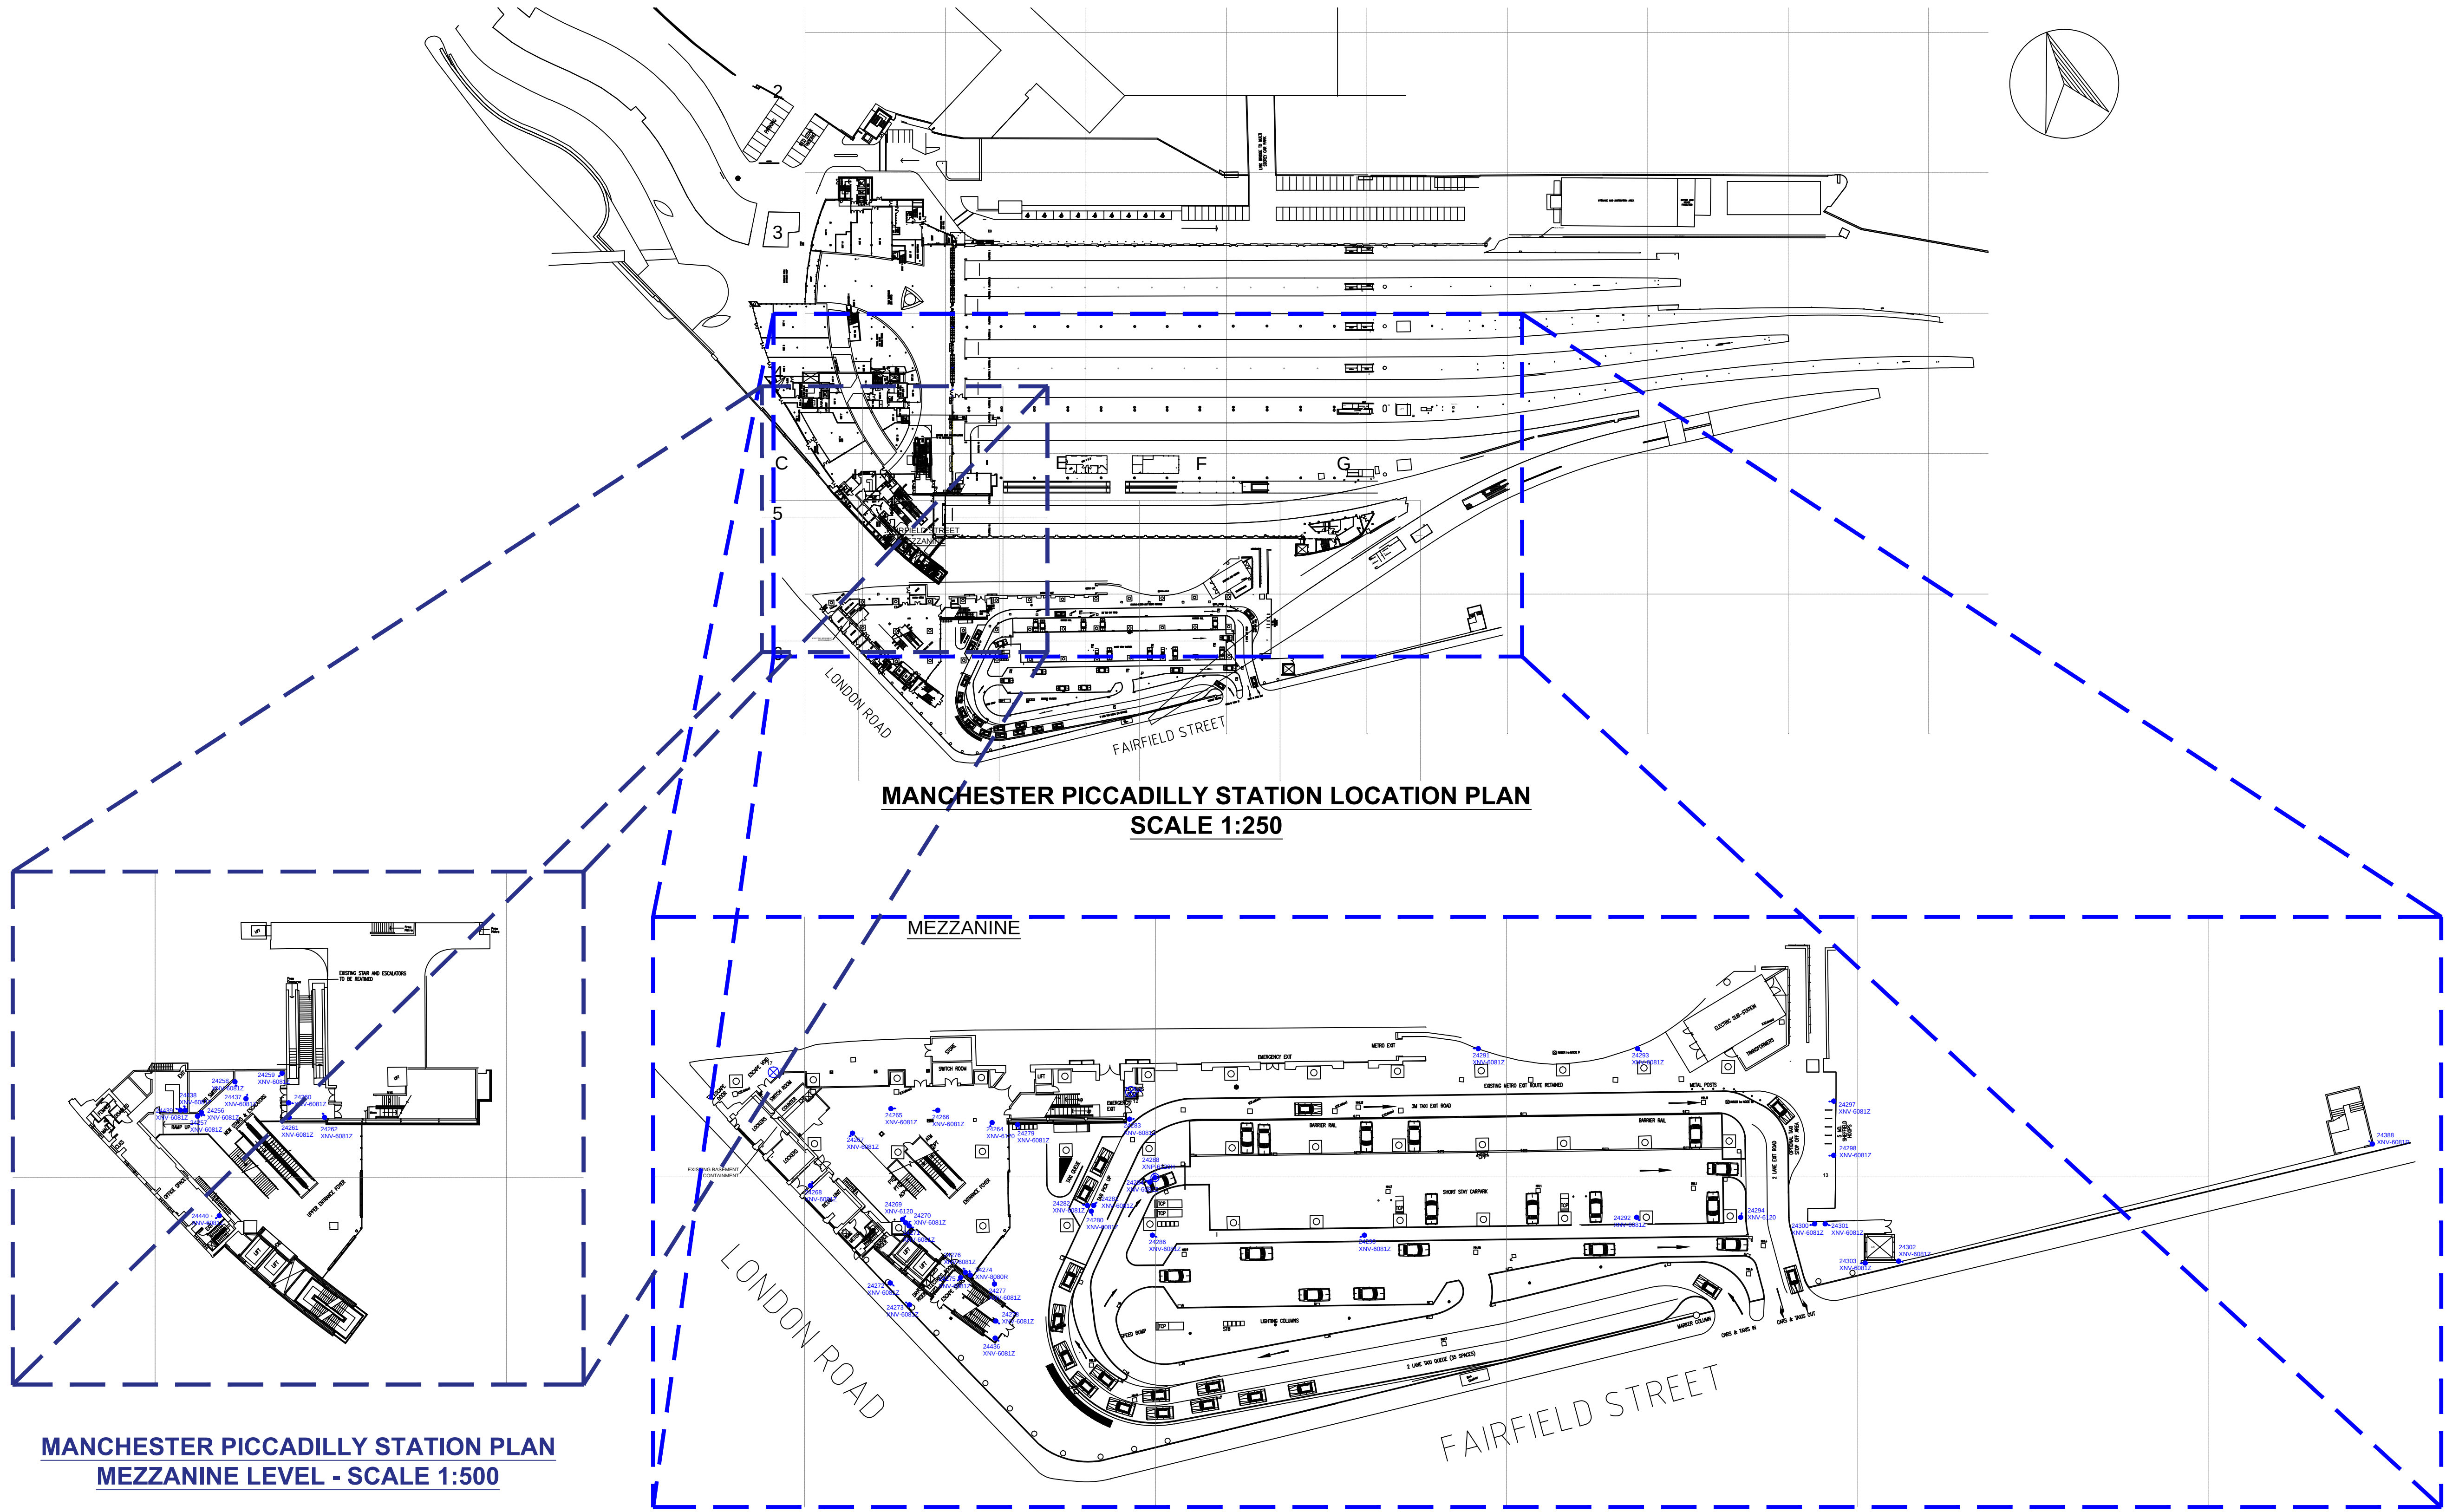


MANCHESTER PICCADILLY STATION LOCATION PLAN
SCALE 1:250

MEZZANINE

MANCHESTER PICCADILLY STATION PLAN
MEZZANINE LEVEL - SCALE 1:500

MANCHESTER PICCADILLY STATION PLAN
FAIRFIELD STREET - SCALE 1:500

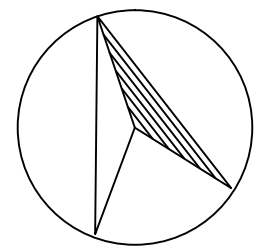

COLOUR KEY

- EQUIPMENT IN BLACK - DENOTES EXISTING EQUIPMENT
- EQUIPMENT IN BLUE - DENOTES EXISTING TO BE REPLACED
- EQUIPMENT IN GREEN - DENOTES EXISTING TO BE RECOVERED
- EQUIPMENT IN MAGENTA - DENOTES ENHANCED NWR EQUIPMENT
- EQUIPMENT IN RED - DENOTES NEW NWR EQUIPMENT

LEGEND

- EXISTING NODE LOCATION
- EXISTING FIXED/DOME CAMERA
- EXISTING PTZ CAMERA

Rev	Date	Description of Revisions	Drawn	Check	Appr
P01	29/7/21	DRAFT FOR LISTED BUILDING CONSENT	JPT	CRC	-

Status DRAFT



Contractor
Linbrooke
People • Technology • Connectivity

Unit 3 & 4 Churchill Way
Chapeltown
Sheffield
S35 2PY

Project

NWR MANAGED STATIONS
SISS RENEWALS - 169779

Drawing Title
MANCHESTER PICCADILLY STATION
CAMERA LAYOUT
EQUIPMENT TO BE REPLACED
FAIRFIELD STREET/MEZZANINE

Designed	J.Gatley	Sig	Date	28/5/21
Drawn	J.Tobin	Sig	Date	29/7/21
Checked	-	Sig	Date	-
Approved	-	Sig	Date	-
Scale	1:500	ELR & Mileage	CMP2	
Alternative Reference	N/A	Sheet	2 of 26	
Drawing Number	MAN-NWR-LBR-PLAN-103000-Y641	Revision	P01	

Sheet Size A1 594 x 841