

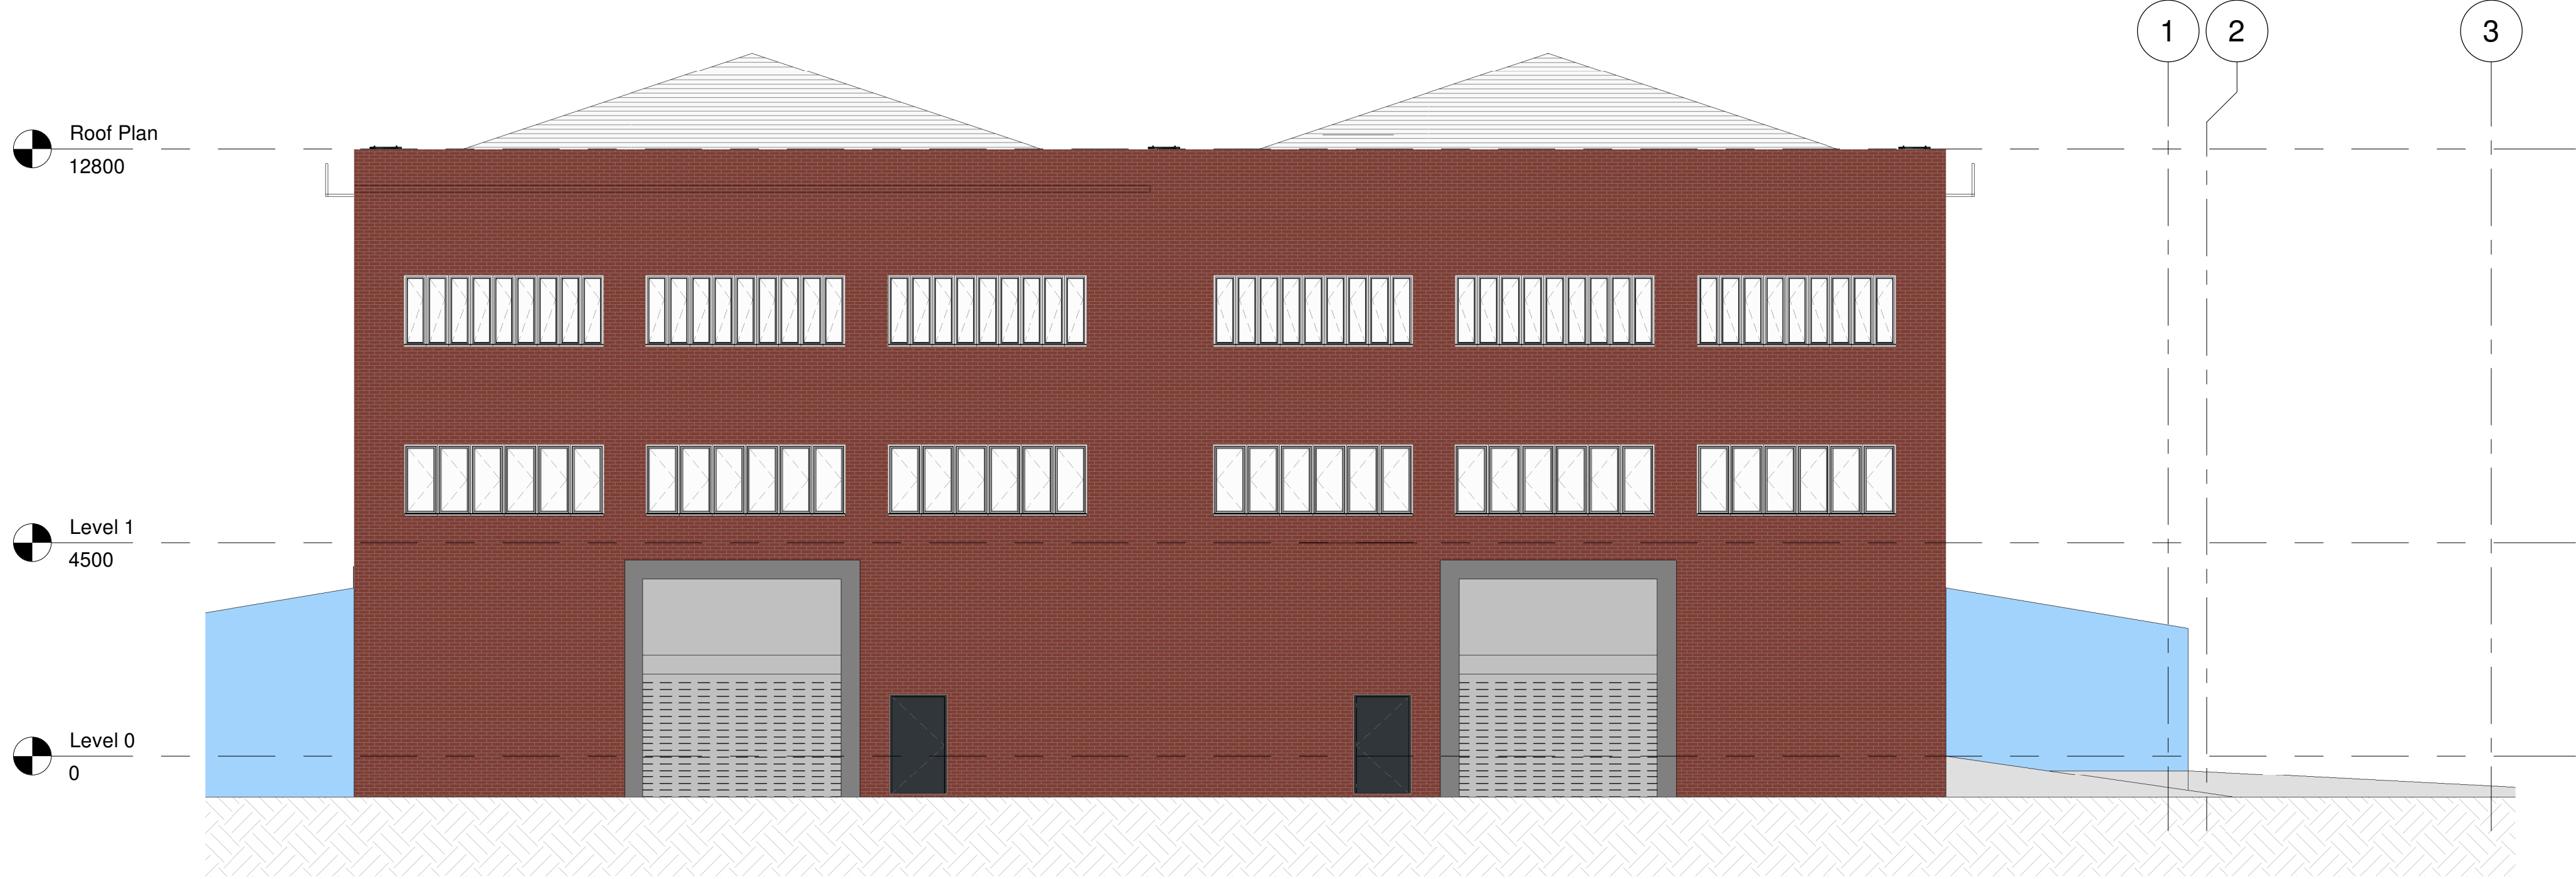


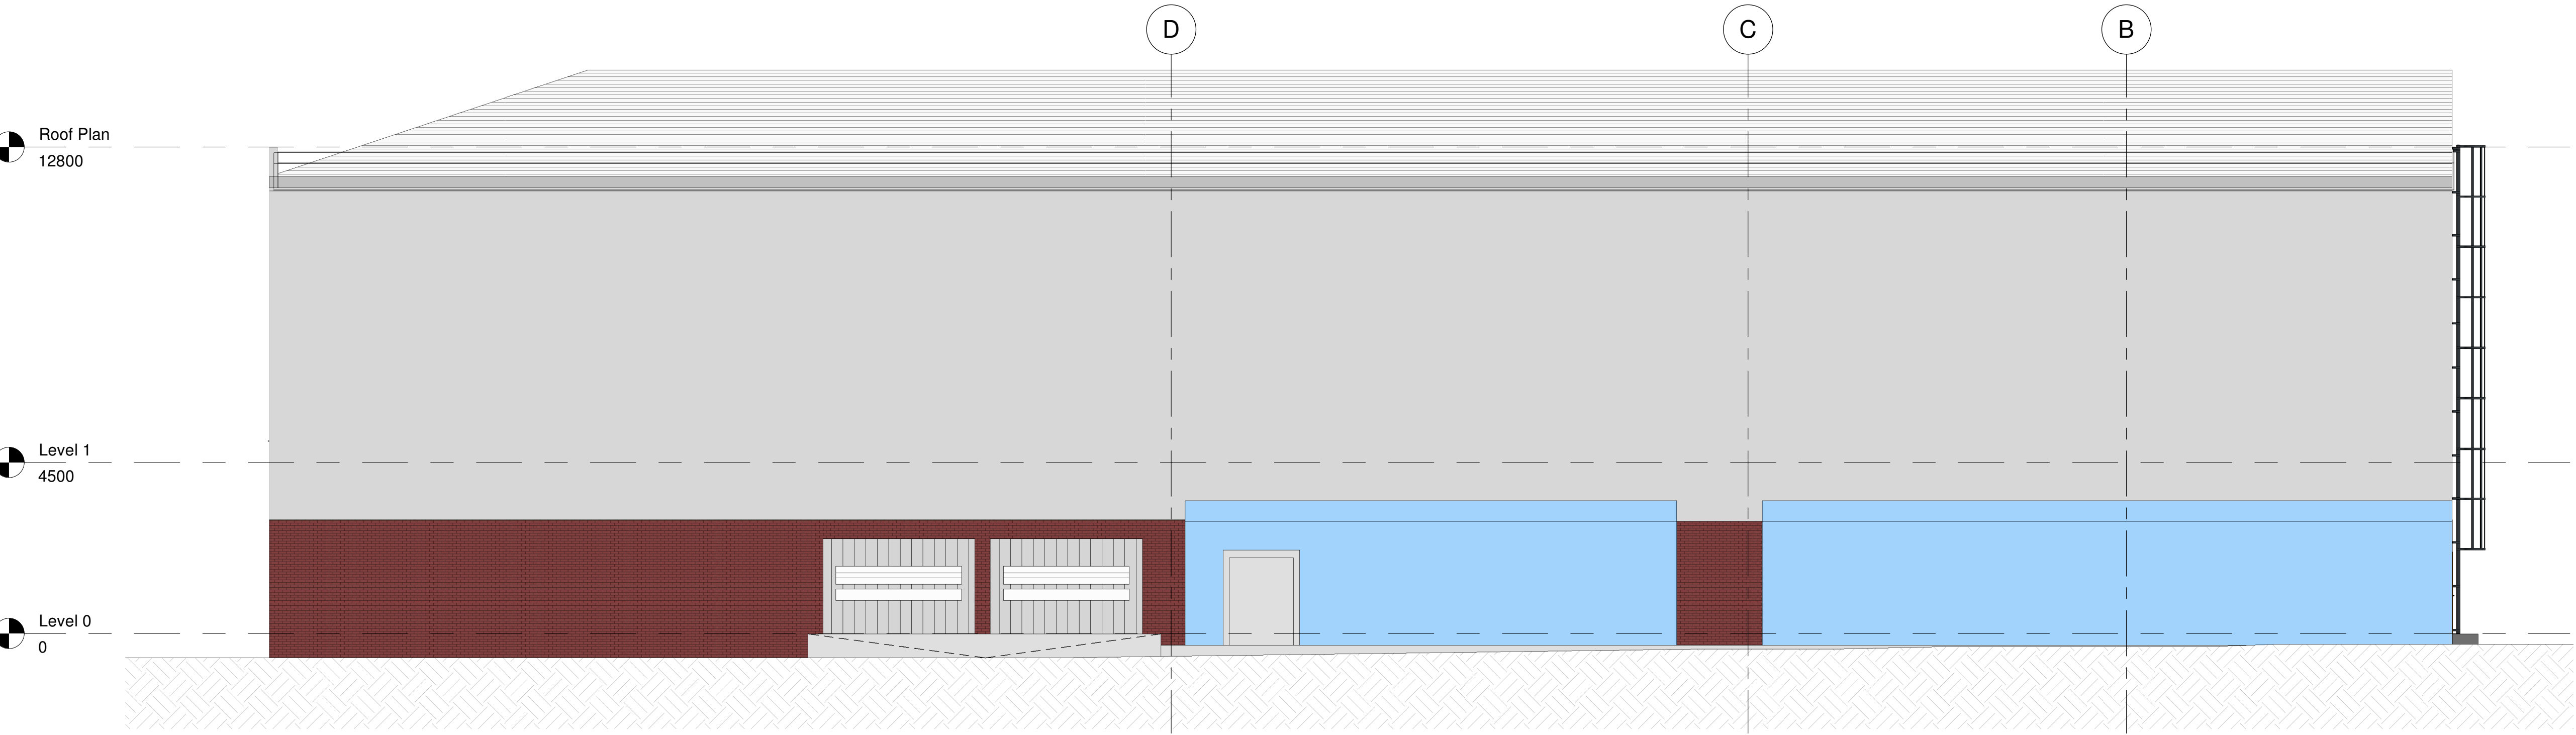

1 Elevation 1
1 : 100

Key Plan:

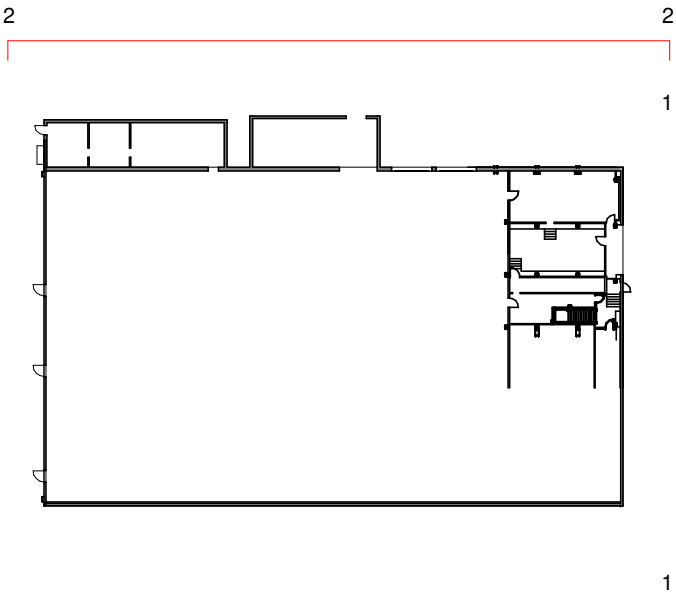

2 Elevation 2
1 : 100

Notes

The Contractor is to check all dimensions and conditions on site before commencing. Do not scale from this drawing.

This drawing remains the copyright of FAIRHURSTS DESIGN GROUP.

Scale Bars TO BE USED ONLY AS GUIDANCE

1:100	mm	0	1000	2000	3000	4000	5000
1:200	mm	0	500	1000	1500	2000	2500
1:500	M	0	5	10	15	20	25
1:1250	M	0	10	20	30	40	50

Rev	Description	By	Date
Project Status		Drawing Status	
This information, whether drawn or as a data file, is copyright and issued strictly for use on the project for which it is provided			
Client / Project			
HMG Paints			
HMG			
Drawing			
Existing Elevations Sheet 1			
Date	DD/MM/16	As indicated	@ A1
Drawn By	MCA	Scale	AS
Checked		Checked	IRC
Manchester: 55 King Street Manchester M2 4LQ +44 (0)161 831 7300 Southampton: Minor Park Minstead Southampton SO43 7FY +44 (0)23 8081 7900 Cambridge: CB1 Business Centre 20 Station Road Cambridge CB1 2JD +44 (0)1223 863 868 www.fairhursts.com			
FDG Ref	E21-015-13100		Rev