



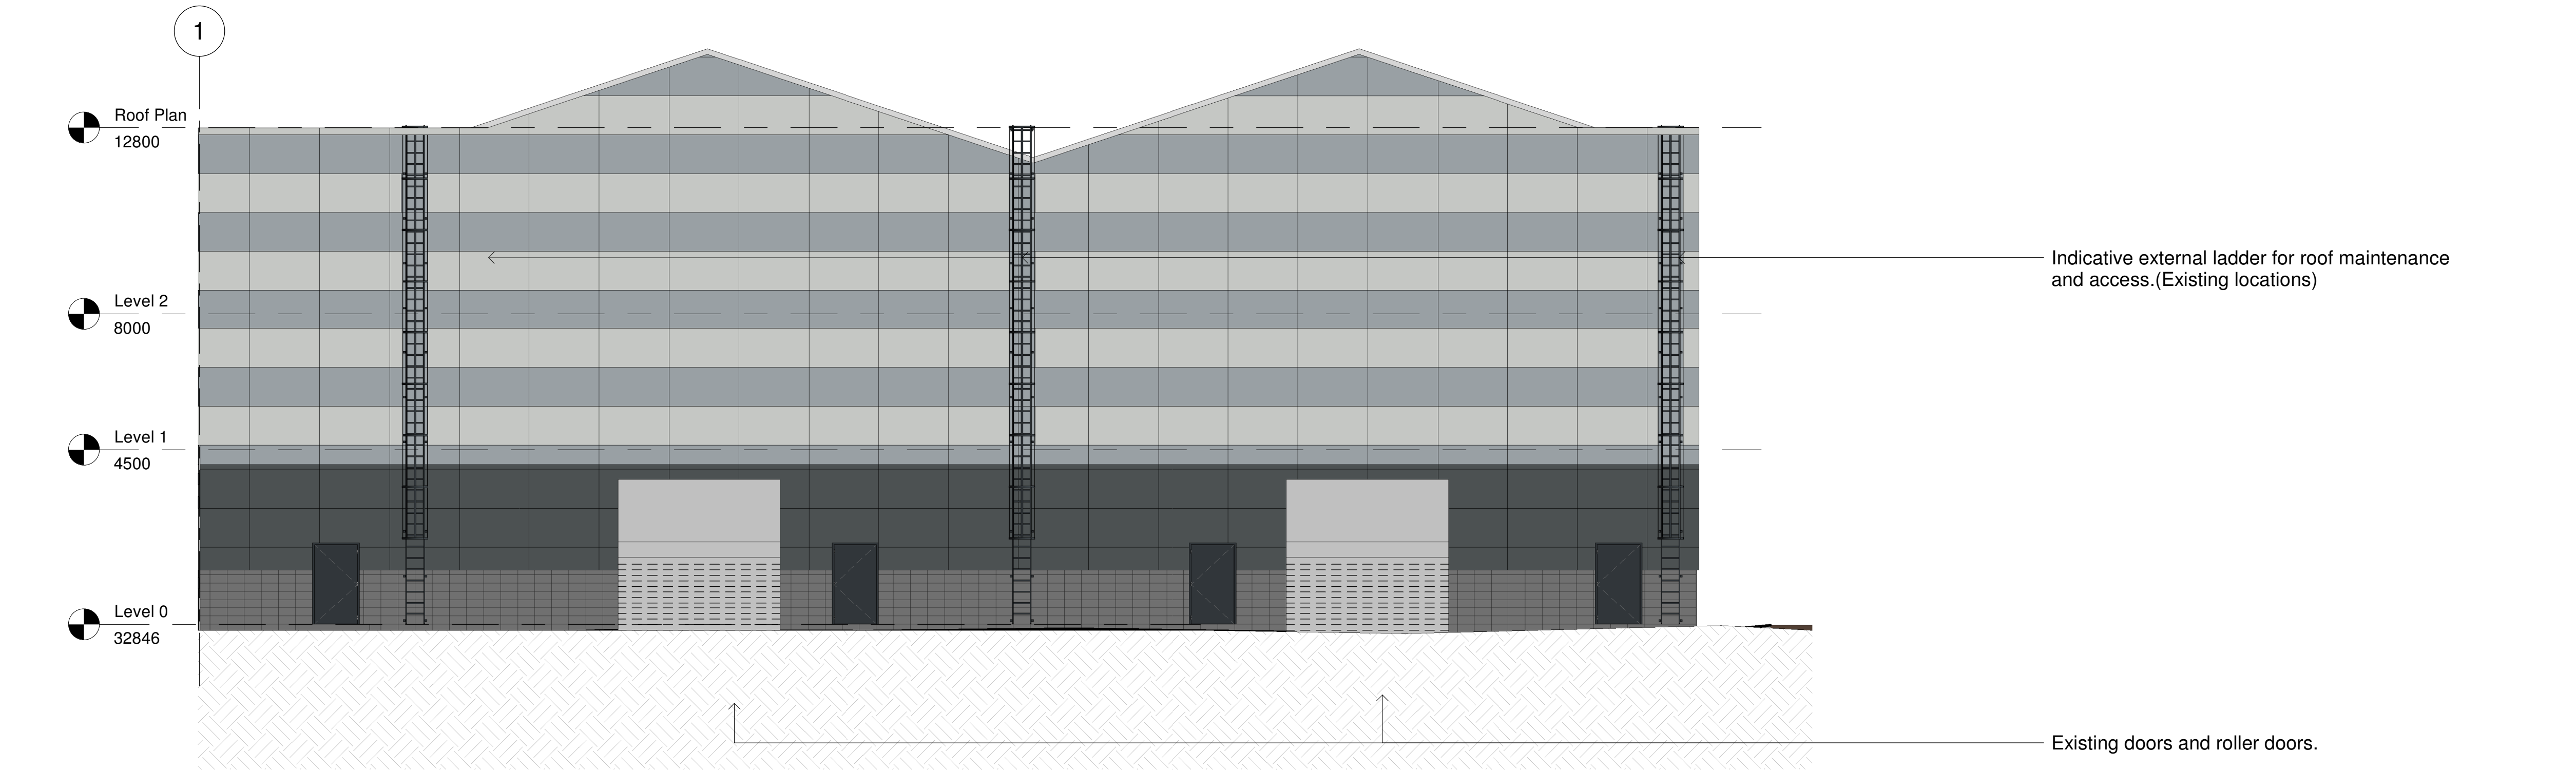

5 Elevation 5
1 : 100

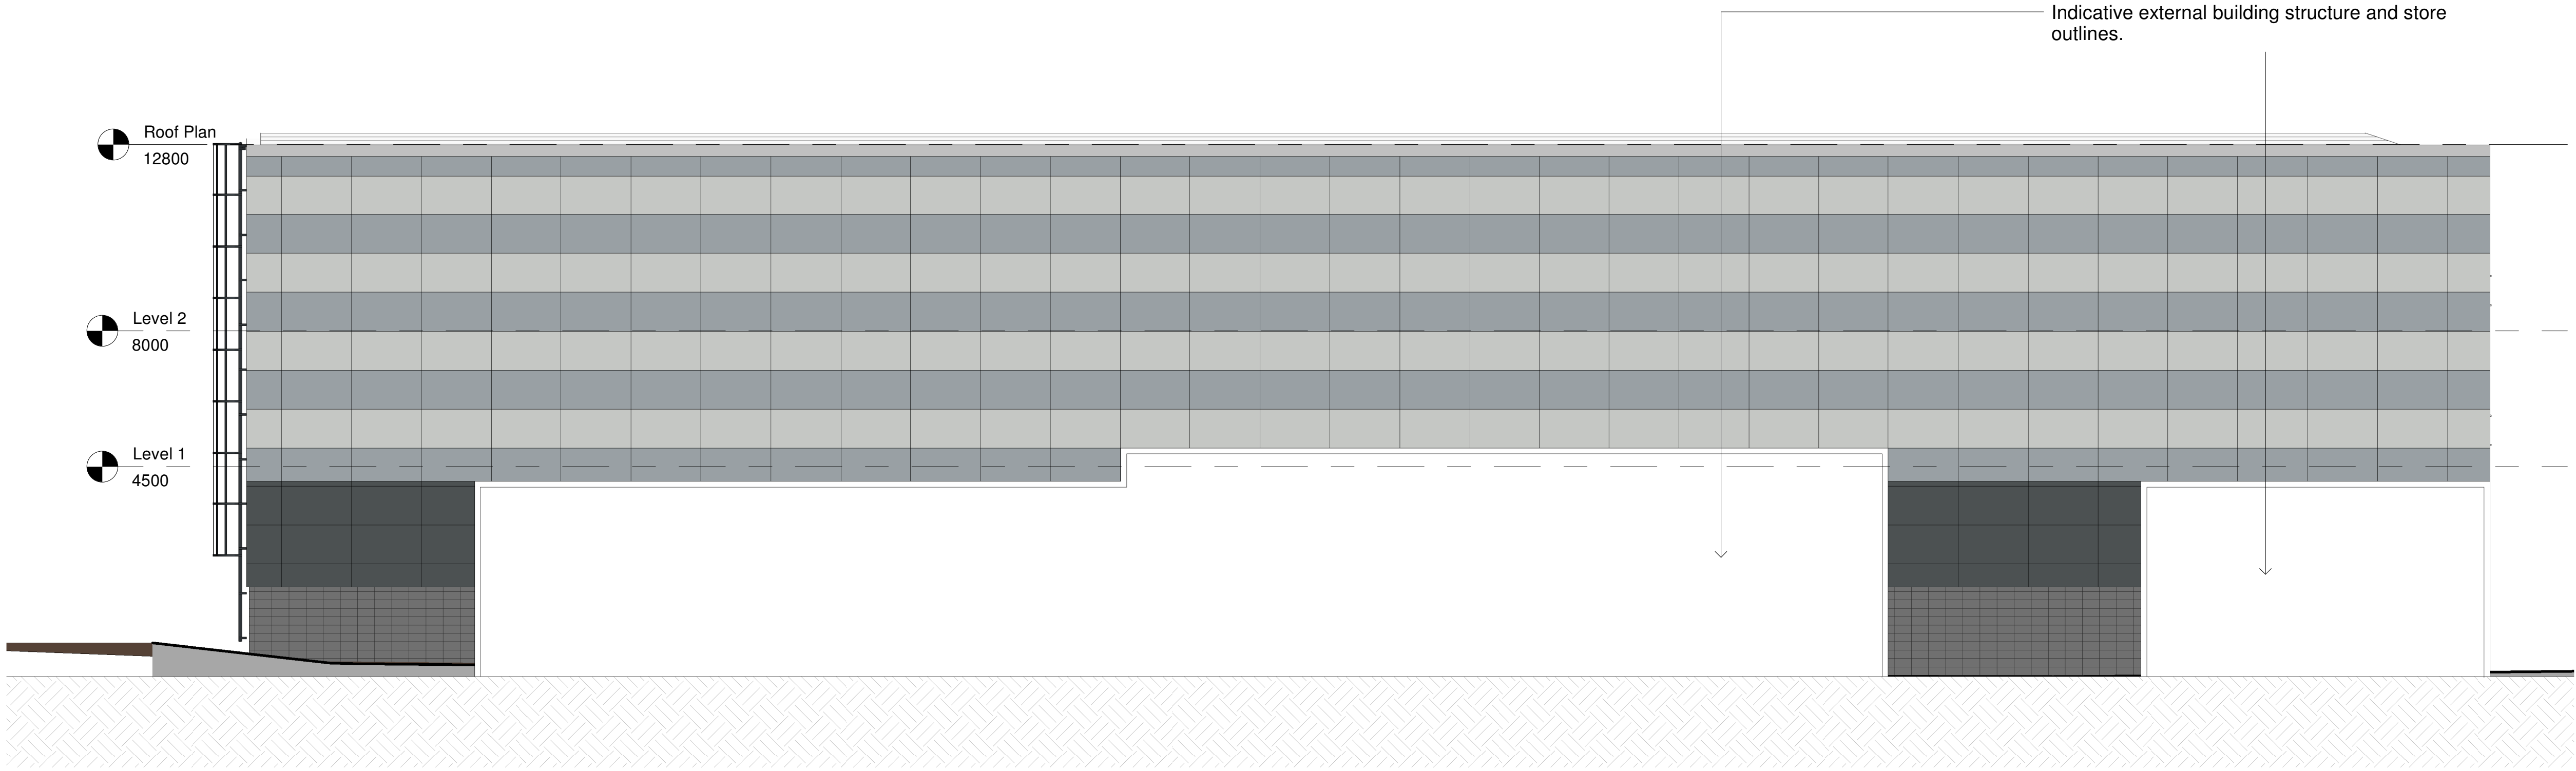

6 Elevation 6
1 : 100

Notes

The Contractor is to check all dimensions and conditions on site before commencing. Do not scale from this drawing.

This drawing remains the copyright of FAIRHURSTS DESIGN GROUP.

Scale Bars

TO BE USED ONLY AS GUIDANCE

1:100

mm

0

1000

2000

3000

4000

5000

1:200

mm

0

1000

2000

3000

4000

5000

1:500

M

0

5

10

15

20

25

1:1250

M

0

10

20

30

40

50

60

70

Key Plan:

1	Planning Issue	AS	14/07/22
Rev	Description	By	Date
Project Status		Drawing Status	
Stage 2		S4	
This information, whether drawn or as a data file, is copyright and issued strictly for use on the project for which it is provided			
Client / Project			
HMG Paints			
Project Crystal			
Drawing			
GA Elevations - Sheet 3			
Date	07/04/22	Scale	As indicated
Drawn By	MCA	AS	Checked
By	AS	Checked	IRC
Manchester: 55 King Street Manchester M2 4LQ +44 (0)161 851 7500 Southampton: Menor Park Minstead Southampton SO43 7FY +44 (0)23 8081 7500 Cambridge: CB1 Business Centre 20 Station Road Cambridge CB1 2JD +44 (0)1223 863 868 www.fairhursts.com 7703-08009 Status Rev 1 7703-FDG-DR-XX-XX-A-08009-1			

14/07/2022 12:12:49