
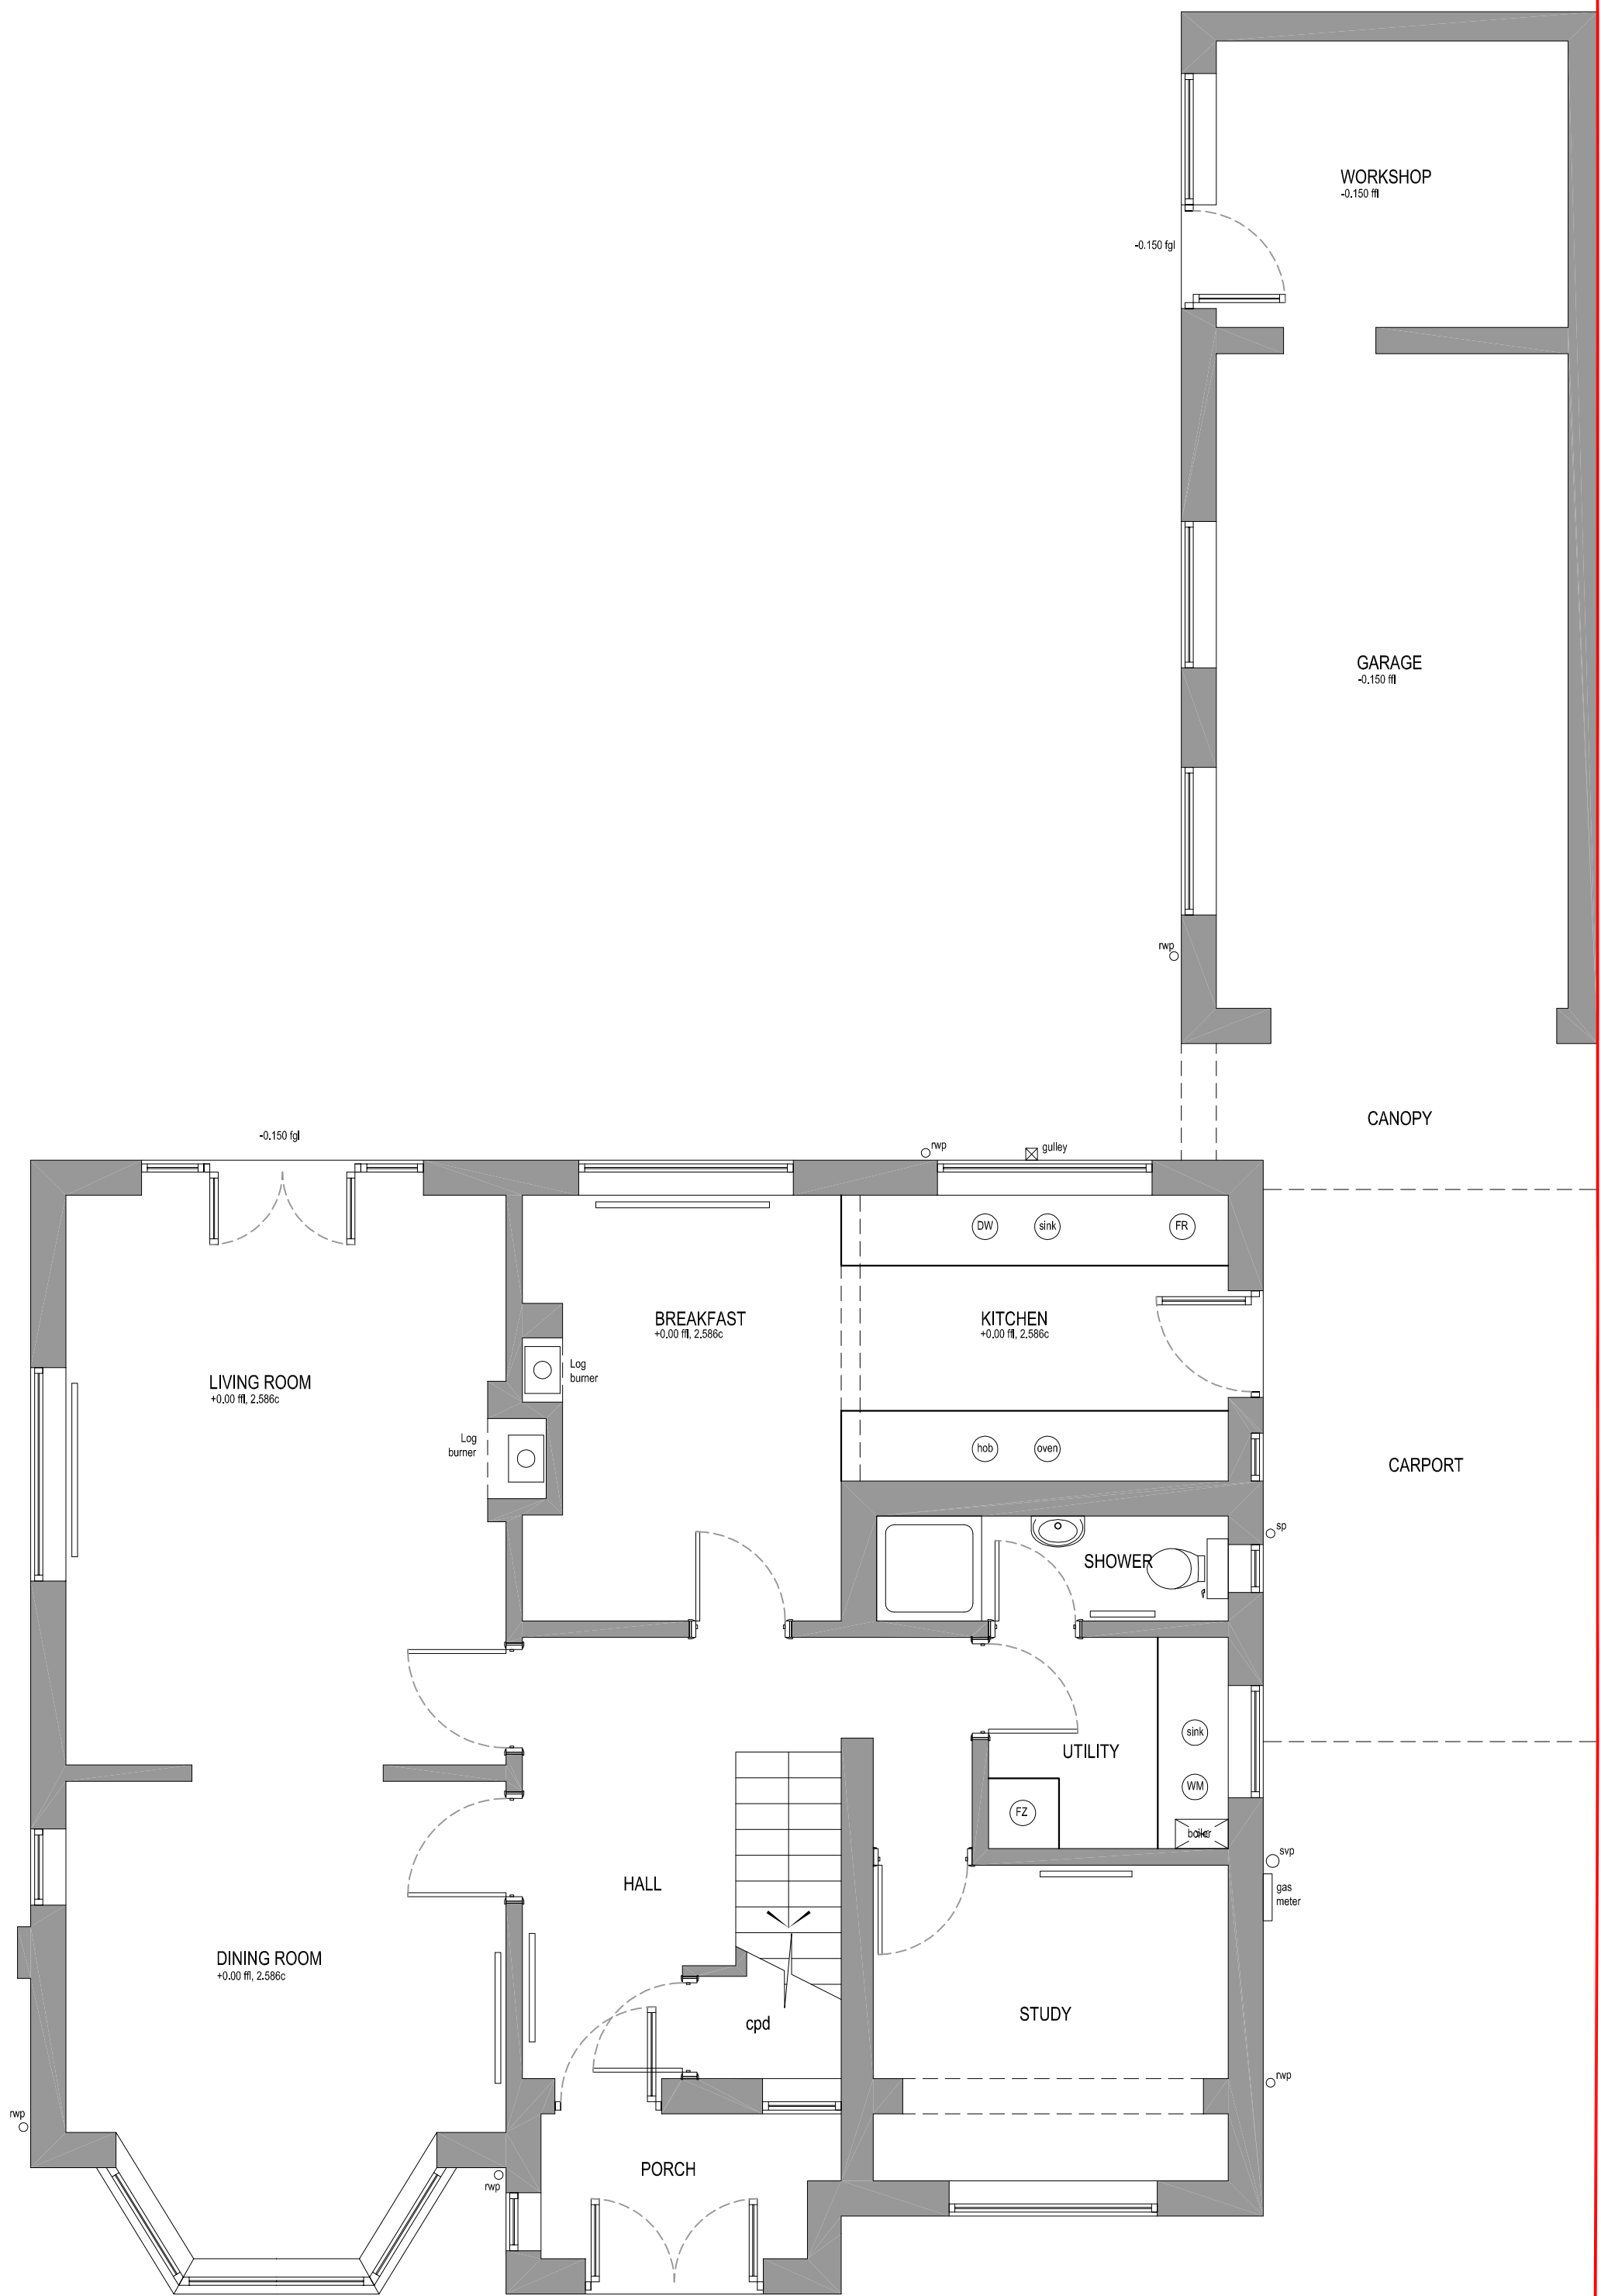


EXISTING GROUND FLOORPLAN
1:50 @ A2

MARTIN COWLING ARCHITECT LTD			
SCALE	1:50@A2	SITE	6 NETHERWOOD ROAD WYTHENSHAW
DRAWN	MC	TITLE	EXISTING GROUND FLOORPLAN
DATE	FEB 22		
CONTRACTORS MUST CHECK ALL DIMENSIONS ON SITE. ONLY DIMENSIONS ARE TO BE REPORTED TO THE ARCHITECT BEFORE PROCEEDING. THIS DRAWING IS COPYRIGHT			
TEL. 01908 265634 MOB. 07711 575945		MARTIN COWLING ARCHITECT LTD BA(hons) DipARCH email: martin.cowling@gmail.com web: www.martincowlingarchitect.com	

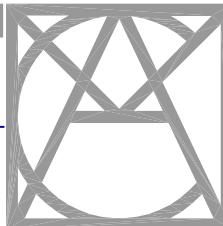

6NRW/ SK01