


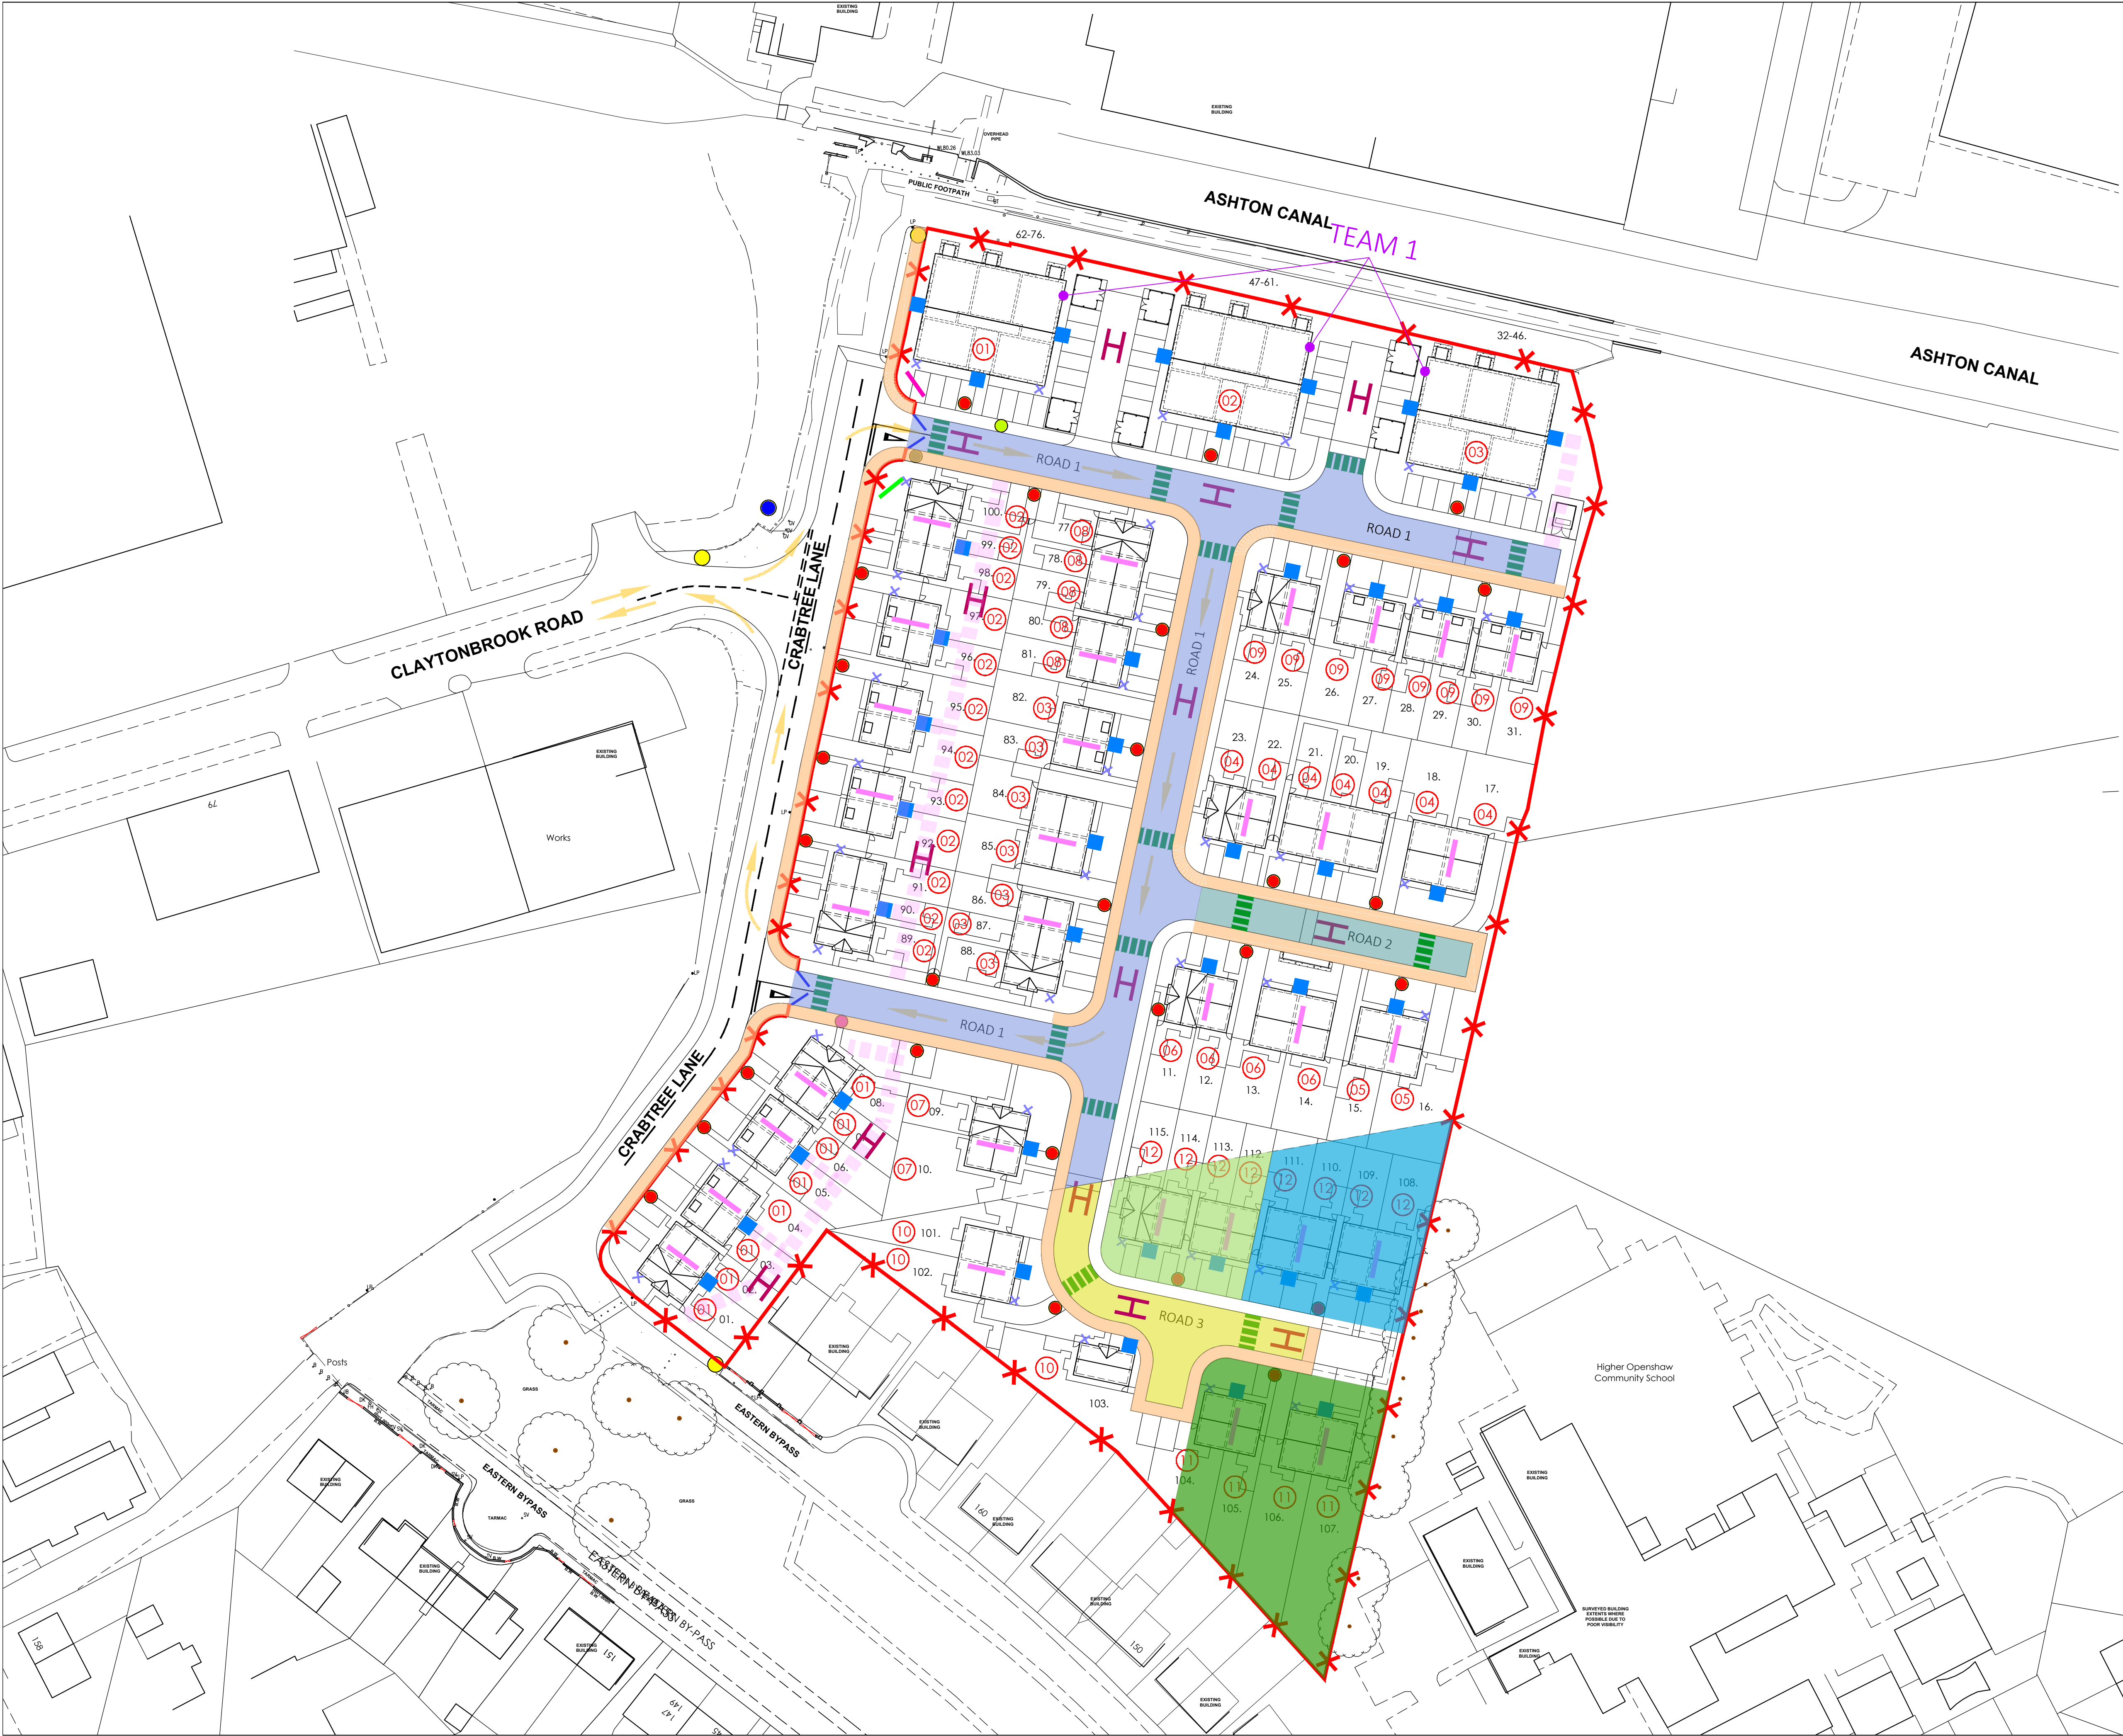


SITE WELFARE PLAN - KEY

01. BUILD ROUTE - NOTE THIS IS THE BUILD NO. & NOT THE PLOT No.

01 02 03

02. SITE OFFICE/WELFARE FACILITIES

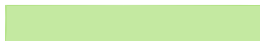

03. MATERIAL STORAGE AREA



04. CONTRACTORS CAR PARKING



05. SECURE PEDESTRIAN ROUTE AND CROSSING POINT



06. INTERNAL SCAFFOLD LOCATIONS



07. EXISTING BOUNDARIES TO BE MAINTAINED / SECURED WITH HERAS FENCING



08. OFF-SITE CONSTRUCTION WARNING SIGNAGE



09. PROPOSED FIRE STATION LOCATIONS (AS DEVELOPMENT PROGRESSES)



10. EMERGENCY FIRE MUSTER POINT



11. SECURE PEDESTRIAN ACCESS



12. SITE SPEED LIMIT SIGNAGE 10mph



13. SCAFFOLD LOADING BAYS (INDICATIVE POSITION)



14. WHEEL WASH FACILITY TO CONSIST OF A JET WASH TO BE USED ON VEHICLES LEAVING THE SITE (ALL VEHICLES CHECKED & CLEANED AS NECESSARY). ALSO ROAD SWEEPS WILL BE USED AS REQUIRED. SURROUNDING ROADS WILL BE INSPECTED DAILY TO ESTABLISH IF SWEEPING IS REQUIRED (EXTRA CHECKS WILL TAKE PLACE WHEN OPERATIONS SUCH AS MUCK SHIFTS ARE TAKING PLACE).



15. SITE HEALTH & SAFETY SIGN



16. CLIENT SIGNAGE



17. SITE ACCESS POINT



18. DELIVERY HOURS

AS PER SITE WORKING HOURS MONDAY TO FRIDAY 8.00am TO 6.00pm & SATURDAY 08.00am TO 1.00pm

19. TEMPORARY HAUL ROAD



20. CROSSING POINTS



21. LADDER / STAIRCASE POSITIONS



22. CRANE POSITIONS



23. DELIVERY ROUTE



REV	DATE	DRAWN	DESCRIPTION	ARCH CHECK	ENG CHECK
-----	------	-------	-------------	------------	-----------

TITLE

SITE WELFARE PLAN



M.C.I. Developments Ltd.
15 Beecham Court,
Smithy Brook Road,
Wigan, WN3 6PR
tel: 08448871467
fax: 08448871468
web: www.mcidevelopments.com
email: admin@mcidevelopments.com

PROJECT

CRABTREE LANE, OPENSHAW

DRN BY	SHW	SCALE	JOB REF	DRAWING NUMBER	REV
DATE	JULY.22	1:500 @ A1	-	Crabtree Lane/Site Welfare Plan	-