


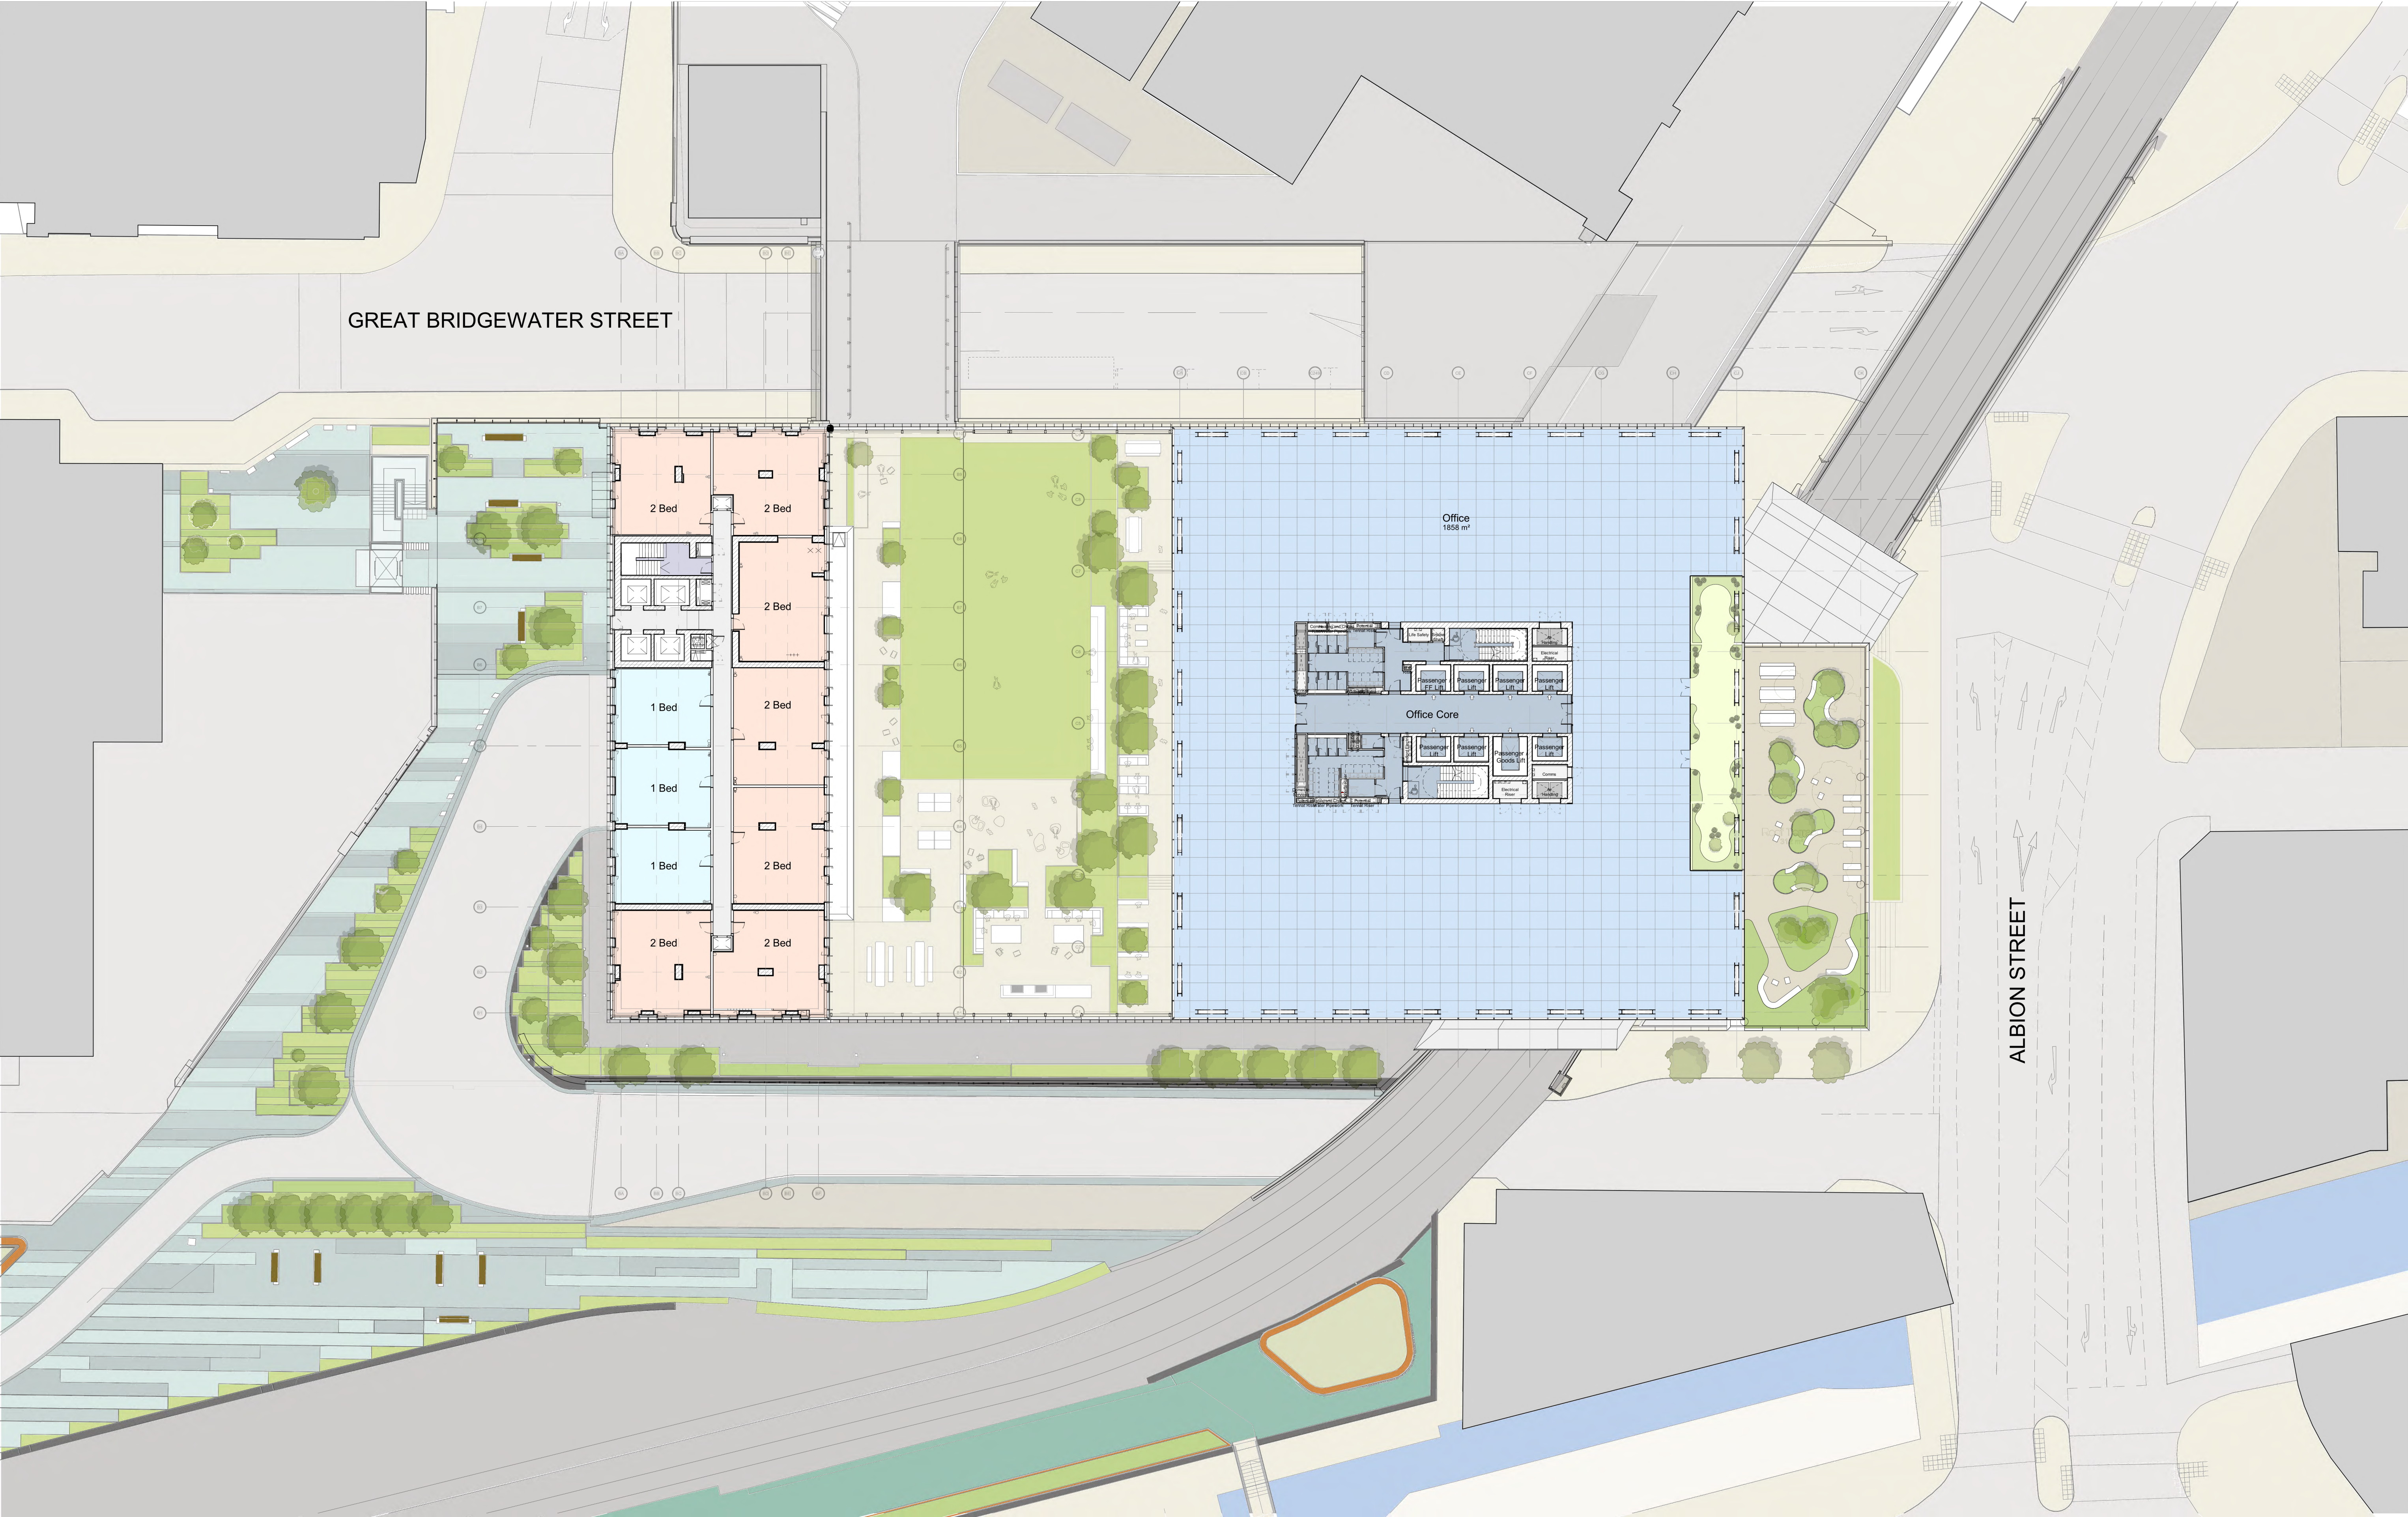

This drawing is copyright Do not scale off dimensions. All dimensions to be checked on site by contractor. Contractor to report any dimensional discrepancies, errors or omissions prior to commencing on site. 0m2.5m5m10m	Rev/	Date	Description	Rev/	Date	Description	Rev/	Date	Description	North	Project Title		Status		Date		simpsonhaugh MANCHESTER Riverside, 4 Commercial St Manchester M16 4BQ +44 (0)161 855 2342 www.simpsonhaugh.com LONDON 5-8 Ruckers Place London EC1R 8BB +44 (0)20 7549 4900 mail@simpsonhaugh.com		
	00	17-03-2017	Planning Issue								Former Bauer Millet Site		Planning						
	01	30-04-2020	Minor Material Amendment Application								Drawing Title		Scale	1:500 @ A3 / 1:250 @ A1					
	02	29-05-2020	Minor Material Amendment Application								Masterplan- Proposed Plan- Podium Level 03		Job No	10053					
	03	15-12-2020	Non-Material Amendment Application										Drawing No	10053-MP-B5D9-A-G100-P-03-001					
	04	19-02-2021	Non-Material Amendment Application										Revision	05					
	05	04-04-2022	Minor Material Amendment Application																