
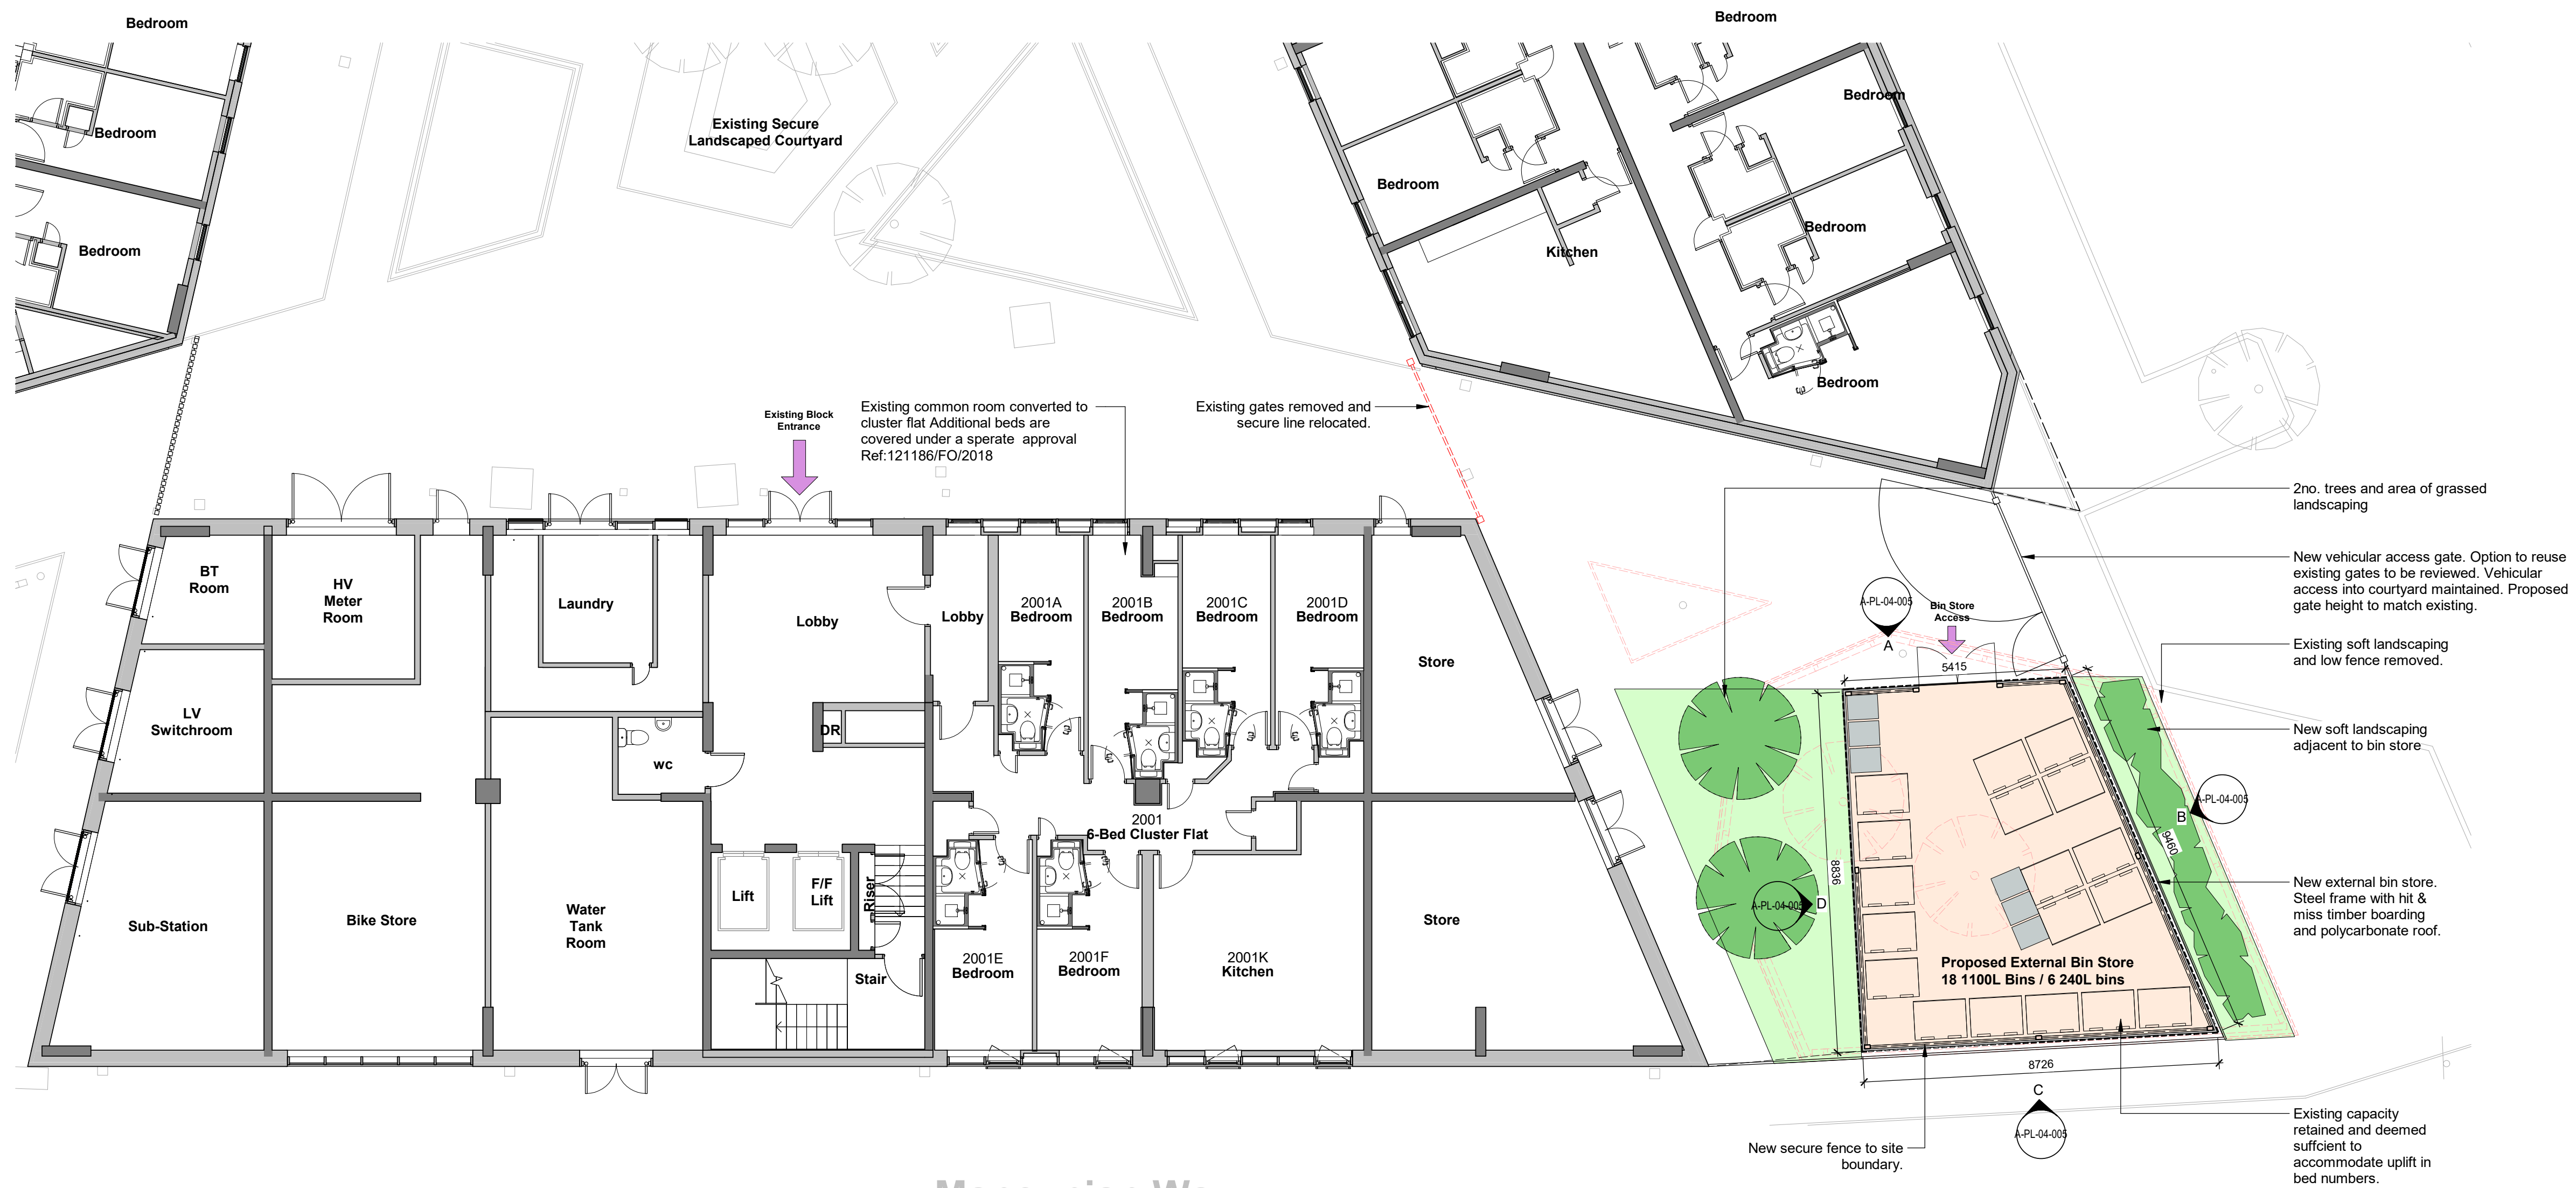


NOTES

DO NOT SCALE FROM THIS DRAWING.
VERIFY ALL DIMENSIONS AND SETTING OUT ON SITE.
NOTIFY ANY DISCREPANCIES TO THE ARCHITECT.
FOR STRUCTURAL INFORMATION, REFER TO
STRUCTURAL ENGINEER'S DRAWINGS.
FOR M&E INFORMATION, REFER TO M&E ENGINEER'S
AND SUB-CONTRACTORS' DRAWINGS.
FOR HEALTH & SAFETY INFORMATION, REFER TO
HEALTH & SAFETY RISK ASSESSMENTS.

0 2 4 6 8 10
1:100
m

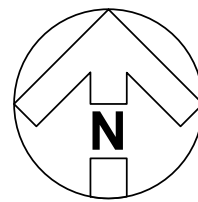

REVISION P07	BY: JEM	CHECKED: APS	DATE: 24/06/2022
Further updates to align with ROK comments.			
REVISION P06	BY: JEM	CHECKED: APS	DATE: 25/04/2022
Further updates to align with ROK comments.			
REVISION P05	BY: JEM	CHECKED: APS	DATE: 22/04/2022
Further updates to align with ROK comments.			
REVISION P04	BY: JEM	CHECKED: APS	DATE: 21/04/2022
Further updates to align with ROK comments.			
REVISION P03	BY: JEM	CHECKED: APS	DATE: 07/04/2022
Further updates to align with ROK comments.			
REVISION P02	BY: JEM	CHECKED: APS	DATE: 04/04/2022
General updates to align with ROK comments.			
REVISION P01	BY: JEM	CHECKED: APS	DATE: 04/03/2022
First Issue			

SUITABILITY

S4a | FOR PLANNING

CLIENT

UNITE
STUDENTS

PROJECT

Unite Parkway Gate

TITLE

Proposed
Bin Store Plan

Hadfield Cawkwell Davidson

Broomgrove Lodge, 13 Broomgrove Rd, Sheffield, S10 2LZ T 0114 266 8181 www.hcd.co.uk

HCD PROJECT NO. 2020-091	SCALE 1 : 100 @ A1	REV. P07
PROJECT NO. 20091	ORIGINATOR HCD	VOLUME A0
DATE 00	TYPE DR	ROLE - NUMBER A-PL-04-003

C:\temp\20091\HCD-A0-ZZ-M3-A-20-001_Building_WIS19_jack_murgatroyd\KEYWK-11 | © HCD