


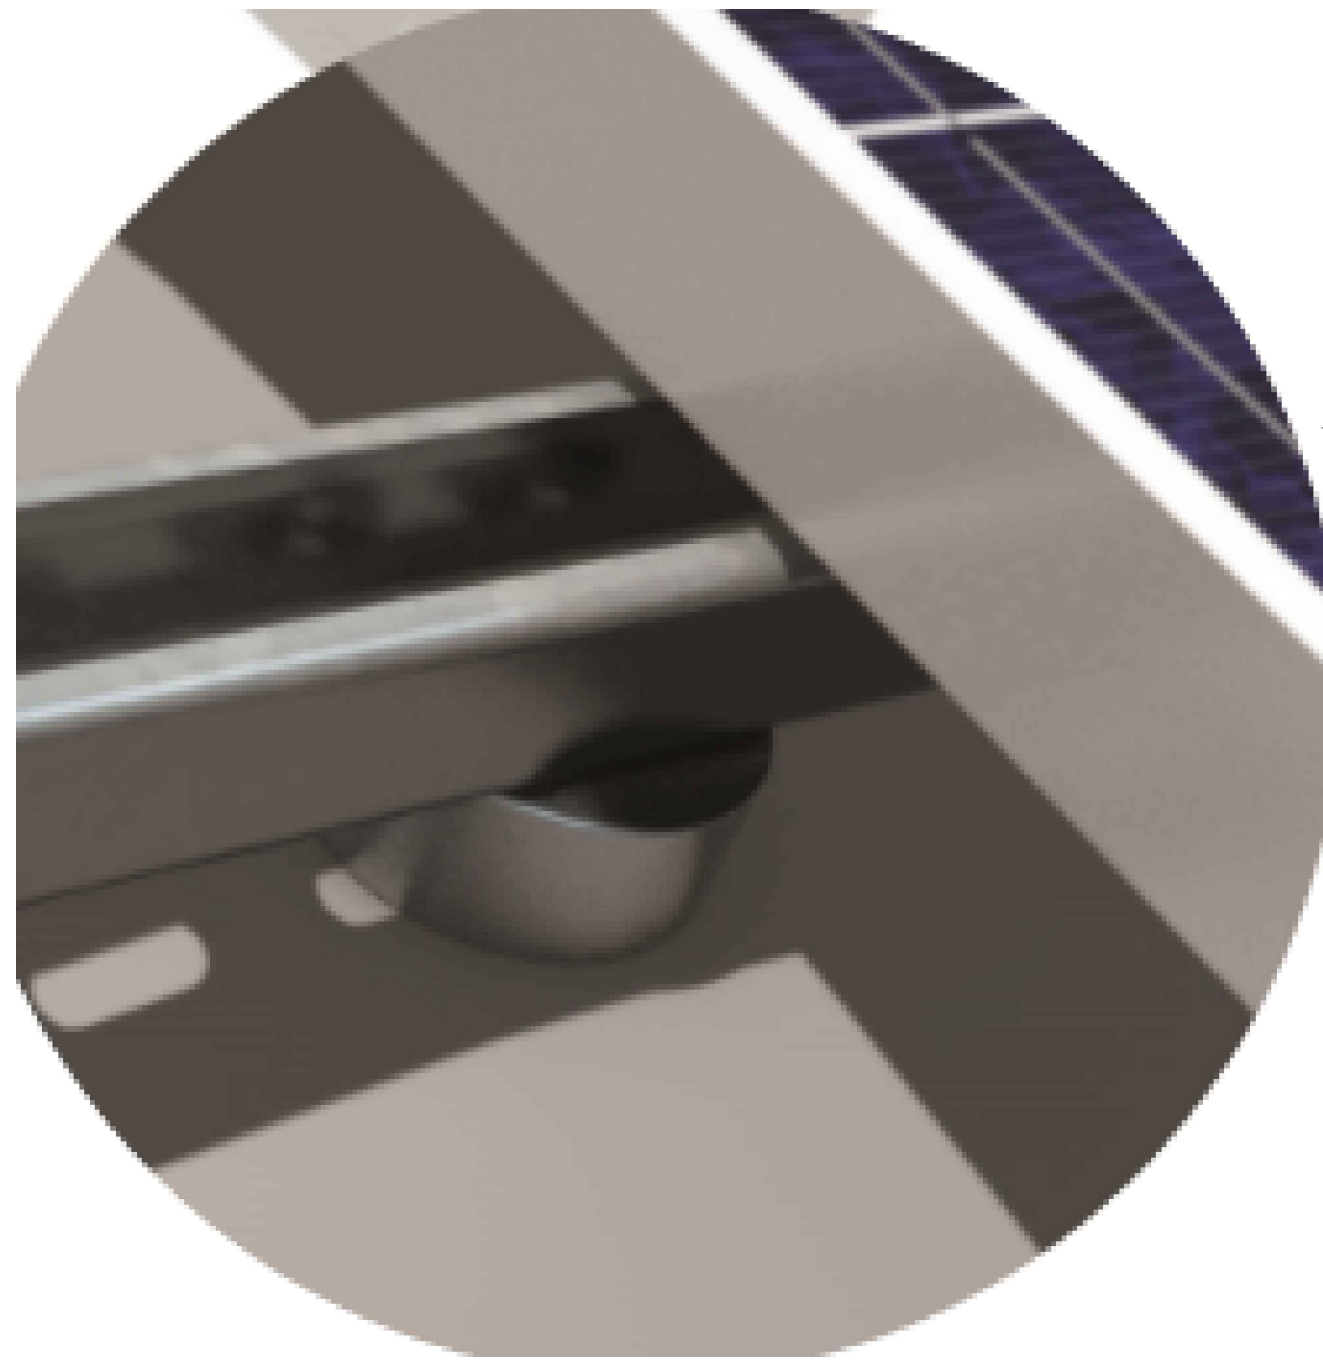


Nicholson 'puck' welded to roof. Mounting system to sit on top of rails



Nicholson Rooftrak product welded to roof to be spaced at 1.2m centres
Mansafe system

Mounting rail

Mansafe system

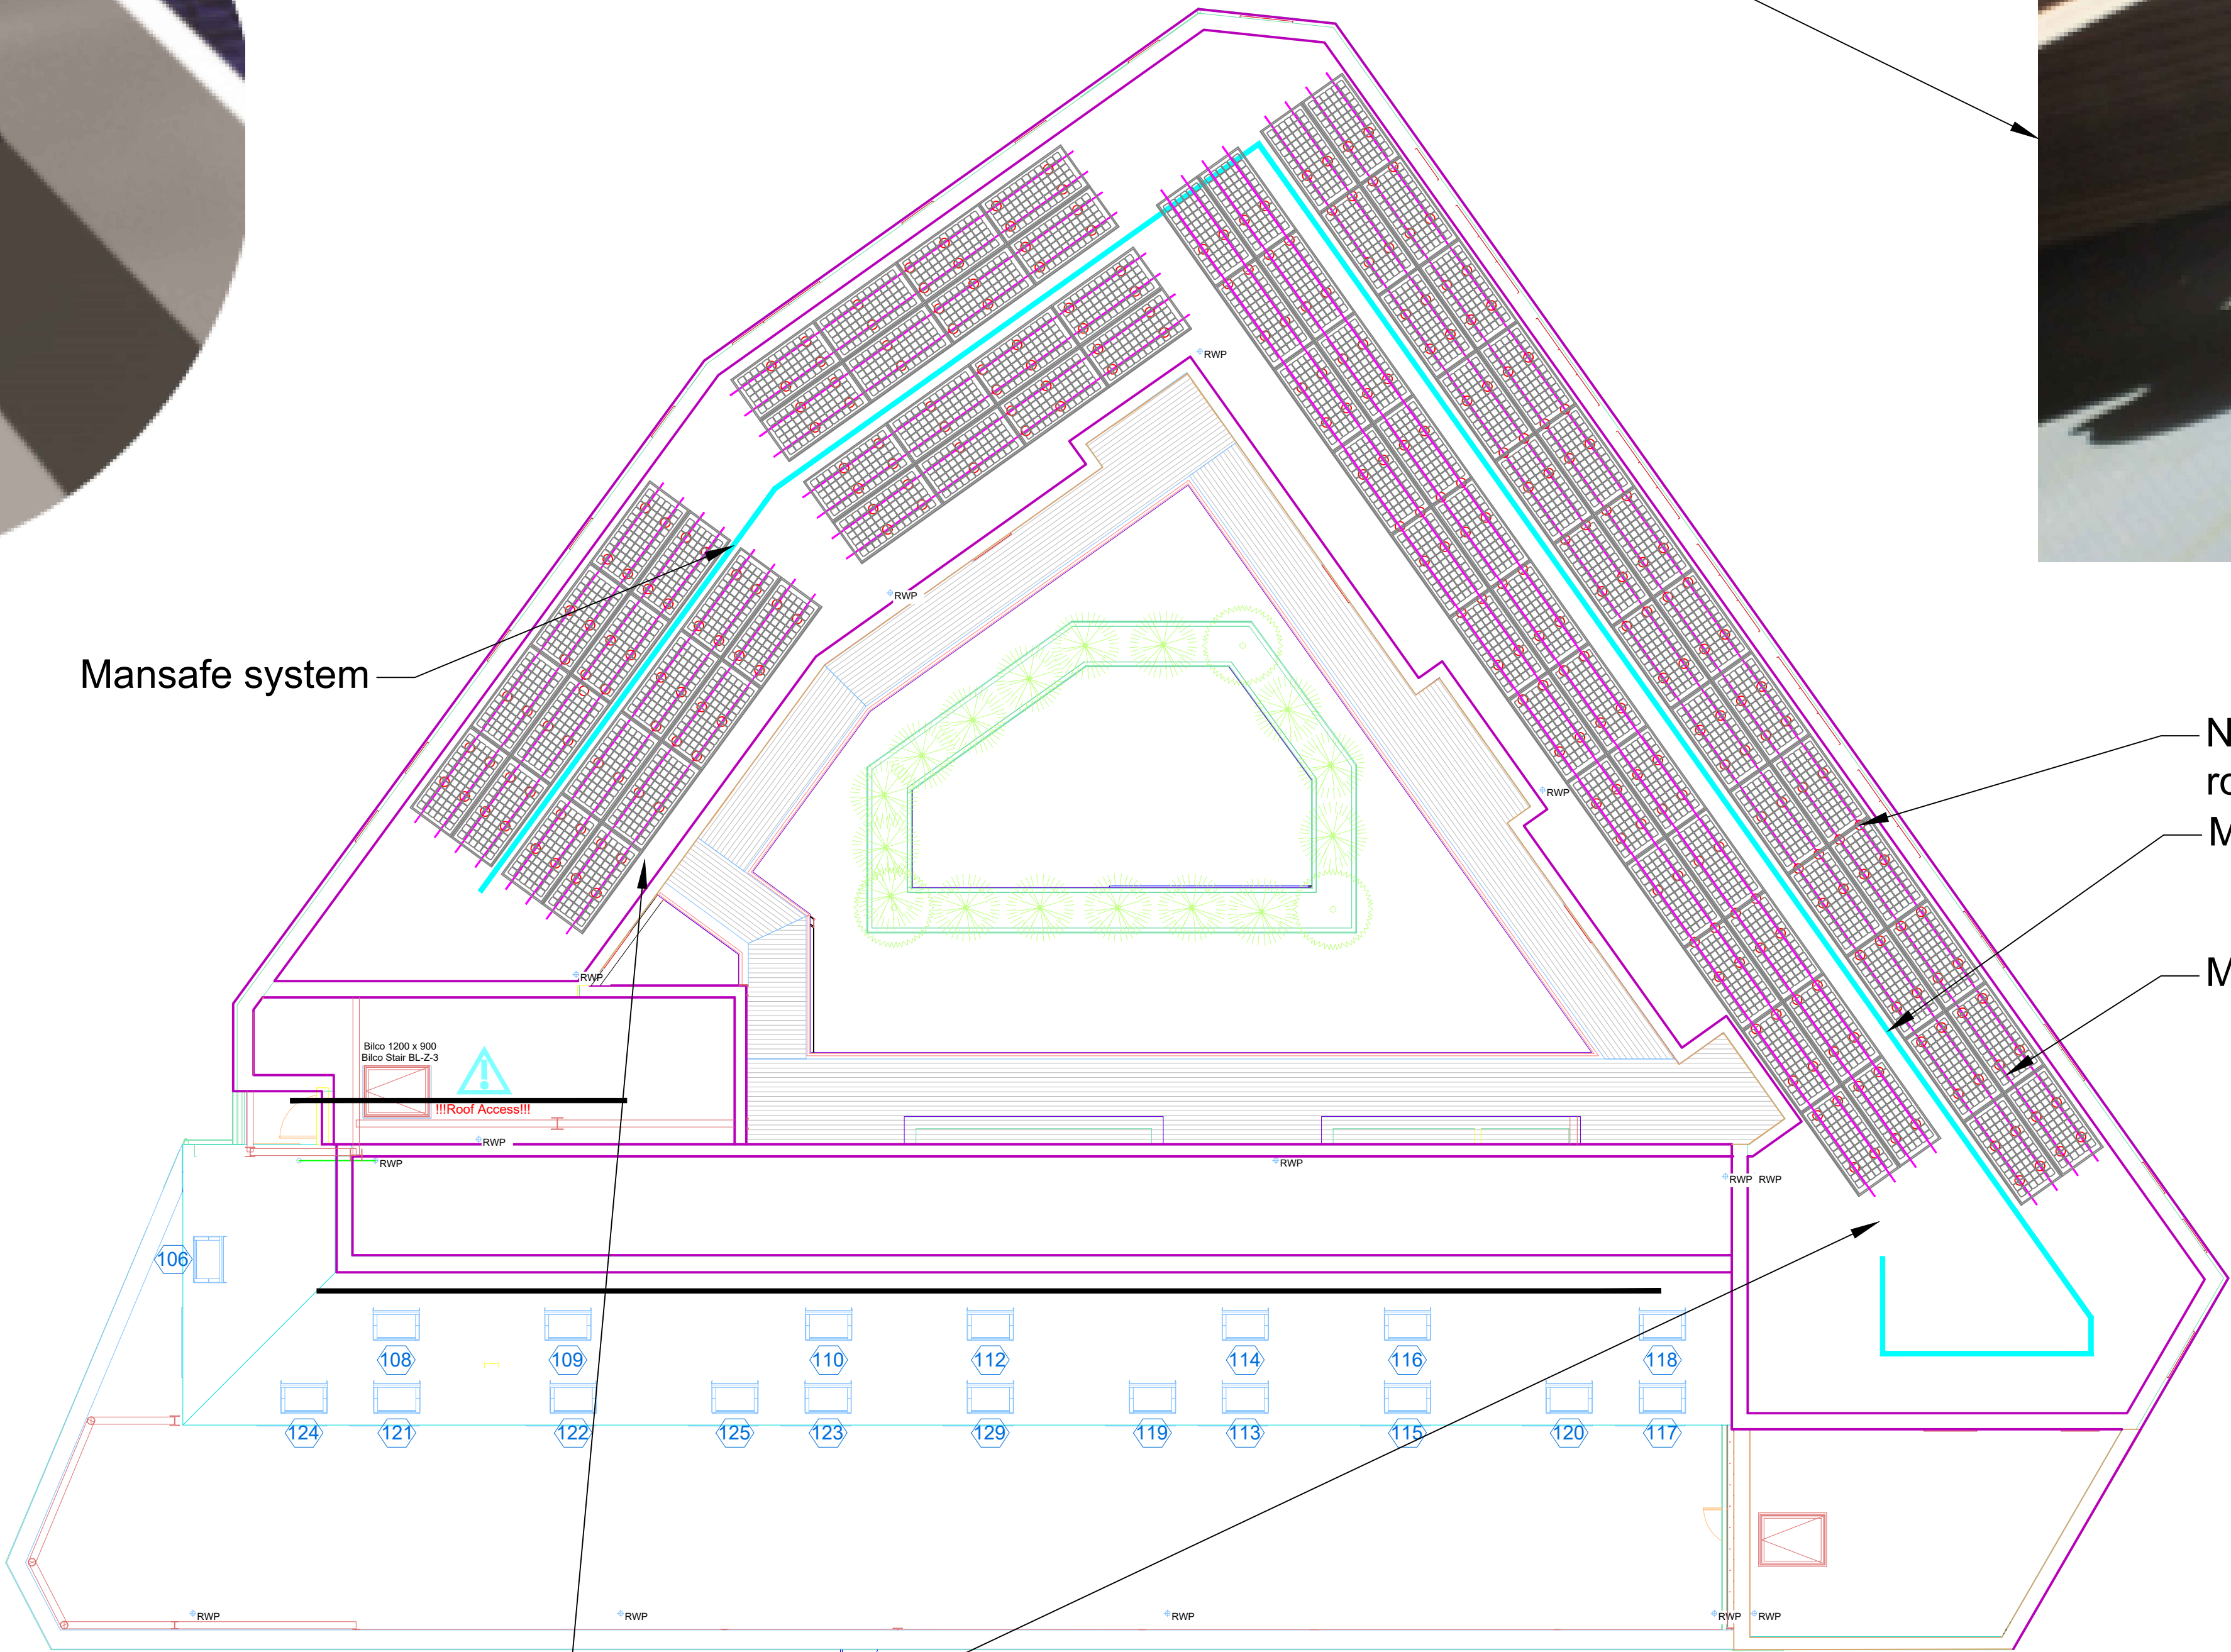


82 x 460W = 37.720kWp

LEGEND

460W Panel

Nicholson Rooftrak roof fixing

Mounting rail

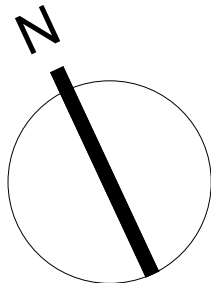

Drawn By	--	TITLE Proposed Solar Photovoltaic Layout		DRAWING NUMBER GBR01_RevB
Revised By	--			SCALE NTS
Job No		ADDRESS Brunswick Street, Manchester, M13 9SG		DRAWING STATUS Proposal
Date	12.03.2022			