


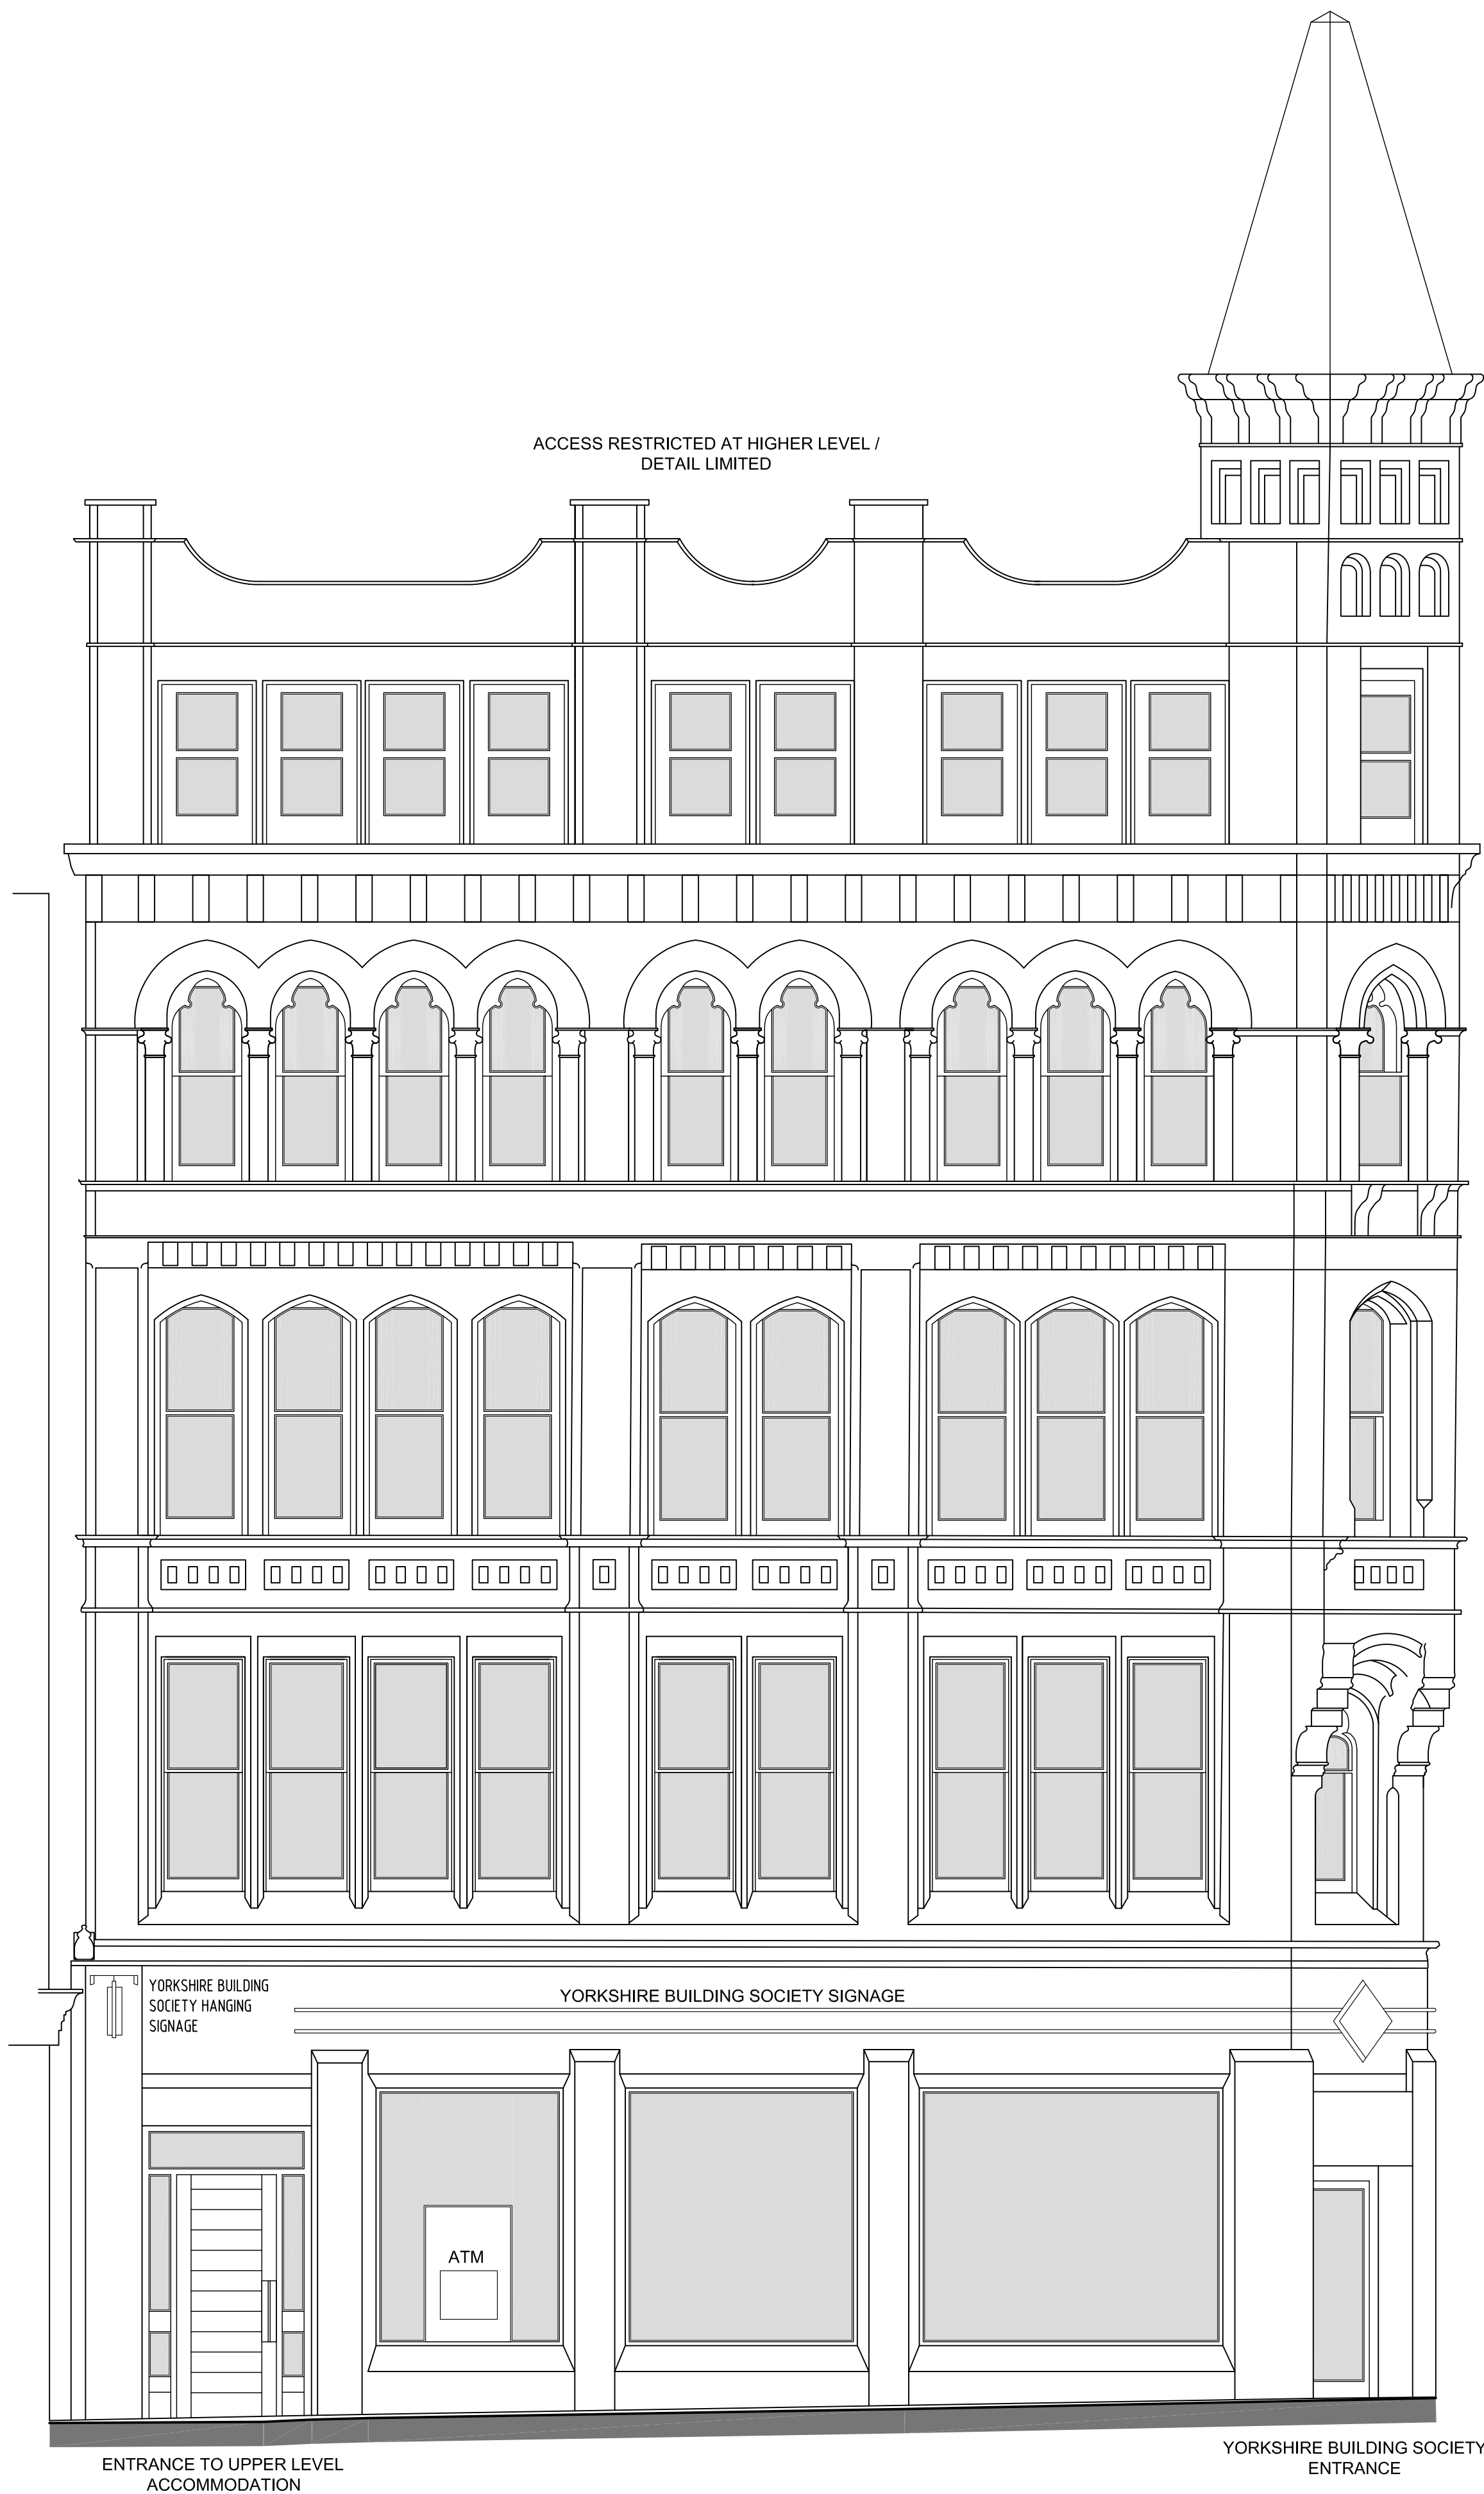

PICCADILLY ELEVATION
SCALE 1:50

SCALE BAR
(1:50 @ A1)
(1:100 @ A3)



NOTES

1. GENERAL:

- DO NOT SCALE FROM THIS DRAWING. CHECK ALL DIMENSIONS AND CONDITIONS ON SITE.
- ALL WORKS TO BE CARRIED OUT IN ACCORDANCE WITH CURRENT HEALTH & SAFETY INCLUDING CDM REGULATIONS. ALL WORKS TO COMPLY WITH CURRENT BRITISH STANDARDS, CODES OF PRACTICE, BUILDING REGULATIONS AND APPROPRIATE EUROPEAN STANDARDS.
- ALL STRUCTURAL WORK IS TO BE CARRIED OUT IN ACCORDANCE WITH THE STRUCTURAL ENGINEER'S DETAILS AND CALCULATIONS.
- PRECISE POSITIONS OF ALL FIXTURES AND FITTINGS IS SUBJECT TO CONFIRMATION ON SITE.
- THIS DRAWING IS PRODUCED FOR PLANNING APPLICATION ONLY AND SHOULD NOT BE USED FOR ANY OTHER PURPOSES.

LEGEND (DEMO):

	DENOTES ORIGINAL EXISTING WALL
	DENOTES NON-ORIGINAL EXISTING WALL
	DENOTES ENABLING/DEMOLITION WORKS ALREADY COMPLETED
	DENOTES DEMOLITION WORKS

NOTE: ALL CEILINGS AND WALLS HAVE BEEN DETERMINED BY
NON-INTRUSIVE VISUAL INSPECTION.

REV	DATE	DESCRIPTION	BY
DRG	STATUS	PLANNING	
DRAWN	BY	ISP DRAWING SOLUTIONS	
JOB	TITLE	YORKSHIRE BUILDING SOCIETY 17 PICCADILLY, MANCHESTER	
DRG	TITLE	SCHEME D – DEMOLITION WORKS PICCADILLY ELEVATION	
JOB NO	DRG NO	REV	SCALE
1192	D.4121	/	1:50 ● A1 1:100 ● A3
DRN	DATE	IP	06/2022