

52 PRINCESS STREET

GF RECEPTION | DECORATION

THIS DRAWING IS PROTECTED UNDER COPYRIGHT AND AT NO TIME MUST ANY PORTION OF THIS DRAWING BE REPRODUCED OR COPIED IN ANYWAY WITHOUT THE PERMISSION OF RU CREATIVE LTD.

ALL DIMENSIONS MUST BE CHECKED ON SITE AND NOT SCALED FROM THIS DRAWING.

SUBJECT TO SITE SURVEY

IMPORTANT NOTE

THIS DRAWING SHOWS DESIGN INTENT AND IS SUBJECT TO SITE CONDITIONS. ANY PART OF THE DESIGN THAT CONTRADICTS BEST PRACTICE THEN PLEASE MAKE THE DESIGN TEAM AWARE. SITE SURVEY REQUIRED PRIOR TO PLACING ORDERS.

DECORATION PLAN

- (A) EMULSION PAINT
REF: DULUX TRADE > 30GY 88/014
- (B) EMULSION PAINT
REF: DULUX TRADE > 30YY 68/024
- (C) EMULSION PAINT
REF: DULUX TRADE > 50GY 74/073
- (D) EMULSION PAINT
DULUX TRADE > 50YR 47/057
- (E) EGGSHELL PAINT
REF: DULUX TRADE > 50RR 65/065

DECORATION PLAN TO BE READ IN CONJUNCTION WITH ELEVATION DRAWINGS.

ALL WALLS AND CEILINGS UNLESS INDICATED ABOVE TO BE PAINTED WHITE

DOORS AND SKIRTING TO MATCH EXISTING

IMPORTANT NOTE

TEST PAINT AREA REQUIRED FOR APPROVAL OF COLOURS PRIOR TO FULL DECORATION

REV	DETAILS	BY	DATE
3	DOORS AND SKIRTING	RU	05.07.22
2	REMOVED NOTE TO PAINT COLUMNS	JH	19.05.22
1	PAINT REFERENCES	RU	19.01.22

ruCREATIVE

6.34 WINDSOR HOUSE
HARROGATE HG1 2PW
TELEPHONE: 01423 52 02 69
EMAIL: INFO@RUCREATIVE.CO.UK
WEB: WWW.RUCREATIVE.CO.UK


CLIENT
ADAPT REAL ESTATE

PROJECT
52 PRINCESS STREET
MANCHESTER
M1 6JX

TITLE
RECEPTION DECORATION


SCALE	DATE	DESIGNER	CHECKED BY
1:50 @ A1	08.12.21	RU	~

PROJECT NO.	BUILDING	LEVEL	DRAWING NO.	REV
52.PRIN.ST	52PS	GF	R-GA005	3

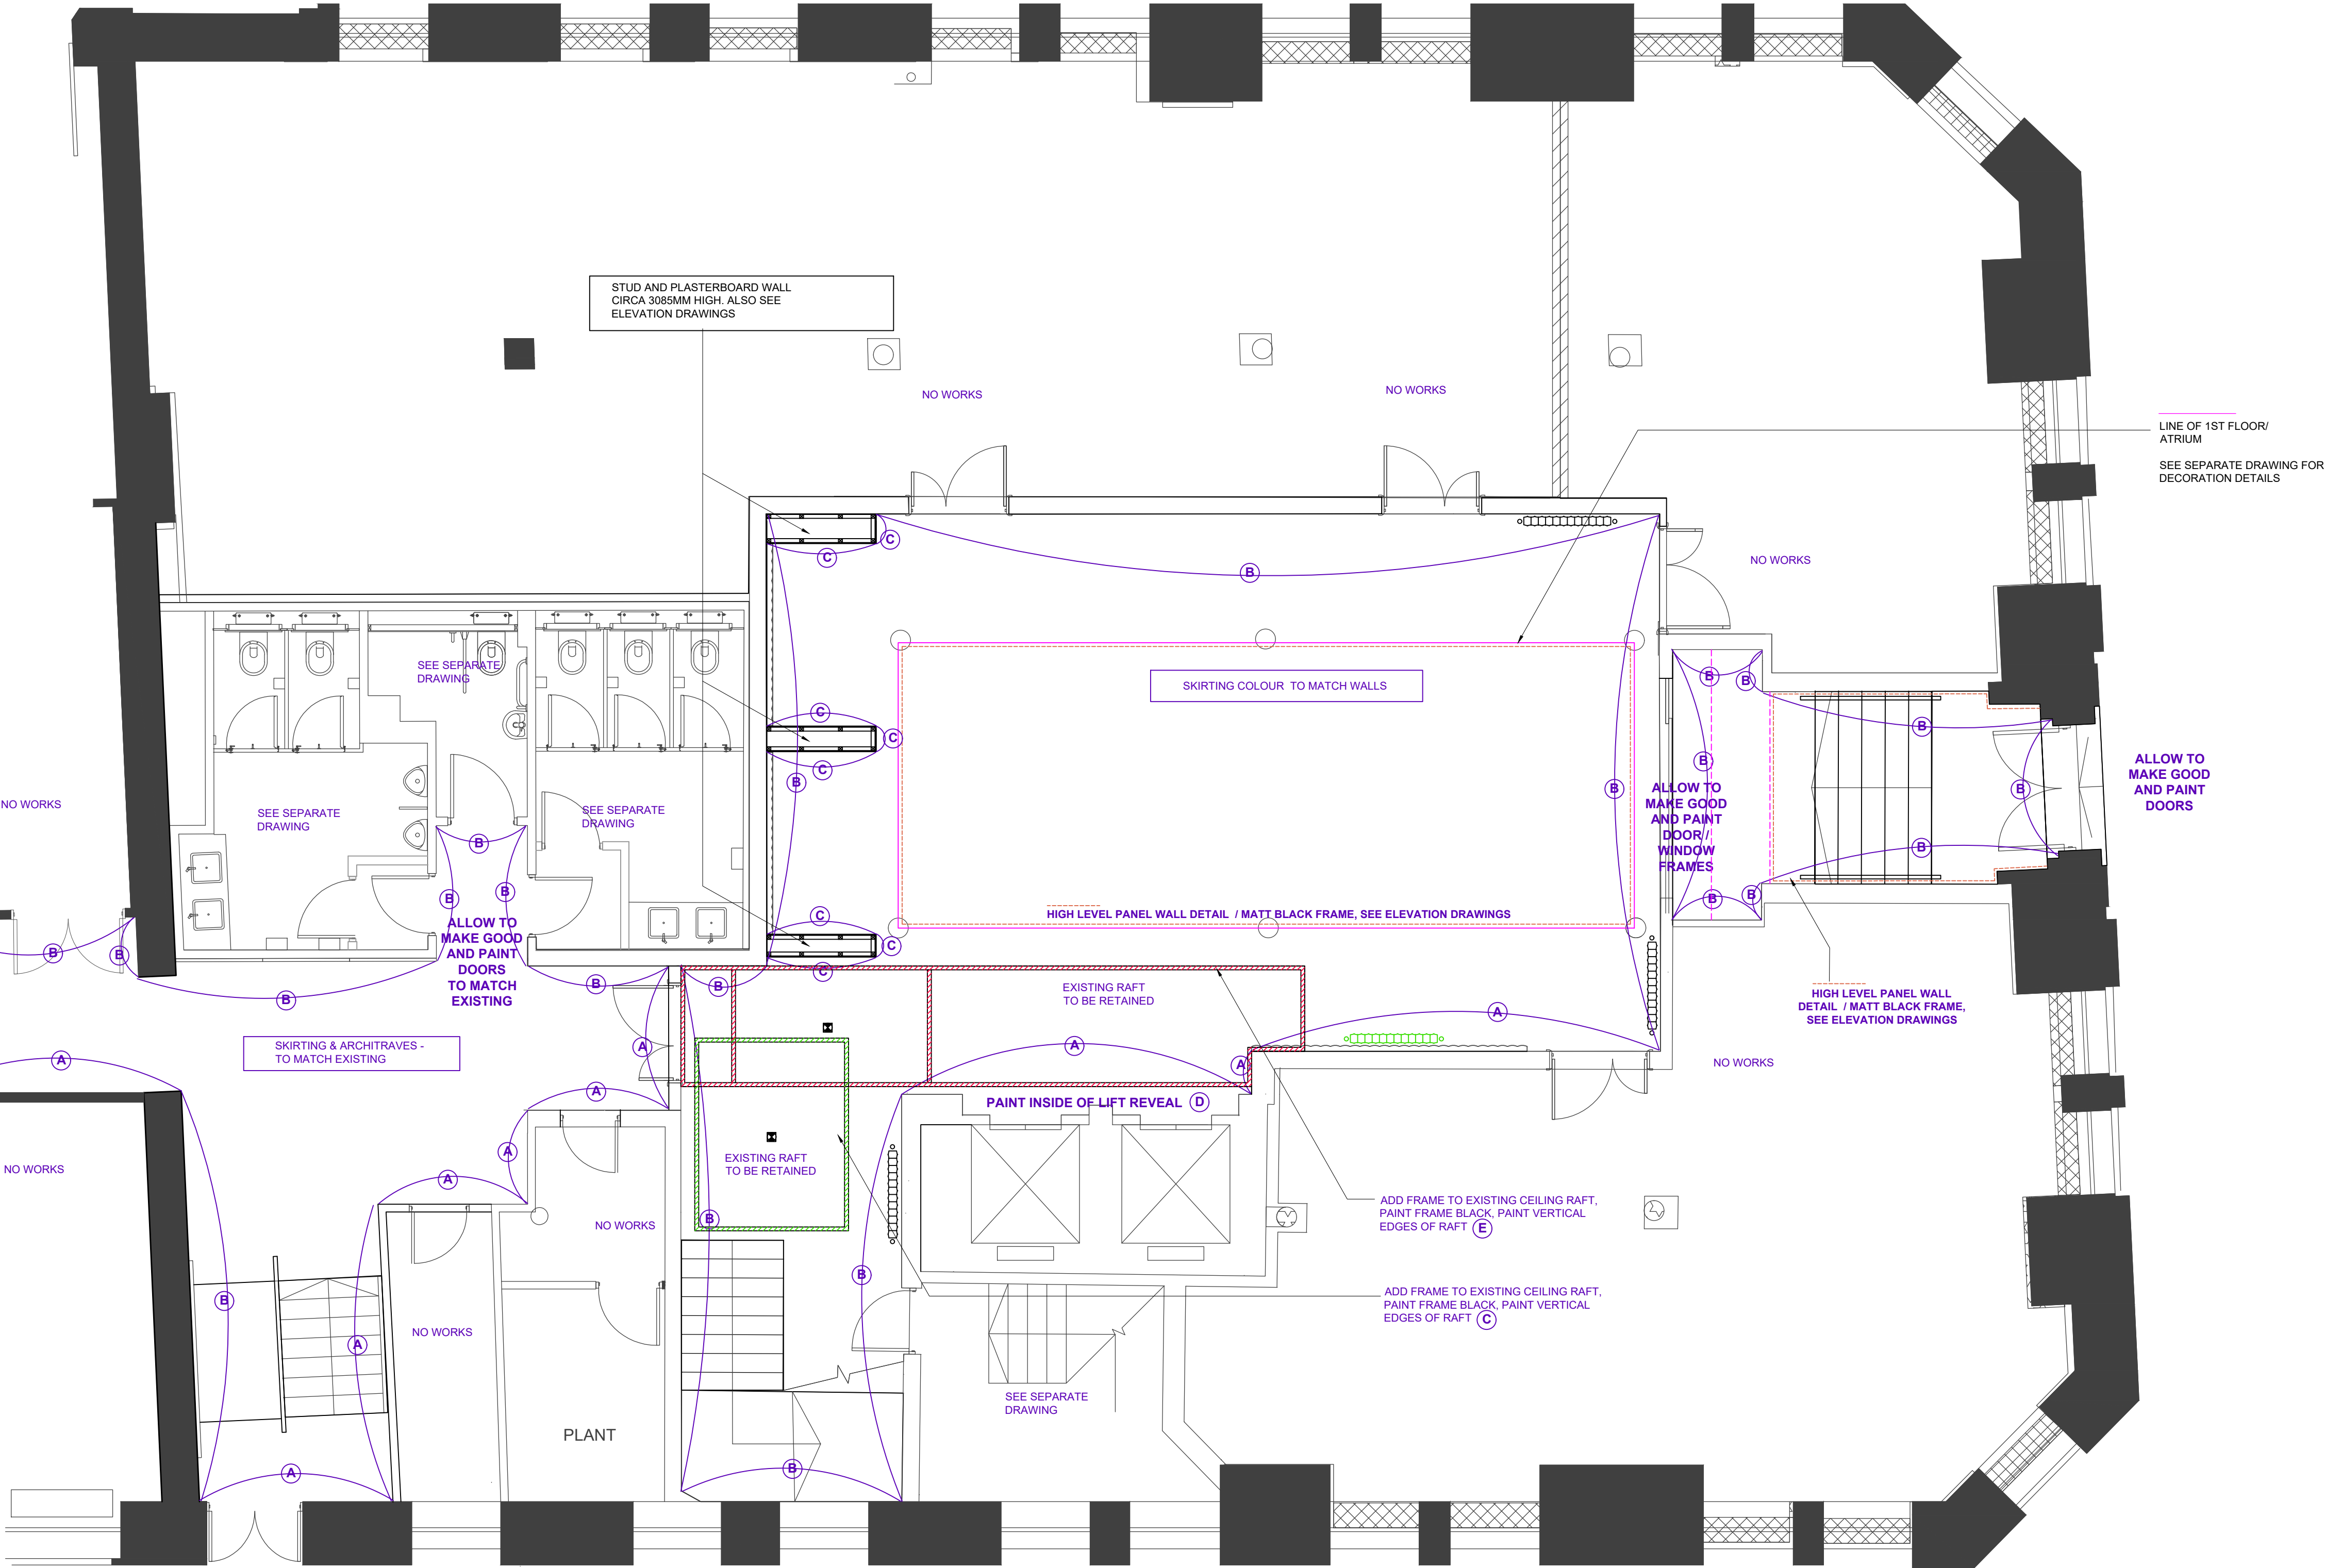

NO DECORATION TO EXISTING OAK BEAMS, MAKE GOOD WHERE NECESSARY

GROUND FLOOR

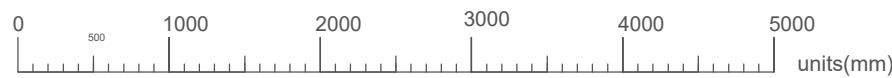

TENDER