

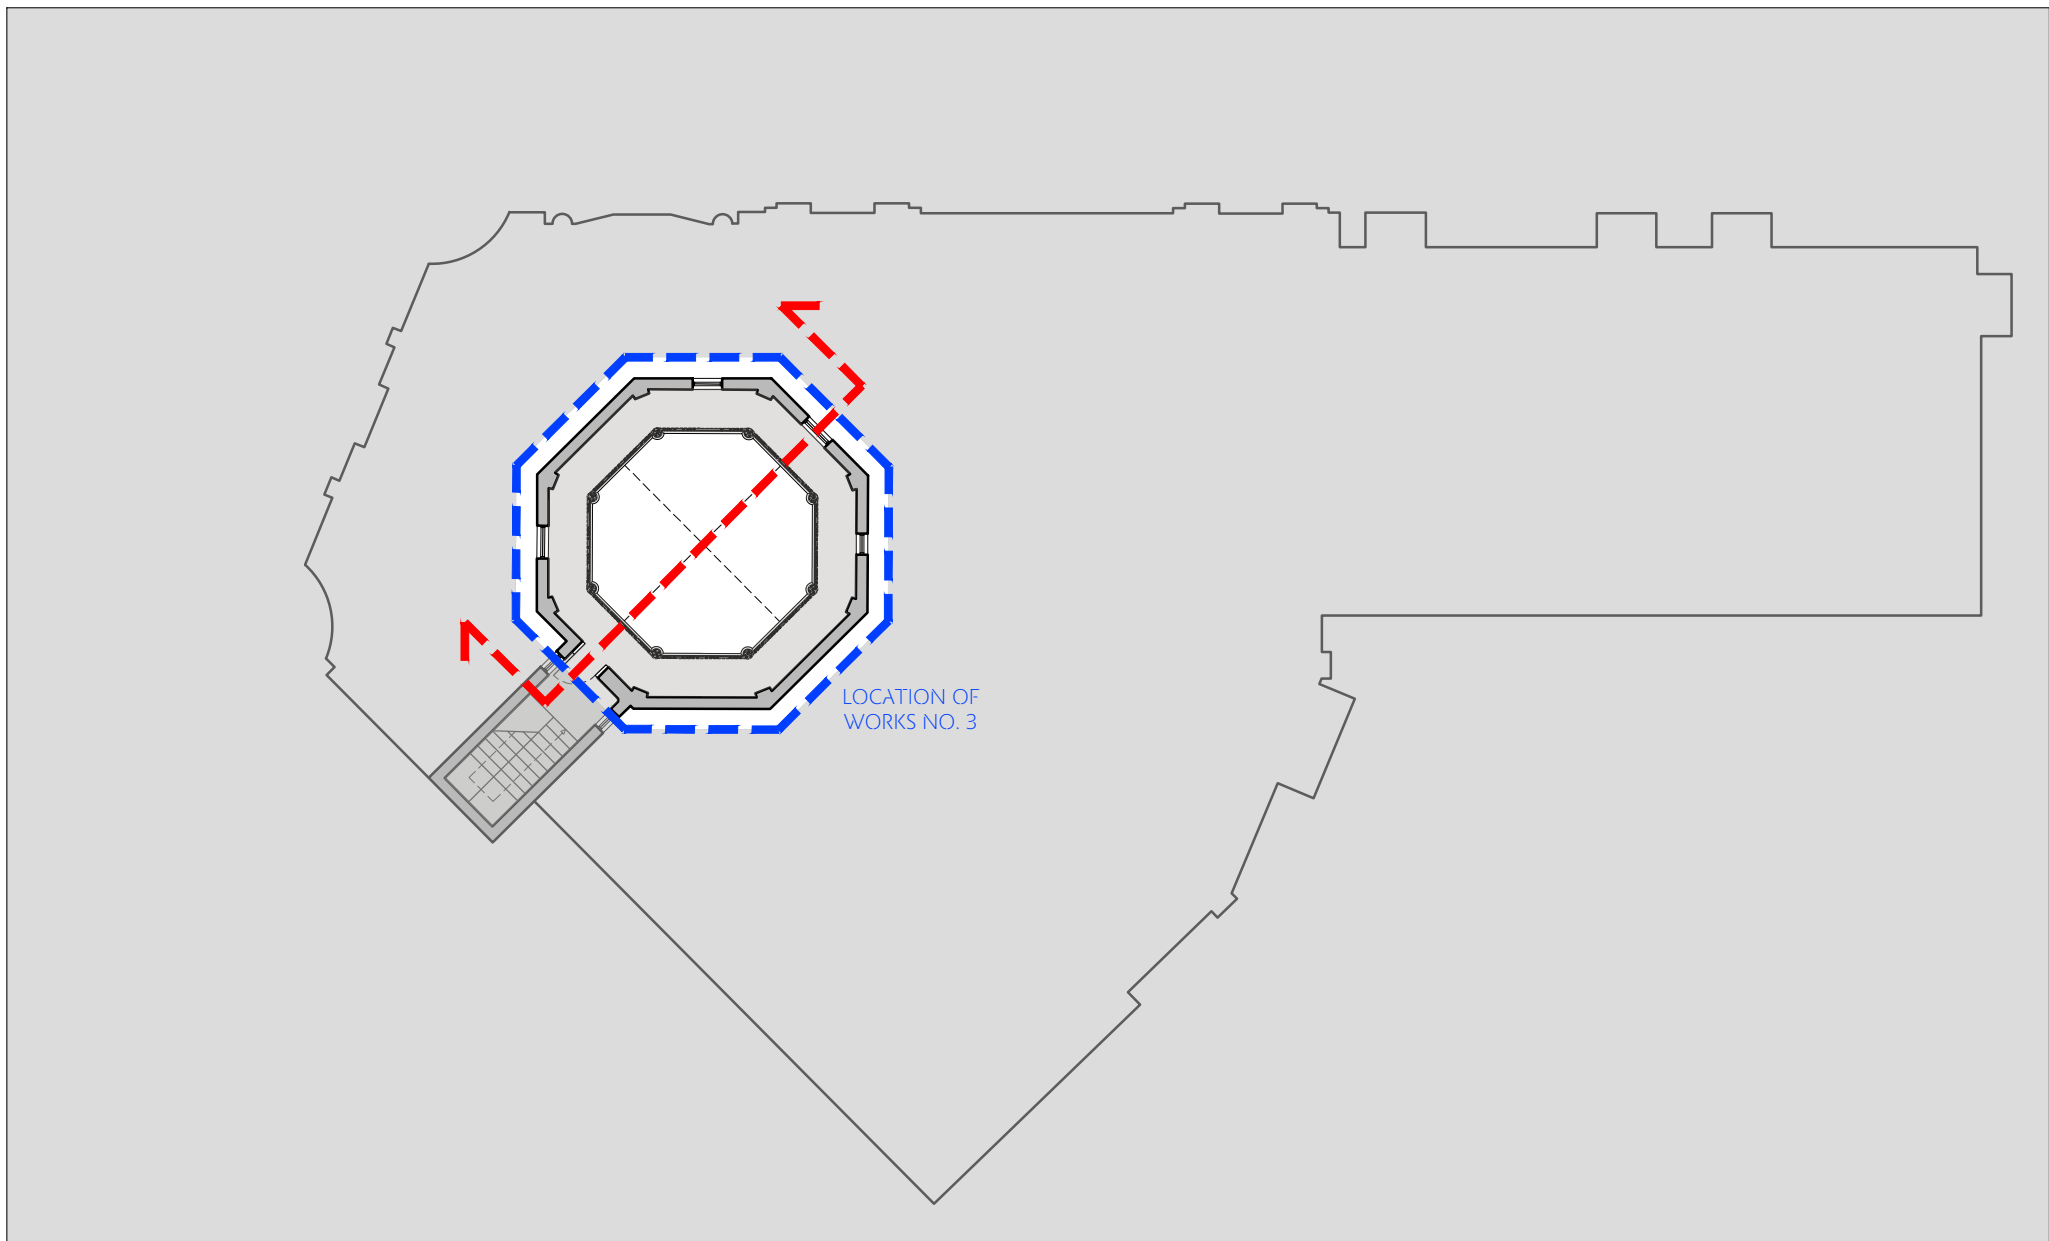


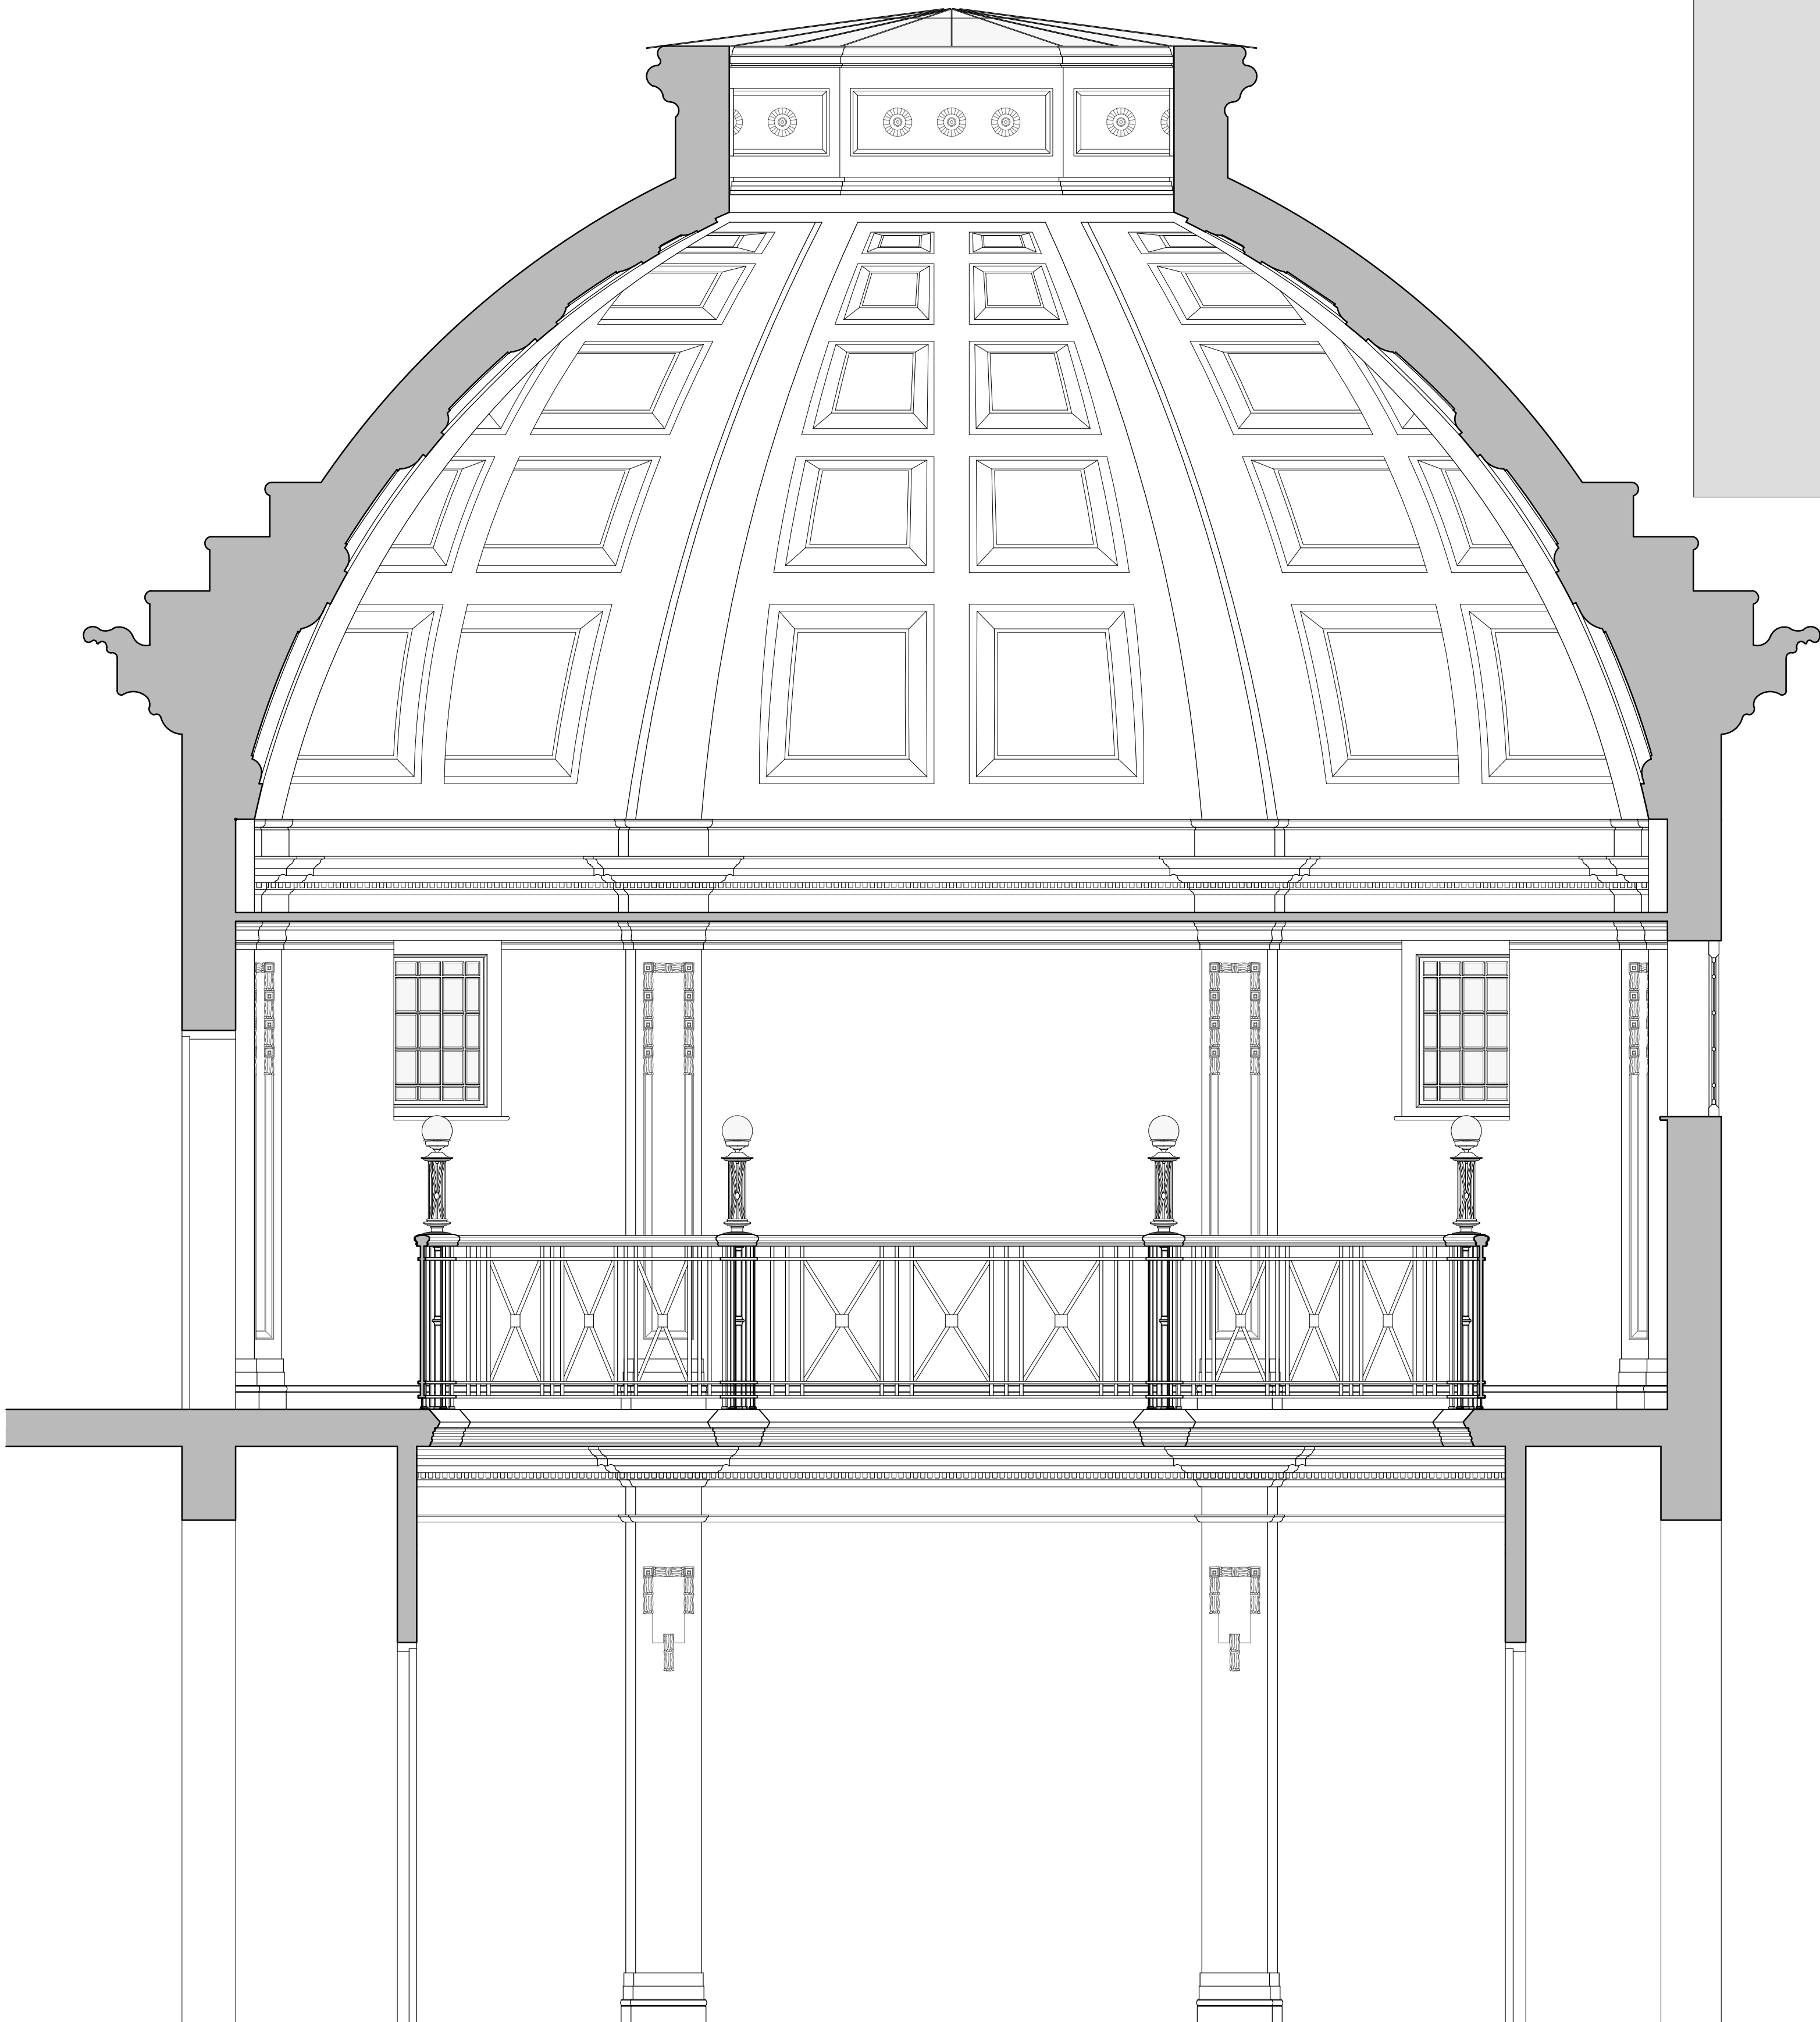

Key Plan
Scale 1:200

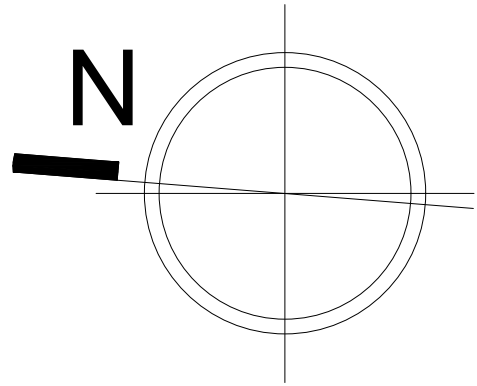

1. DO NOT SCALE FROM THIS DRAWING - USE FIGURED DIMENSIONS ONLY.
2. READ IN CONJUNCTION WITH ALL OTHER CONSULTANTS / SPECIALISTS DRAWINGS, REPORT ANY DISCREPANCIES BEFORE AFFECTED WORK COMMENCES.
3. ALL SETTING OUT DIMENSIONS TO BE CHECKED ON SITE BY CONTRACTOR BEFORE WORK COMMENCES.
4. THIS DRAWING REMAINS COPYRIGHT OF KEPczyk PEARCE SANDERSON LTD. COPY / DISTRIBUTE ONLY WITH CONSENT OF THE AUTHOR.

KEY	
	PUBLIC
	MEETING
	CLERICAL
	KITCHEN
	RESTROOM
	M&E
	STORAGE
	CIRCULATION



Photograph No. 05
Gallery Balustrading Detail
(c. 1984)

Abstract Section Through
Rotunda as Proposed
Scale 1:25

Contract Open Libraries Development				Abstract Section Through Rotunda as Proposed			
Client Manchester City Council				Drawing No. FR 027			
Building / Structure Chorlton District Library, Chorlton-cum-Hardy		Contract No. 2141	Drawn LMC	Date Jul 2022	Revision -	Scale Various @ A1	
KEPCZYK PEARCE SANDERSON ARCHITECTS, SURVEYORS & HISTORIC BUILDING CONSULTANTS				Address: 75 Wilmslow Road, Handforth, Cheshire SK9 3EN Tel: 01625 400103			