

NOTICE

THIS DRAWING INCLUDING THE PRINCIPLES OF DESIGN, REMAINS THE PROPERTY OF HAYVERN ELECTRICAL LTD. AND IS ISSUED ON THE UNDERSTANDING THAT IT IS NOT REPRODUCED OR LOANED IN PART OR WHOLE EXCEPT WITH THE OWNERS WRITTEN CONSENT. IT IS NOT TO BE USED IN ANY MANNER THAT MAY BE DETRIMENTAL TO HAYVERN ELECTRICAL LTD. ACCEPTANCE OF THIS DRAWING WILL BE CONSIDERED AS AN AGREEMENT OF THE ABOVE.

SYMBOLS LEGEND - ACCESS CONTROL


- CR

CARD READER
- PB

PUSH TO EXIT BUTTON
- BG

GREEN BREAK GLASS BUTTON
- CNT

CONTROLLER

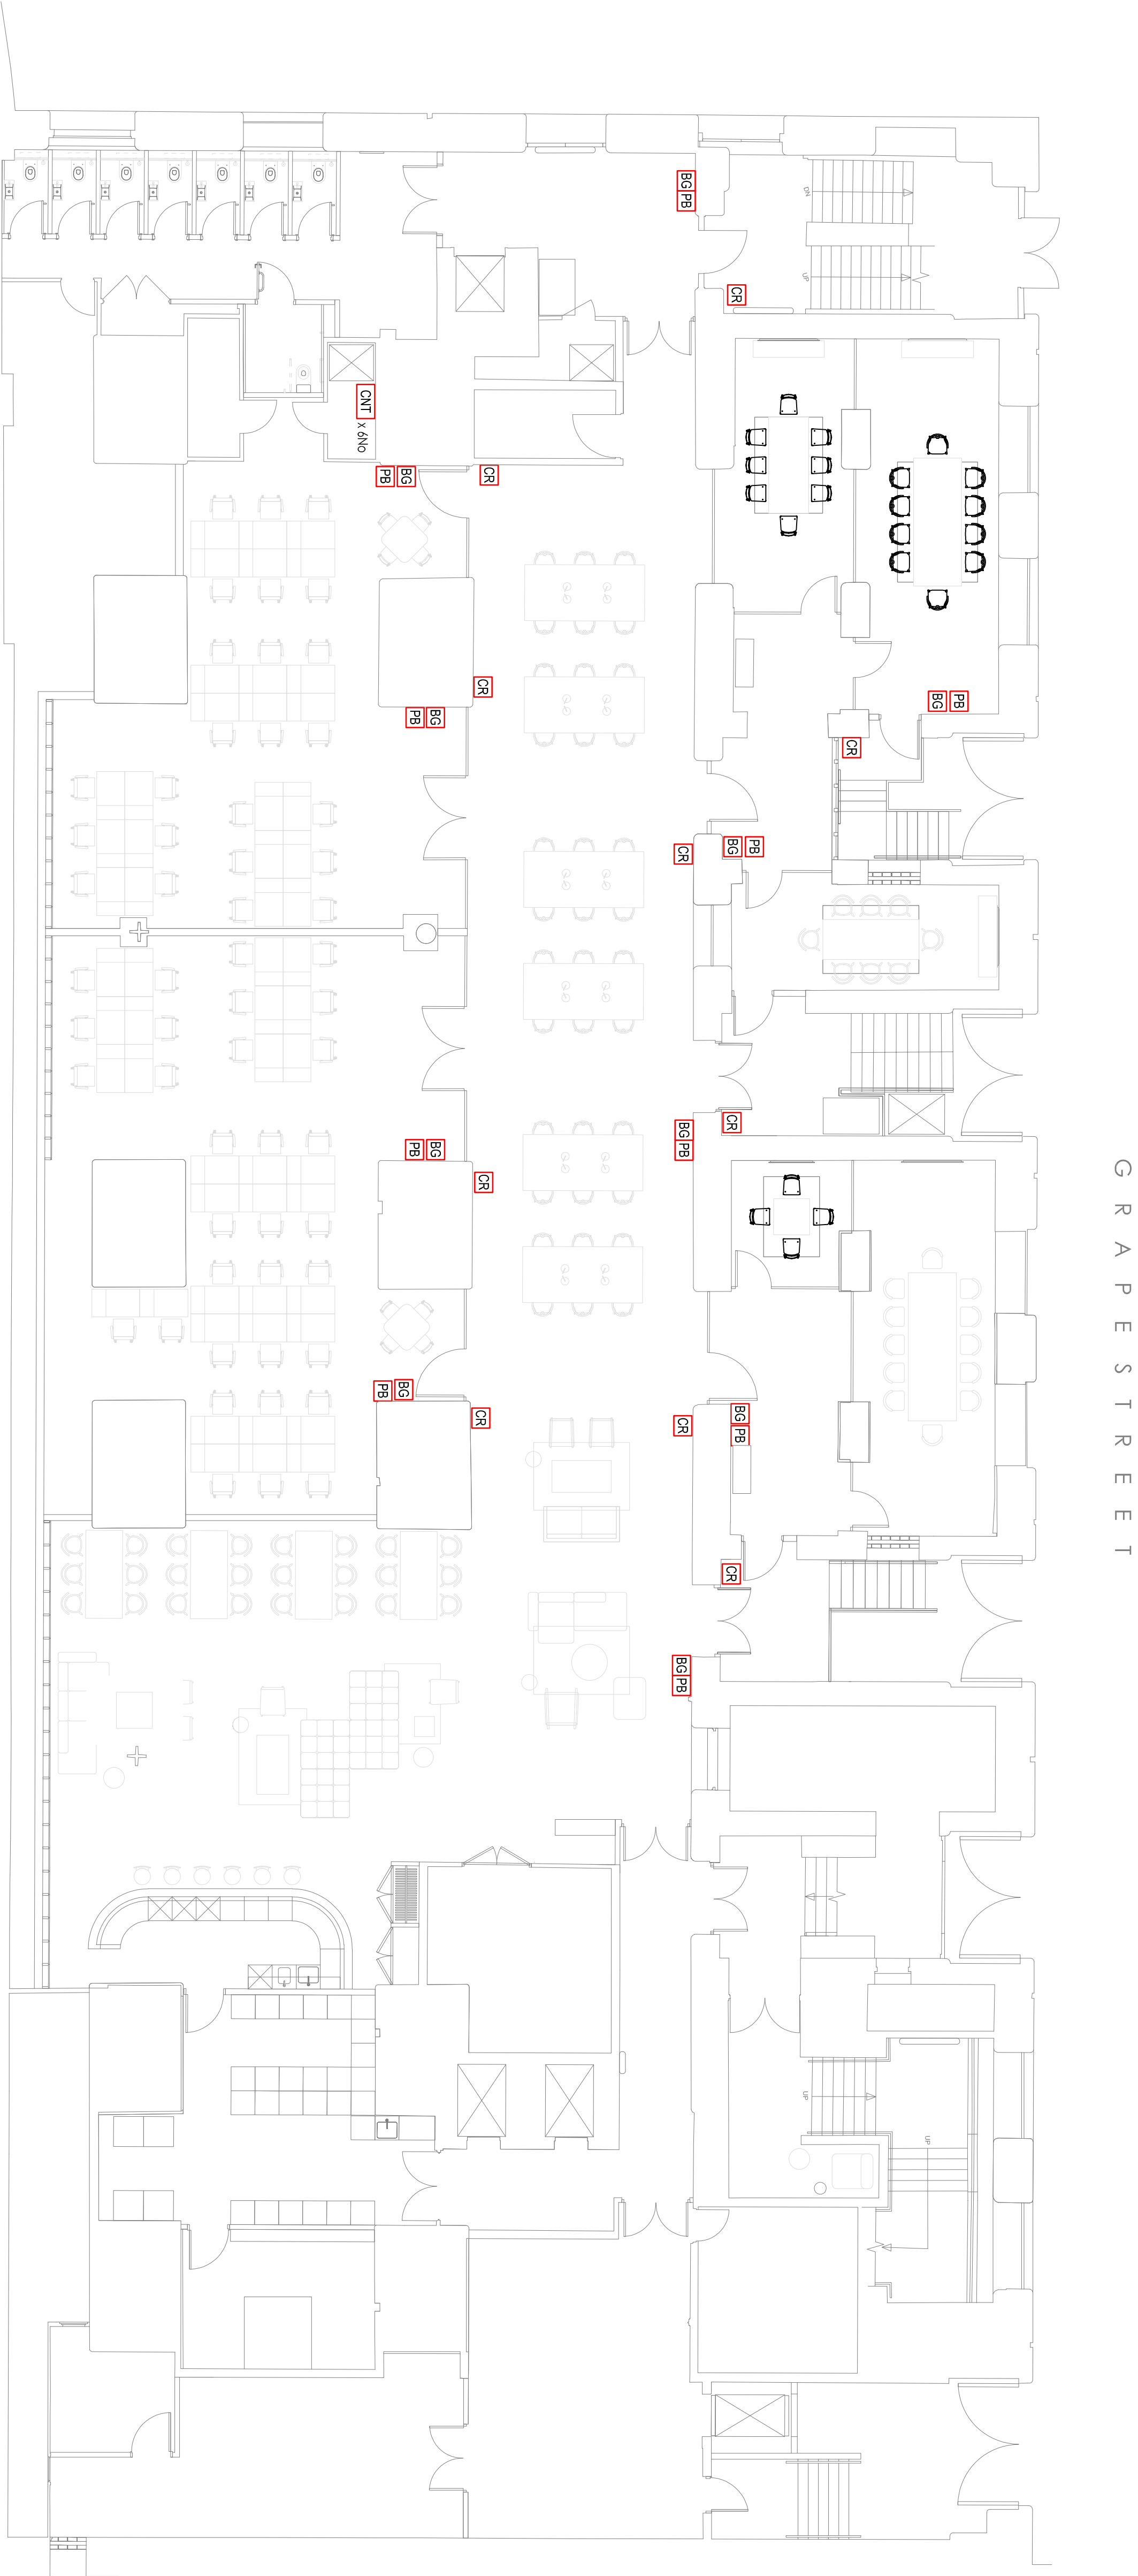

LEVEL 2 - ACCESS CONTROL LAYOUT

AS FITTED DRAWING

Revisions	Description	Ref	Eng	Date	
	 HAYVERN ELECTRICAL LTD • INDUSTRIAL • COMMERCIAL • DOMESTIC 56 QUEEN STREET, FARNWORTH, BOLTON, 01204 579975 Client MANCHESTER QUAYS LTD Project Title THE BONDED WAREHOUSE, PHASE 2 Drawing Title LEVEL 2 ACCESS CONTROL LAYOUT In Association with Drawn by HR Scales 1:100@A1 Checked by BN (work to figured dimensions) Date JULY 19 DRG No. E006 Rev AF1				