



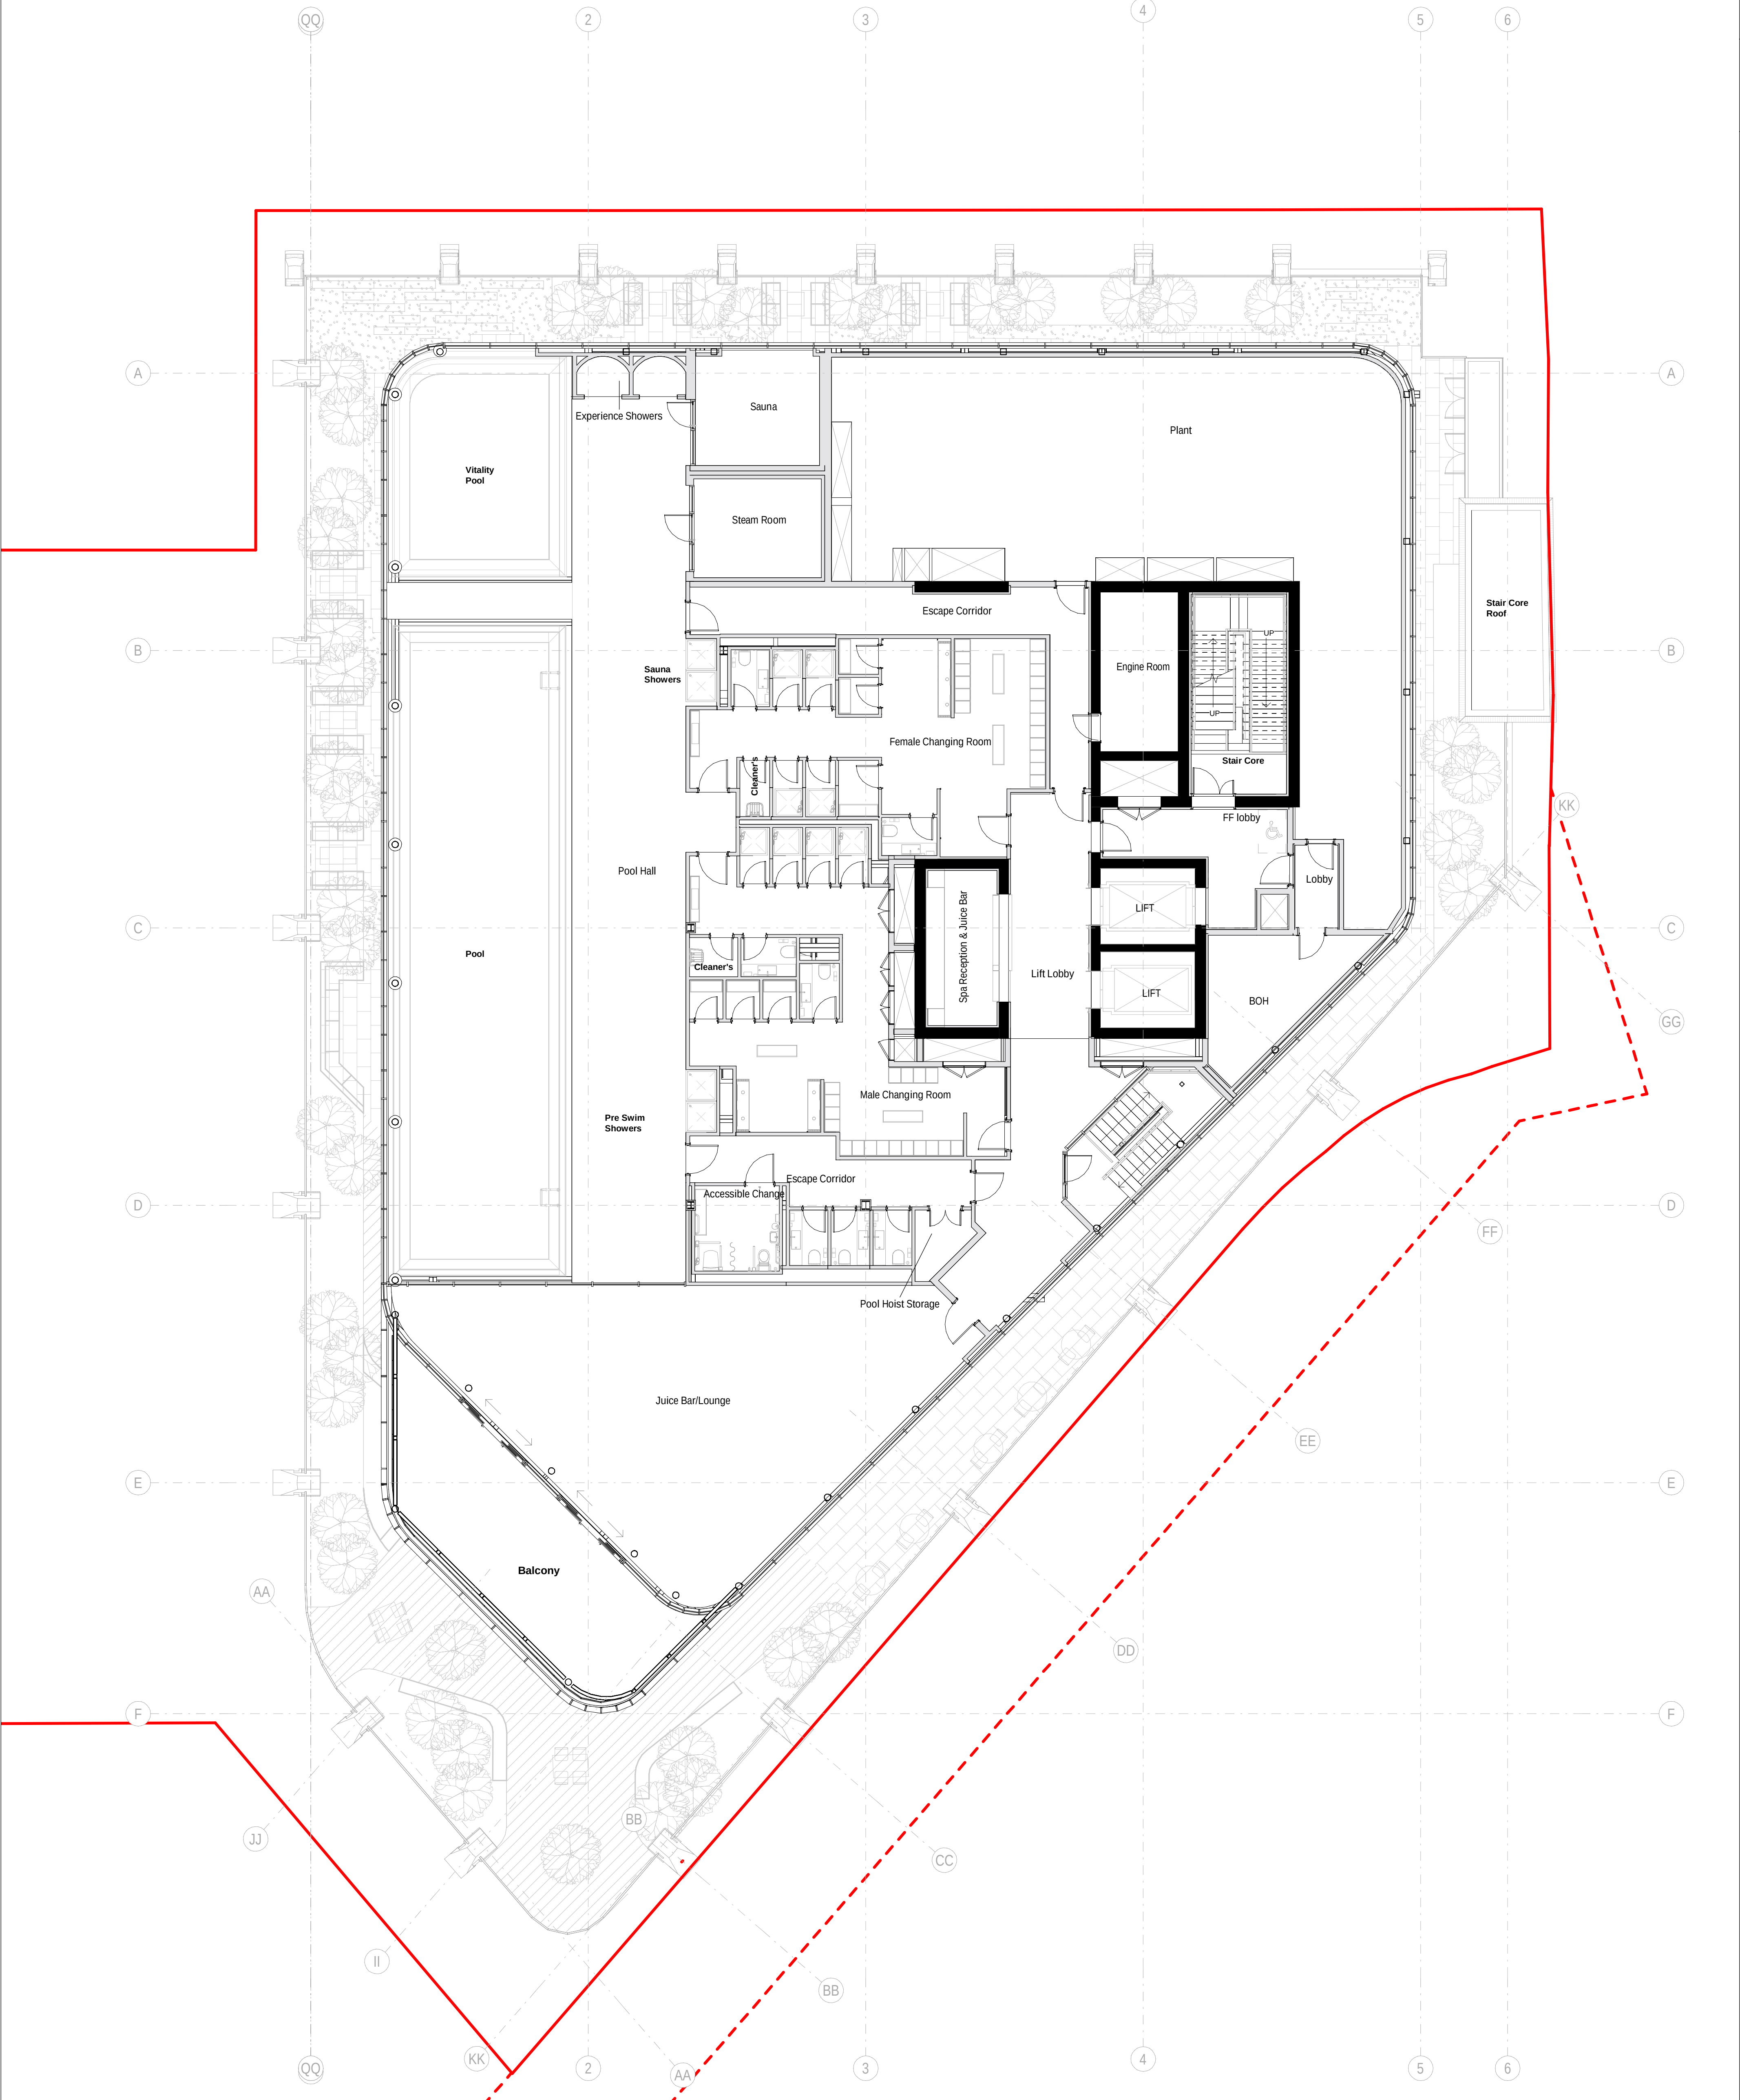

Keyplan

North

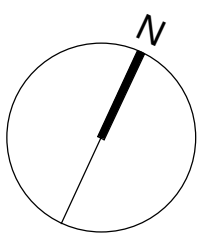

Notes:
Do not scale off this document/drawing/model for any purposes other than those required in connection with the application for planning consent for the project.
This document/drawing/model is prepared for the sole use of EPR Architects' employer and the benefit of the employer's permitted licensees. No liability to any other persons is accepted by EPR Architects.
EPR Architects accepts no liability for any use of this document/drawing/model by parties other than the party for whom it was prepared or for purposes other than those for which it was prepared.
Copyright in the design contained in this document/drawing/model remains vested in EPR Architects.

Key:

- Existing
- Proposed
- Cardinal House
- Alberton House Planning Application Boundary
- Extent of highways works to be delivered via s278 in association with this development

P02 Town Planning
P01 Town Planning
No. Revision

24.06.22
17.06.22
Date

DH WW
Initial Chk'd

DNB DNB

EPR Architects

30 Millbank, London SW1P 4DU
+44(0)20 79327600
www.epr.co.uk

Alberton House
St Mary's Parsonage, Manchester

EPR Project No
11343

Proposed GA Plans
Eighteenth Floor

Scale @A1

Status

Suitability Revision

As indicated Planning

S2 - P02

Project Code Originator Zone Level Type Role Class Number
ALBH - EPR - ZZ - 18 - TP - A - 02-0248