


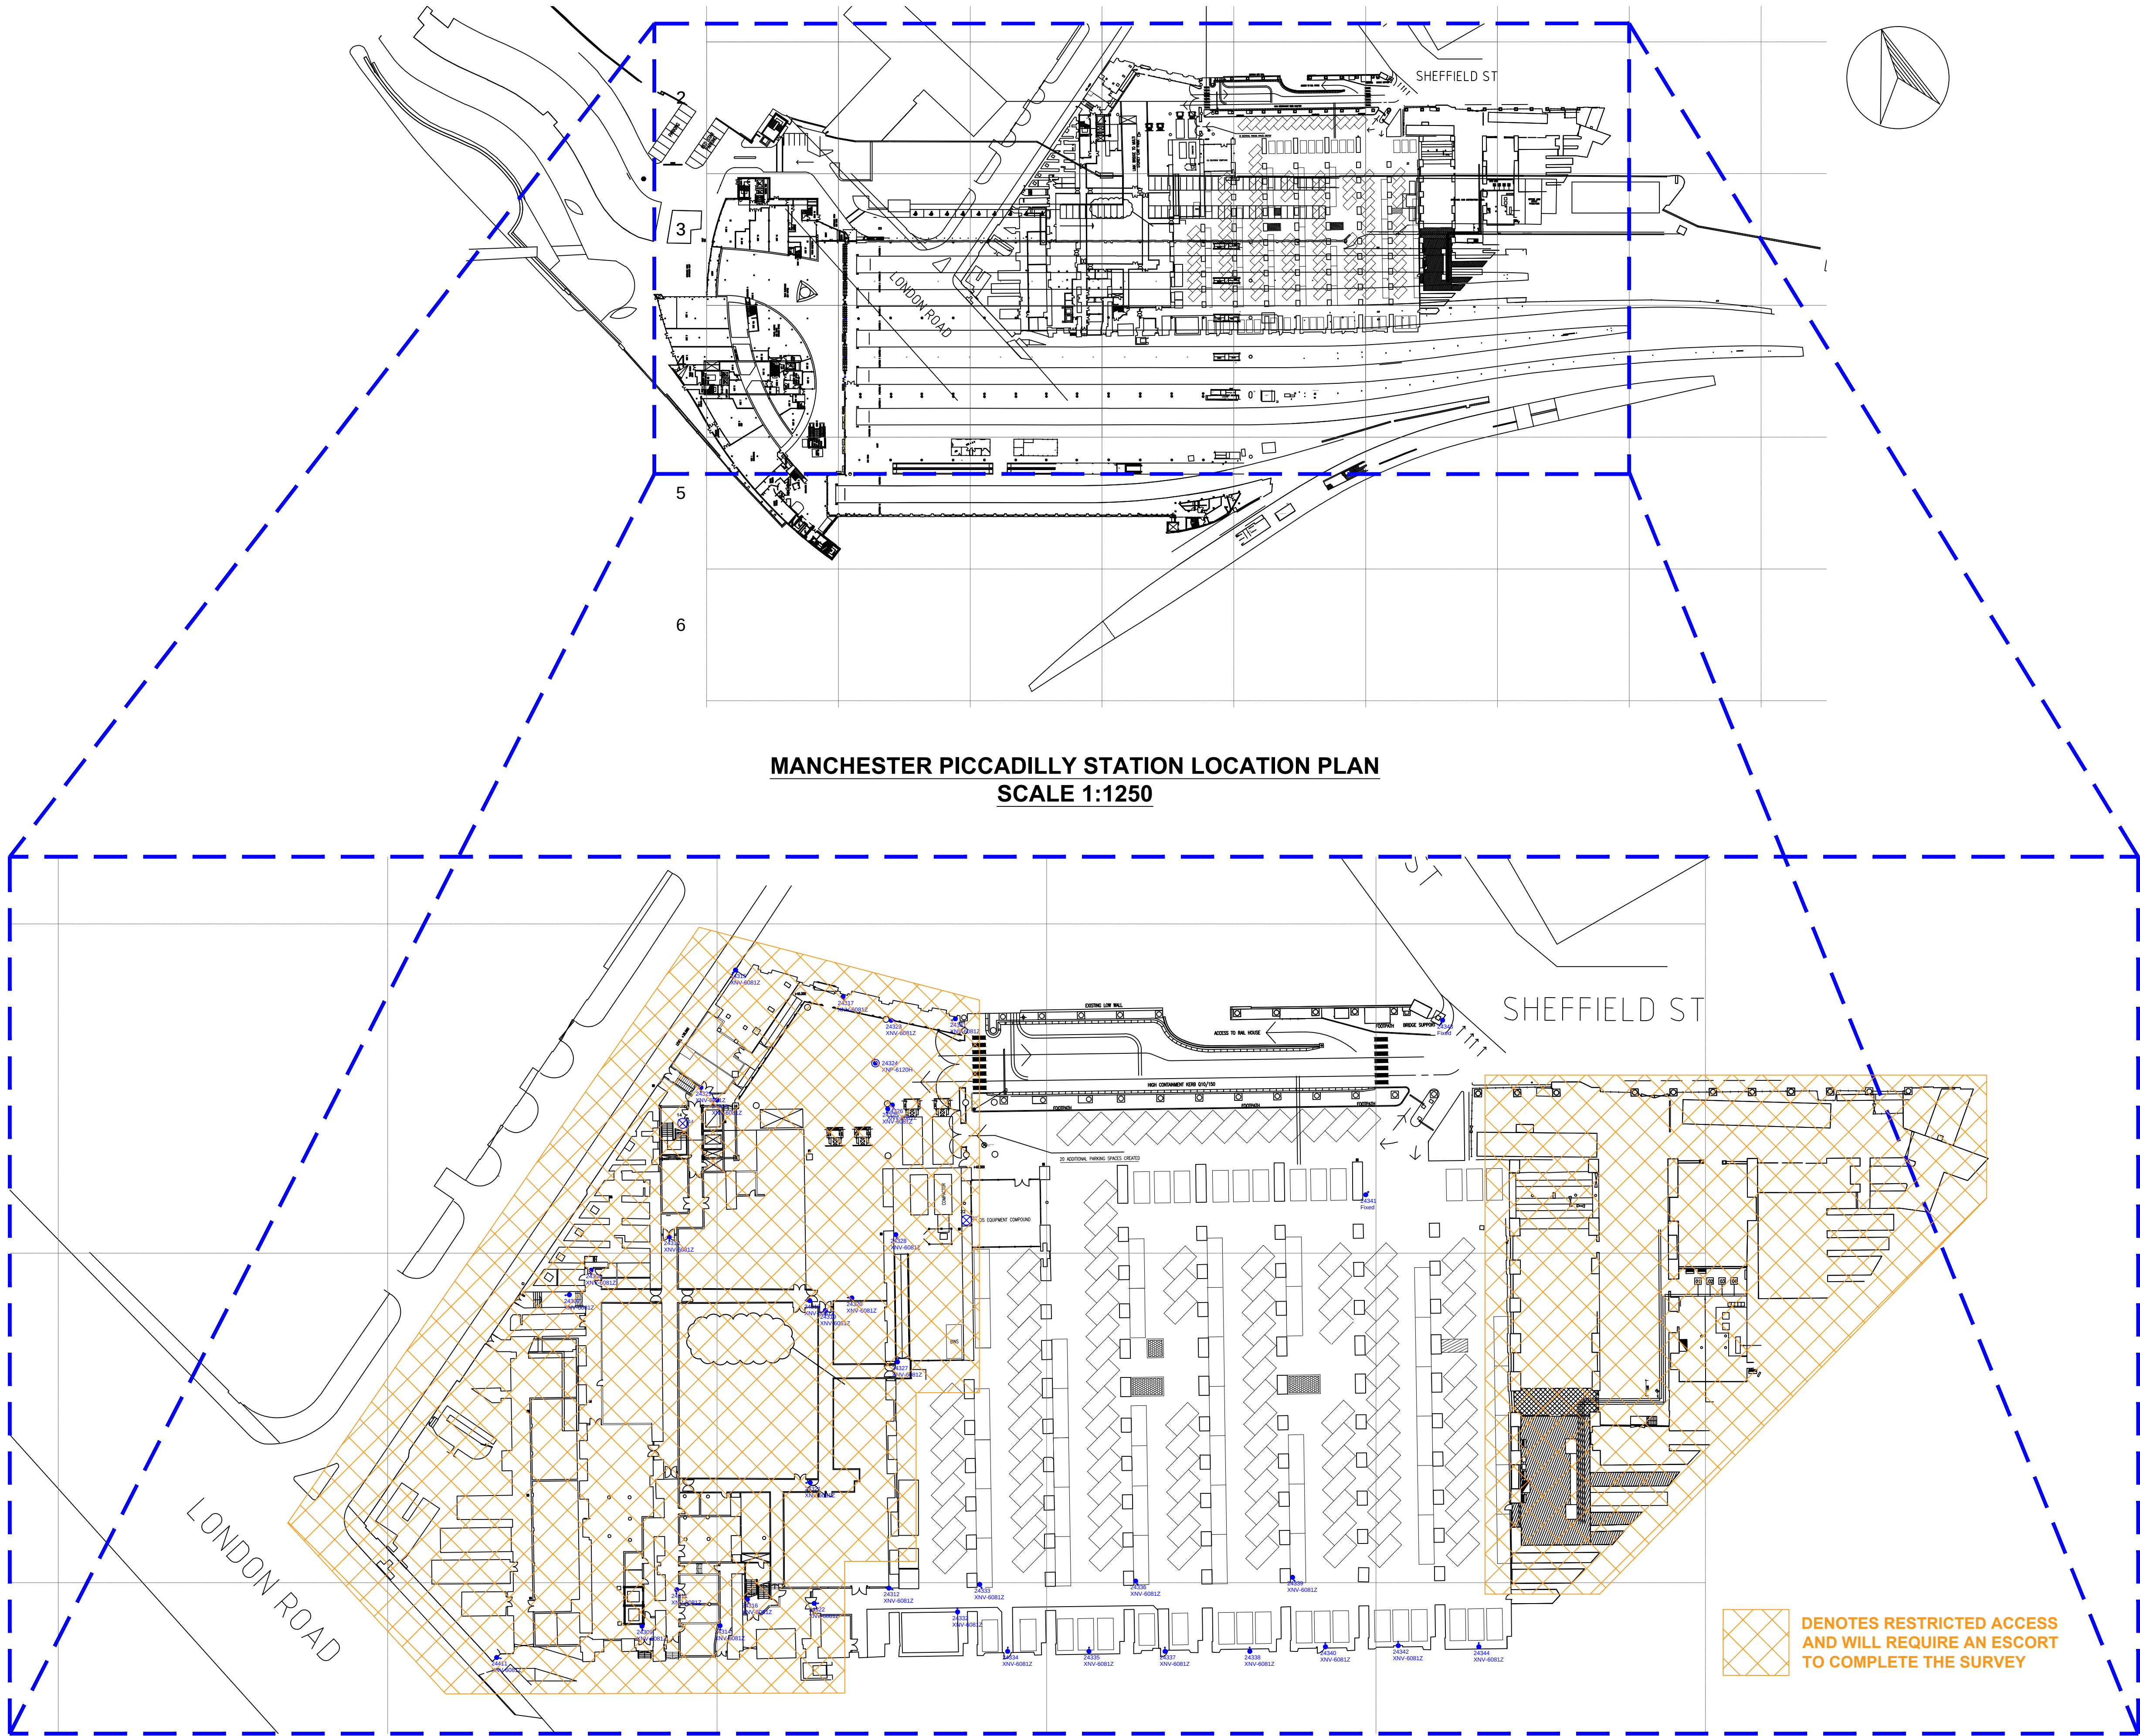

MANCHESTER PICCADILLY STATION LOCATION PLAN
SCALE 1:1250

MANCHESTER PICCADILLY STATION PLAN
UNDERCROFT - SCALE 1:500

DENOTES RESTRICTED ACCESS
AND WILL REQUIRE AN ESCORT
TO COMPLETE THE SURVEY

COLOUR KEY

- EQUIPMENT IN BLACK - DENOTES EXISTING EQUIPMENT
- EQUIPMENT IN BLUE - DENOTES EXISTING TO BE REPLACED
- EQUIPMENT IN GREEN - DENOTES EXISTING TO BE RECOVERED
- EQUIPMENT IN MAGENTA - DENOTES ENHANCED NWR EQUIPMENT
- EQUIPMENT IN RED - DENOTES NEW NWR EQUIPMENT

LEGEND

- EXISTING NODE LOCATION
- EXISTING FIXED/DOME CAMERA
- EXISTING PTZ CAMERA

P01	29/7/21	DRAFT FOR LISTED BUILDING CONSENT	JPT	CRC	-
Rev	Date	Description of Revisions	Drawn	Check	Appr

Status DRAFT



Contractor
Linbrooke
People • Technology • Connectivity

Unit 3 & 4 Churchill Way
Chapelton
Sheffield
S35 2PY

Project

NWR MANAGED STATIONS
SISS RENEWALS - 169779

Drawing Title
MANCHESTER PICCADILLY STATION
CAMERA LAYOUT
EQUIPMENT TO BE REPLACED
STATION UNDERCROFT

Designed	J.Gatley	Sig	Date	28/5/21
Drawn	J.Tobin	Sig	Date	29/7/21
Checked	-	Sig	Date	-
Approved	-	Sig	Date	-
Scale	1:500	ELR & Mileage	CMP2	
Alternative Reference	N/A	Sheet	2 of 9	
Drawing Number	MAN-NWR-LBR-PLAN-108000-Y641	Revision	P01	

Sheet Size A1 594 x 841