


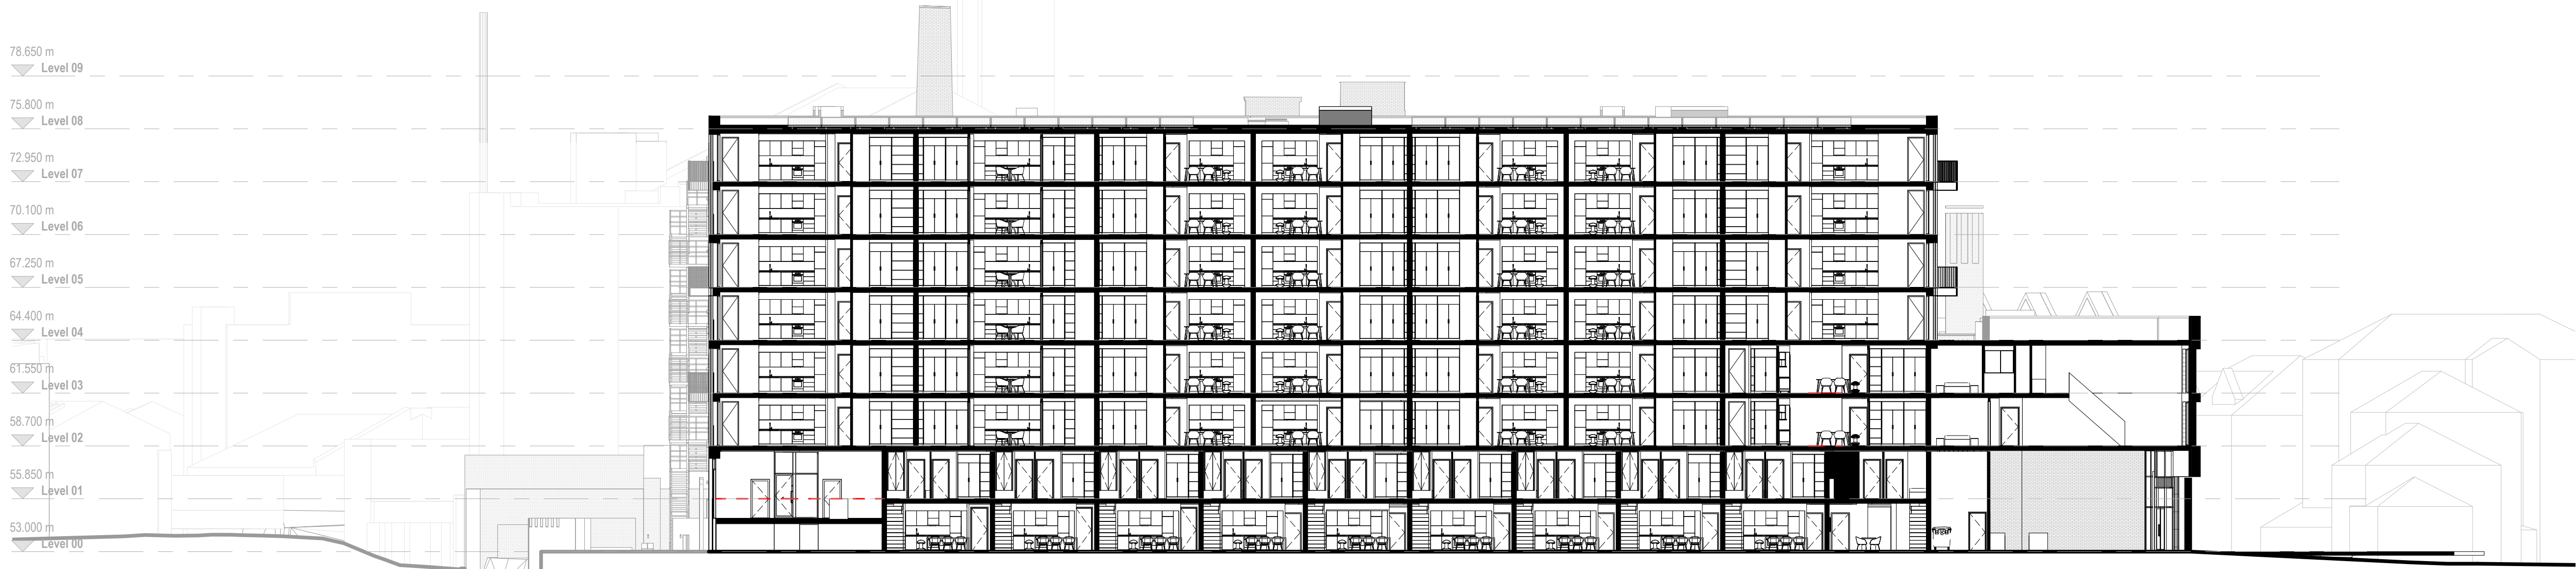


GA Section CC
1 : 200



GA Section DD
1 : 200



GA Section EE
1 : 200

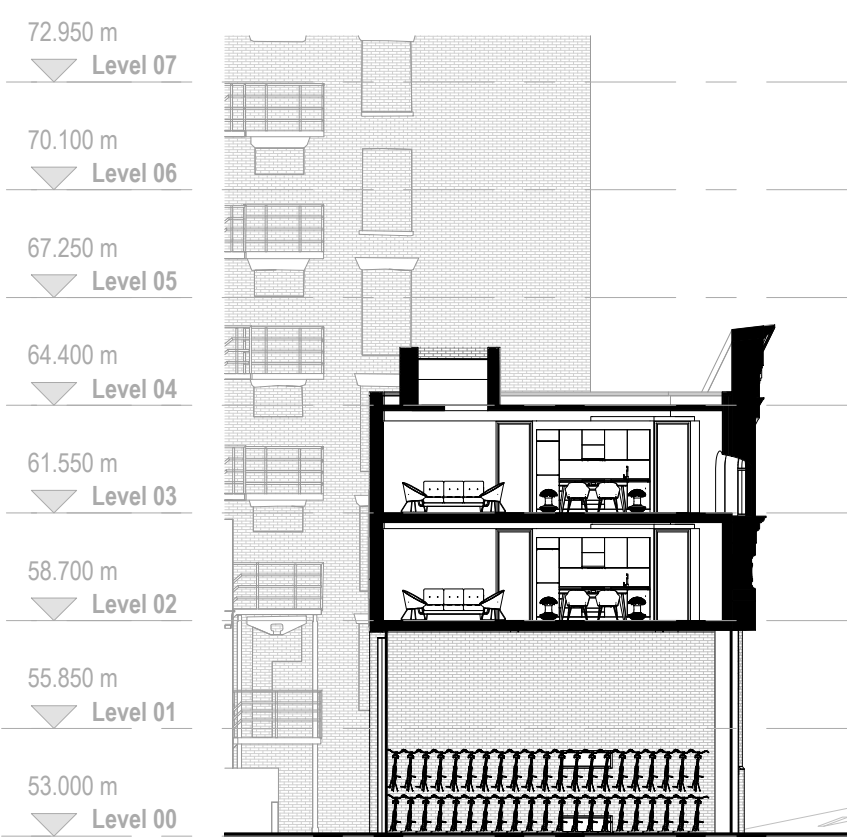

GA Section FF
1 : 200



GA Section GG
1 : 200



BUILDING DESIGN PARTNERSHIP SHALL HAVE NO RESPONSIBILITY FOR ANY USE MADE OF THIS DOCUMENT OTHER THAN FOR THAT WHICH IT WAS PREPARED AND ISSUED.

ALL DIMENSIONS SHOULD BE CHECKED ON SITE.

DO NOT SCALE FROM THIS DRAWING



ANY DRAWING ERRORS OR DIVERGENCIES SHOULD BE BROUGHT TO THE ATTENTION OF BUILDING DESIGN PARTNERSHIP AT THE ADDRESS SHOWN BELOW.

DRAWINGS SHALL BE READ IN CONJUNCTION WITH THE FOLLOWING BEFORE WORK COMMENCES:

- THE CDM DESIGN ISSUES REGISTER
- THE BDP RISK SERIES OF DRAWINGS
- THE PROJECT CDM RISK REGISTER

NOTES

P05	Updated to reflect Local Authority comments	LA	rOc	15.07.22
P04	Planning Issue	DOC	rOc	25.02.22
REVISION	DESCRIPTION	DATE	DESIGN	DATE

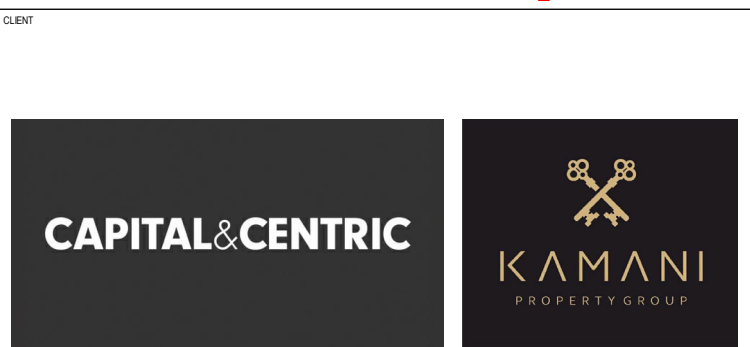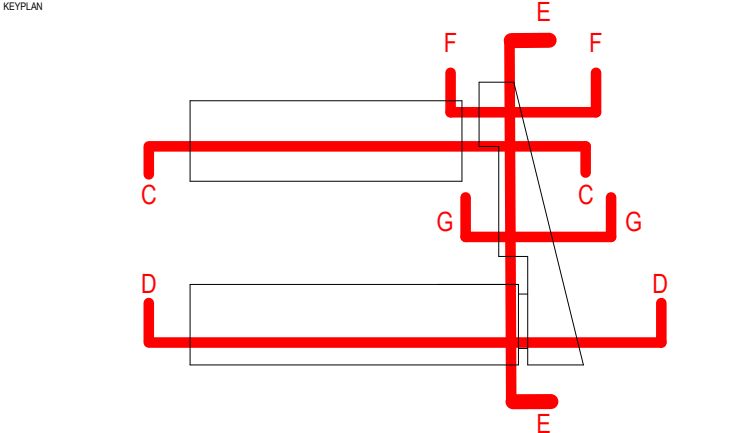

BDP.

11 Ducie Street
PO Box 85
Piccadilly Basin
Manchester
M60 3JA
United Kingdom

T +44 (0)161 828 2200
www.bdp.com

PROJECT TITLE	Ancoats Works, Manchester		
PROJECT NUMBER	P3001596		
DRAWING TITLE	Proposed GA Section CC, DD, EE, FF & GG		
DATE FIRST ISSUED	12.07.21		
DATE OF REVISION	12.07.21		
REVISION	P05		
PROJECT NUMBER	1596-BDP-XX-XX-DR-A-20402		