


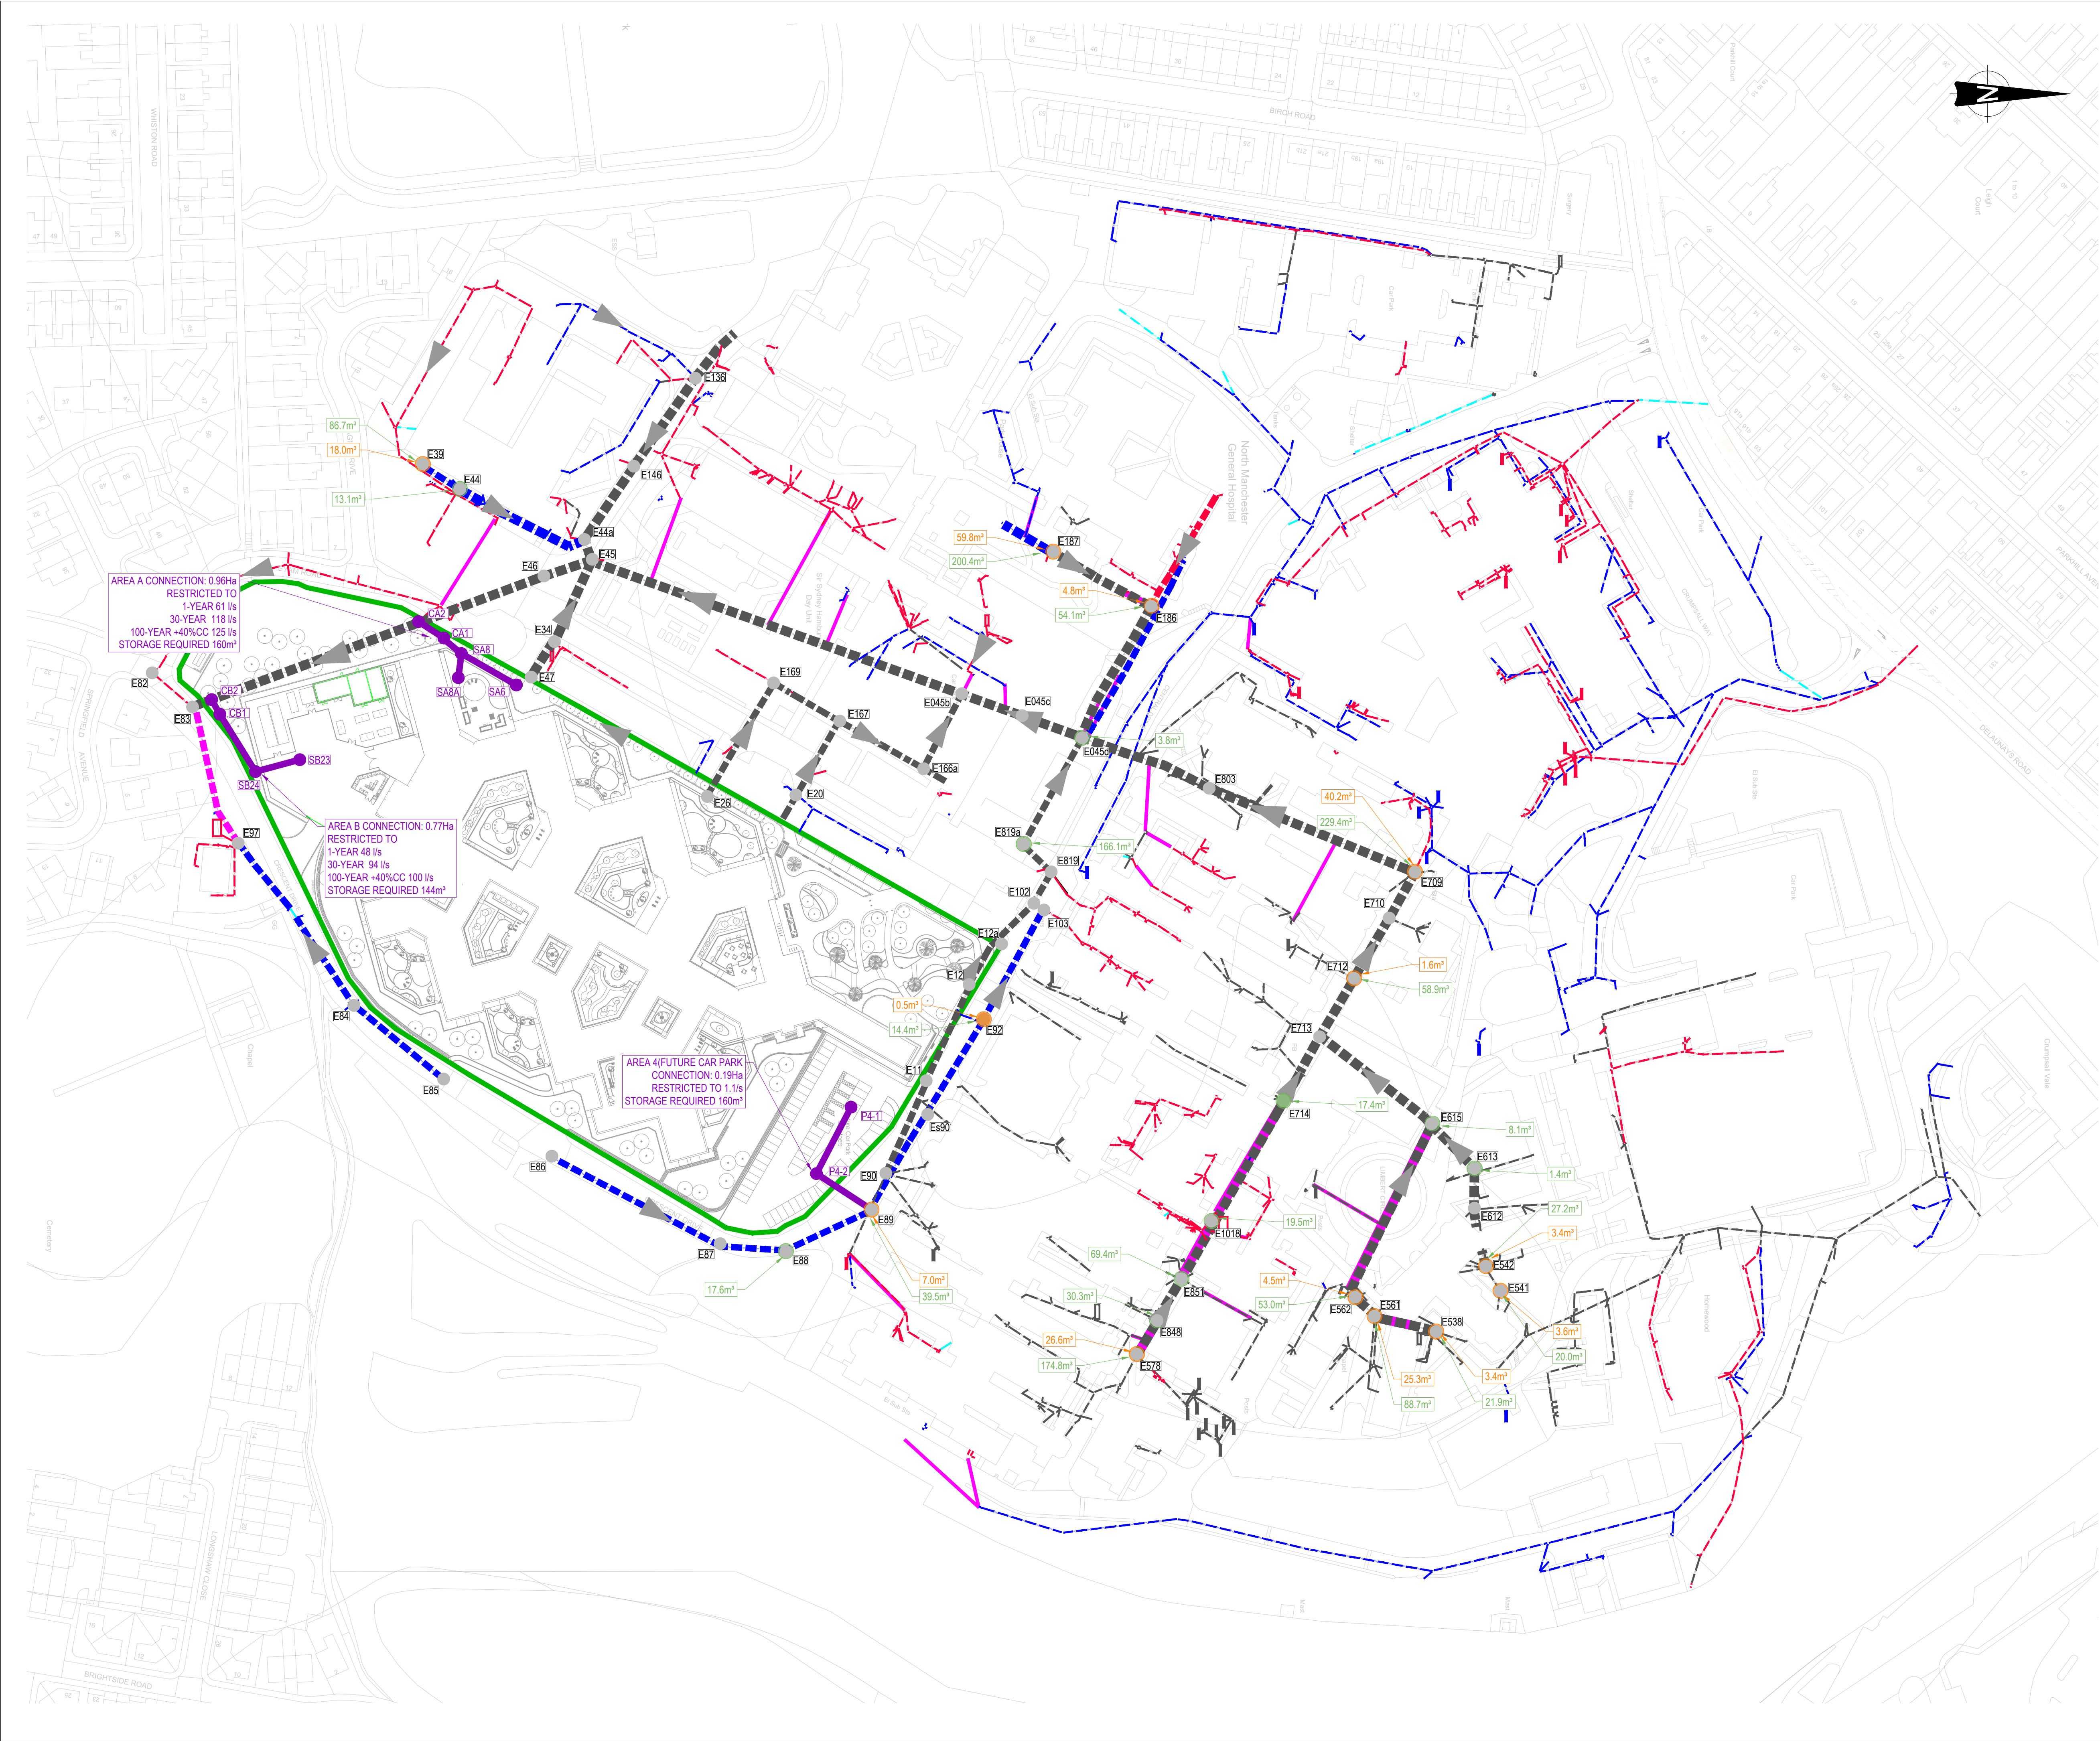

- GENERAL NOTES:
- THIS DRAWING IS TO BE READ IN CONJUNCTION WITH ALL RELEVANT ARCHITECTS AND ENGINEERS DRAWINGS AND SPECIFICATIONS.
 - DO NOT SCALE THIS DRAWING. ALL DETAILS AND DIMENSIONS ARE TO BE CHECKED BY THE CONTRACTOR PRIOR TO COMMENCEMENT OF CONSTRUCTION. ANY DISCREPANCIES TO BE REPORTED TO THE ENGINEER.
 - ALL DIMENSIONS ARE IN METRES UNLESS OTHERWISE NOTED.
 - ALL LEVELS IN mAOD UNLESS SPECIFIED OTHERWISE.

- GPR SURVEY KEY
- SITE BOUNDARY
 - GPR SURVEY SURFACE DRAINAGE
 - GPR SURVEY FOUL DRAINAGE
 - GPR SURVEY COMBINED DRAINAGE
 - STAGE 1 CCTV SURVEY EXTENTS

- MODELLED NETWORK KEY
- SURFACE DRAINAGE
 - FOUL DRAINAGE
 - COMBINED DRAINAGE
 - ASSUMED DRAINAGE CONNECTION
 - INDICATIVE DRAINAGE CONNECTIONS FROM PROPOSED SITE
 - FLOOD LOCATION/ VOLUME 1 IN 30-YEAR STORM EVENT
 - FLOOD LOCATION/ VOLUME 1 IN 100-YEAR STORM EVENT +40%CC

DRAWING BASED ON:

- TOPOGRAPHICAL AND GPR SURVEY BY SURVEY OPERATIONS ON 15.06.21, DRAWING 20B201/001.
- CCTV SURVEY BY LAYER SURVEYS 26/10/21

P01	ISSUED FOR INFORMATION	18/02/22	ATL	MW
	Description:	Date:	By:	Chkd:



Merchant Exchange, 17-19 Whitworth Street West, Manchester, M1 5WG
0161 236 2394
manchester@curtins.com
www.curtins.com

Civils & Structures • Transport Planning • Environmental • Infrastructure • Geotechnical • Conservation & Heritage • Principal Designer
Birmingham • Bristol • Cambridge • Cardiff • Douglas • Dublin • Edinburgh • Glasgow • Kentish • Leeds • Liverpool • London • Manchester • Nottingham

Status: SUITABLE FOR INFORMATION **S2**

Project: NEW PARK HOUSE

Dig Title: EXISTING FLOODING ISSUES
SOUTHERN CONNECTION
FROM NEW DEVELOPMENT

Size:	Date:	Drawn By:	Designed By:	Checked By:
A1	18/02/2022	ATL	ATL	MW
Scale:	1:1000			
Project No:	Originator:	Volume:	Level:	Type:
				Role:
				Category / Number:
				Rev:

NMGPH CUR - VV - ZZ - DR - C - 9303 - P01