


- NOTES
- Copyright AGA Associates Ltd
- 1

The Contractor must check and confirm all dimensions
- 2

All discrepancies must be reported and resolved by the Architect before works commence
- 3

All work and materials to be in accordance with current applicable Statutory Legislation and to comply with all relevant Codes of Practice and British Standards

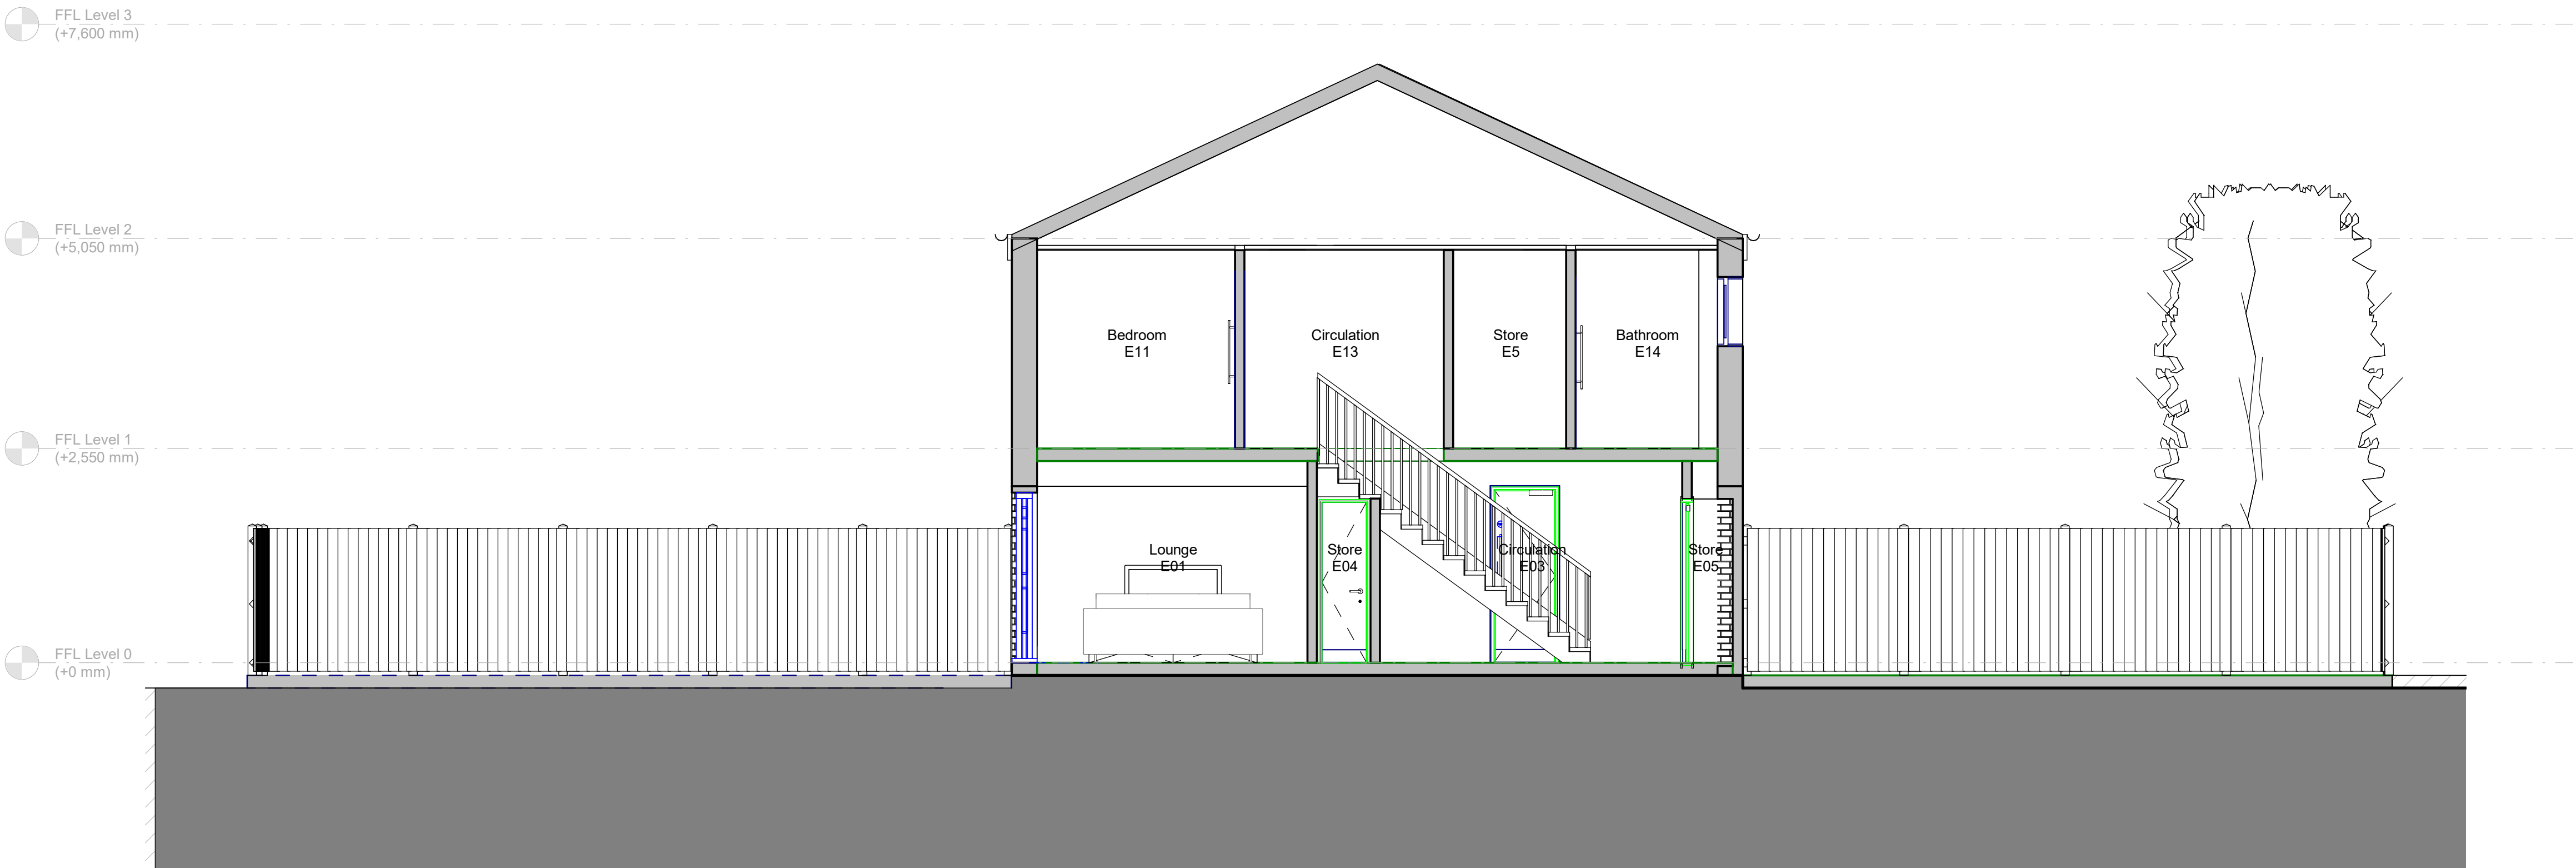

P01 Issued For Planning

01.07.22

Rev

Date

AGA ASSOCIATES

Architecture & Interiors

35 Praed St, Paddington, London, W2 1NR

T020 8014 8130

www.aga-associates.com

Client

Quincy Chuka

Project

10 Shilford Drive, Manchester, M4 4JG

Drawing

General Arrangement Section

Section 1 Existing

RJ Ref	Scale (A1)	Status	Revision
1037	1 : 50	Planning	P01

Drawing Number

1037-AGA-AZ-ZZ-DR-A-20351