
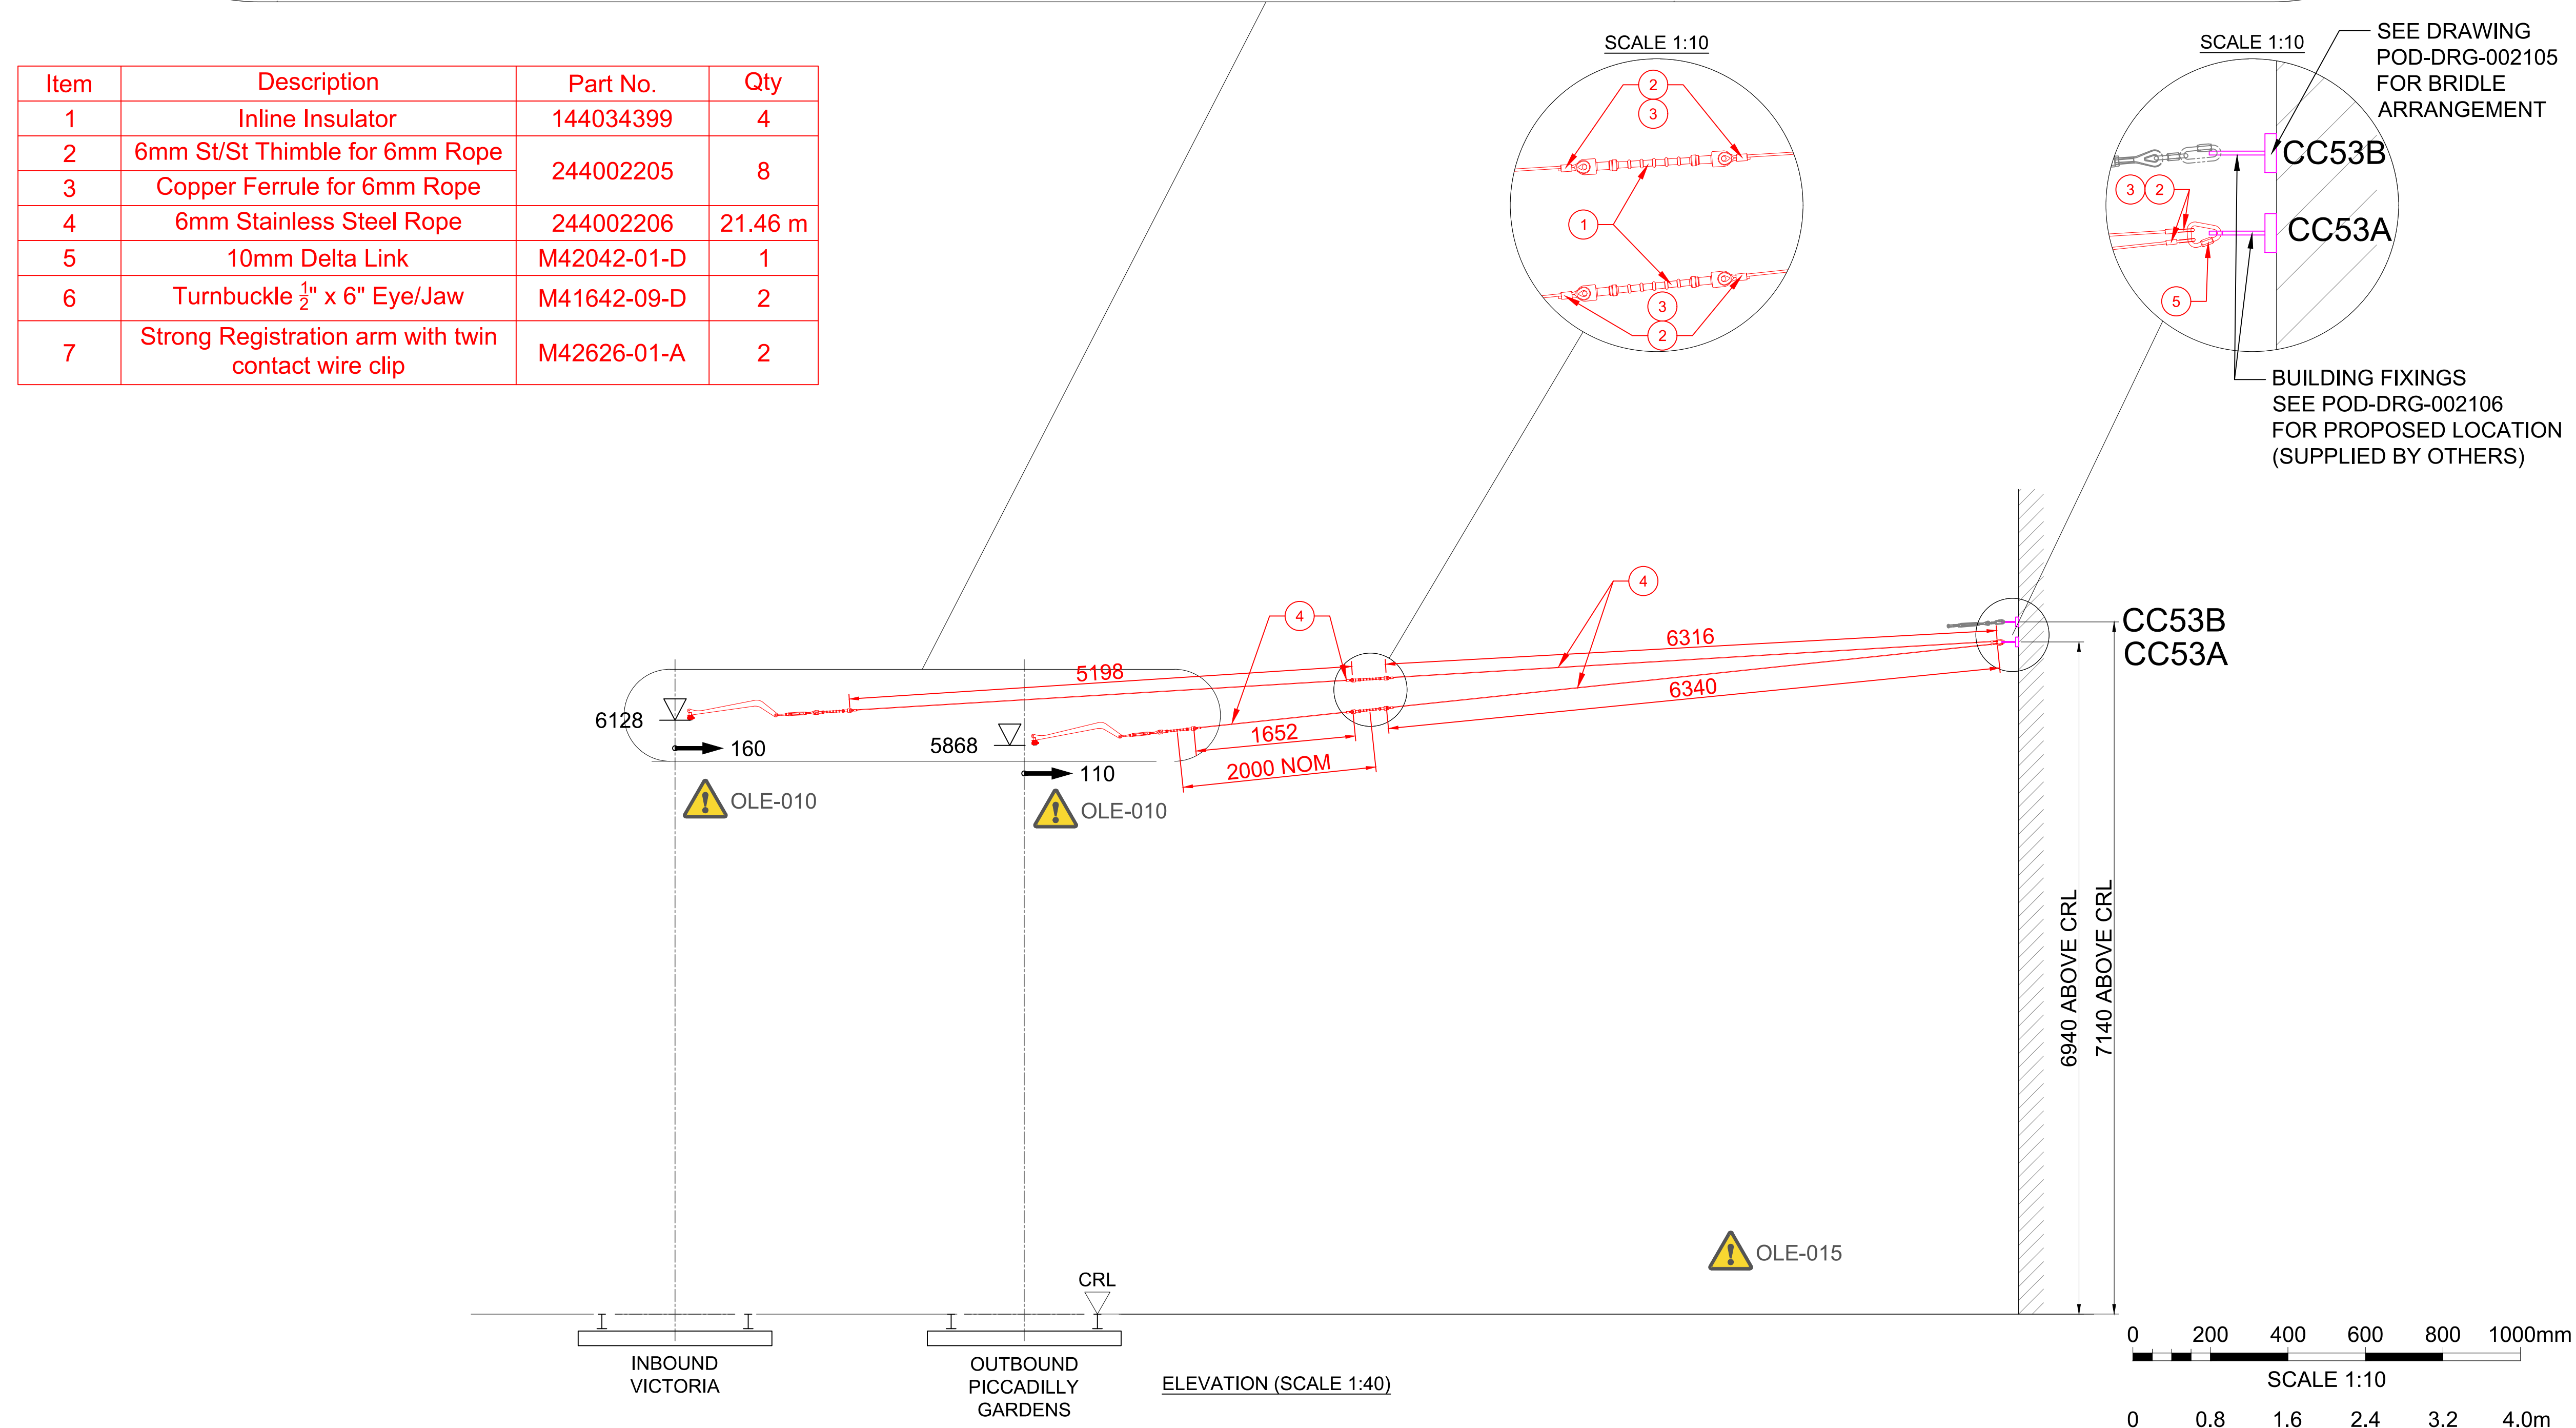


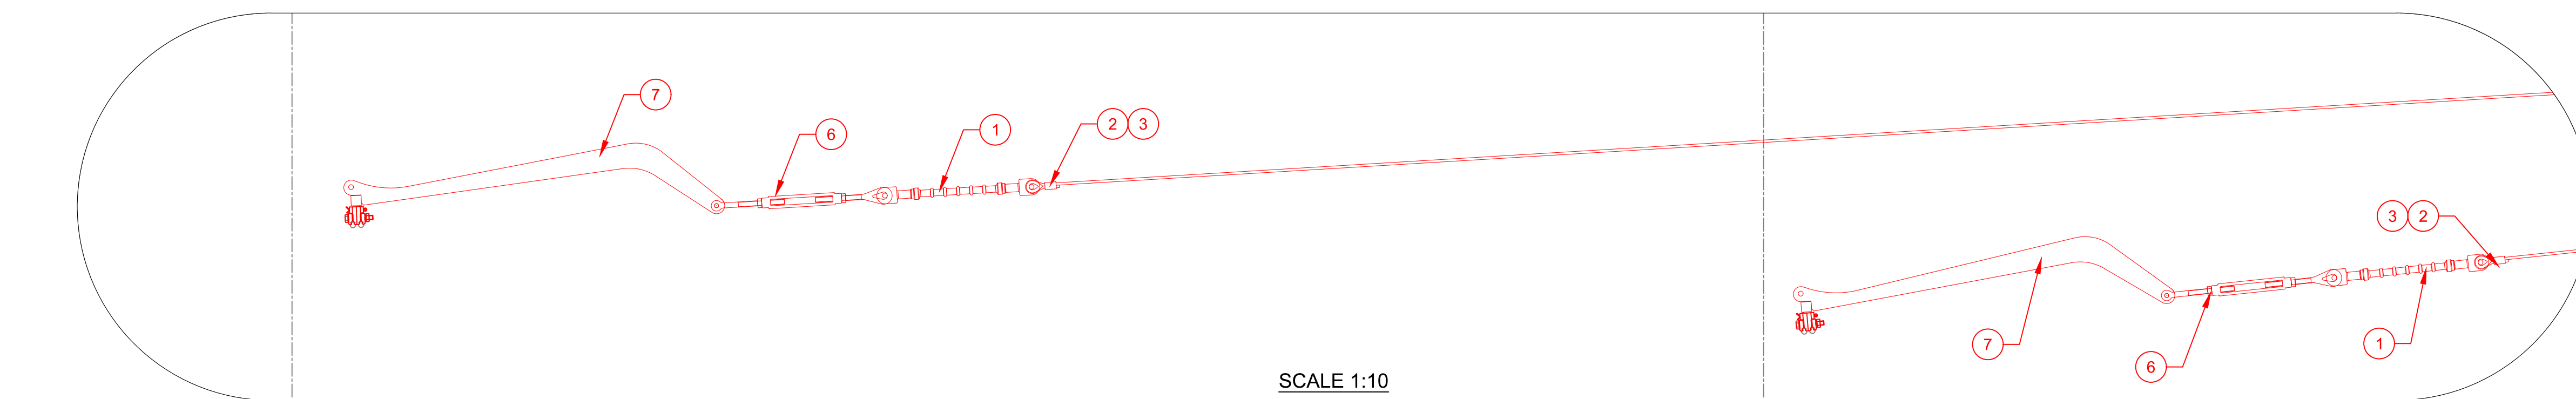

NOTES:

1. PROPOSED OLE EQUIPMENT IS BRECKNELL WILLIS AND PFISTERE
2. BUILDING FIXINGS TO BE SUPPLIED BY BUILDING DEVELOPER.
3. OLE HEIGHT AND STAGGERS ARE INDICATIVE AS AREA IS FIXED TERMINATION AND HEIGHTS AND STAGGERS WILL CHANGE WITH TEMPERATURE. HEIGHTS AND STAGGERS TO BE TAKEN PRIOR TO INSTALLATION AND REINSTATED TO MEASURED VALUES $\pm 10\text{mm}$.

This drawing is the property of Pod-Trak Ltd and shall not be used for any purpose other than that for which it was supplied, nor reproduced, copied or disclosed to any third party without prior permission.