



RW02 + F3: RETAINING WALL WITH
WELD MESH FENCE

ELEVATION B - B1 SCALE 1:10


FABRICATION DRAWINGS TO BE REVIEWED BY
LANDSCAPE ARCHITECT BEFORE ORDERS PLACED.
CONCRETE RETAINING WALL TO ENGINEERS DESIGN
AND SPECIFICATION

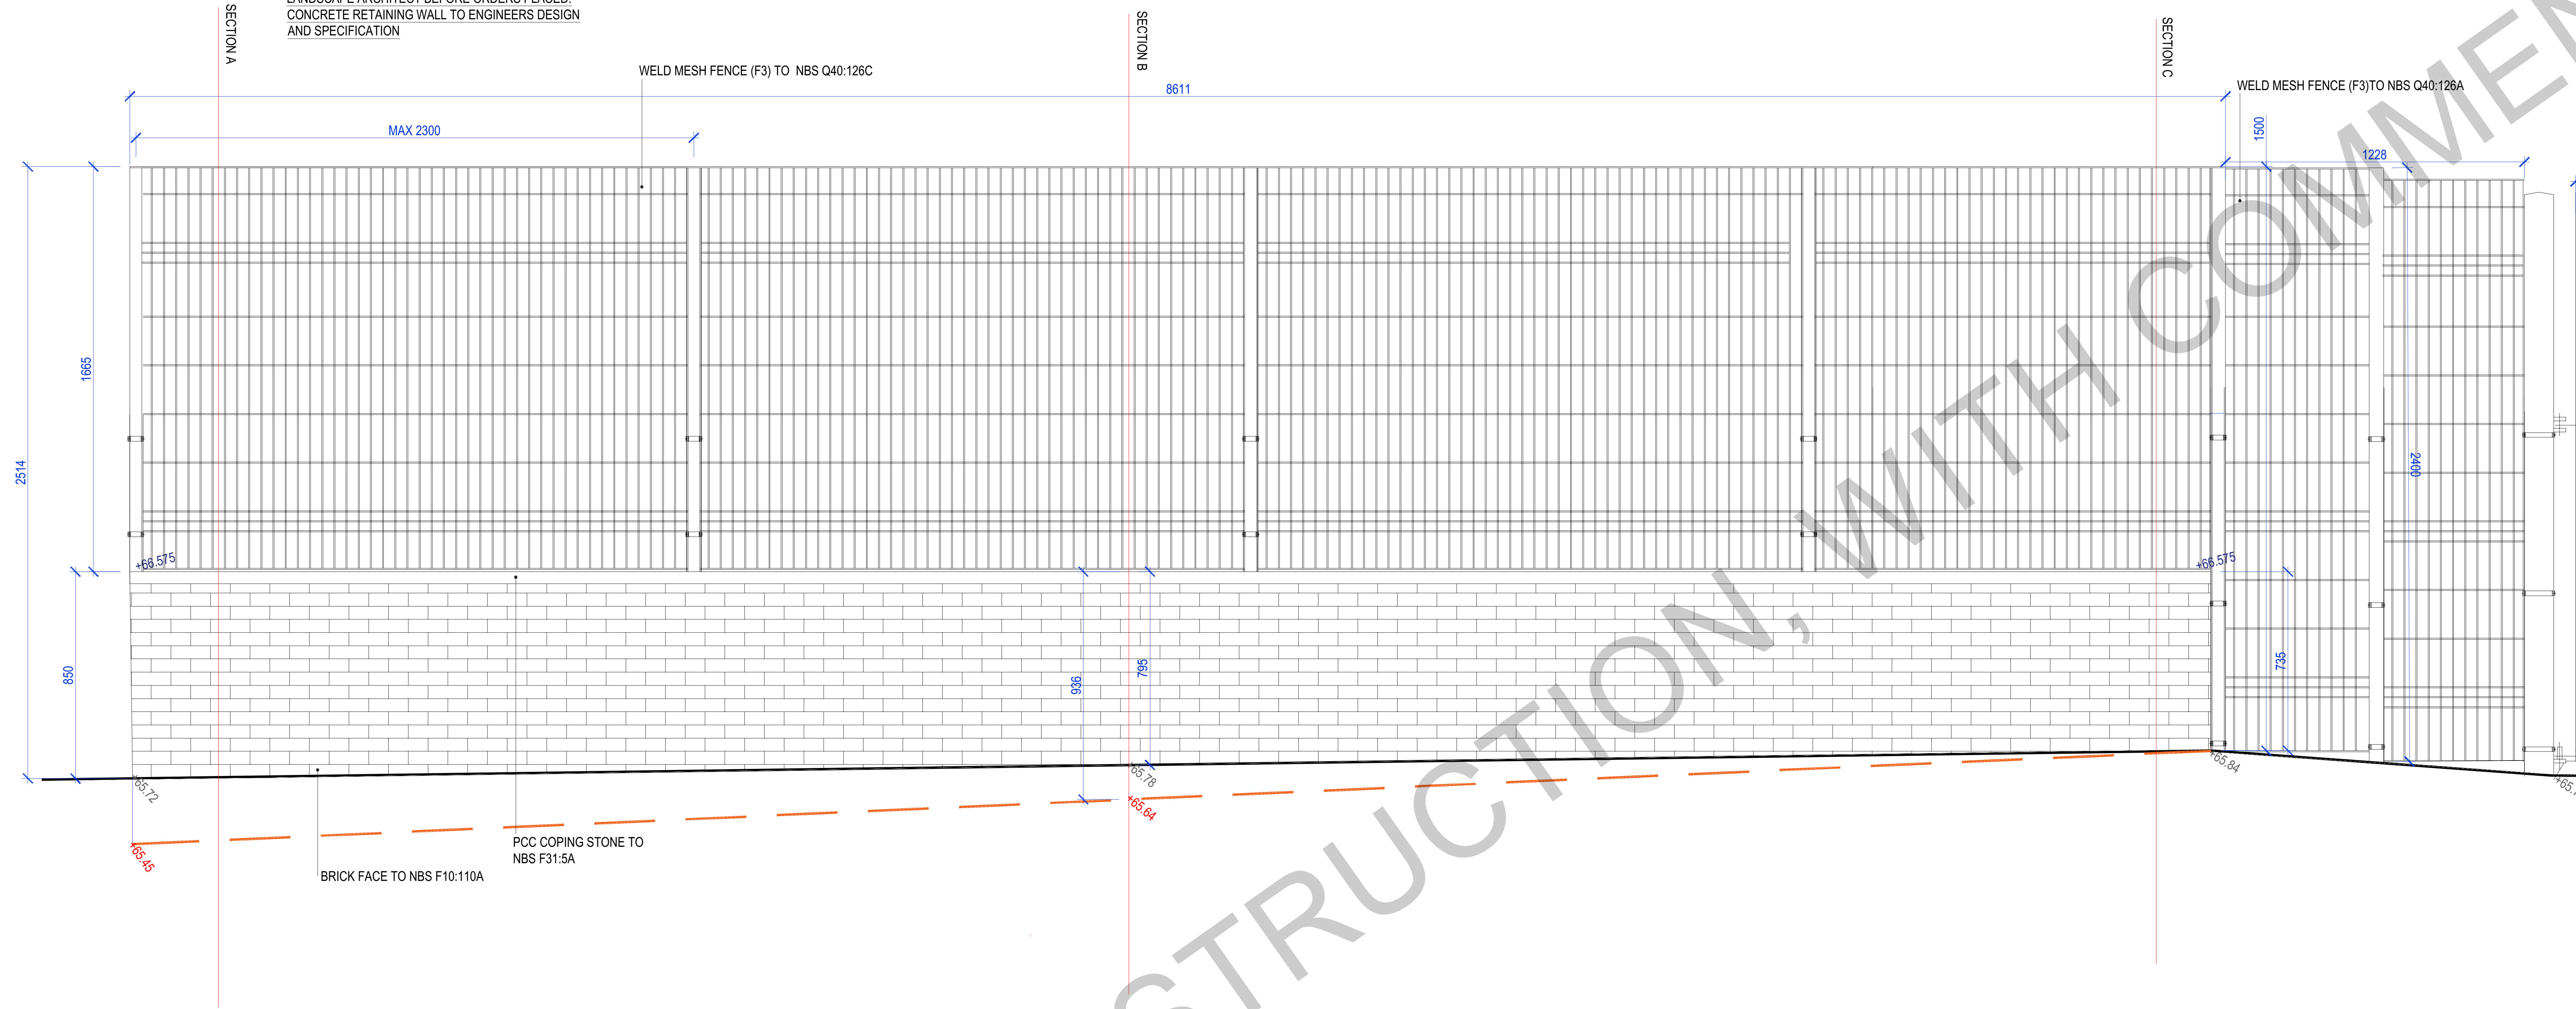


WALL RW01 PCC COPING DETAIL
(SCALE 1:5)

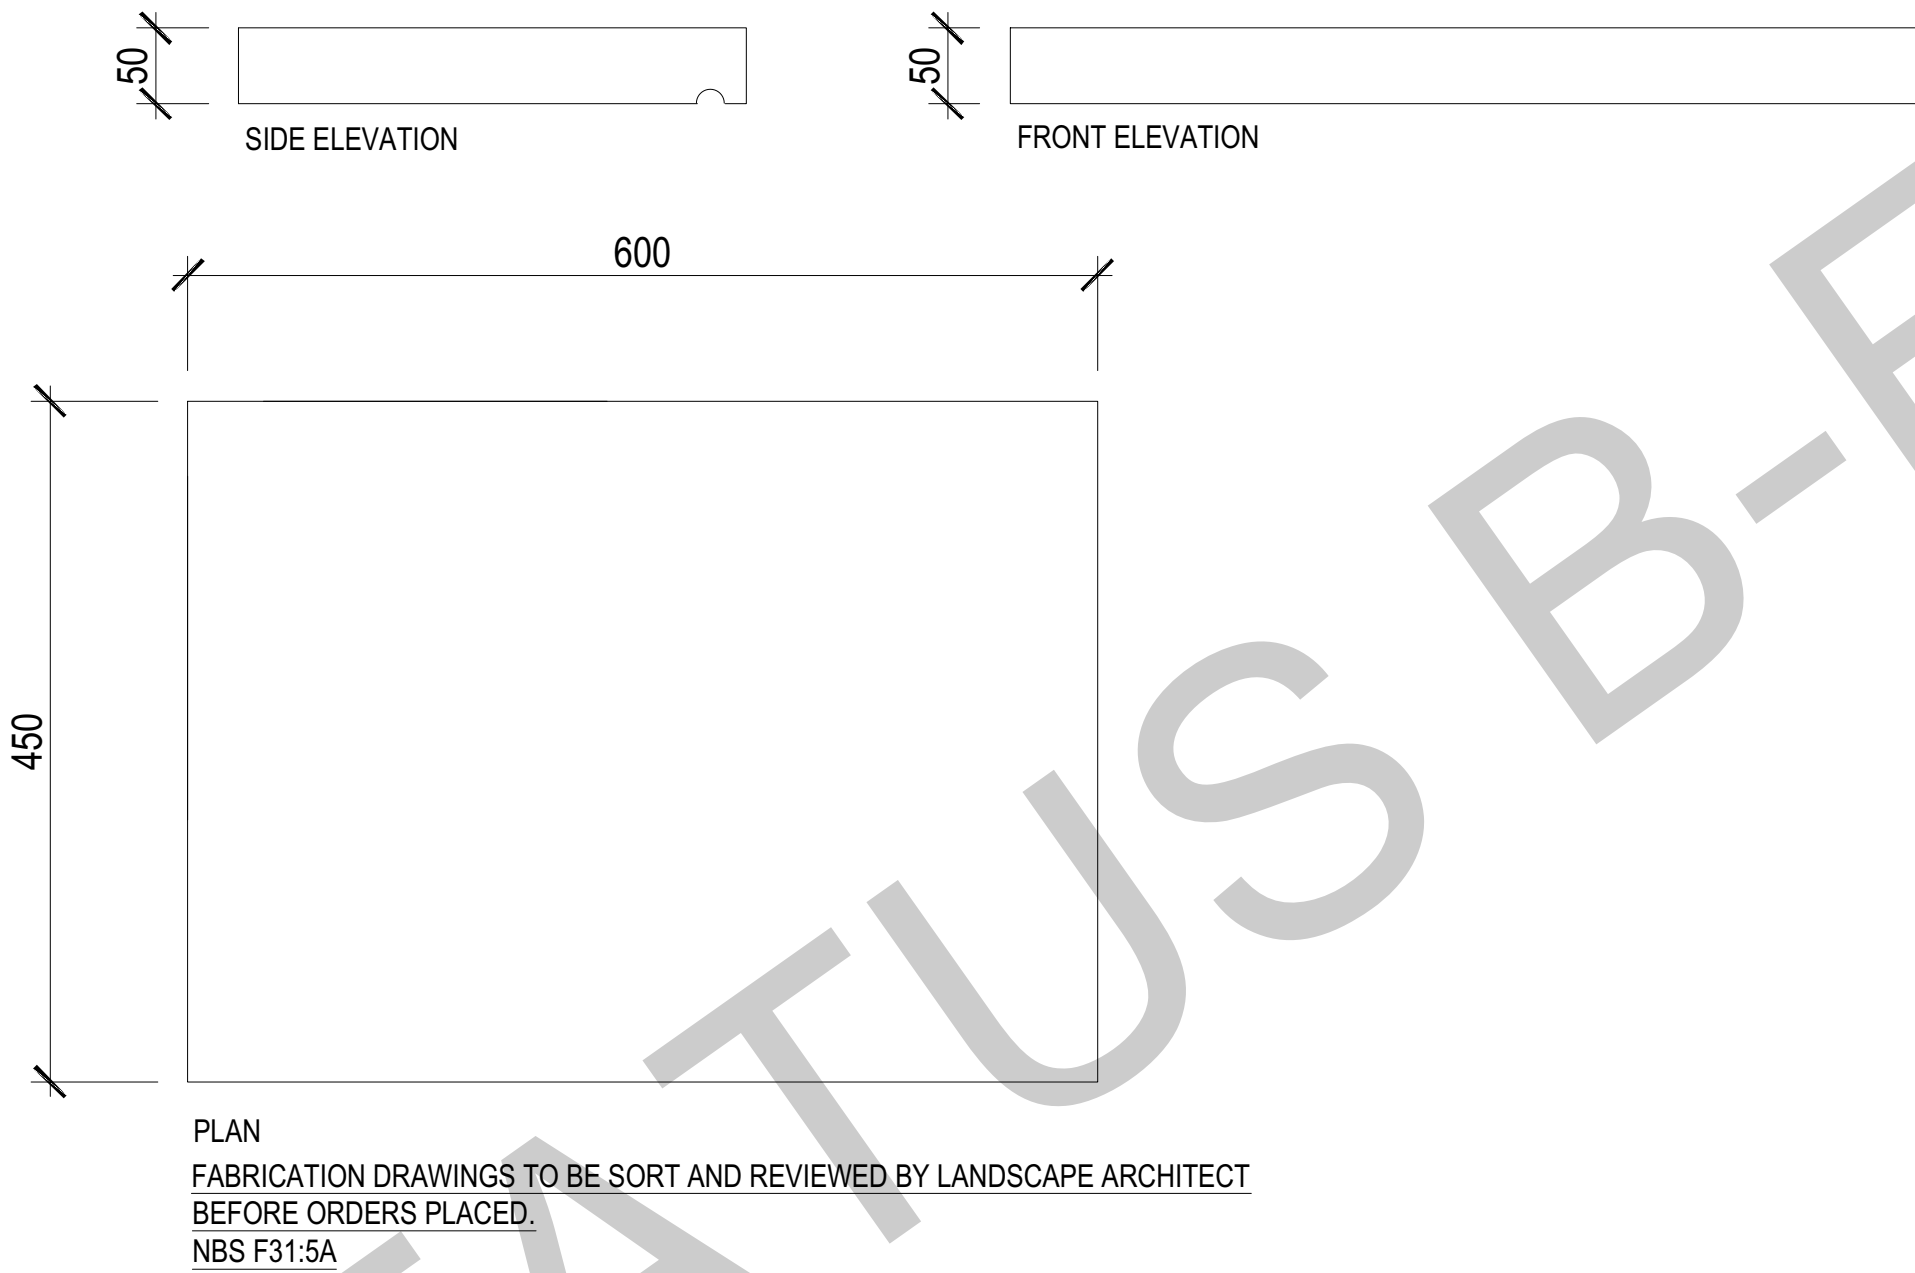


SECTION A
RW01 + F3: RETAINING WALL
WITH WELD MESH FENCE

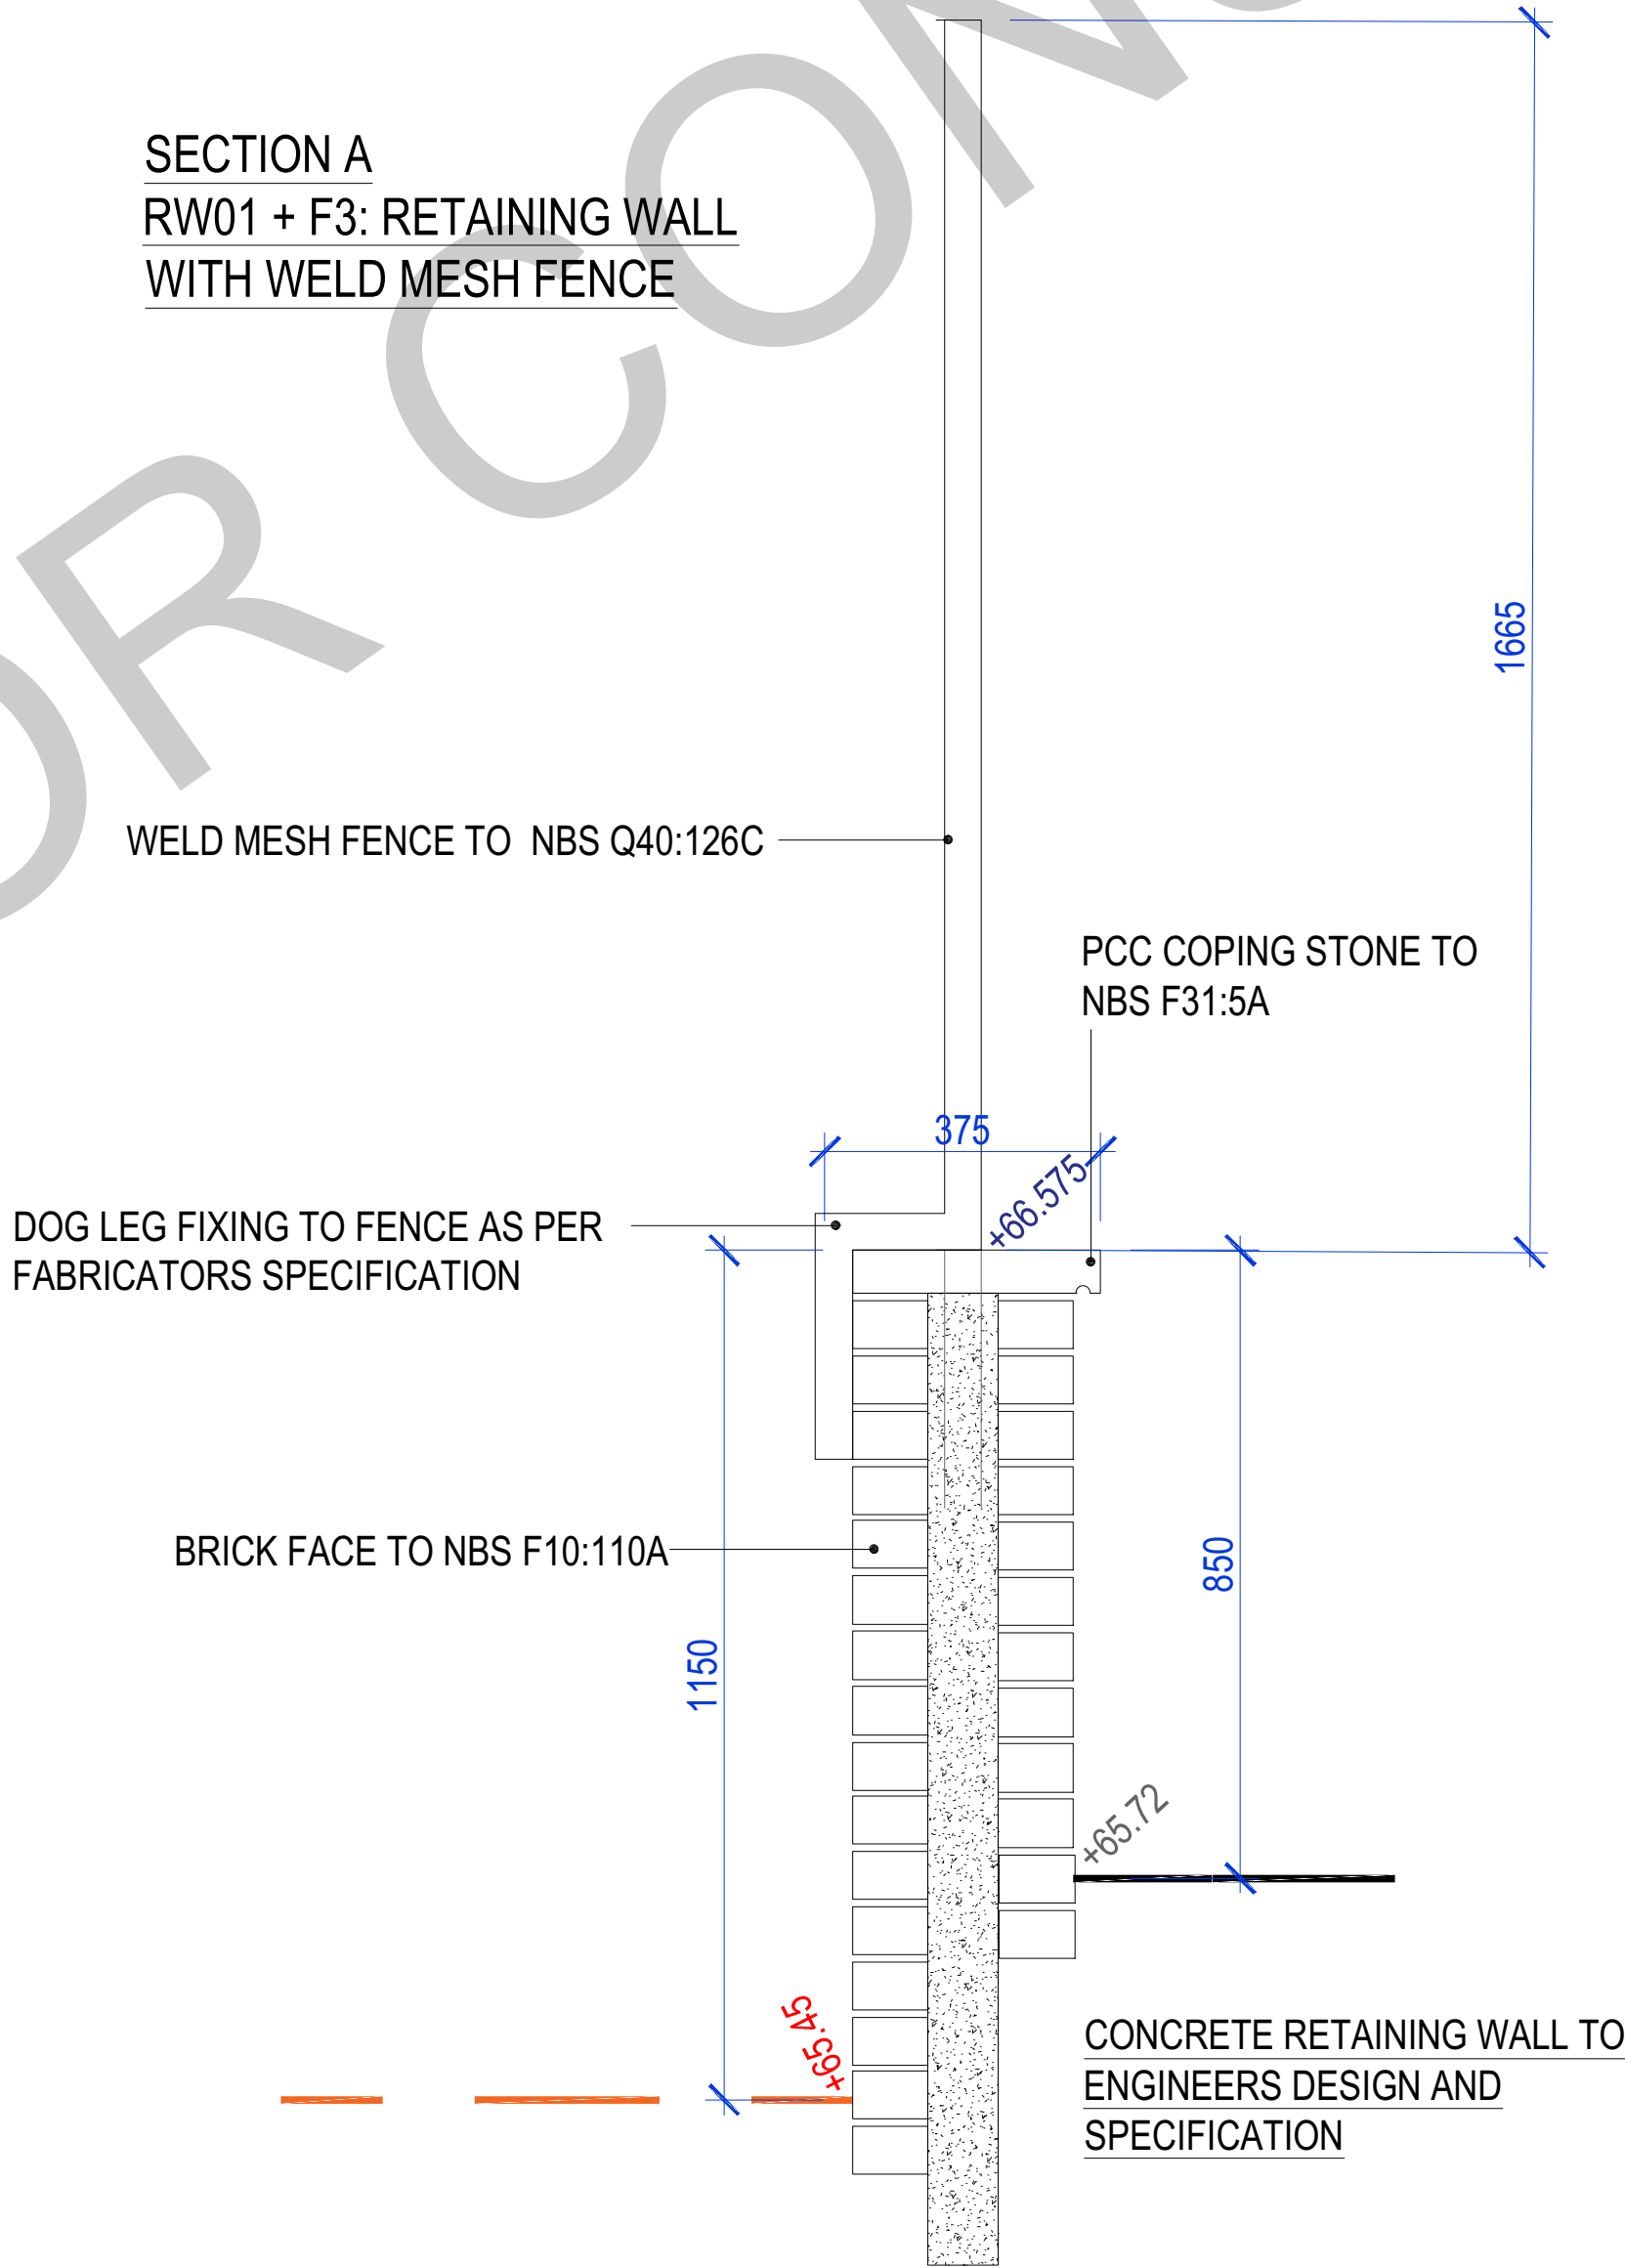

SECTION B
RW01 + F3: RETAINING WALL
WITH WELD MESH FENCE

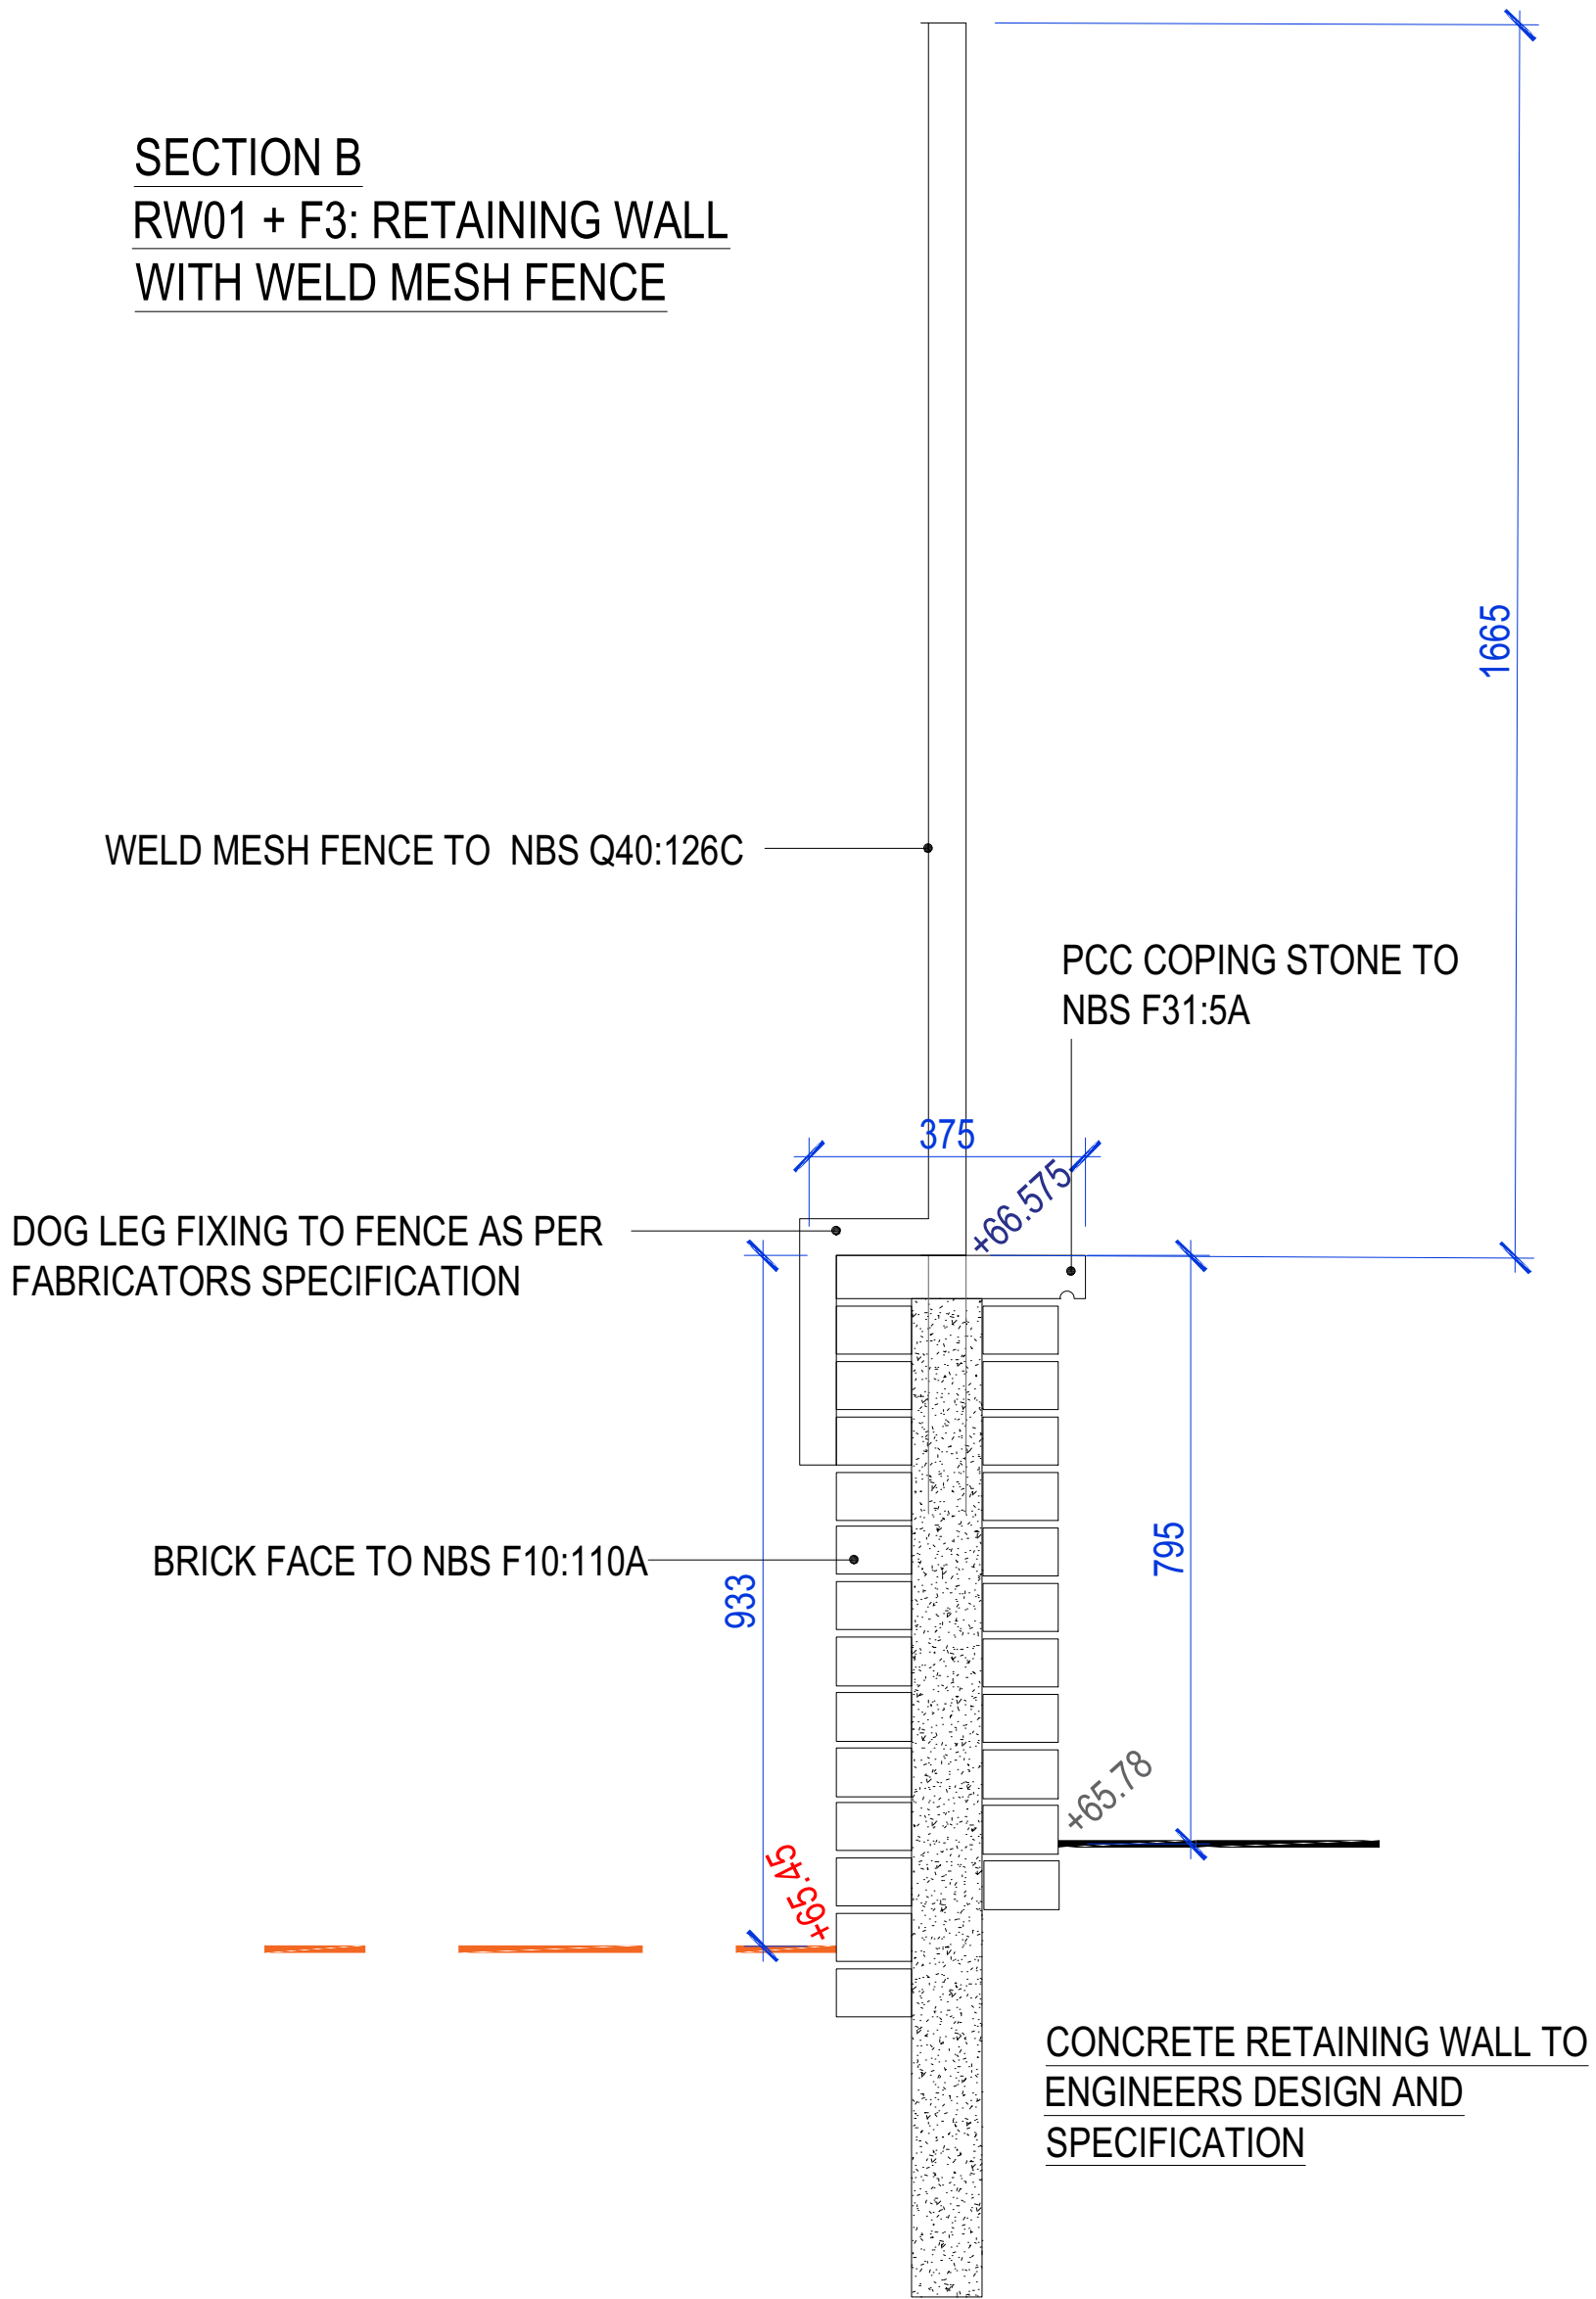

SECTION C
RW01 + F3: RETAINING WALL
WITH WELD MESH FENCE

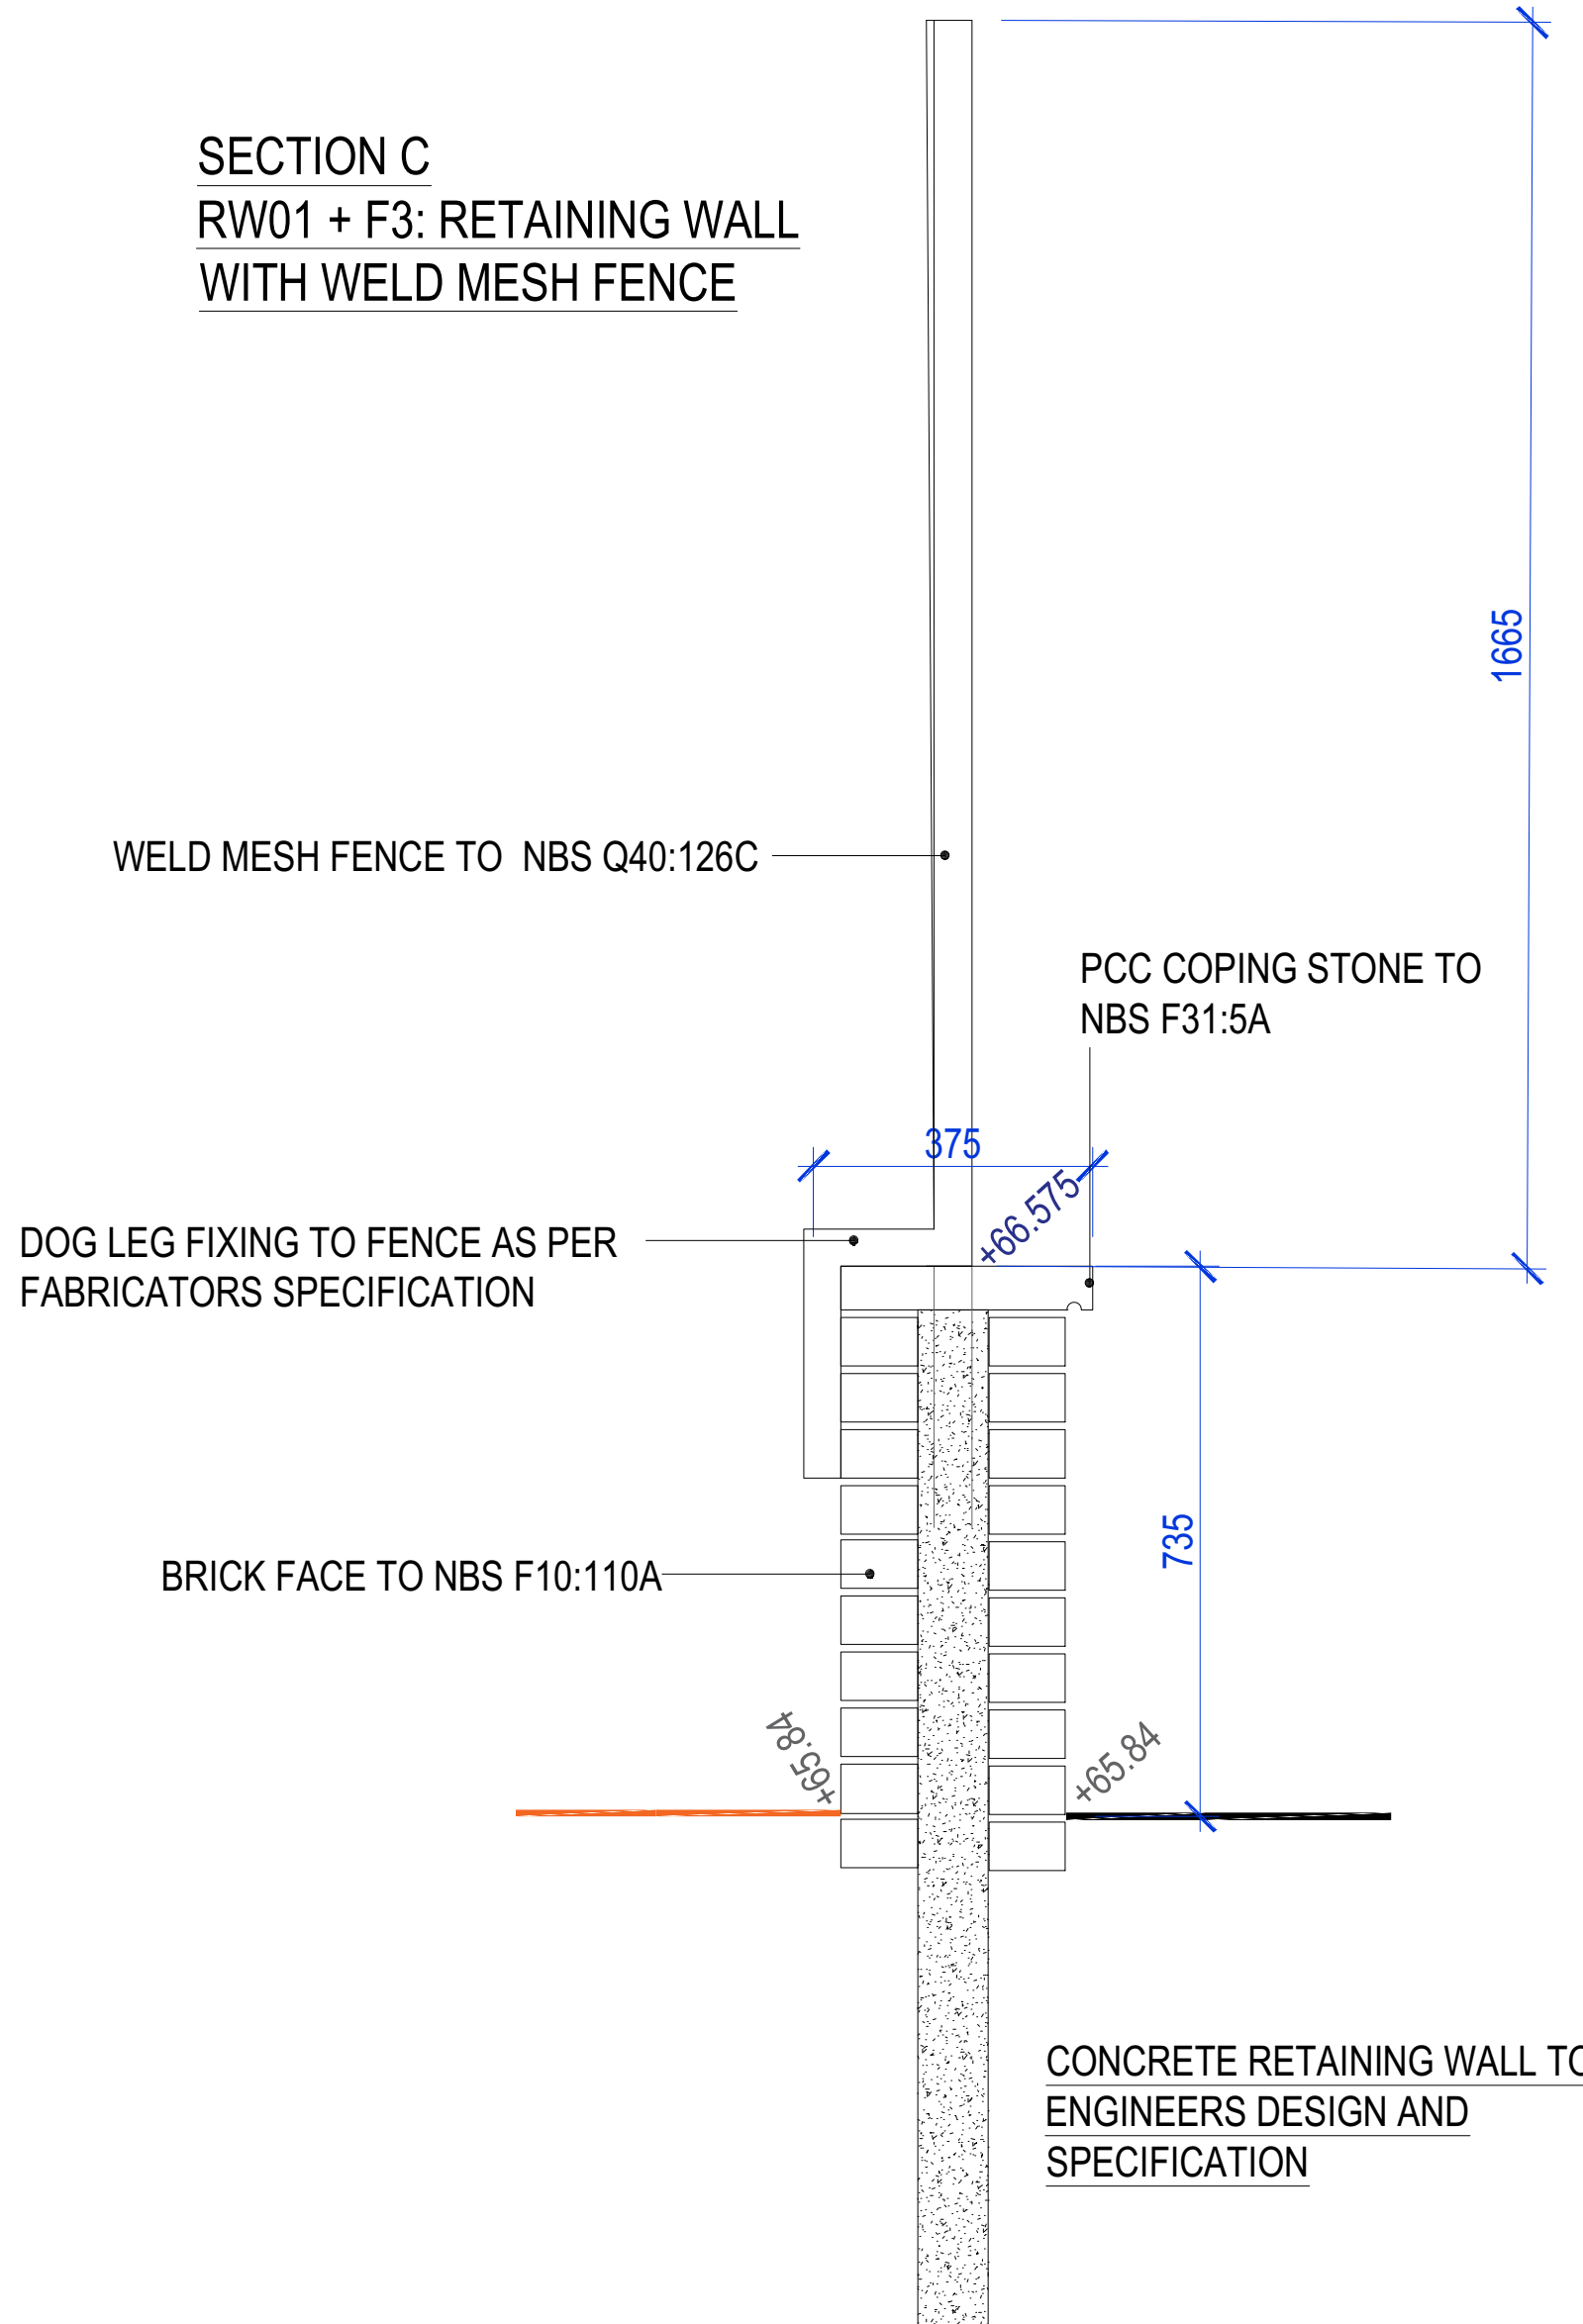

Notes:
• This drawing is copyright
• Do not scale dimensions from this drawing
• This drawing is to be used in conjunction with all other relevant drawings.
• All discrepancies on this drawing are to be reported to the architect.
• Do not modify any element of this drawing.
• Use drawing only for generalised layout.

North Sign / Key Plan

The following external model files are included within this drawing:

001 14/05/20 CONSTRUCTION ISSUE
Rev Date Revision Notes
Client Contractor

Intelligence
Buildings
Infrastructure
www.ibigroup.com

Project
GORTON COMMUNITY HUB

Drawing Title
DETAIL: RETAINING WALL RW02 WITH WELD
MESH FENCE F3
SHEET 1 OF 2

Job Number
119091
Drawing Originated Date
14/05/20
PAB 1192 Status Code
S4

As Shown
CONSTRUCTION ISSUE

Drawing Number
GCH-IBI-XX-XX-DR-L-700-0010
Revision
C01