

ASLRA
SIGNS
+ GRAP
HICS

AMSPEC LTD.
BONDED WAREHOUSE SIGNAGE

DRAFT

FOR APPROVAL ONLY
DO NOT MANUFACTURE
FROM THIS DRAWING

REV #	DATE	REV #	DATE
1	28/01/20		

CLIENT
AMSPEC

VISUAL
BONDED WAREHOUSE

ASTRA
SIGNS
+ GRAPHICS
HICKS


UNIT 1 FIRST AVENUE
EUROPA VILLAGE
MANCHESTER M17 1JZ

DO NOT SCALE FROM THIS DRAWING
ALL DIMENSIONS TO BE CHECKED
ON SITE PRIOR TO MANUFACTURE
© ALL RIGHTS RESERVED, INCLUDING THE RIGHT
TO REPRODUCE IN WHOLE OR IN PART WITHOUT
THE CONSENT OF ASTRA SIGNS LTD
THIS PRODUCT IS FOR VISUAL PURPOSES ONLY AND
NOT TO BE USED AS AN EXACT COLOUR REFERENCE.


ISO 9001: 2008 & 14001: 2004
OPTICAL DOCUMENT
ISSUE NO. 1
EFFECTIVE DATE: 06/09/18
IDENTIFICATION CODE: QM 11.6.1

QMS[®] ISO 9001: 2015
REGISTERED

QMS[®] ISO 14001: 2015
REGISTERED

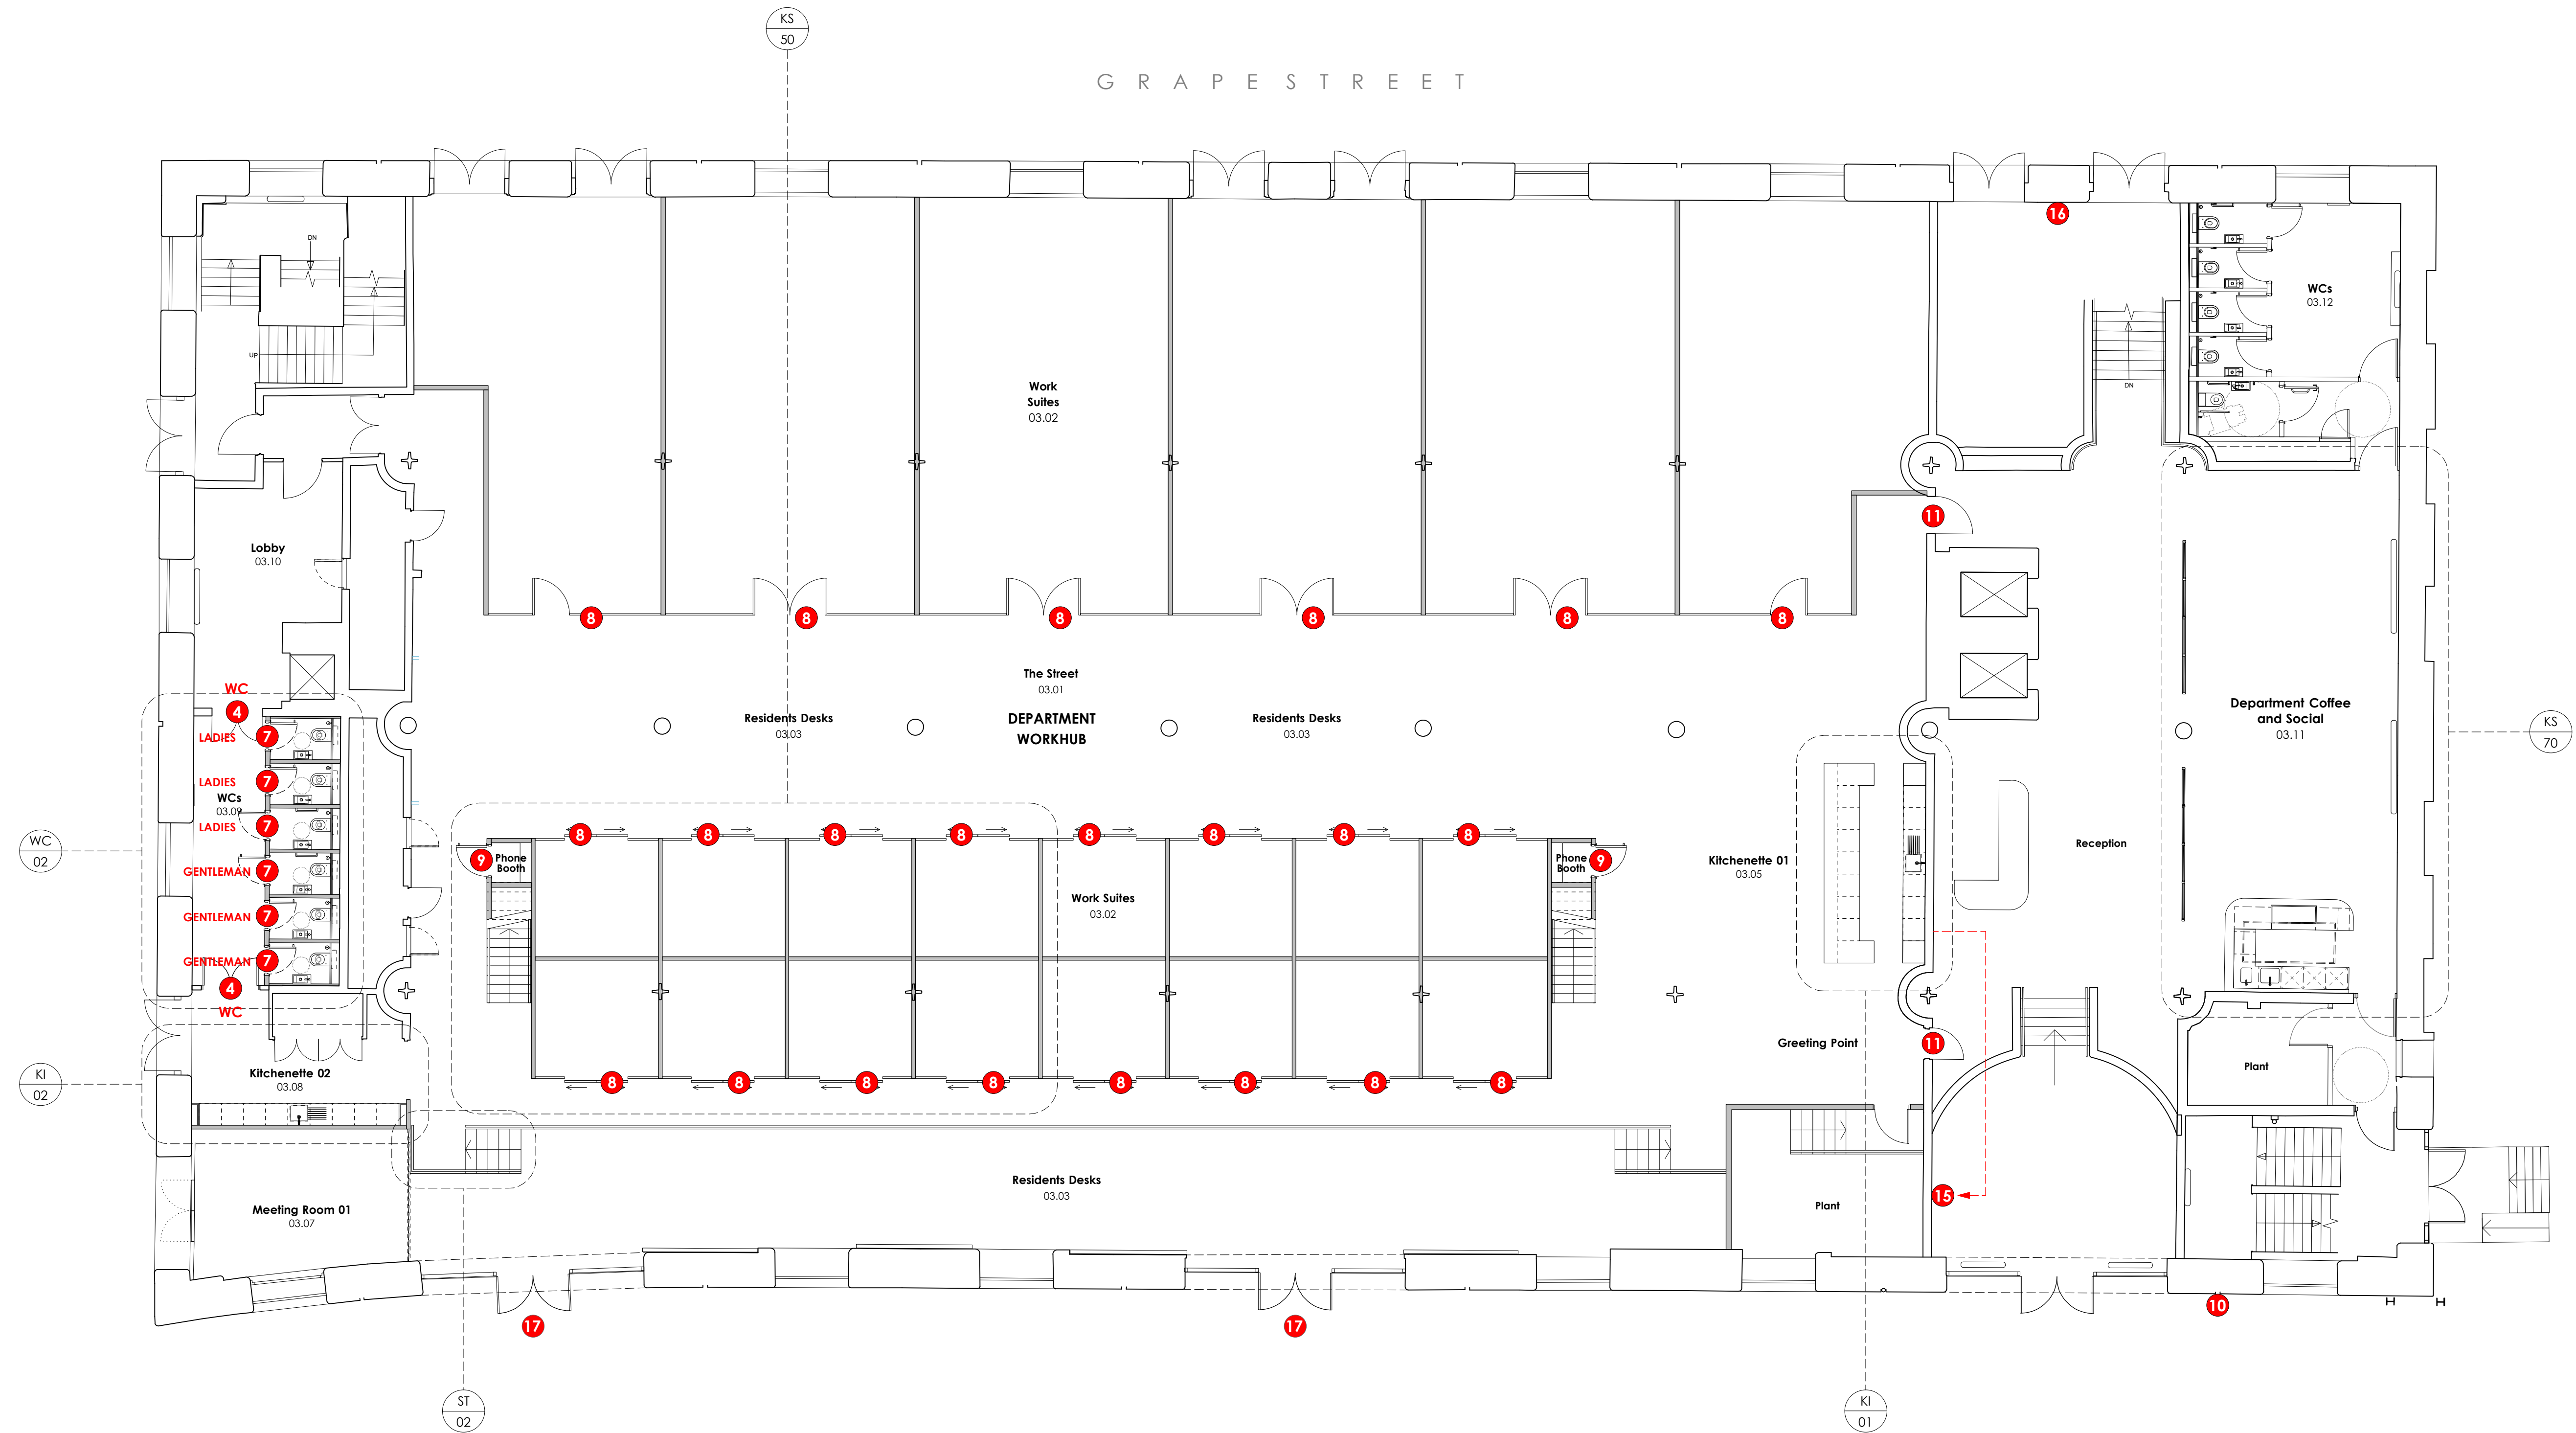

Drawing Key					
1	SI-01	6	SI-06	12	SI-12
	Lift lobby numbers		Meeting room numbers		Corten lift lobby signage
2	SI-02	7	SI-07	13	SI-13
	Painted stencil signage to DDA WC door		Painted stencil signage to WC cubicle door		Level 06 office unit signage
3	SI-03	8	SI-08	14	SI-14
	Painted stencil signage to Store door		Work Suite numbers		External projecting wall signage
4	SI-04	9	SI-09	15	SI-15
	Painted stencil signage to WC lobby door		Phone booth signage		Existing wall signage to be relocated
5	SI-05	10	SI-10	16	SI-16
	Painted stencil signage to fire curtain 'drop zone'		Corten steel front entrance signage		Internal way finding signage
		11	SI-11	17	SI-17
			Work Hub entrance signage		Glazing manifestations

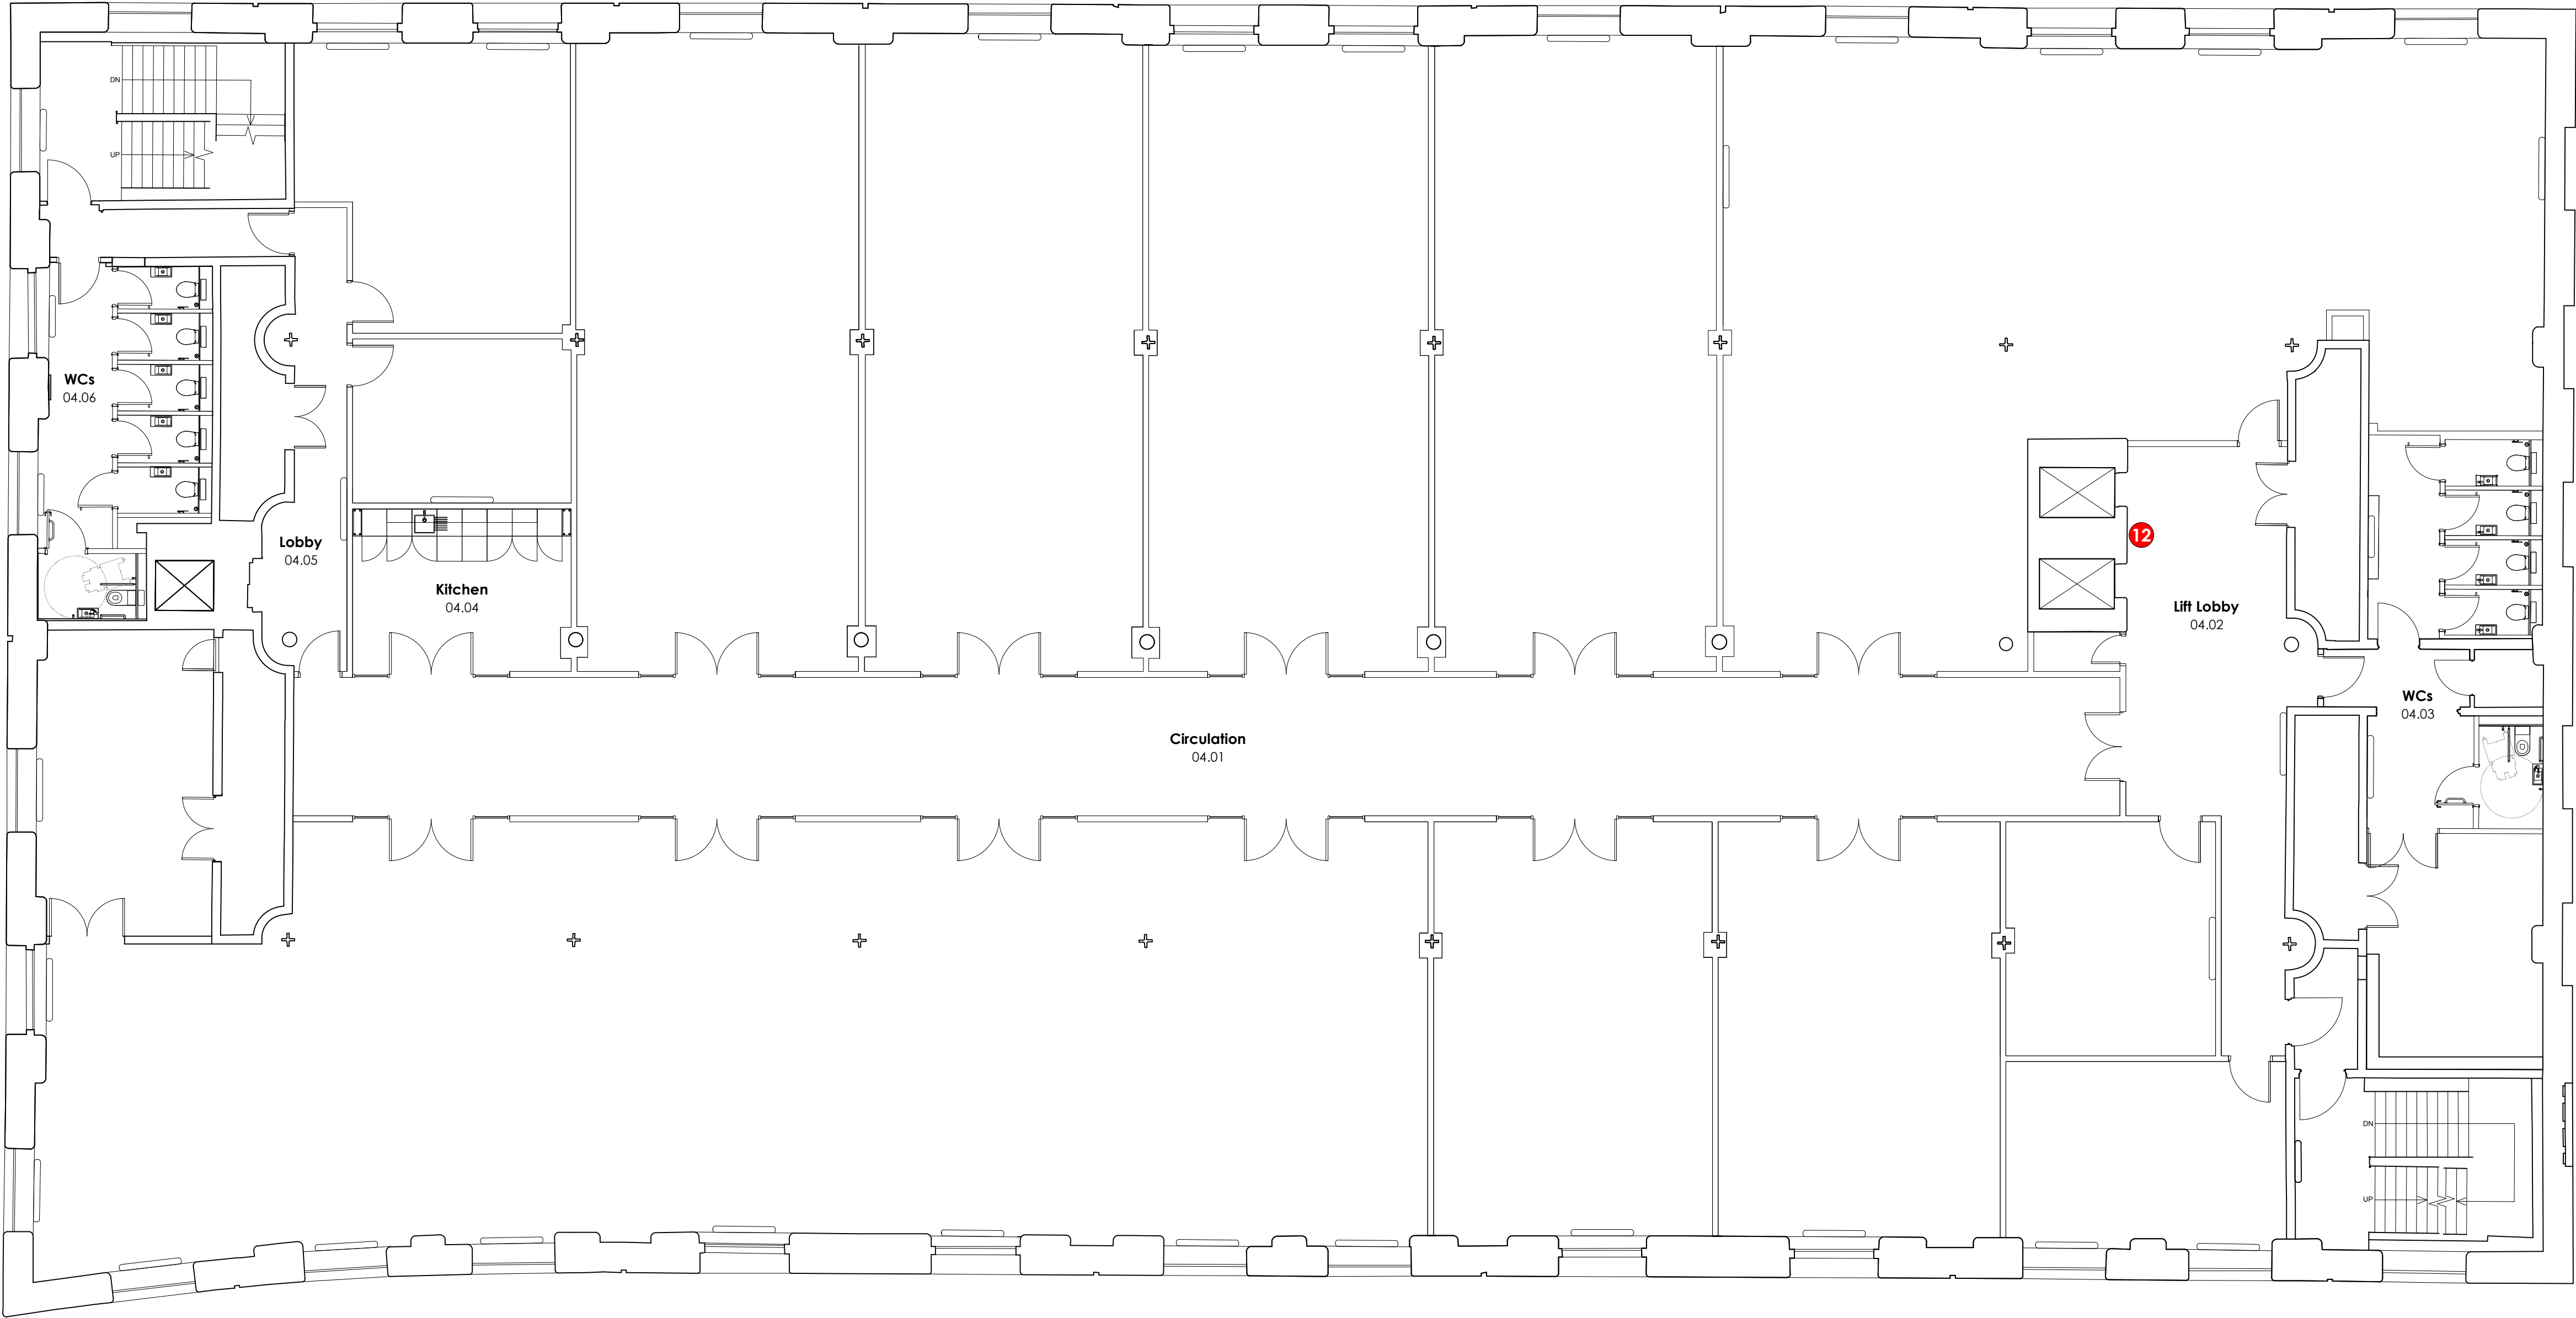

Drawing Key		
1	SI-01	SI-06
Lift lobby numbers		
2	SI-02	SI-07
Painted stencil signage to DDA WC door		
3	SI-03	SI-08
Painted stencil signage to Store door		
4	SI-04	SI-09
Painted stencil signage to WC lobby door		
5	SI-05	SI-10
Painted stencil signage to fire curtain 'drop zone'		
6	SI-11	SI-12
Meeting room numbers		
7	SI-12	SI-13
Painted stencil signage to WC cubicle door		
8	SI-13	SI-14
Work Suite numbers		
9	SI-14	SI-15
Phone booth signage		
10	SI-15	SI-16
Corten steel front entrance signage		
11	SI-16	SI-17
Work Hub entrance signage		
Corten lift lobby signage		
Level 06 office unit signage		
External projecting wall signage		
Existing wall signage to be relocated		
Internal way finding signage		
Glazing manifestations		

DRAFT

FOR APPROVAL ONLY
DO NOT MANUFACTURE
FROM THIS DRAWING

REV #	DATE	REV #	DATE
1	28/01/20		

CLIENT

AMSPEC

VISUAL

BONDED WAREHOUSE


ASTRA SIGNS + GRAPHICS

UNIT 1 FIRST AVENUE
EUROPA VILLAGE
MANCHESTER M17 1JZ

DO NOT SCALE FROM THIS DRAWING
ALL DIMENSIONS TO BE CHECKED
ON SITE PRIOR TO MANUFACTURE
© ALL RIGHTS RESERVED, INCLUDING THE RIGHT
TO REPRODUCE IN WHOLE OR IN PART WITHOUT
THE CONSENT OF ASTRA SIGNS LTD.
THIS PRODUCT IS FOR VISUAL PURPOSES ONLY AND
NOT TO BE USED AS AN EXACT COLOUR REFERENCE.

ISO 9001:2008 & 14001:2004
OPTICAL DOCUMENT
ISSUE NO. 1
EFFECTIVE DATE: 06/09/18
IDENTIFICATION CODE: QM 11.6.1

G R A P E S T R E E T

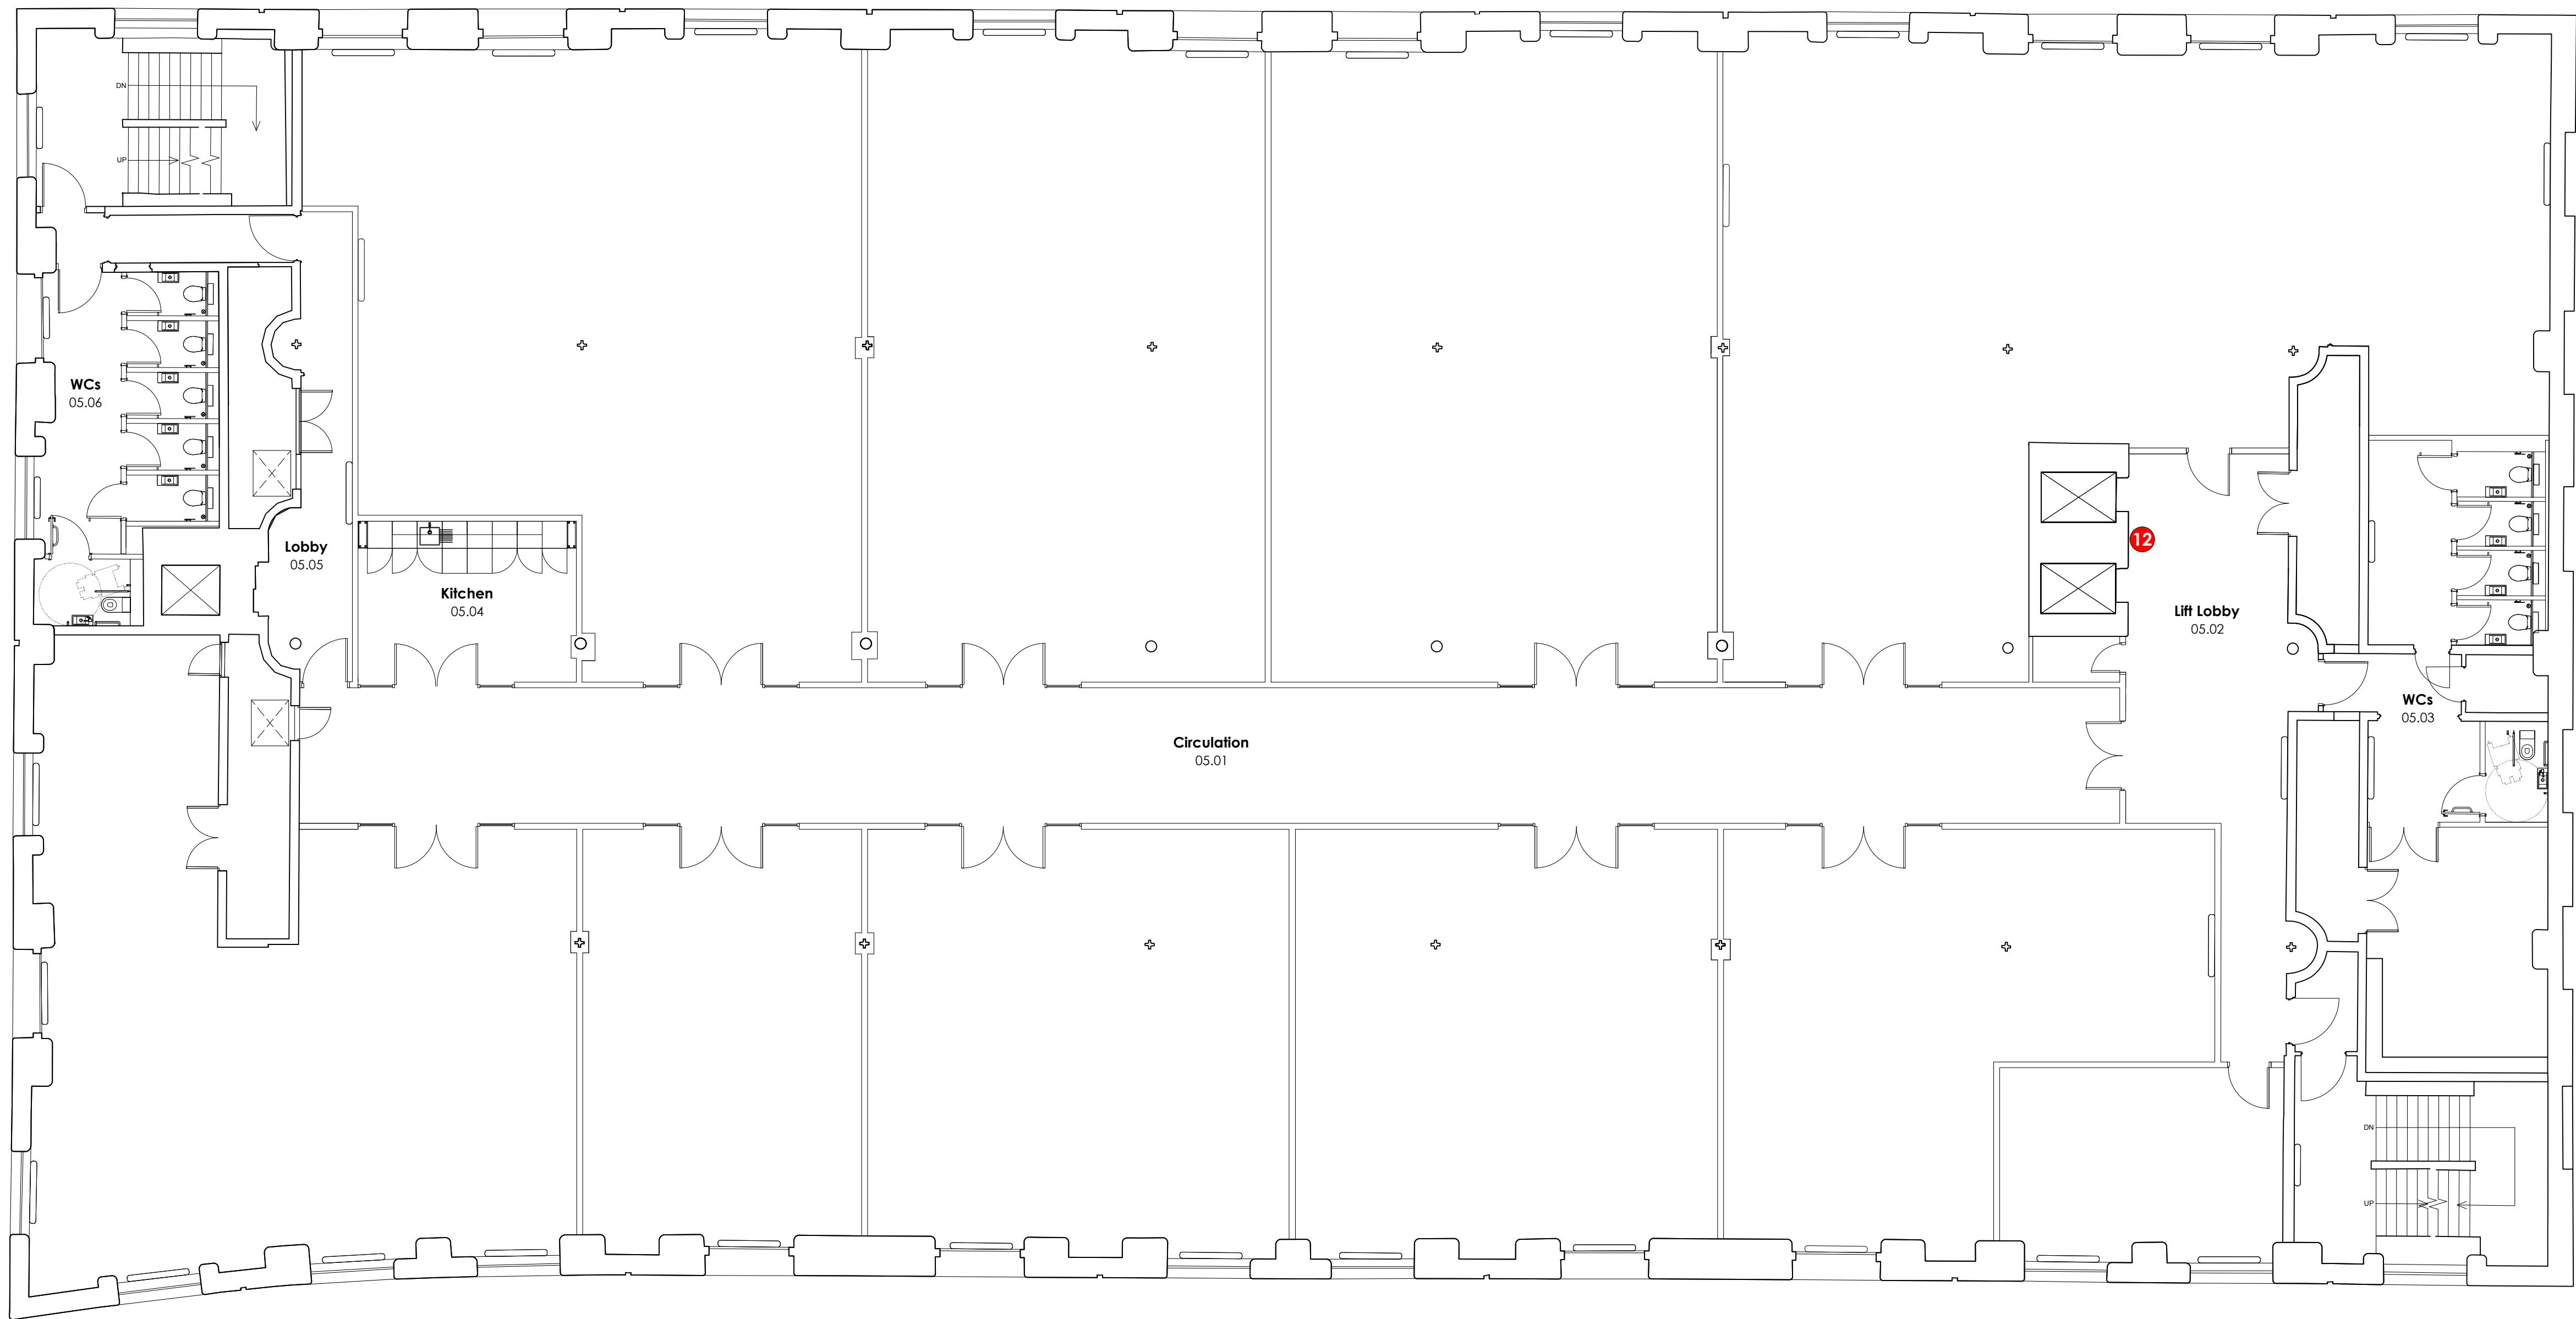

DRAFT

FOR APPROVAL ONLY
DO NOT MANUFACTURE
FROM THIS DRAWING

REV #	DATE	REV #	DATE
1	28/01/20		

Drawing Key			
1	SI-01	6	SI-06
2	SI-02	7	SI-07
3	SI-03	8	SI-08
4	SI-04	9	SI-09
5	SI-05	10	SI-10
		11	SI-11
		12	SI-12
		13	SI-13
		14	SI-14
		15	SI-15
		16	SI-16
		17	SI-17

CLIENT

AMSPEC

VISUAL

BONDED WAREHOUSE

UNIT 1 FIRST AVENUE
EUROPA VILLAGE
MANCHESTER M17 1JZ

DO NOT SCALE FROM THIS DRAWING
ALL DIMENSIONS TO BE CHECKED
ON SITE PRIOR TO MANUFACTURE
© ALL RIGHTS RESERVED, INCLUDING THE RIGHT
TO REPRODUCE IN WHOLE OR IN PART WITHOUT
THE CONSENT OF ASTRA SIGNS LTD.
THIS PRODUCT IS FOR VISUAL PURPOSES ONLY AND
NOT TO BE USED AS AN EXACT COLOUR REFERENCE.


ISO 9001:2008 & 14001:2004
OPTICAL DOCUMENT
ISSUE NO. 1
EFFECTIVE DATE: 06/09/18
IDENTIFICATION CODE: QM 11.6.1



2 OFF -
LOCATIONS: 3.09

PAINT MASKS CUT FROM MATT WHITE VINYL
FOR PAINTING TEXT ONTO INTERNAL DOORS

1,500MM FROM FLOOR TO BOTTOM OF TEXT

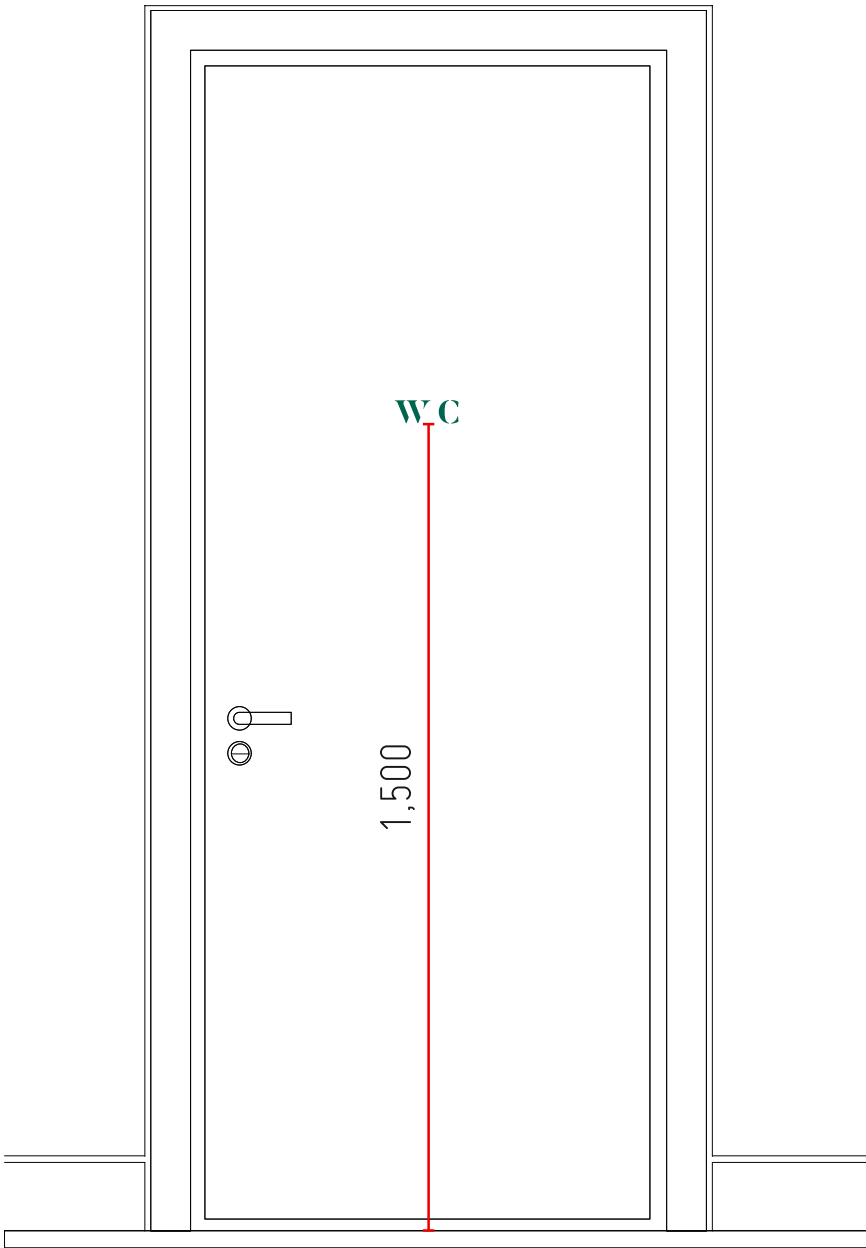

EXAMPLE

ASTRA JOB NUMBER	47685
ACCOUNT MANAGER	JJD
SCALE	1:1
DRAWN BY	SL

DRAFT

FOR APPROVAL ONLY
DO NOT MANUFACTURE
FROM THIS DRAWING

REV #	DATE	REV #	DATE
1	28/01/20		

COLOUR SPECIFICATION

PAINT TO MATCH
RAL 6000

M7-100
MATT WHITE

VINYL CUTTING

☒FACE CUT

☐REVERSE CUT

CLIENT
AMSPEC

VISUAL
BONDED WAREHOUSE

ASTRA
SIGNS
+GRAPHICS

UNIT 1 FIRST AVENUE
EUROPA VILLAGE
MANCHESTER M17 1JZ

DO NOT SCALE FROM THIS DRAWING
ALL DIMENSIONS TO BE CHECKED
ON SITE PRIOR TO MANUFACTURE
© ALL RIGHTS RESERVED. INCLUDING THE RIGHT
TO REPRODUCE IN WHOLE OR IN PART WITHOUT
THE CONSENT OF ASTRA SIGNS LTD.
THIS PRINTOUT IS FOR VISUAL PURPOSES ONLY AND
NOT TO BE USED AS AN EXACT COLOUR REFERENCE.

QMS[®]

ISO
9001 : 2015
REGISTERED

QMS[®]

ISO
14001 : 2015
REGISTERED

LADIES

337

50

GENTLEMEN


592

50

3 EACH -
LOCATION: 3.09

PAINT MASKS CUT FROM MATT WHITE VINYL
FOR PAINTING TEXT ONTO CUBICLE DOORS

1,500MM FROM FLOOR TO BOTTOM OF TEXT

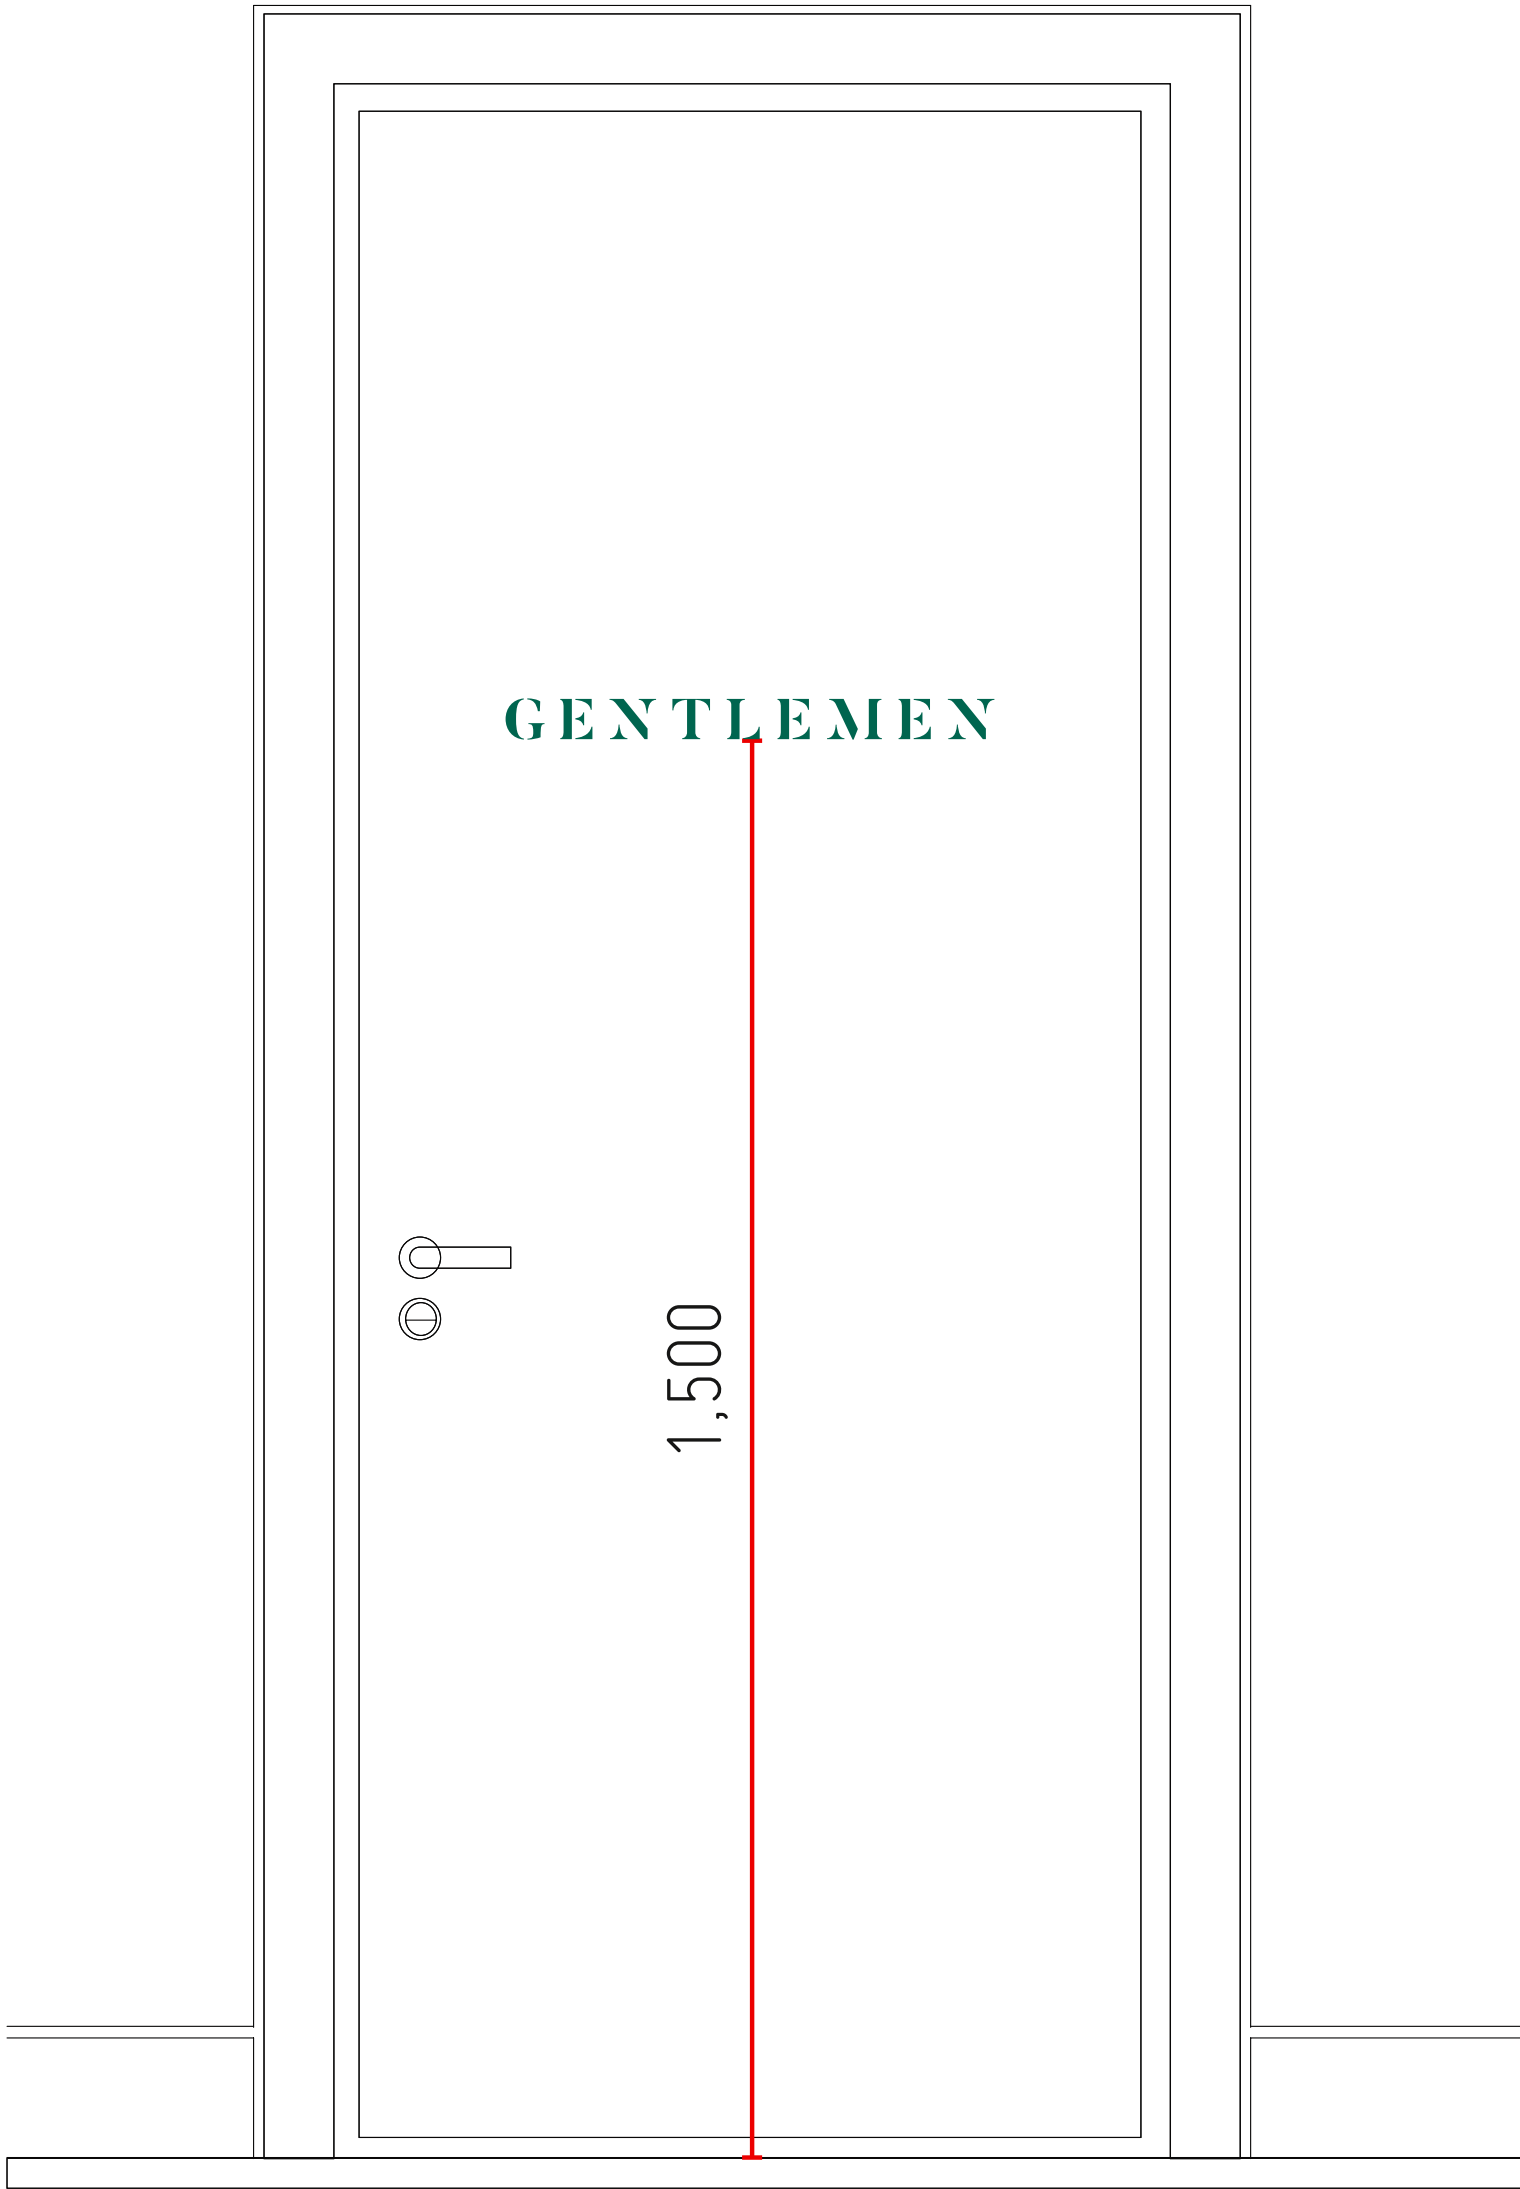

EXAMPLE

ASTRA JOB NUMBER

47685

ACCOUNT MANAGER

JJD

SCALE

1:1

DRAWN BY

SL

DRAFT

FOR APPROVAL ONLY
DO NOT MANUFACTURE
FROM THIS DRAWING

REV #	DATE	REV #	DATE
1	28/01/20		

COLOUR SPECIFICATION

PAINT TO MATCH
RAL 6000

M7-100
MATT WHITE

VINYL CUTTING

☒

FACE CUT

☐

REVERSE CUT

CLIENT
AMSPEC

VISUAL
BONDED WAREHOUSE


ASTRA
SIGNS
+ GRAPHICS

UNIT 1 FIRST AVENUE
EUROPA VILLAGE
MANCHESTER M17 1JZ

DO NOT SCALE FROM THIS DRAWING
ALL DIMENSIONS TO BE CHECKED
ON SITE PRIOR TO MANUFACTURE

© ALL RIGHTS RESERVED. INCLUDING THE RIGHT
TO REPRODUCE IN WHOLE OR IN PART WITHOUT
THE CONSENT OF ASTRA SIGNS LTD.
THIS PRODUCT IS FOR VISUAL PURPOSES ONLY AND
NOT TO BE USED AS AN EXACT COLOUR REFERENCE.

ISO 9001:2008 & 14001:2004
OFFICIAL DOCUMENT
ISSUE NO. 1
EFFECTIVE DATE: 04/09/18
IDENTIFICATION CODE: QM 11.6.1

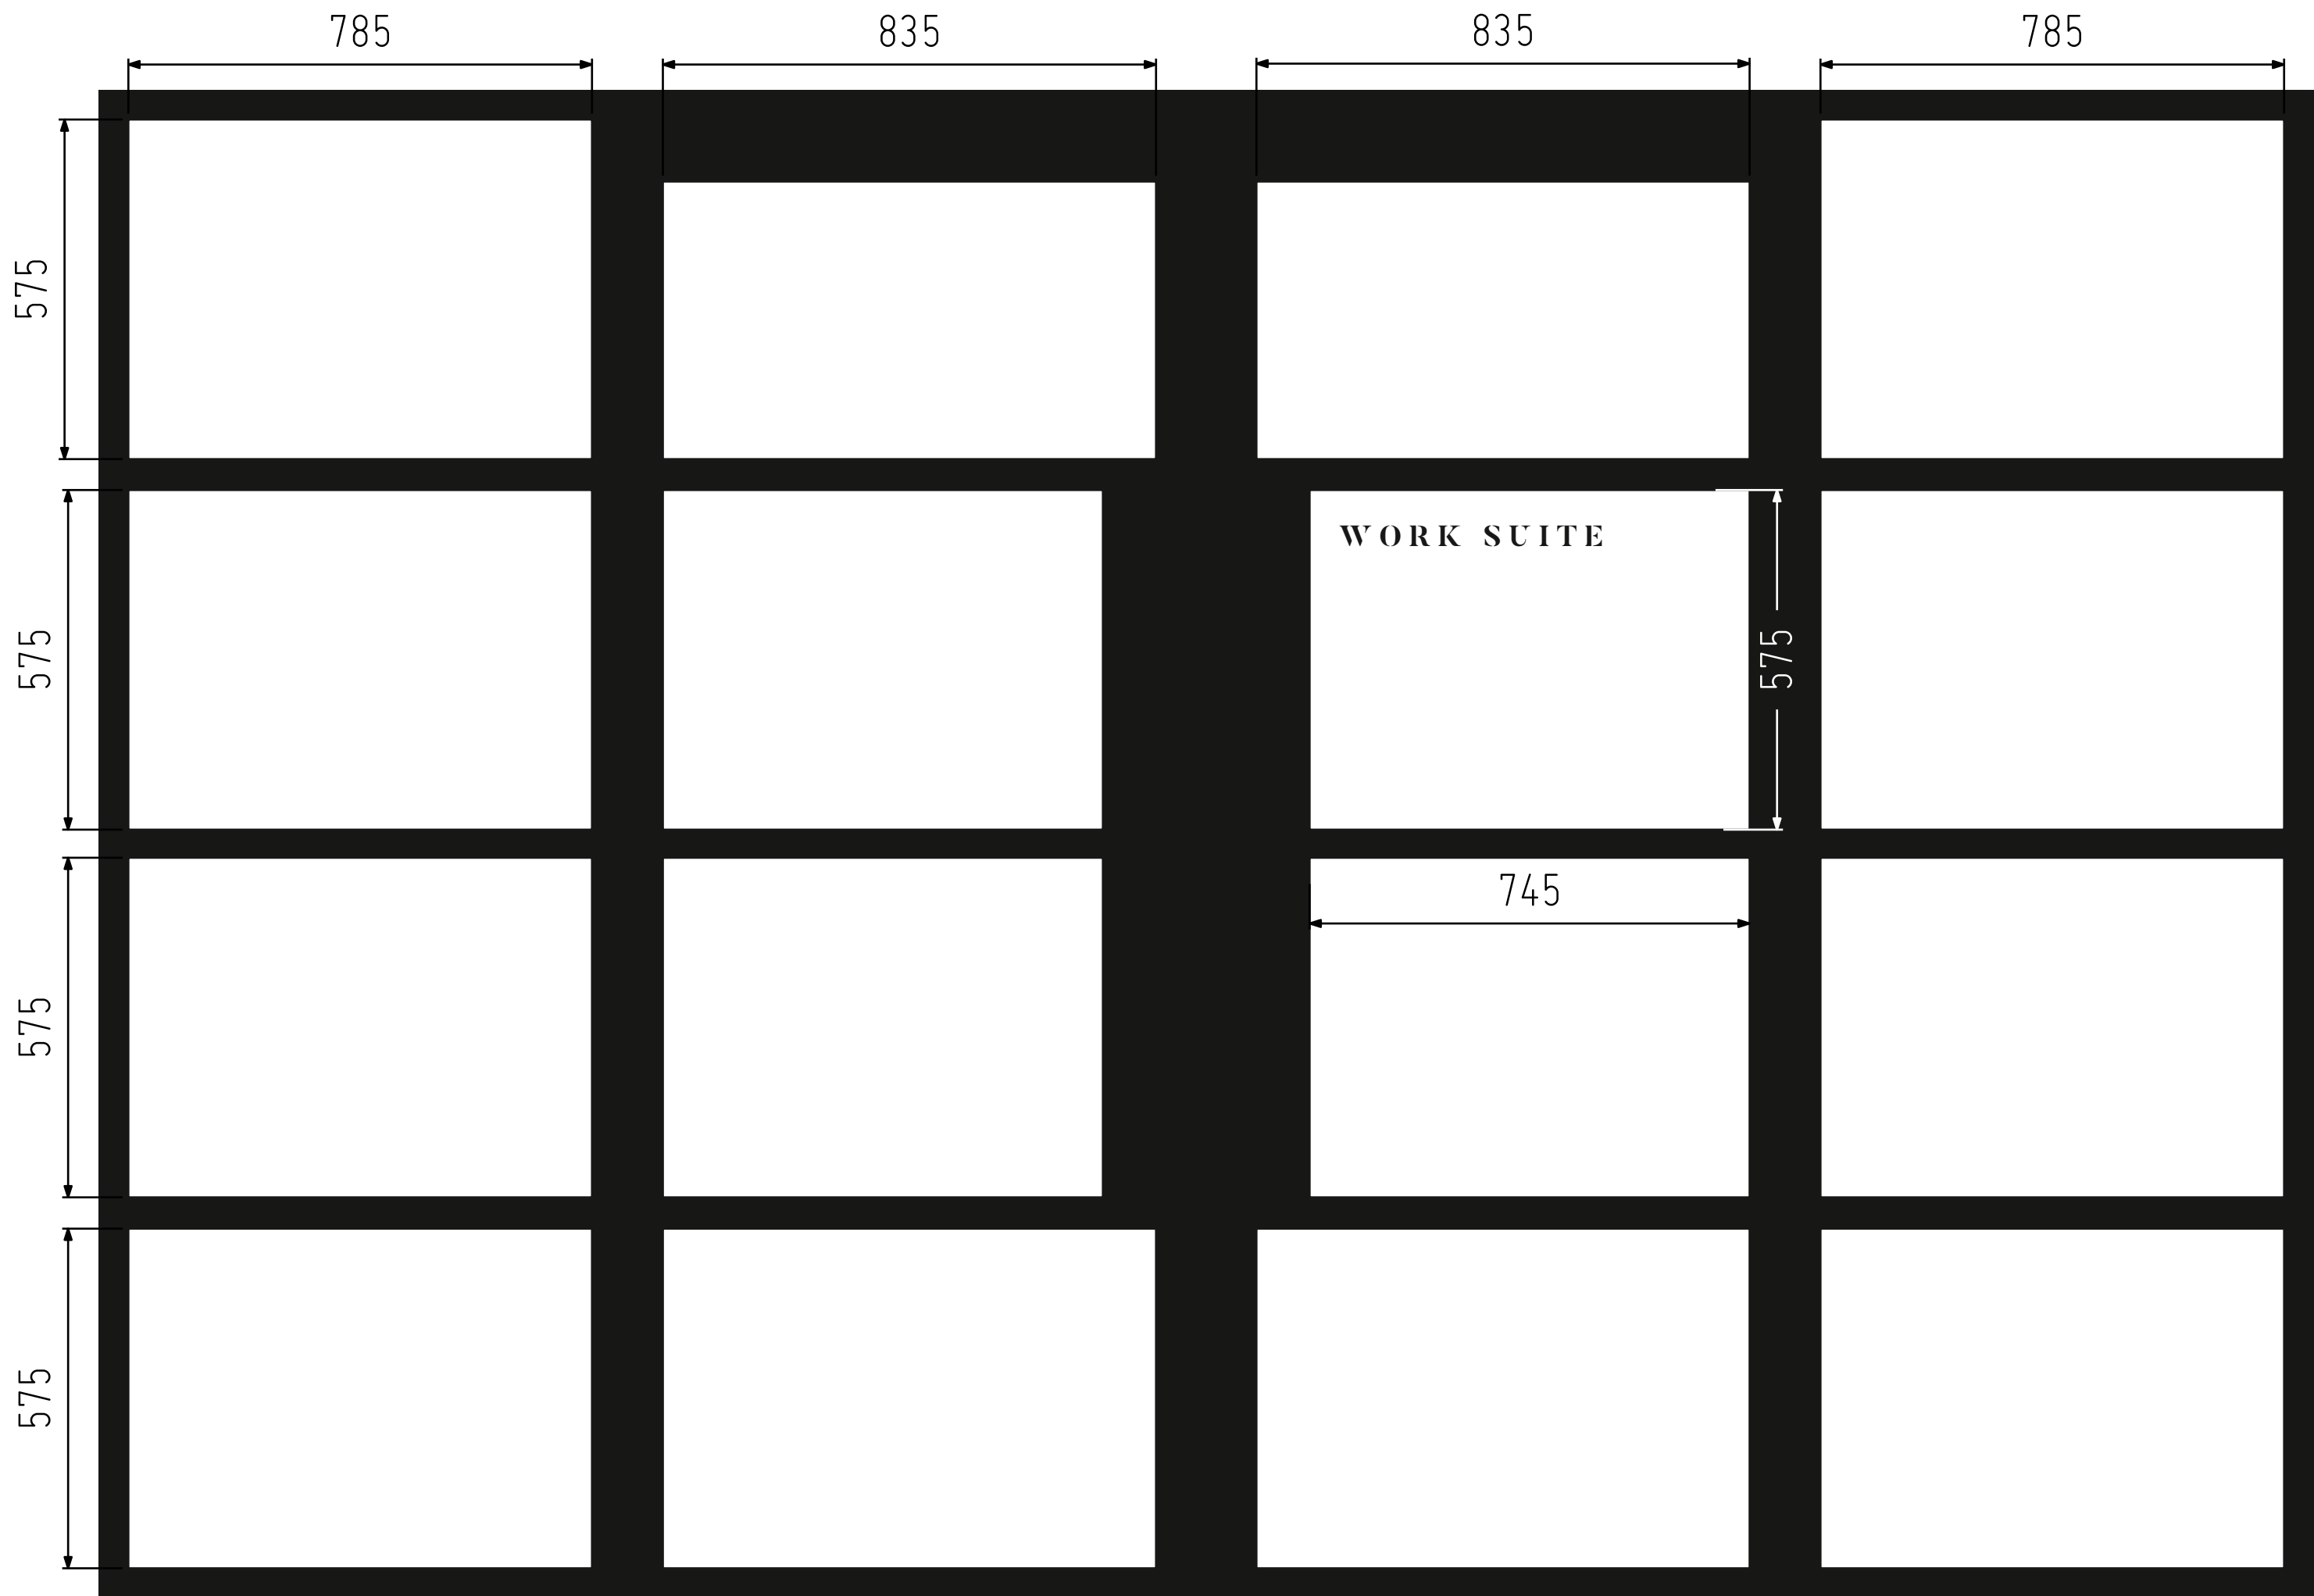

22 TOTAL -
LOCATION: 3.01, 3.02

REVERSE CUT MATT BLACK VINYL
APPLIED TO INSIDE OF GLASS PARTITION UNITS
35MM CAP HEIGHT

ASTRA JOB NUMBER

47685

ACCOUNT MANAGER

JJD

SCALE

1:1

DRAWN BY

SL

DRAFT

FOR APPROVAL ONLY
DO NOT MANUFACTURE
FROM THIS DRAWING

REV #

DATE

REV #

DATE

1

28/01/20

COLOUR SPECIFICATION

M7-111M
MATT BLACK

VINYL CUTTING

FACE CUT

REVERSE CUT

CLIENT

AMSPEC

VISUAL

BONDED WAREHOUSE

ASTRA
SIGNS
+GRAPHICS

UNIT 1 FIRST AVENUE
EUROPA VILLAGE
MANCHESTER M17 1JZ

DO NOT SCALE FROM THIS DRAWING
ALL DIMENSIONS TO BE CHECKED
ON SITE PRIOR TO MANUFACTURE

© ALL RIGHTS RESERVED, INCLUDING THE RIGHT
TO REPRODUCE IN WHOLE OR IN PART WITHOUT
THE CONSENT OF ASTRA SIGNS LTD.
THIS PRINTOUT IS FOR VISUAL PURPOSES ONLY AND
NOT TO BE USED AS AN EXACT COLOUR REFERENCE.

ISO 9001:2008 & 14001:2004
OPTICAL DOCUMENT
ISSUE NO: 1
EFFECTIVE DATE: 04/09/18
IDENTIFICATION CODE: DM 11.6.1

QMS[®]

ISO
9001 : 2015
REGISTERED

QMS[®]

ISO
14001 : 2015
REGISTERED

223

35


95

PHONE BOOTH

2 OFF -
LOCATIONS: LEVEL 3

PLOT CUT MATT BLACK VINYL
APPLIED TO PHONE BOOTH DOORS

1,500MM FROM FLOOR TO BOTTOM OF TEXT

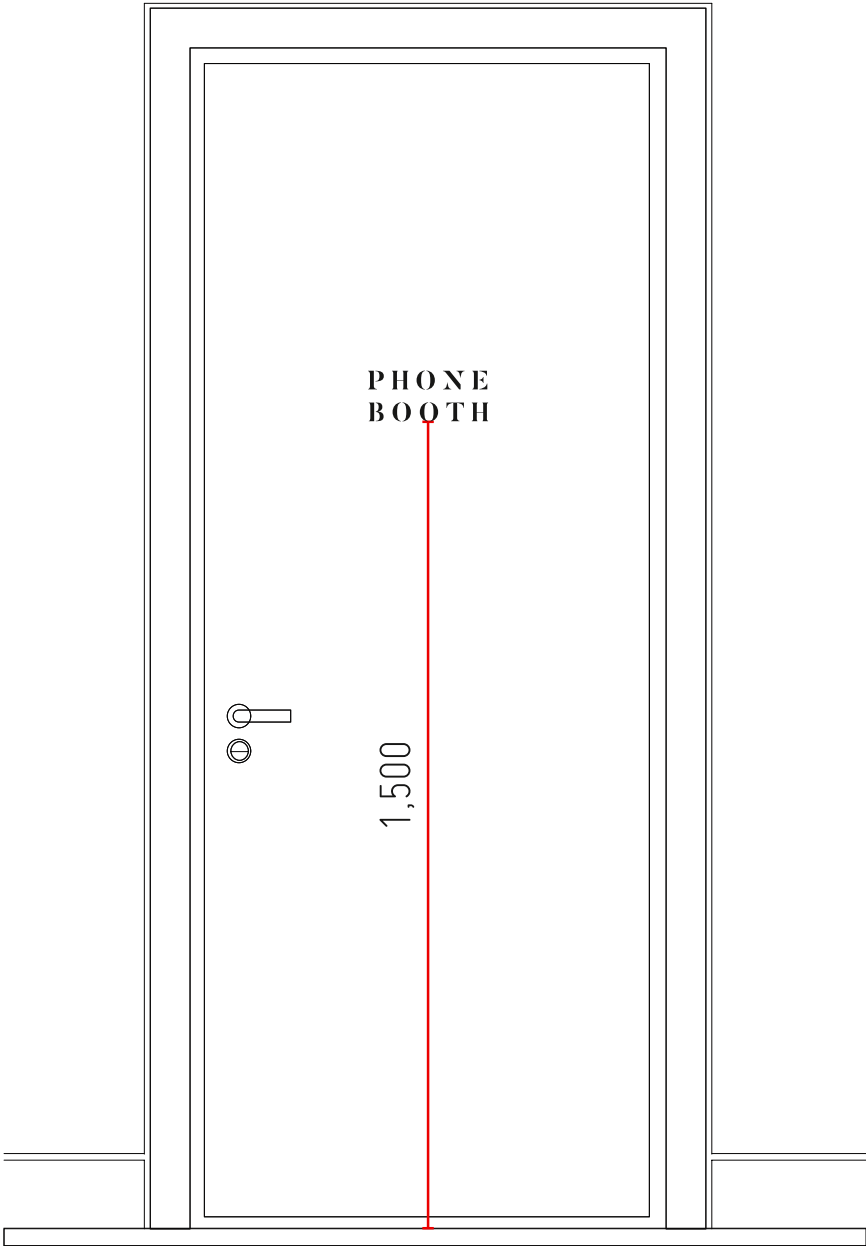

EXAMPLE

ASTRA JOB NUMBER	47685
ACCOUNT MANAGER	JJD
SCALE	1:1
DRAWN BY	SL



REV #	DATE	REV #	DATE
1	28/01/20		

COLOUR SPECIFICATION
M7-111M MATT BLACK

VINYL CUTTING
☒ FACE CUT ☐ REVERSE CUT

CLIENT
AMSPEC

VISUAL
BONDED WAREHOUSE

ASTRA
SIGNS
+ GRAPHICS

UNIT 1 FIRST AVENUE
EUROPA VILLAGE
MANCHESTER M17 1JZ


DO NOT SCALE FROM THIS DRAWING
ALL DIMENSIONS TO BE CHECKED
ON SITE PRIOR TO MANUFACTURE
© ALL RIGHTS RESERVED. INCLUDING THE RIGHT
TO REPRODUCE IN WHOLE OR IN PART WITHOUT
THE CONSENT OF ASTRA SIGNS LTD.
THIS PRINTOUT IS FOR VISUAL PURPOSES ONLY AND
NOT TO BE USED AS AN EXACT COLOUR REFERENCE.

ISO 9001: 2008 & 14001: 2004
OPTICAL DOCUMENT
ISSUE NO. 1
EFFECTIVE DATE: 04/09/18
IDENTIFICATION CODE: QM 11.6.1

DRAFTFOR APPROVAL ONLY
DO NOT MANUFACTURE
FROM THIS DRAWING

1 OFF -

LOCATION: LEVEL 3 ENTRANCE

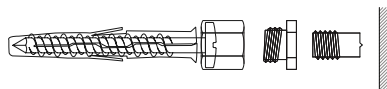CORTEN STEEL WITH STENCIL CUT LETTERING
FIXED TO WALL ON LARGE LOCATORS

LARGE BRASS PLATED LOCATORS



M4 x 6MM ADVANCED STUD WELDING

SELF-DRILLING PHILLIPS
PAN HEAD MASONRY SCREWS
4.2 x 25 x 4.2MMREV # DATE REV # DATE
1 28/01/20CLIENT
AMSPECPROJECT
BONDED WAREHOUSE

**ASTRA
SIGNS
+GRAPHICS**

MANCHESTER M17 1JZ

QMS ISO 9001:2015
QMS ISO 14001:2015

QMS ISO 9001:2015
QMS ISO 14001:2015

473


35

DEPARTMENT

2 OFF -
LOCATIONS: 3.05

PLOT CUT MATT BLACK VINYL
APPLIED TO GLASED DOORS

1,500MM FROM FLOOR TO BOTTOM OF TEXT

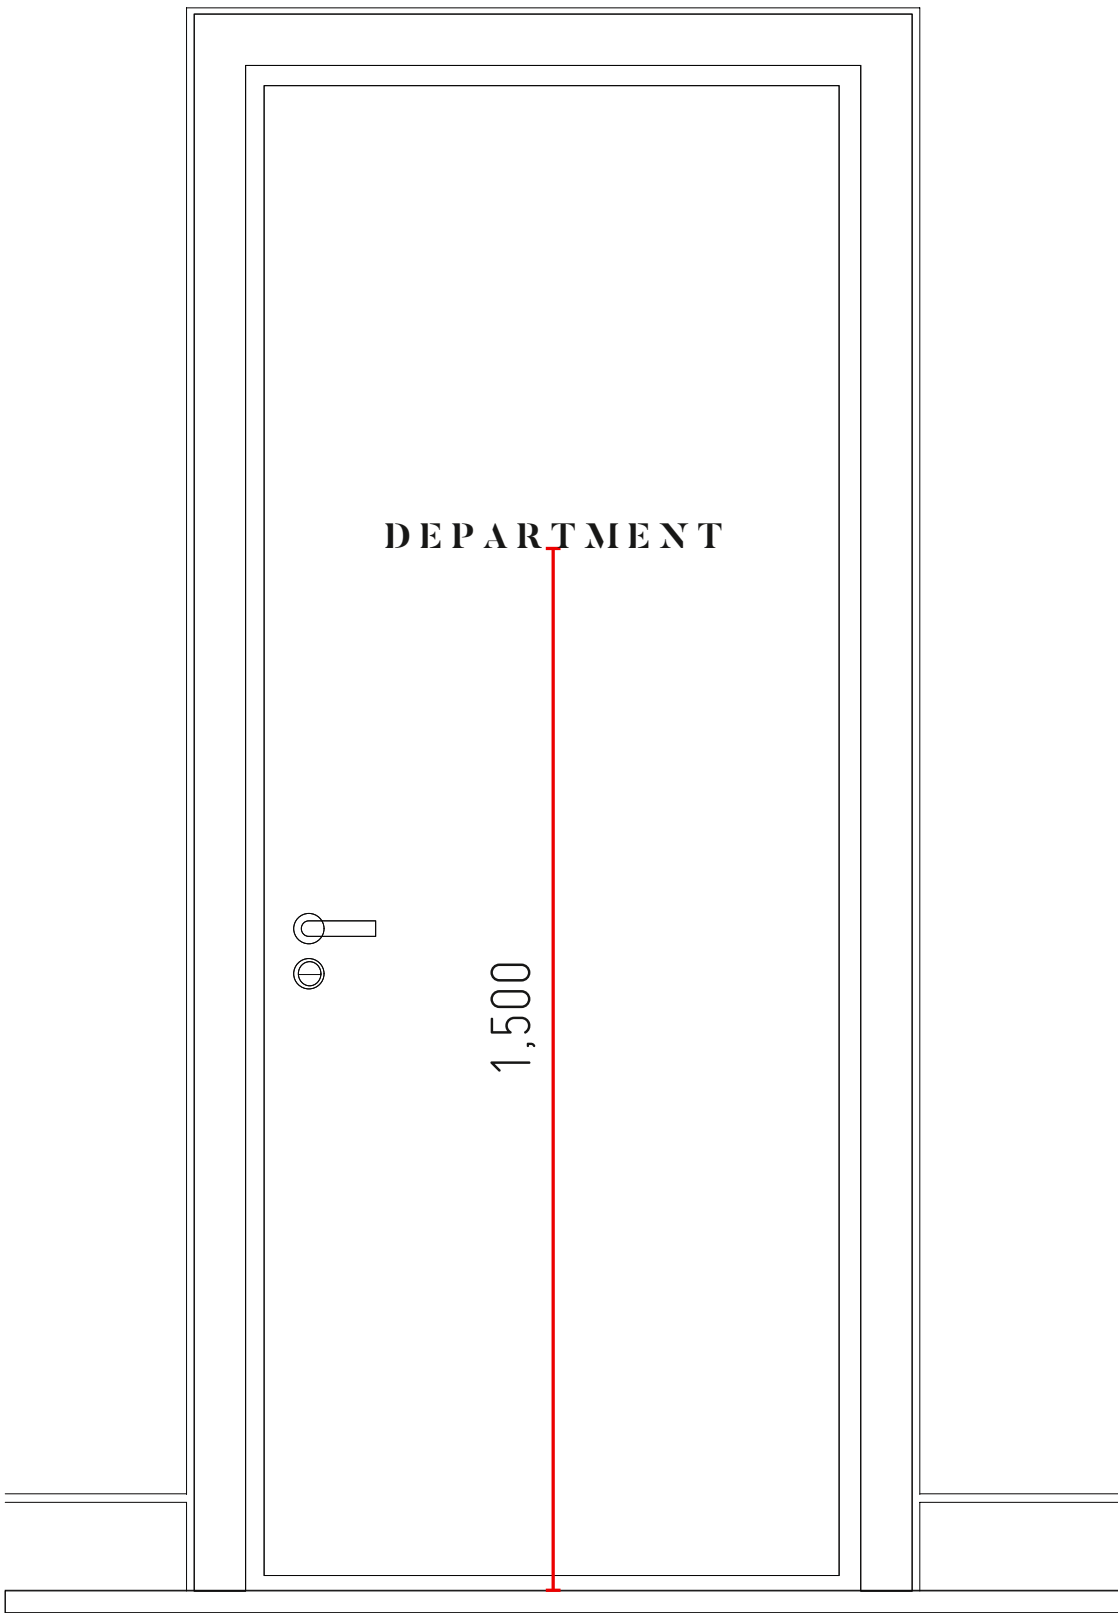

EXAMPLE

ASTRA JOB NUMBER47685

ACCOUNT MANAGERJJD

SCALE1:1DRAWN BYSL

DRAFT

FOR APPROVAL ONLY
DO NOT MANUFACTURE
FROM THIS DRAWING

REV #	DATE	REV #	DATE
1	28/01/20		

COLOUR SPECIFICATION

M7-111M
MATT BLACK

VINYL CUTTING

☒

FACE CUT

☐REVERSE CUT

CLIENT

AMSPEC

VISUAL

BONDED WAREHOUSE

ASTRA
SIGNS
+GRAPHICS

UNIT 1 FIRST AVENUE
EUROPA VILLAGE
MANCHESTER M17 1JZ

DO NOT SCALE FROM THIS DRAWING
ALL DIMENSIONS TO BE CHECKED
ON SITE PRIOR TO MANUFACTURE

© ALL RIGHTS RESERVED. INCLUDING THE RIGHT
TO REPRODUCE IN WHOLE OR IN PART WITHOUT
THE CONSENT OF ASTRA SIGNS LTD.
THIS PRODUCT IS FOR VISUAL PURPOSES ONLY AND
NOT TO BE USED AS AN EXACT COLOUR REFERENCE.

ISO 9001: 2008 & 14001: 2004
OFFICIAL DOCUMENT
ISSUE NO. 1
EFFECTIVE DATE: 04/09/18
IDENTIFICATION CODE: 0M 11 6.1

QMS[®]

ISO
9001 : 2015
REGISTERED

QMS[®]

ISO
14001 : 2015
REGISTERED


DRAFTFOR APPROVAL ONLY
DO NOT MANUFACTURE
FROM THIS DRAWING

2 OFF -

LOCATION: 4.02, 5.02

CORTEN STEEL WITH STENCIL CUT LETTERING

FIXED TO WALL ON LARGE LOCATORS

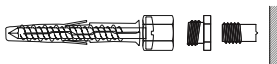

LARGE BRASS PLATED LOCATORS



M4 x 6MM ADVANCED STUD WELDING

SELF-DRILLING PHILLIPS
PAN HEAD MASONRY SCREWS
4.2 x 25 x 4.2MMREV # DATE
1 28/05/20

REV # DATE

SPEC
AMSPEC


BONDED WAREHOUSE

ASTRA SIGNS + GRAPHICS

UNIT 1 FIRST AVENUE


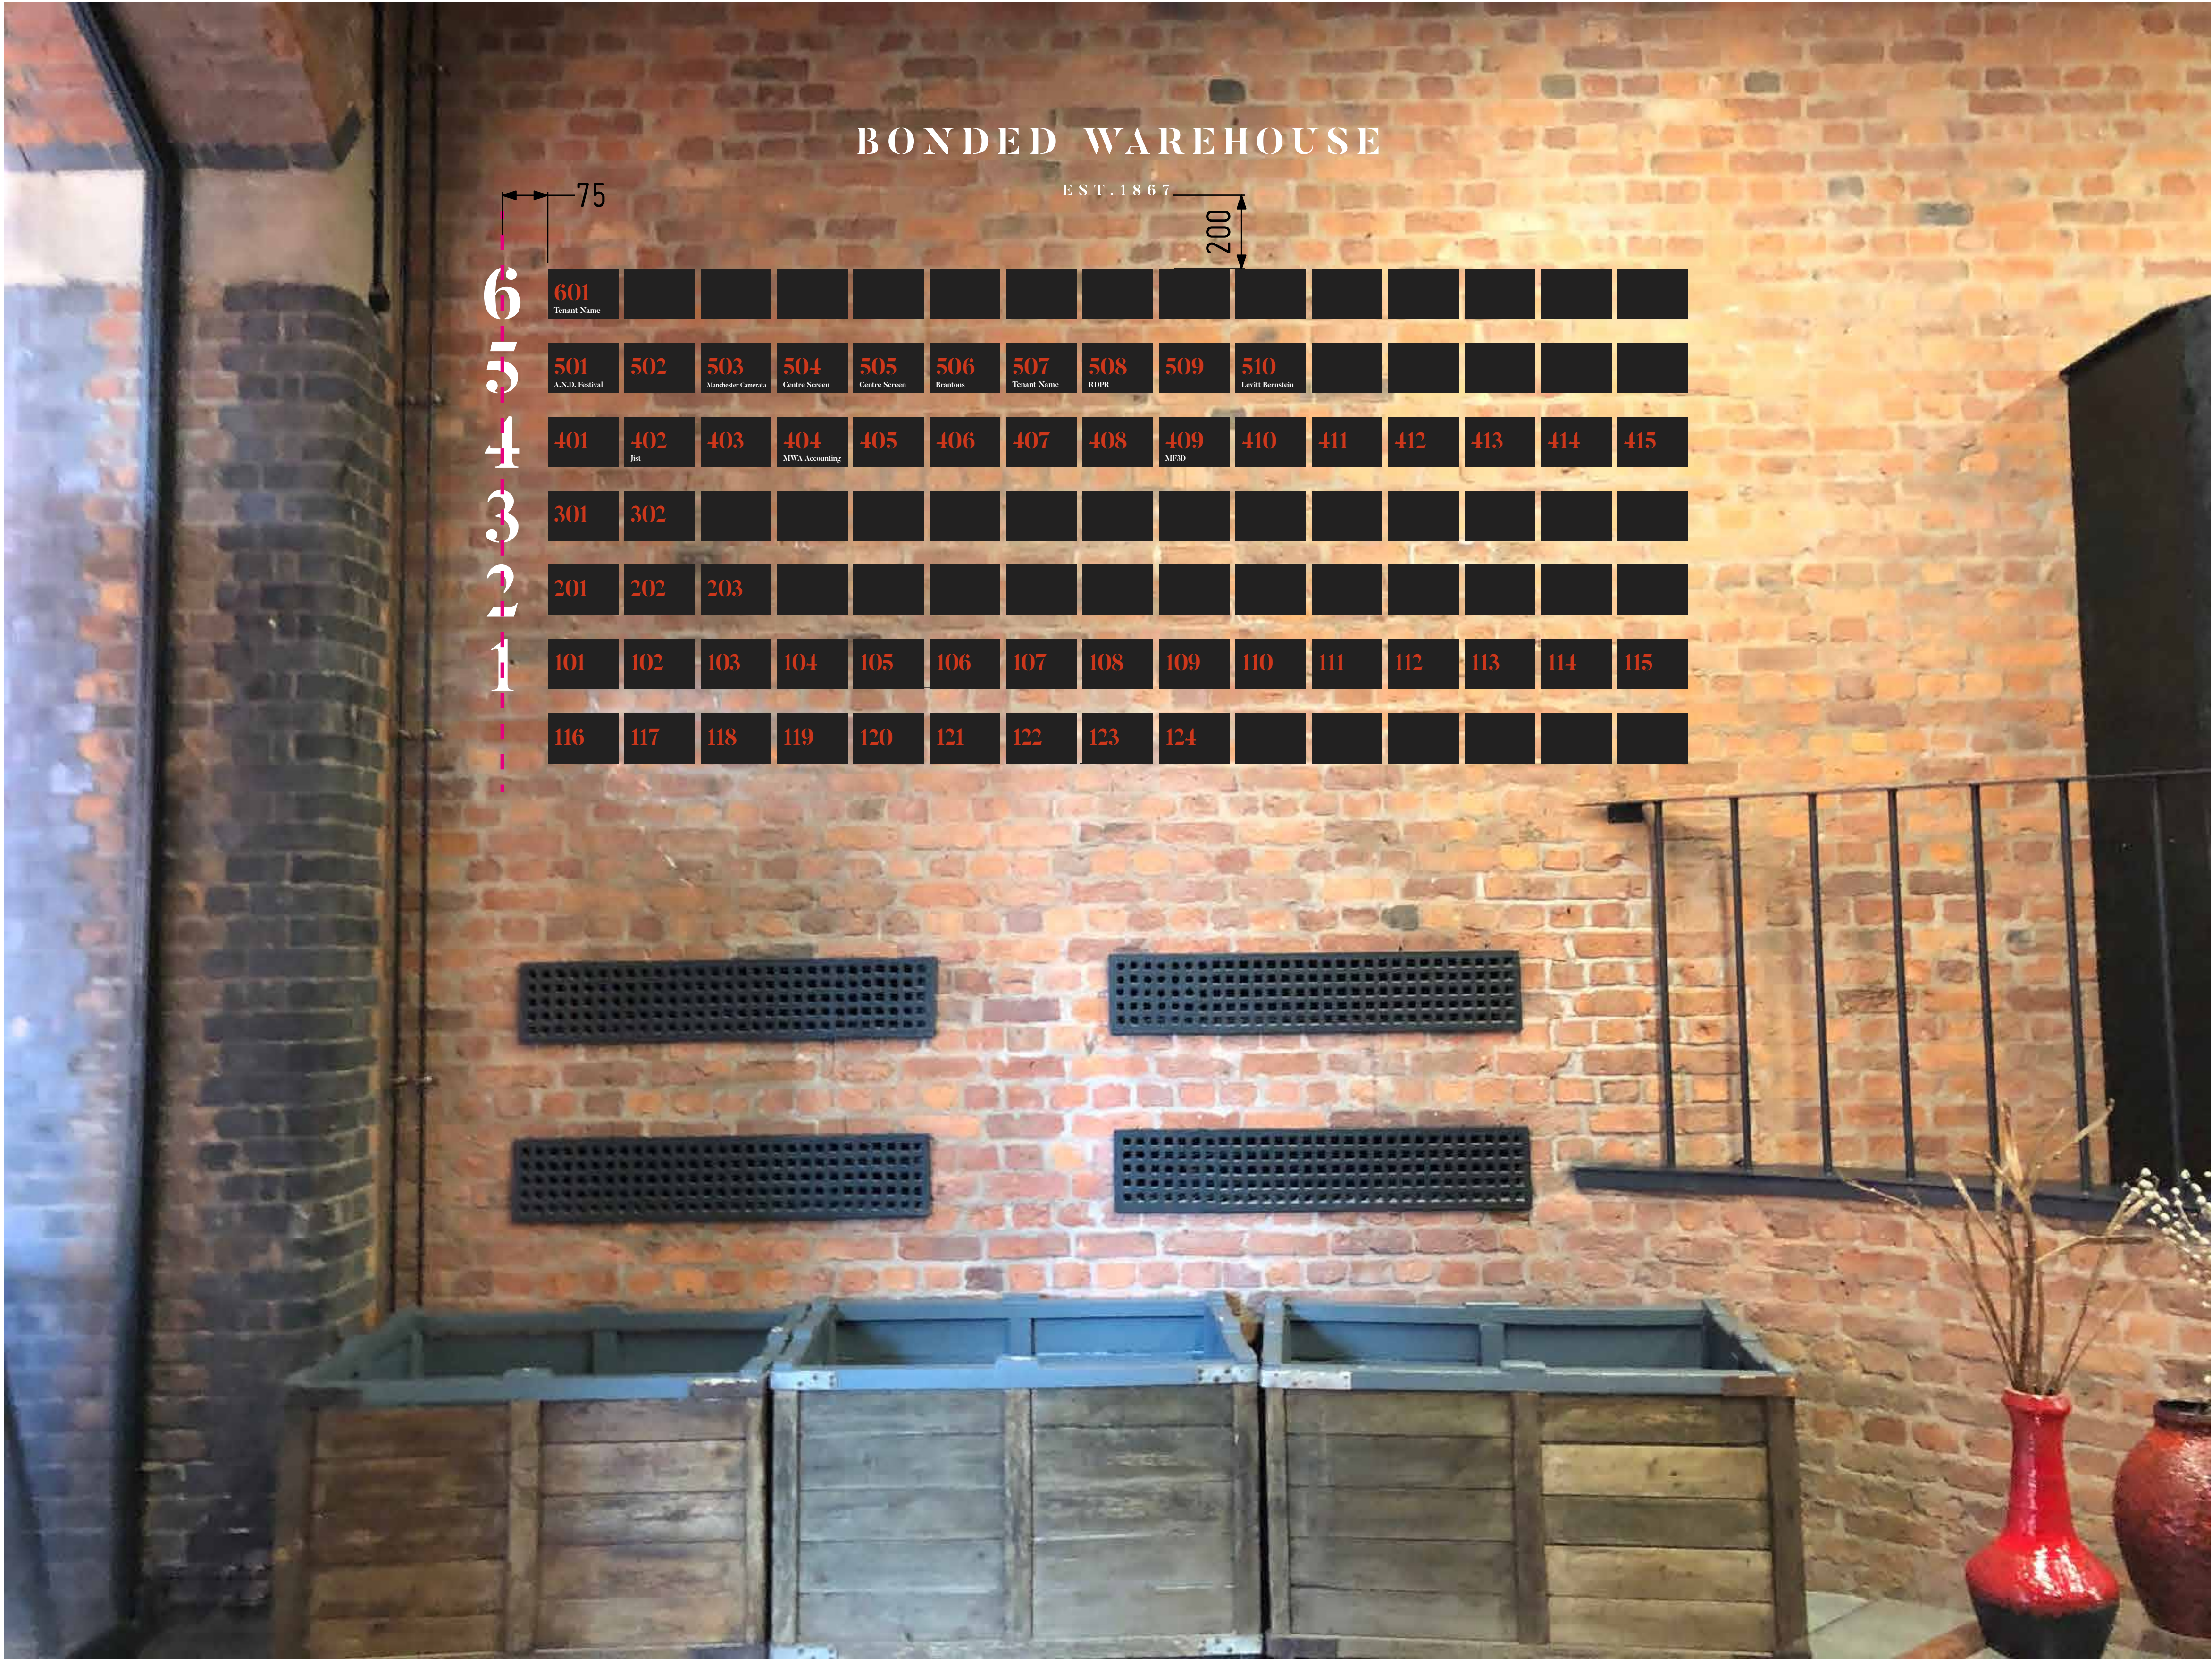

1 OFF -
LOCATION: LEVEL 3 RECEPTION

RELOCATE EXISTING SIGNS TO NEW LOCATION
INCLUDES NEW PAINTED LETTERING

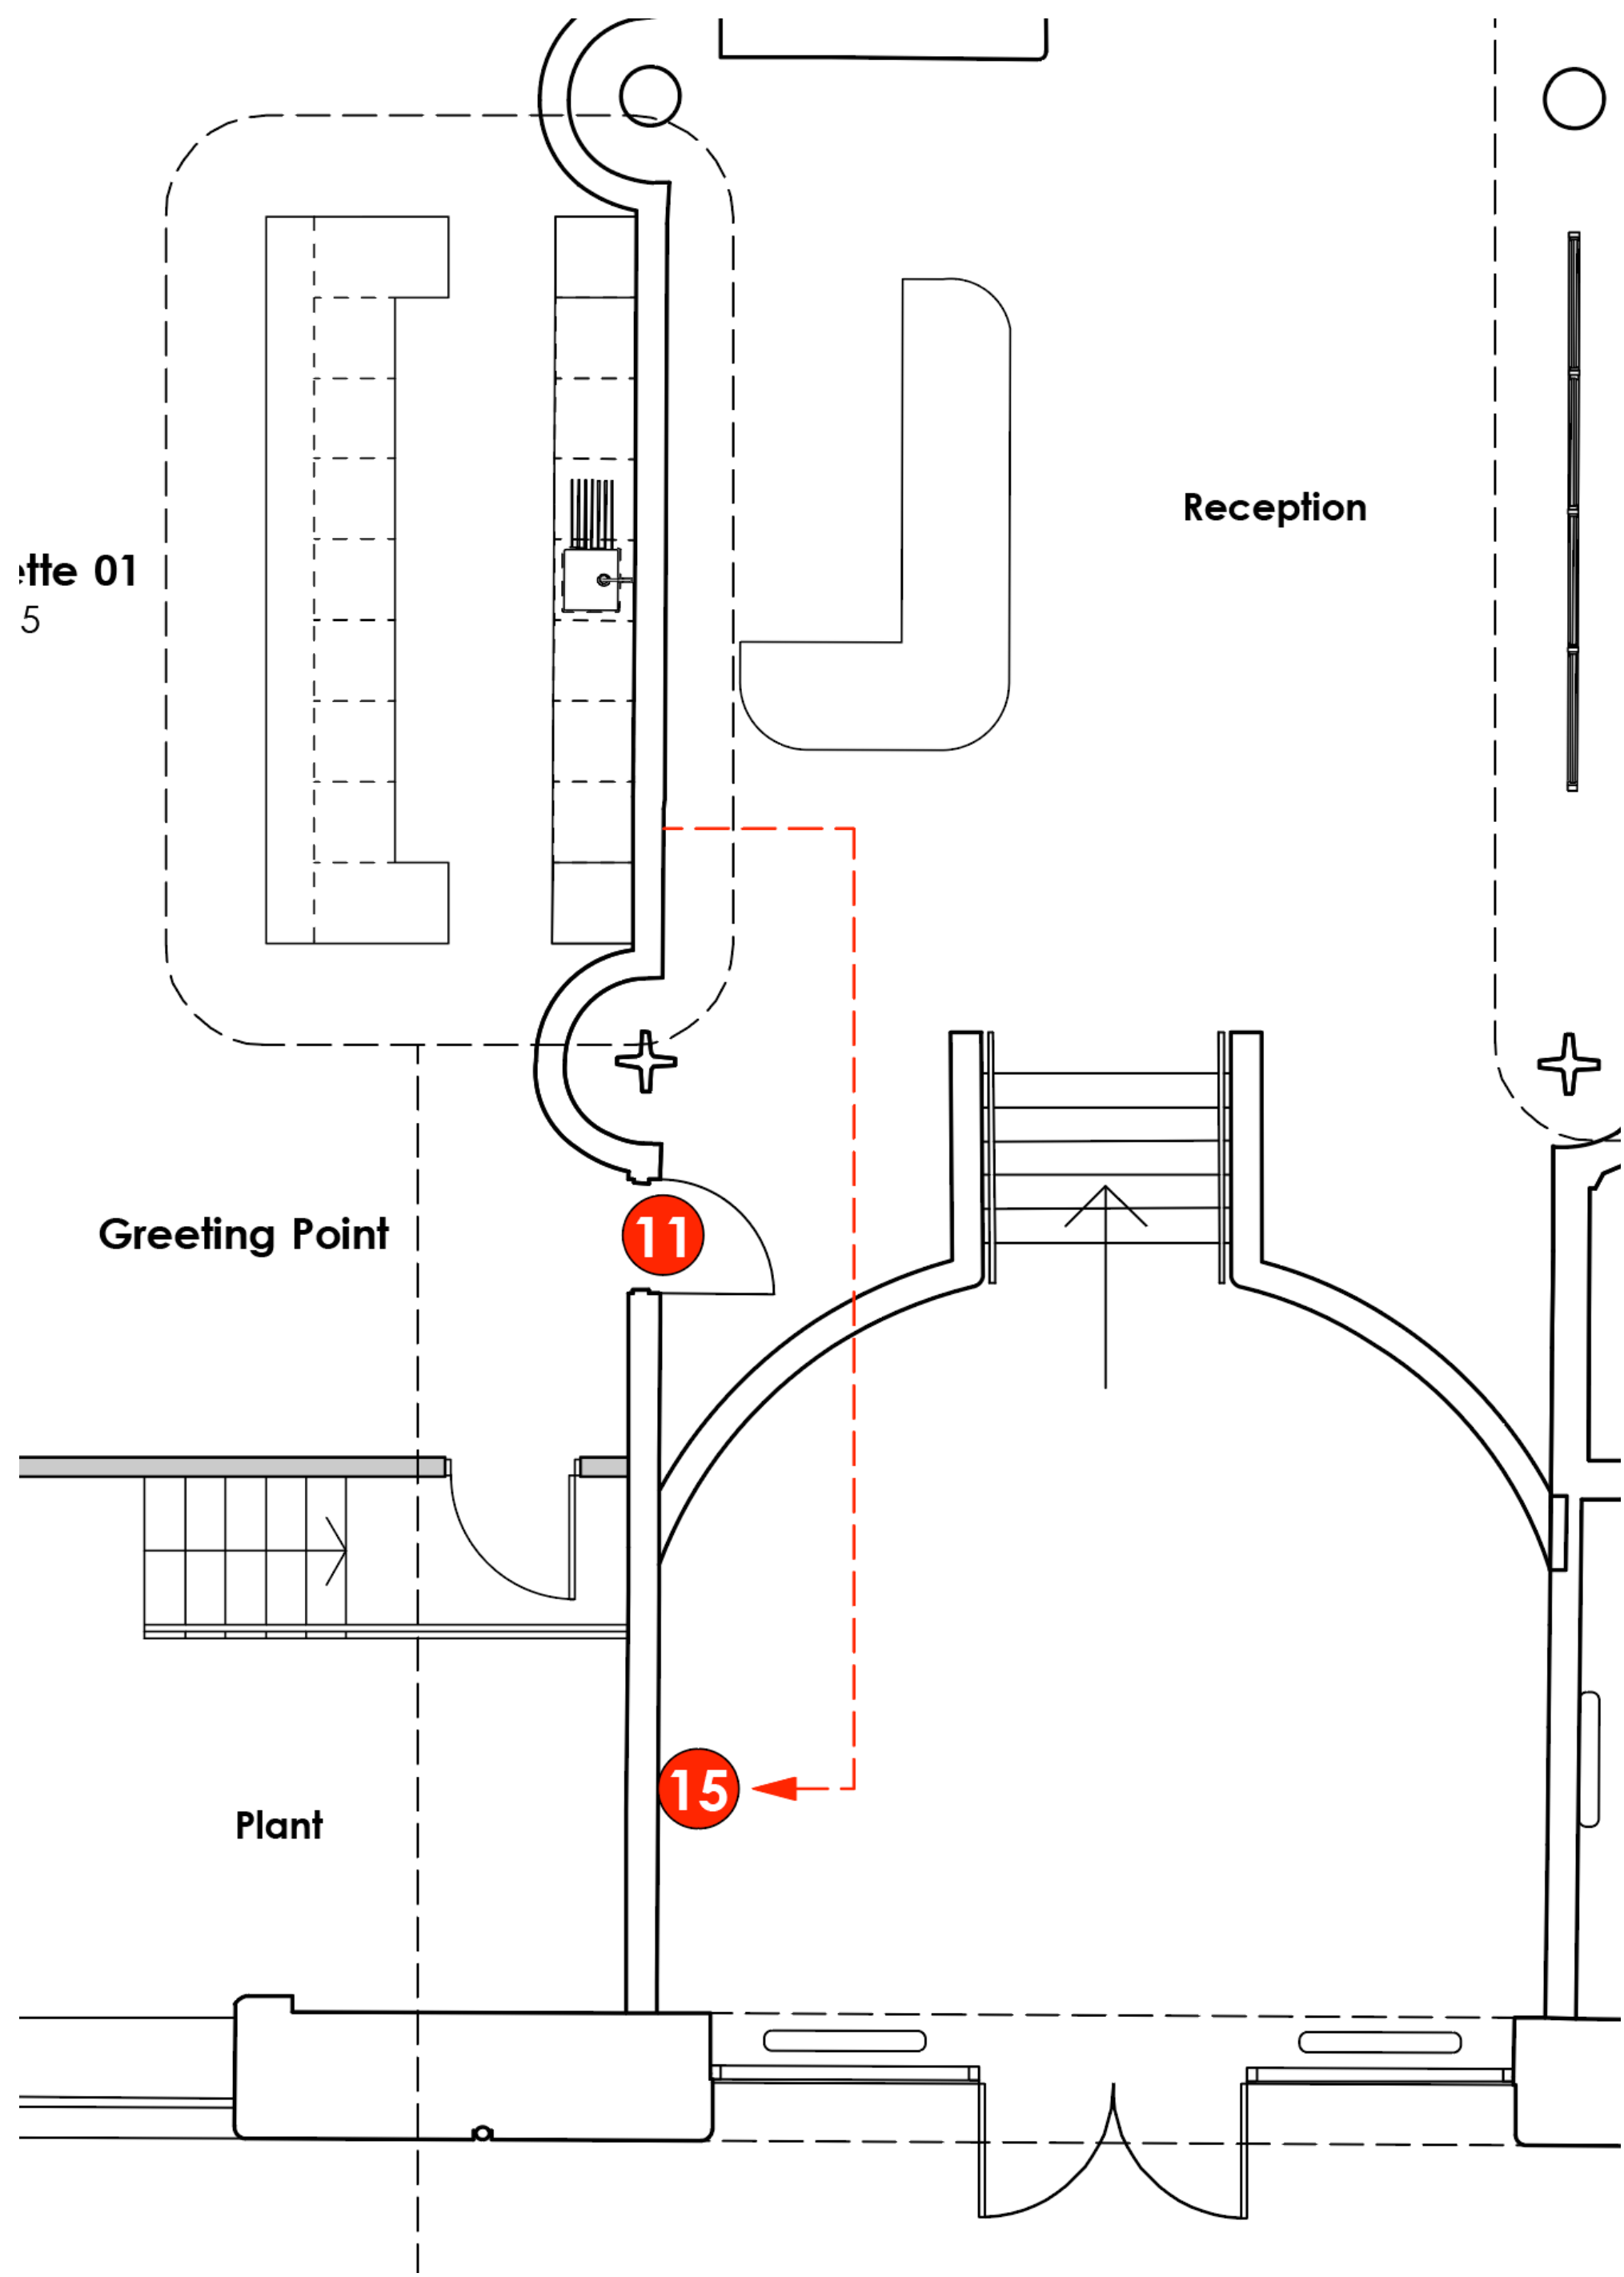

DRAFT
FOR APPROVAL ONLY
DO NOT MANUFACTURE
FROM THIS DRAWING

REV #	DATE	REV #	DATE
1	28/01/20		

COLOUR SPECIFICATION	
☐ WHITE PAINT	☐ GF 285 ROUGHMARK HIGH TAC VINYL

VINYL CUTTING	
☒ FACE CUT	☐ REVERSE CUT



CLIENT
AMSPEC

VISUAL
BONDED WAREHOUSE

ASTRA
SIGNS
+ GRAPHICS
HICKS

UNIT 1 FIRST AVENUE
EUROPA VILLAGE
MANCHESTER M17 1JZ
DO NOT SCALE FROM THIS DRAWING
ALL DIMENSIONS TO BE CHECKED
ON SITE PRIOR TO MANUFACTURE
© ALL RIGHTS RESERVED. INCLUDING THE RIGHT
TO REPRODUCE IN WHOLE OR IN PART WITHOUT
THE CONSENT OF ASTRA SIGNS LTD.
THIS PRODUCT IS FOR VISUAL PURPOSES ONLY AND
NOT TO BE USED AS AN EXACT COLOUR REFERENCE.
ISO 9001: 2008 & 14001: 2004
OPTICAL DOCUMENT
ISSUE NO. 1
EFFECTIVE DATE: 04/09/18
IDENTIFICATION CODE: QM 11.6.1

DRAFT
FOR APPROVAL ONLY
DO NOT MANUFACTURE
FROM THIS DRAWING

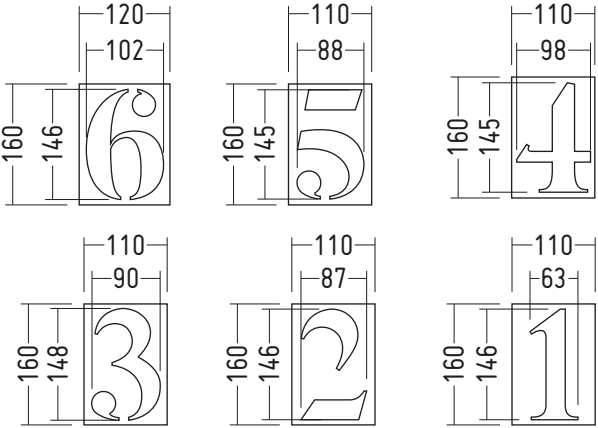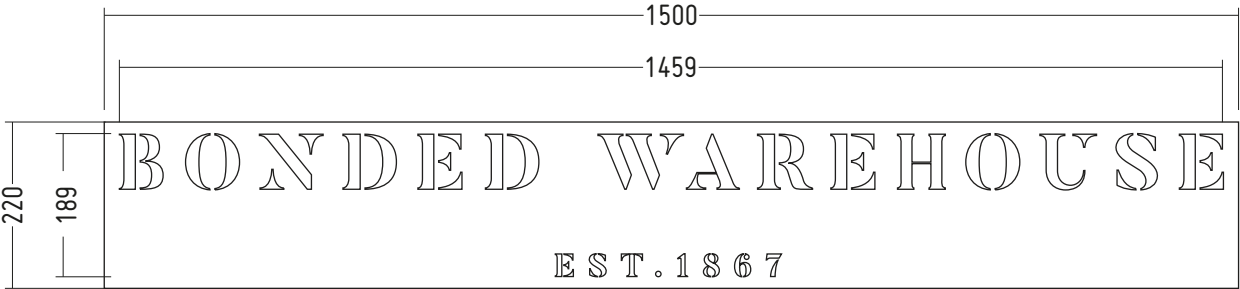

1 EACH -
PAINT MASKS CUT FROM ROUGHMARK VINYL
SPRAY PAINTED TO INTERNAL BRICK WALL

REV #	DATE	REV #	DATE
1	28/01/20		

COLOUR SPECIFICATION
☐ WHITE PAINT ☐ GF 285 ROUGHMARK HIGH TAC VINYL

VINYL CUTTING
☒ FACE CUT
☐ REVERSE CUT

CLIENT
AMSPEC


VISUAL
BONDED WAREHOUSE

ASTRA SIGNS + GRAPHICS
UNIT 1 FIRST AVENUE
EUROPA VILLAGE
MANCHESTER M17 1JZ
ISO 9001:2015 & 14001:2015
REGISTERED
OFFICIAL SUPPLIER
OF THE
MANCHESTER AIRPORT
IDENTIFICATION CODE: ON 11 & 1

ISO 9001:2015 REGISTERED
ISO 14001:2015 REGISTERED

SI - 15

TENANT BOARD TEMPLATE

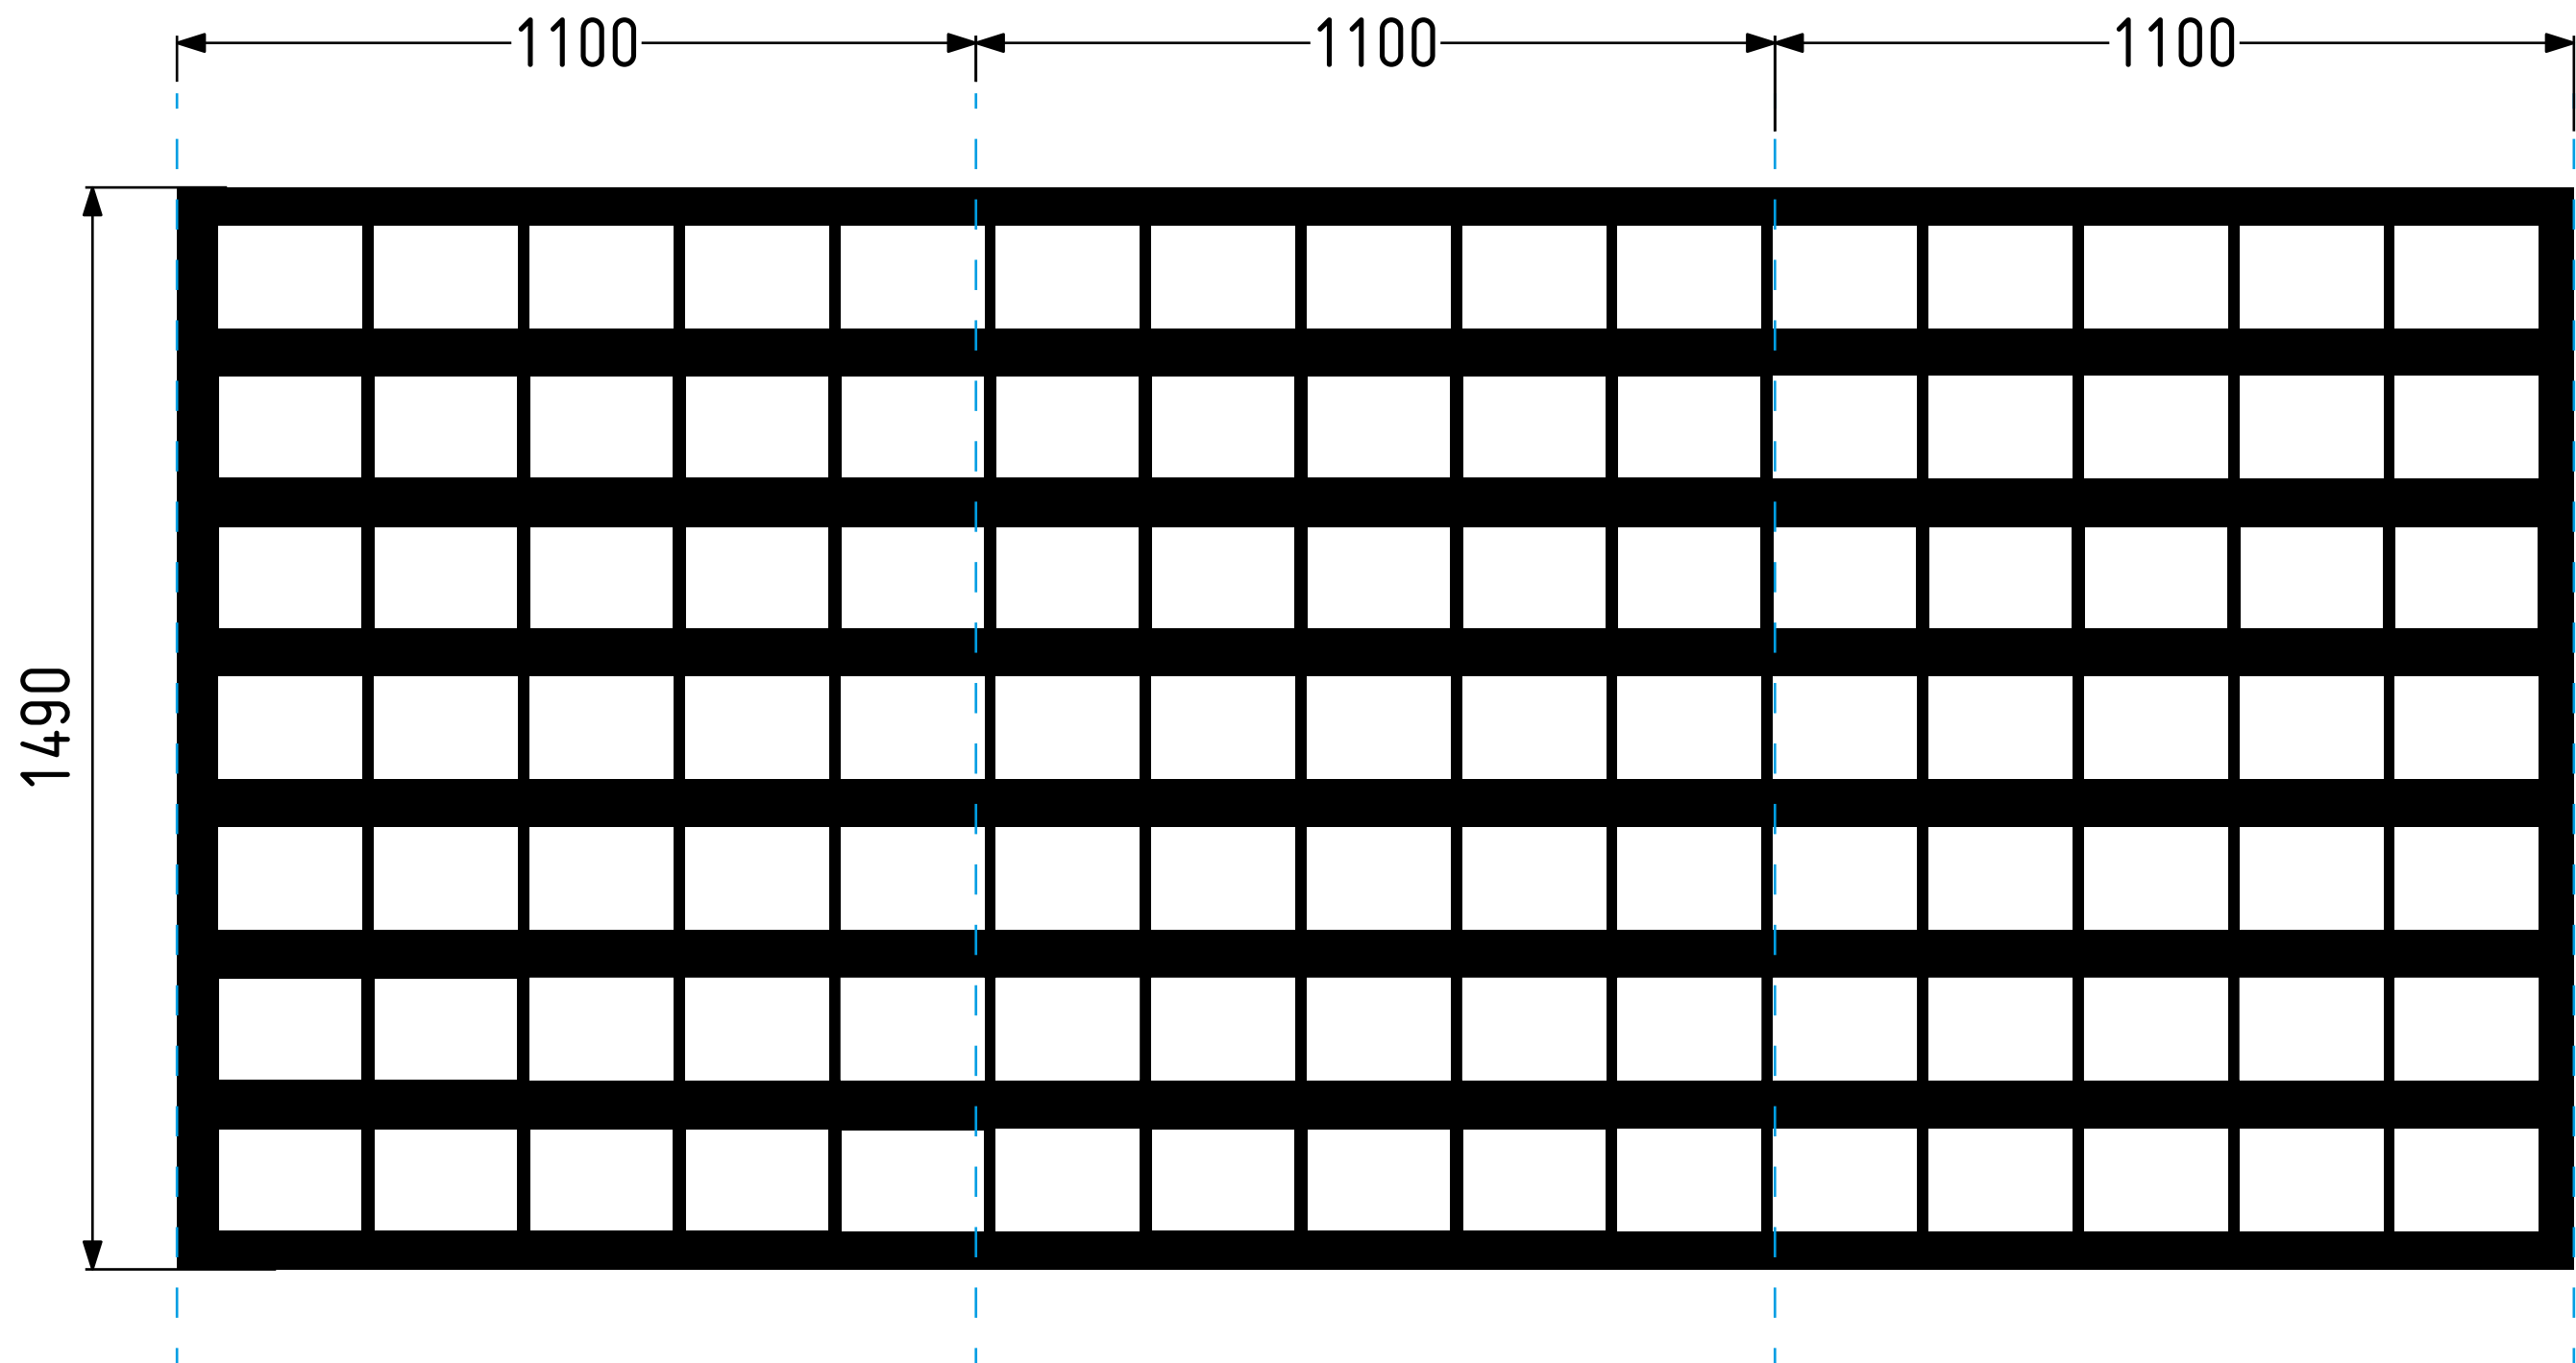

1 OFF -

18MM PLYWOOD WITH CUT OUTS TO ALLOW FOR UNIFORM INSTALLATION OF TENANT PLAQUES

ASTRA JOB NUMBER

47685

ACCOUNT MANAGER

JJD

SCALE

1:1

DRAWN BY

SL

DRAFT

FOR APPROVAL ONLY
DO NOT MANUFACTURE
FROM THIS DRAWING

REV #

DATE

REV #

DATE

1

28/01/20

COLOUR SPECIFICATION

WHITE PAINT

GF 285 ROUGHMARK
HIGH TAC VINYL

CLIENT

AMSPEC

VISUAL

BONDED WAREHOUSE

ASTRA
SIGNS
+ GRAPHICS

UNIT 1 FIRST AVENUE
EUROPA VILLAGE
MANCHESTER M17 1JZ

DO NOT SCALE FROM THIS DRAWING
ALL DIMENSIONS TO BE CHECKED
ON SITE PRIOR TO MANUFACTURE

© ALL RIGHTS RESERVED. INCLUDING THE RIGHT
TO REPRODUCE IN WHOLE OR IN PART WITHOUT
THE CONSENT OF ASTRA SIGNS LTD.
THIS PRODUCT IS FOR VISUAL PURPOSES ONLY AND
NOT TO BE USED AS AN EXACT COLOUR REFERENCE.

ISO 9001:2008 & 14001:2004
OFFICIAL DOCUMENT
ISSUE NO. 1
EFFECTIVE DATE: 04/09/18
IDENTIFICATION CODE: QM 11.6.1

QMS[®]

ISO
9001 : 2015
REGISTERED

QMS[®]

ISO
14001 : 2015
REGISTERED

