


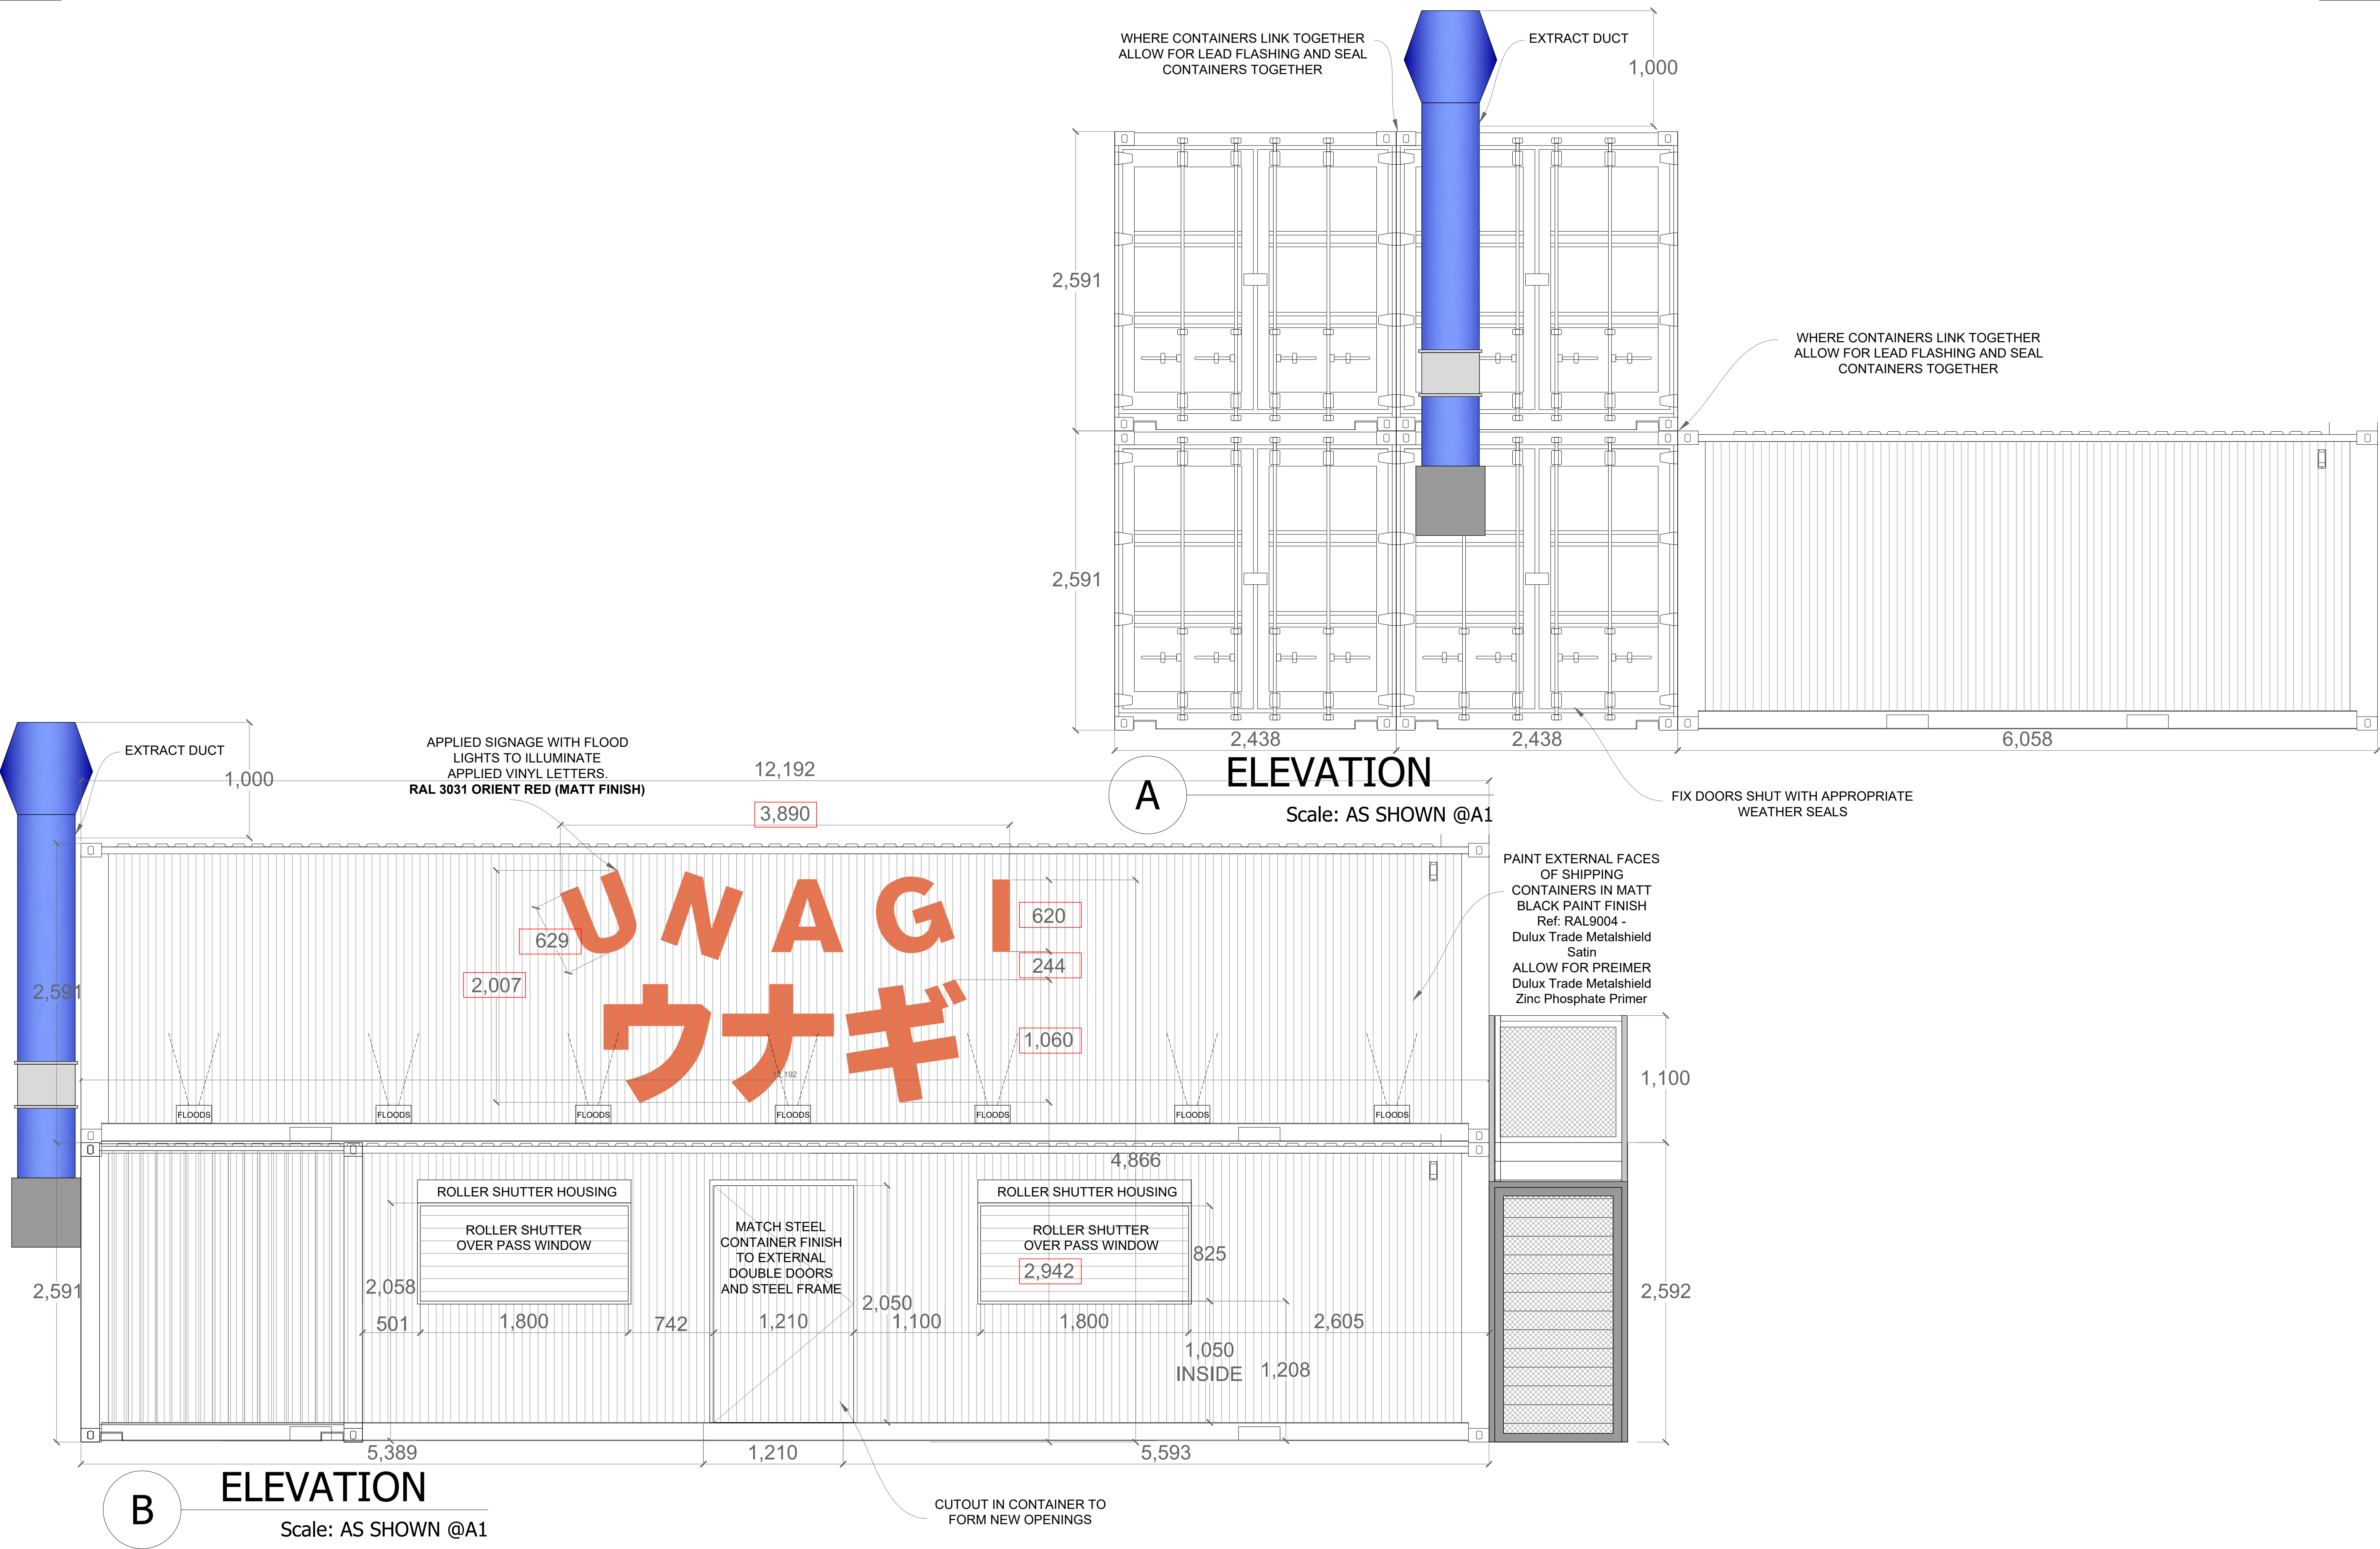

| REV | DATE     | DESCRIPTION                                 | DATE        | SCALE     | DRG TITLE                    |
|-----|----------|---------------------------------------------|-------------|-----------|------------------------------|
| A   | 13-01-22 | Revised to show single door                 | OCT 21      | 1:25@A1   | PROPOSED ELEVATION DETAILS 1 |
| D   | 21-01-22 | Revised to show relocated accessible WC     | JOB NO 2248 | DRG NO 04 | PROJECT 2304                 |
| E   | 12-05-22 | Revised to show sigange heights and ducting |             |           |                              |
|     |          |                                             |             |           |                              |
|     |          |                                             |             |           |                              |