




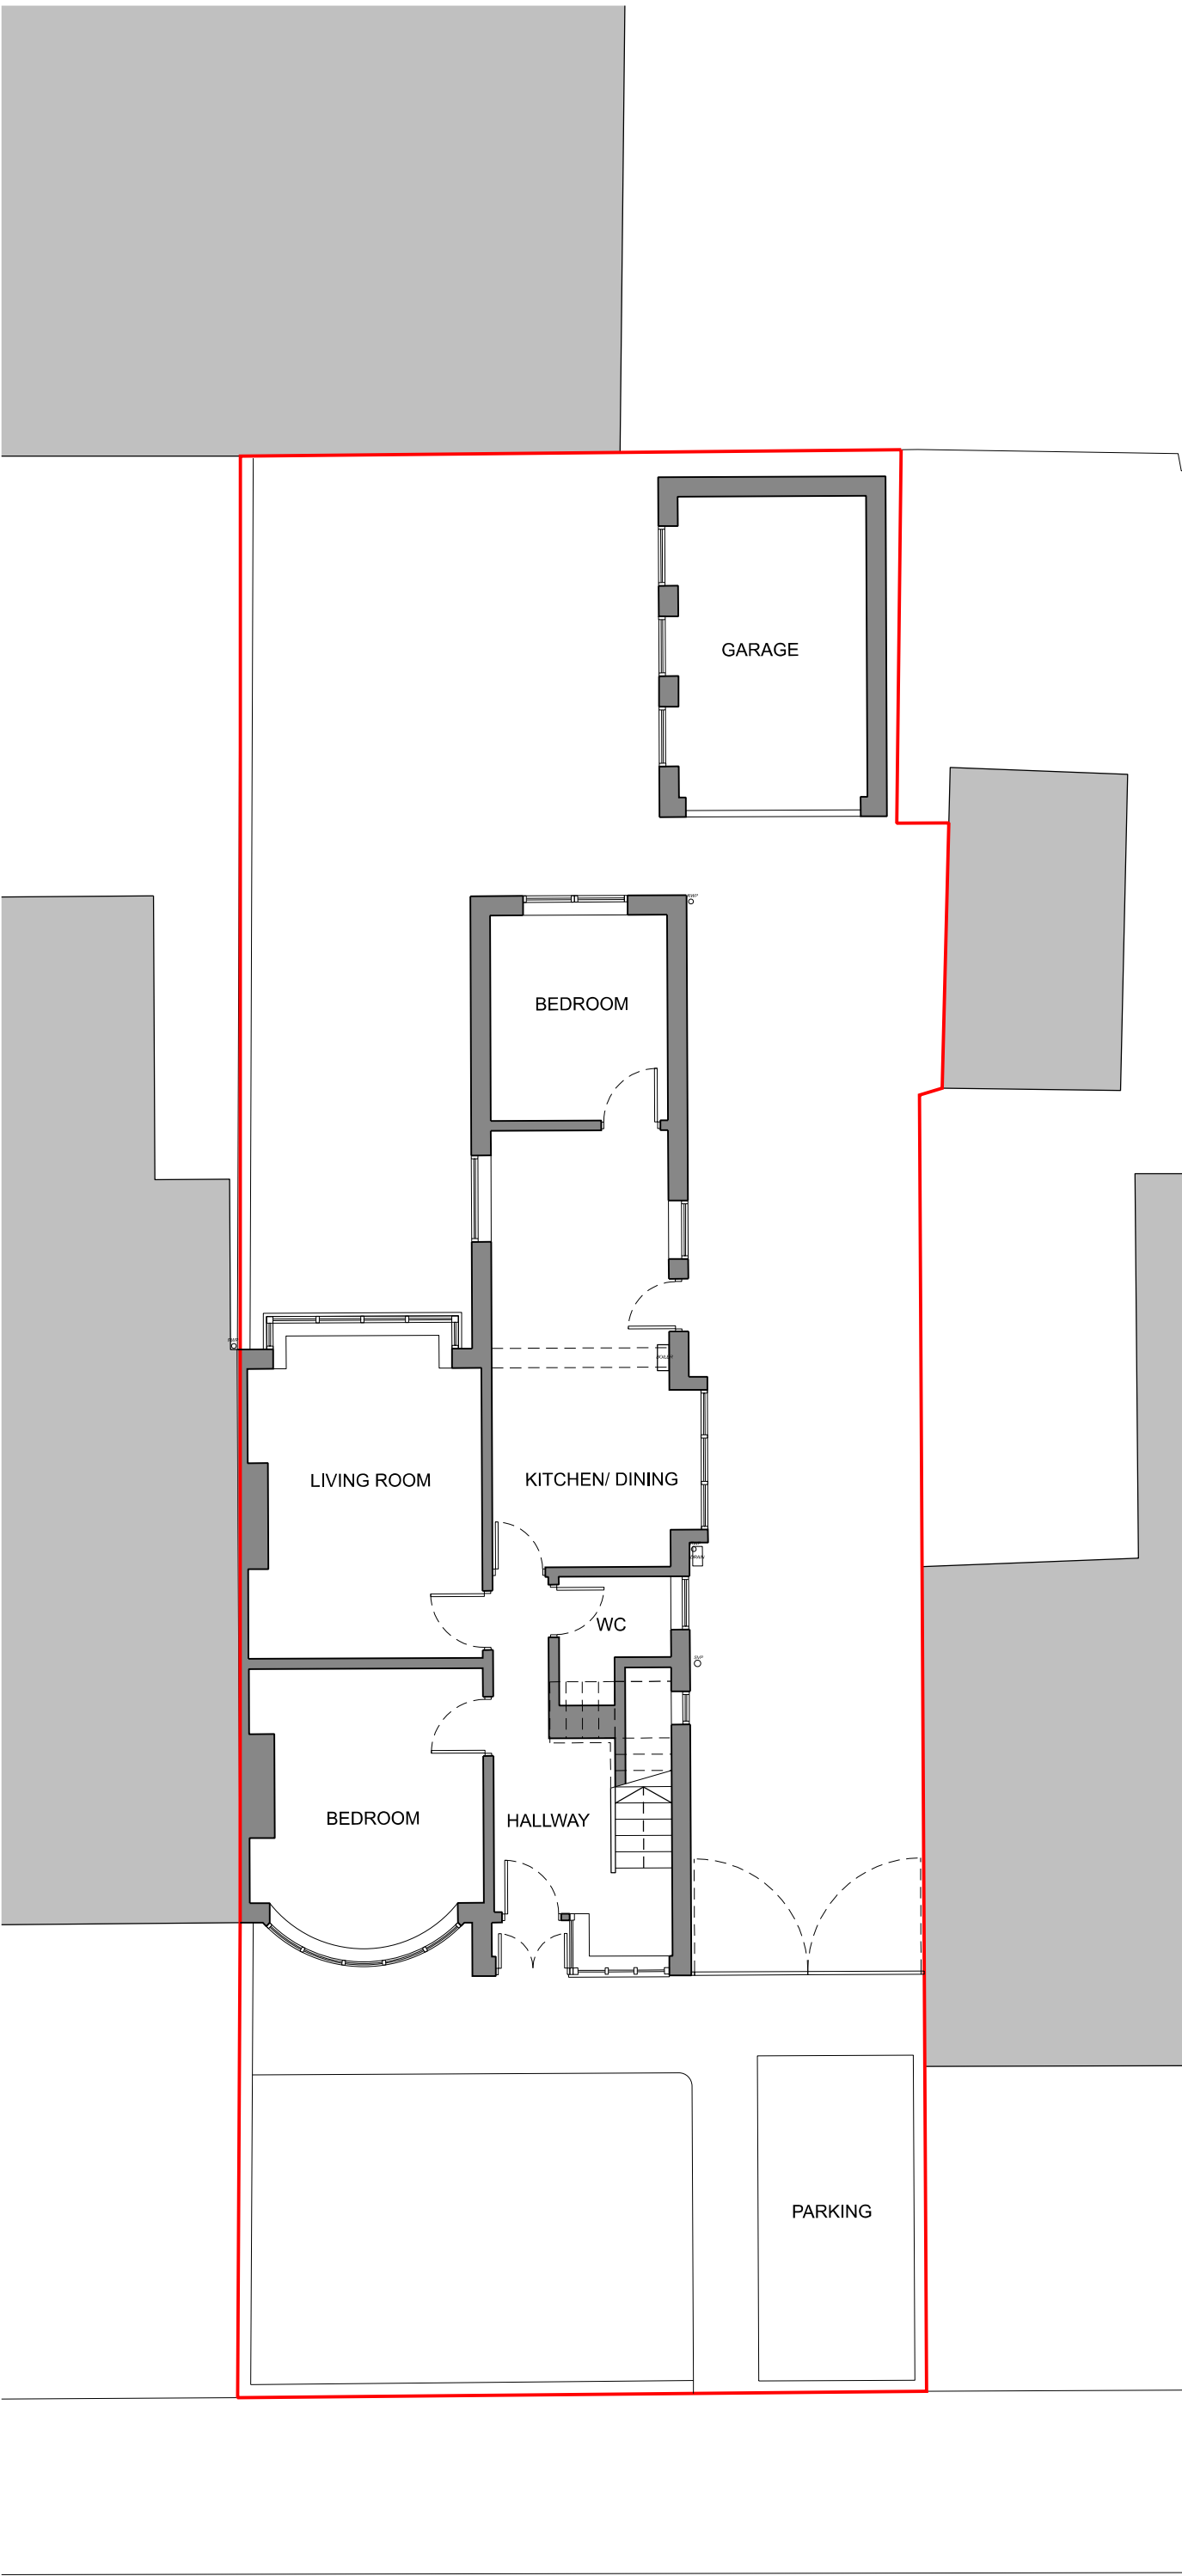


Ground Floor Plan

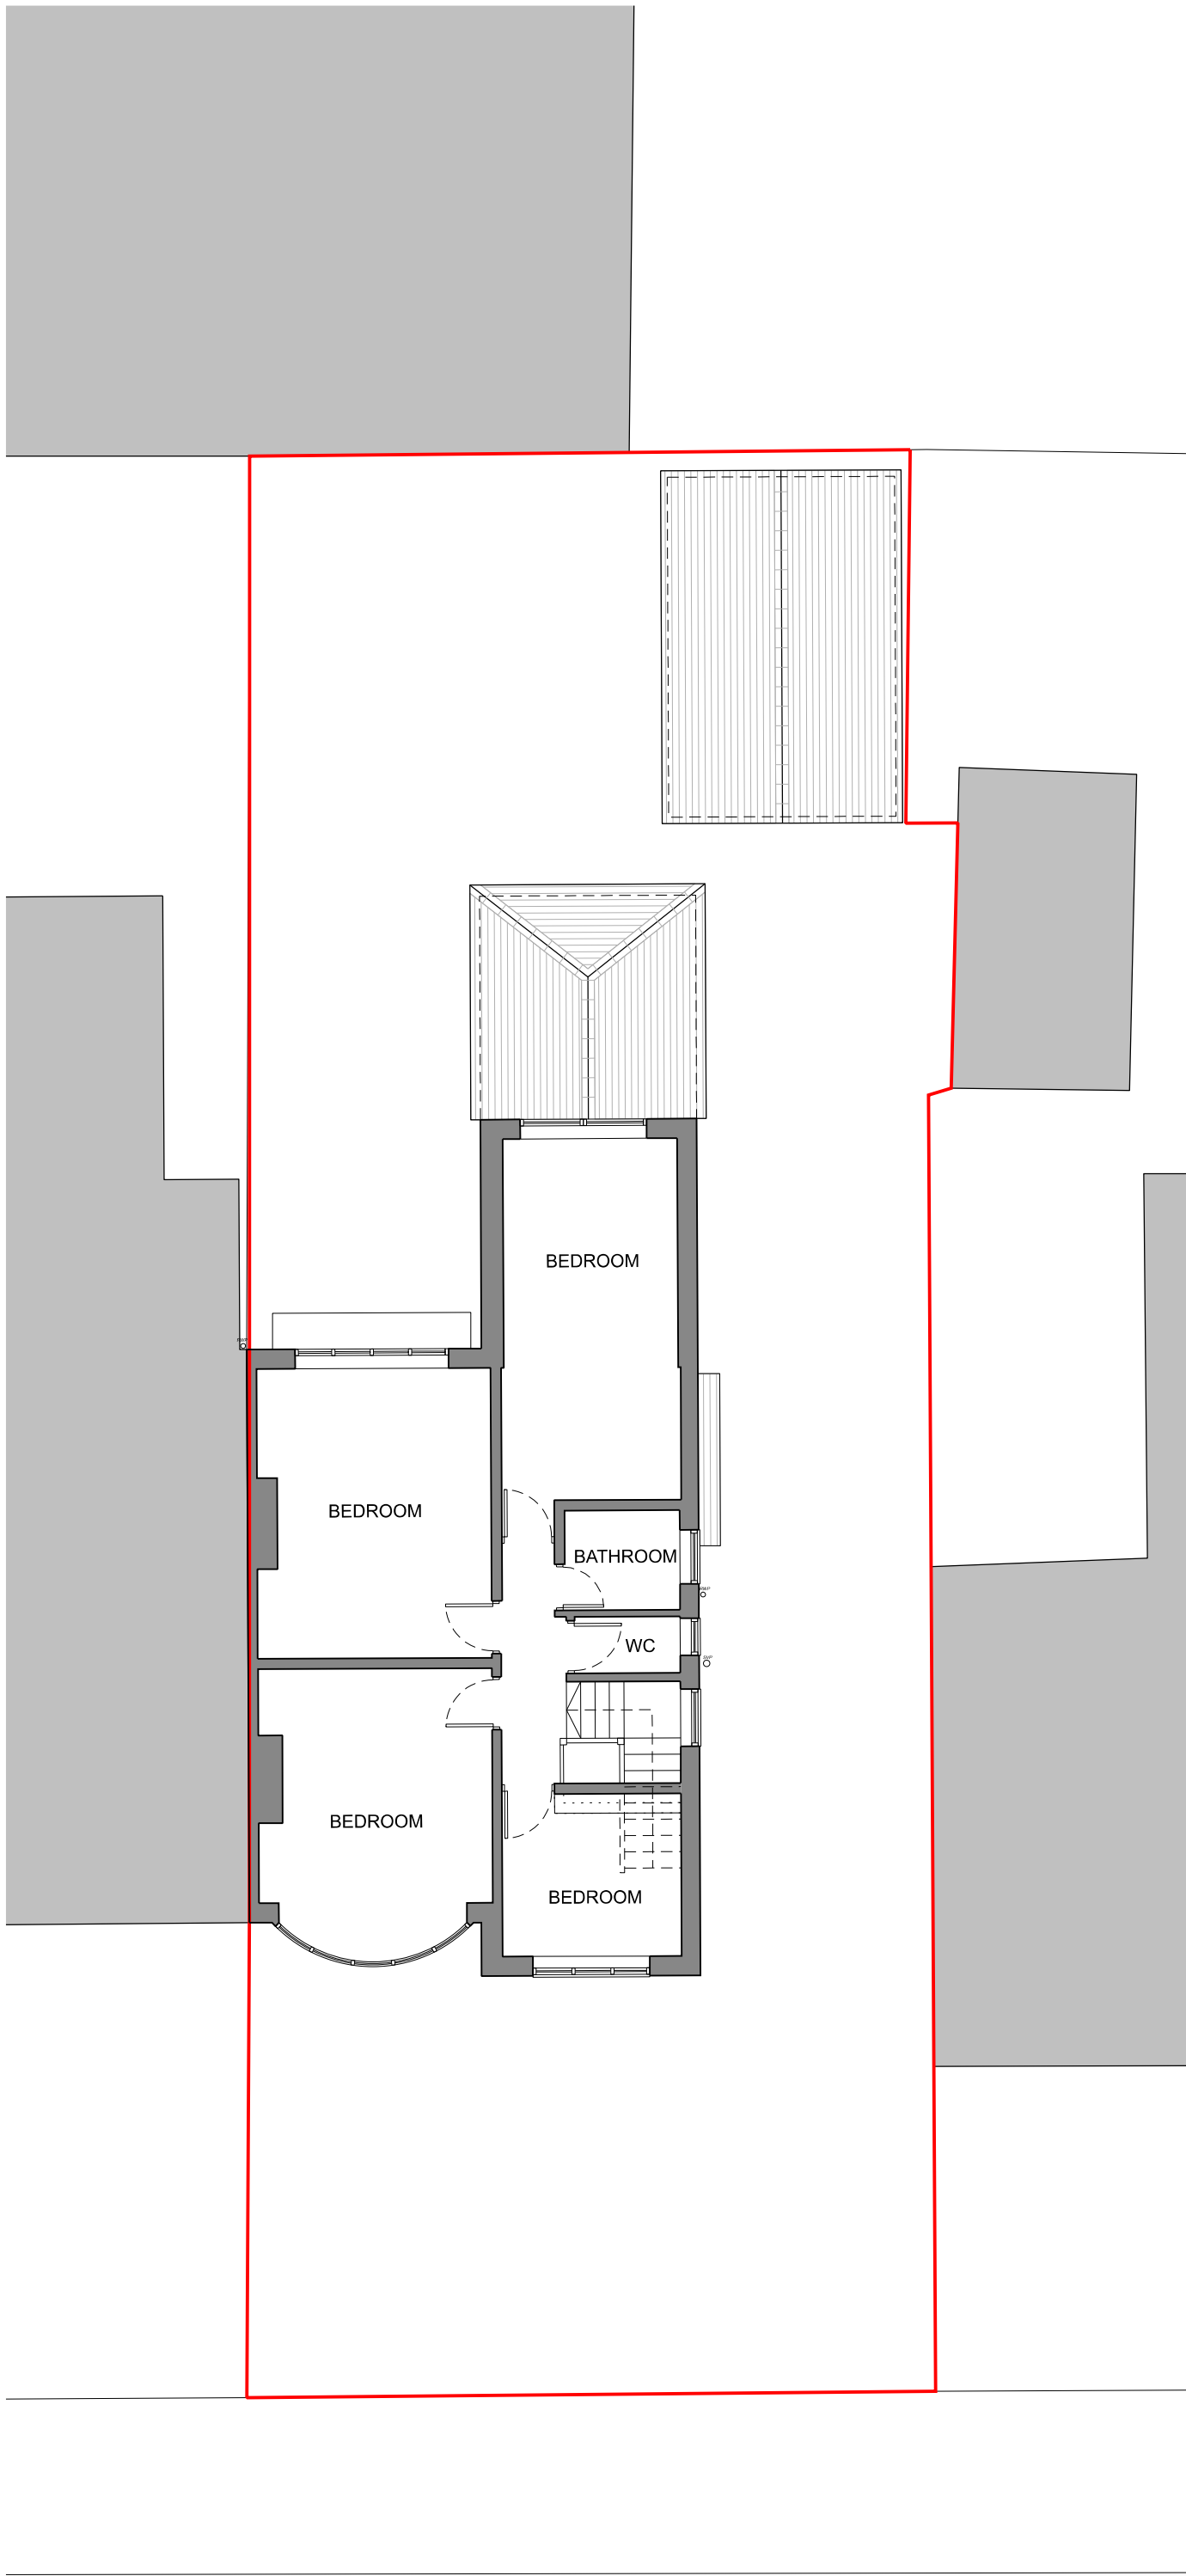

First Floor Plan

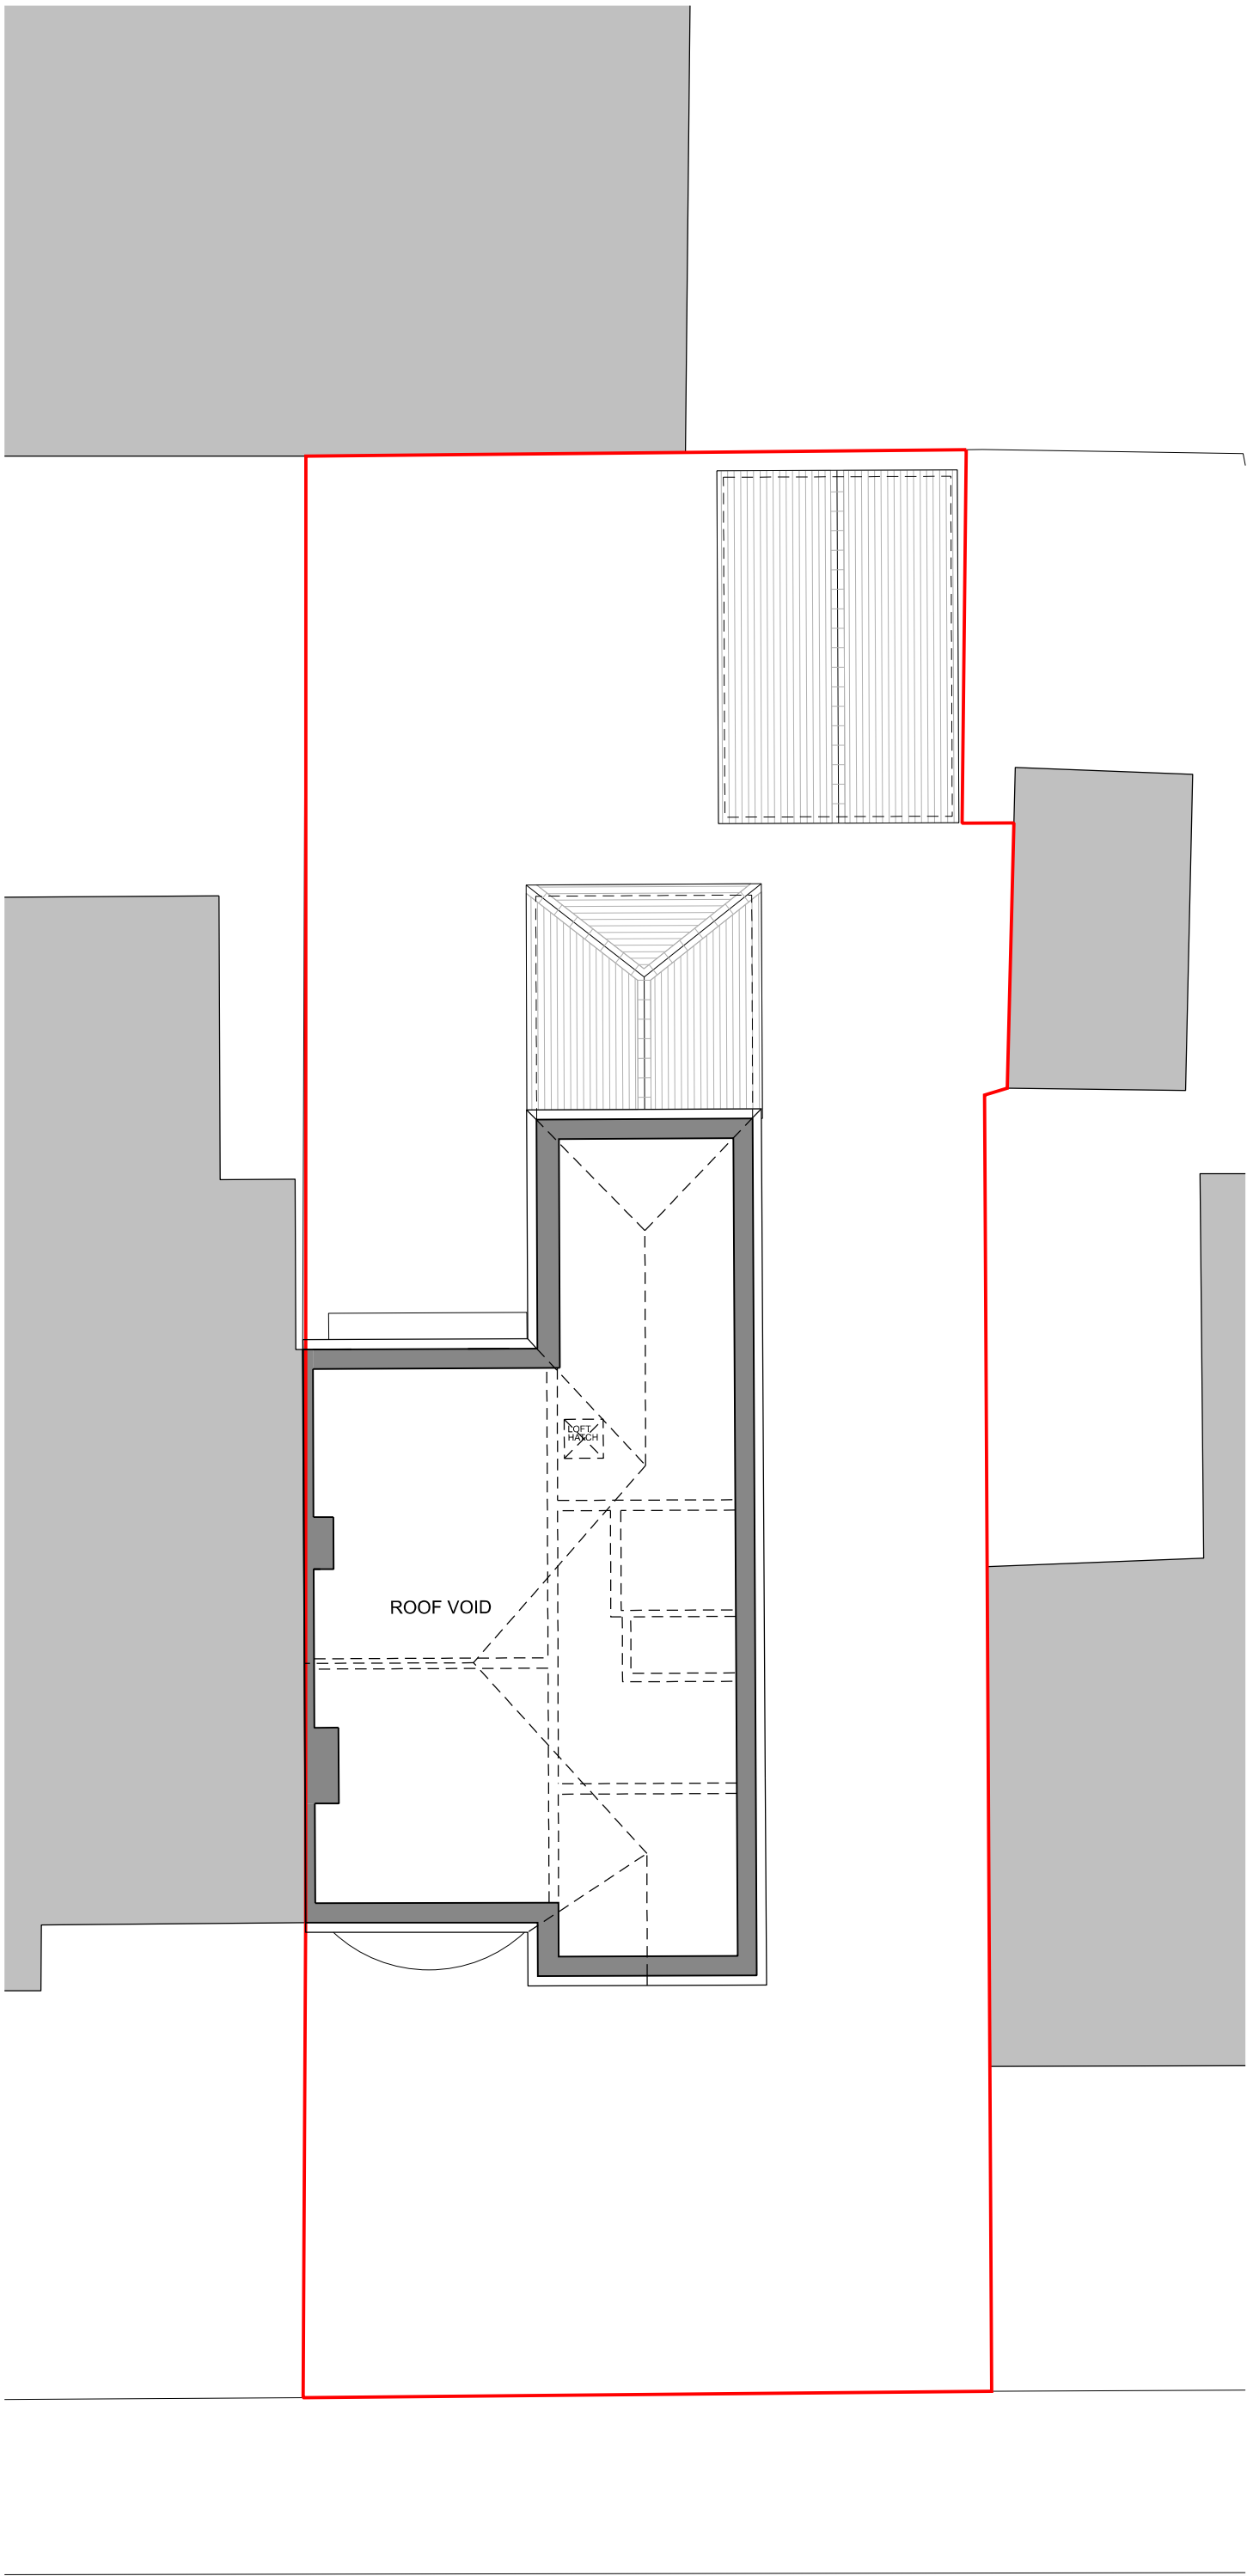

Loft Plan

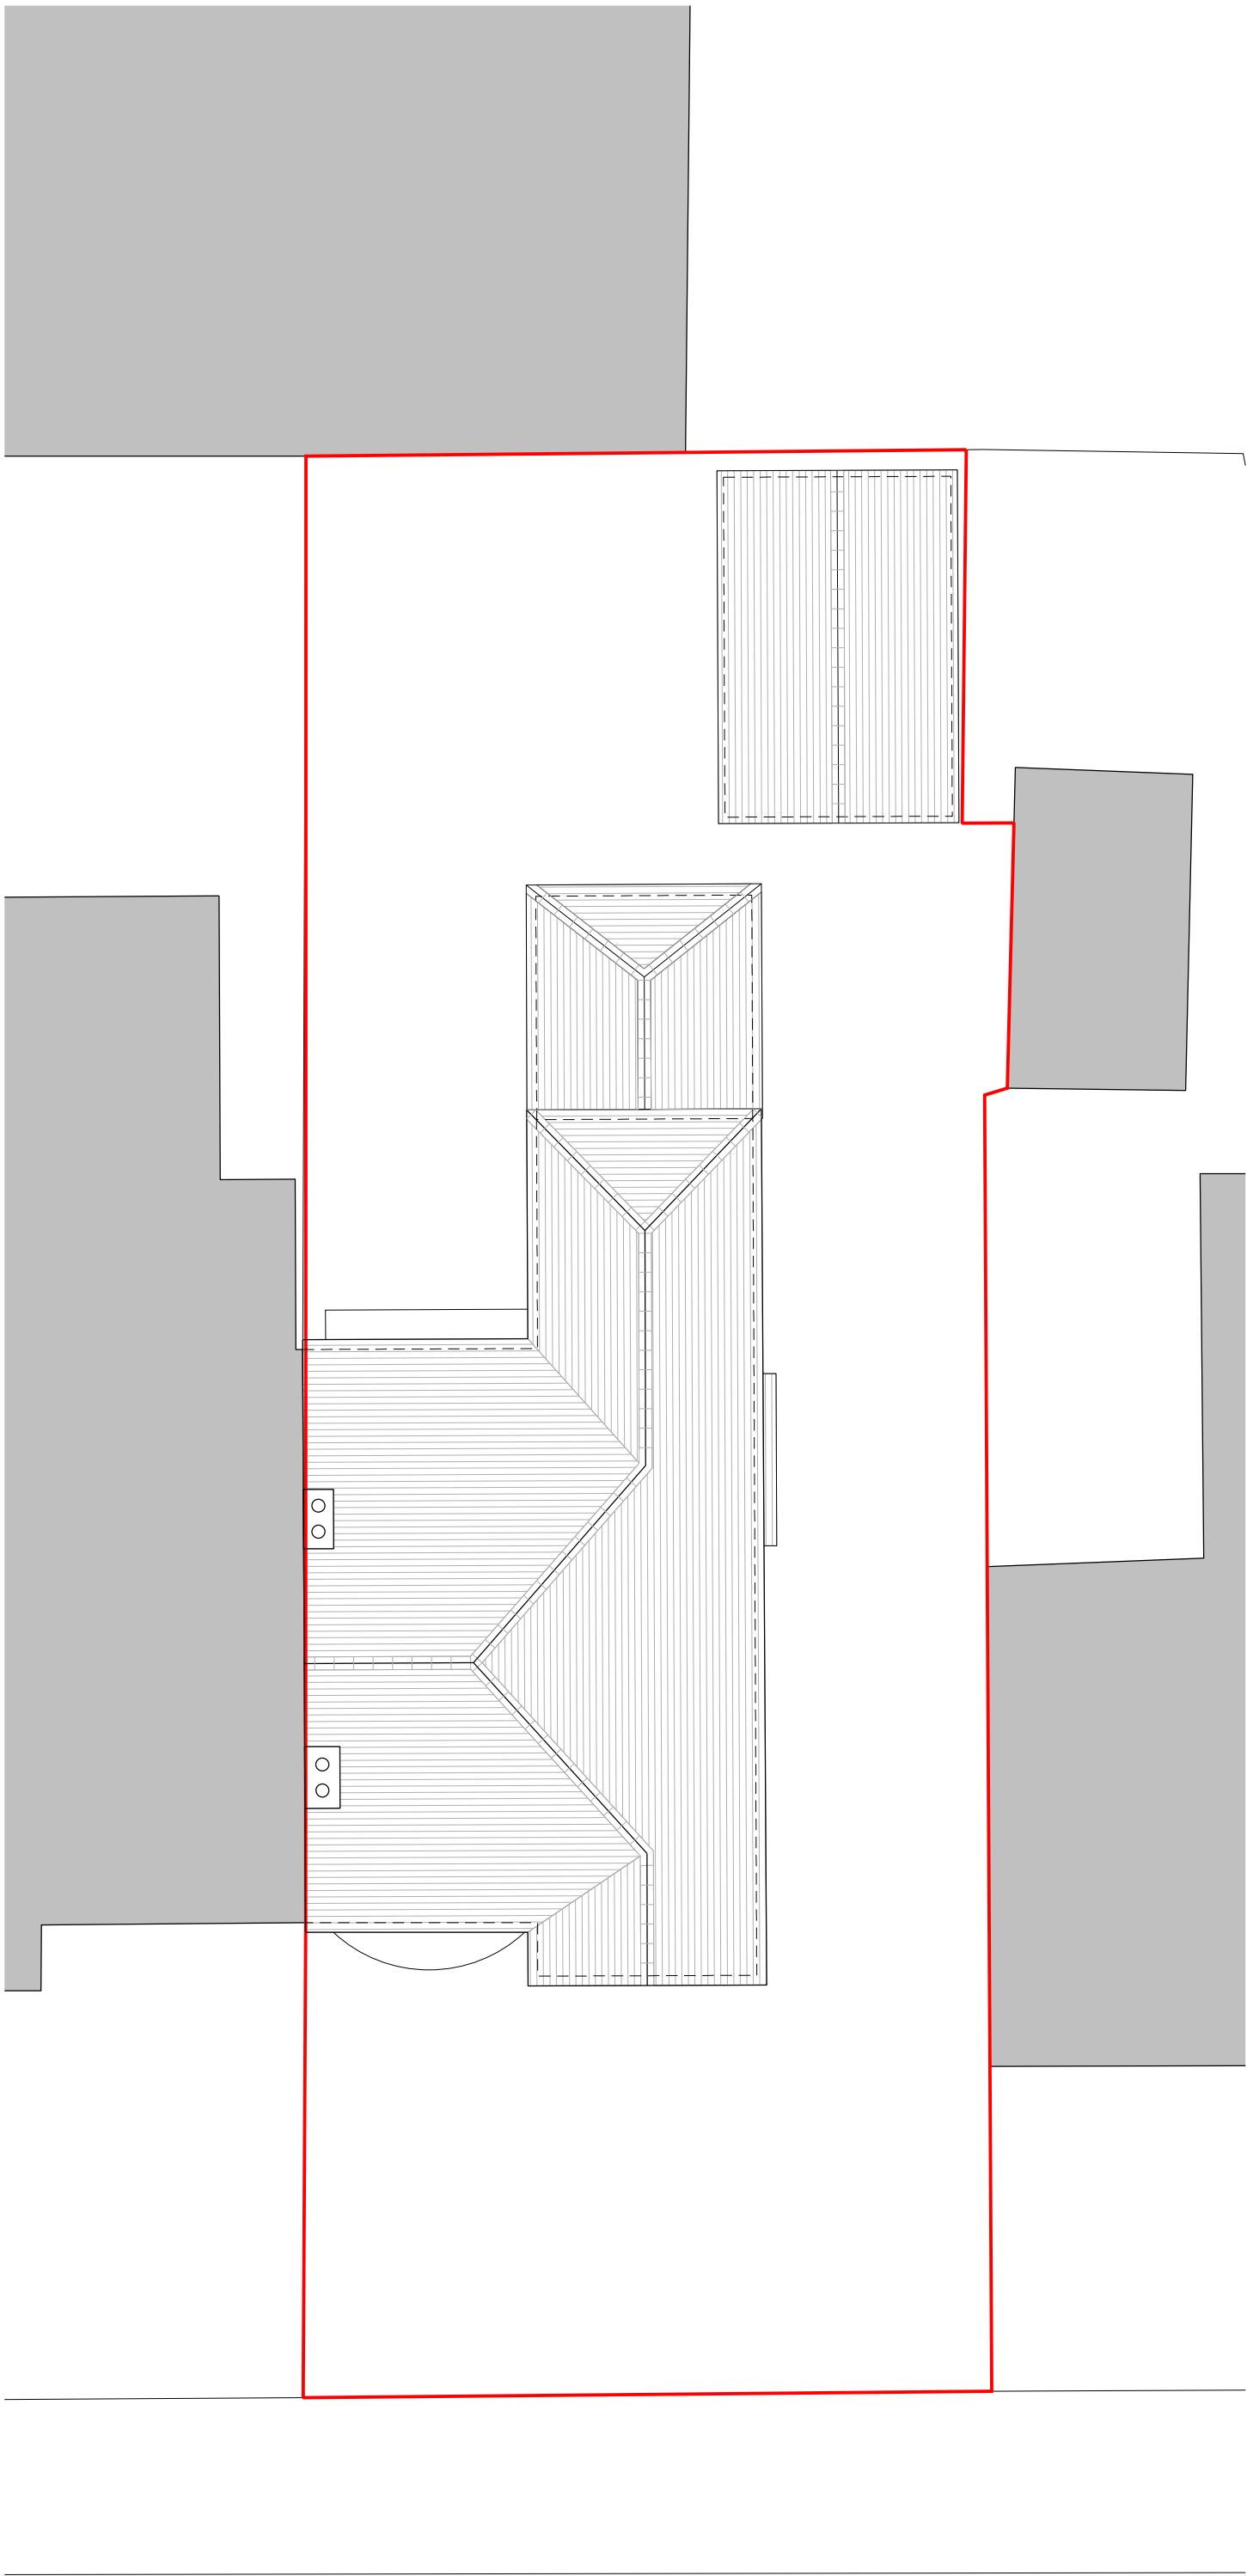

Roof Plan