


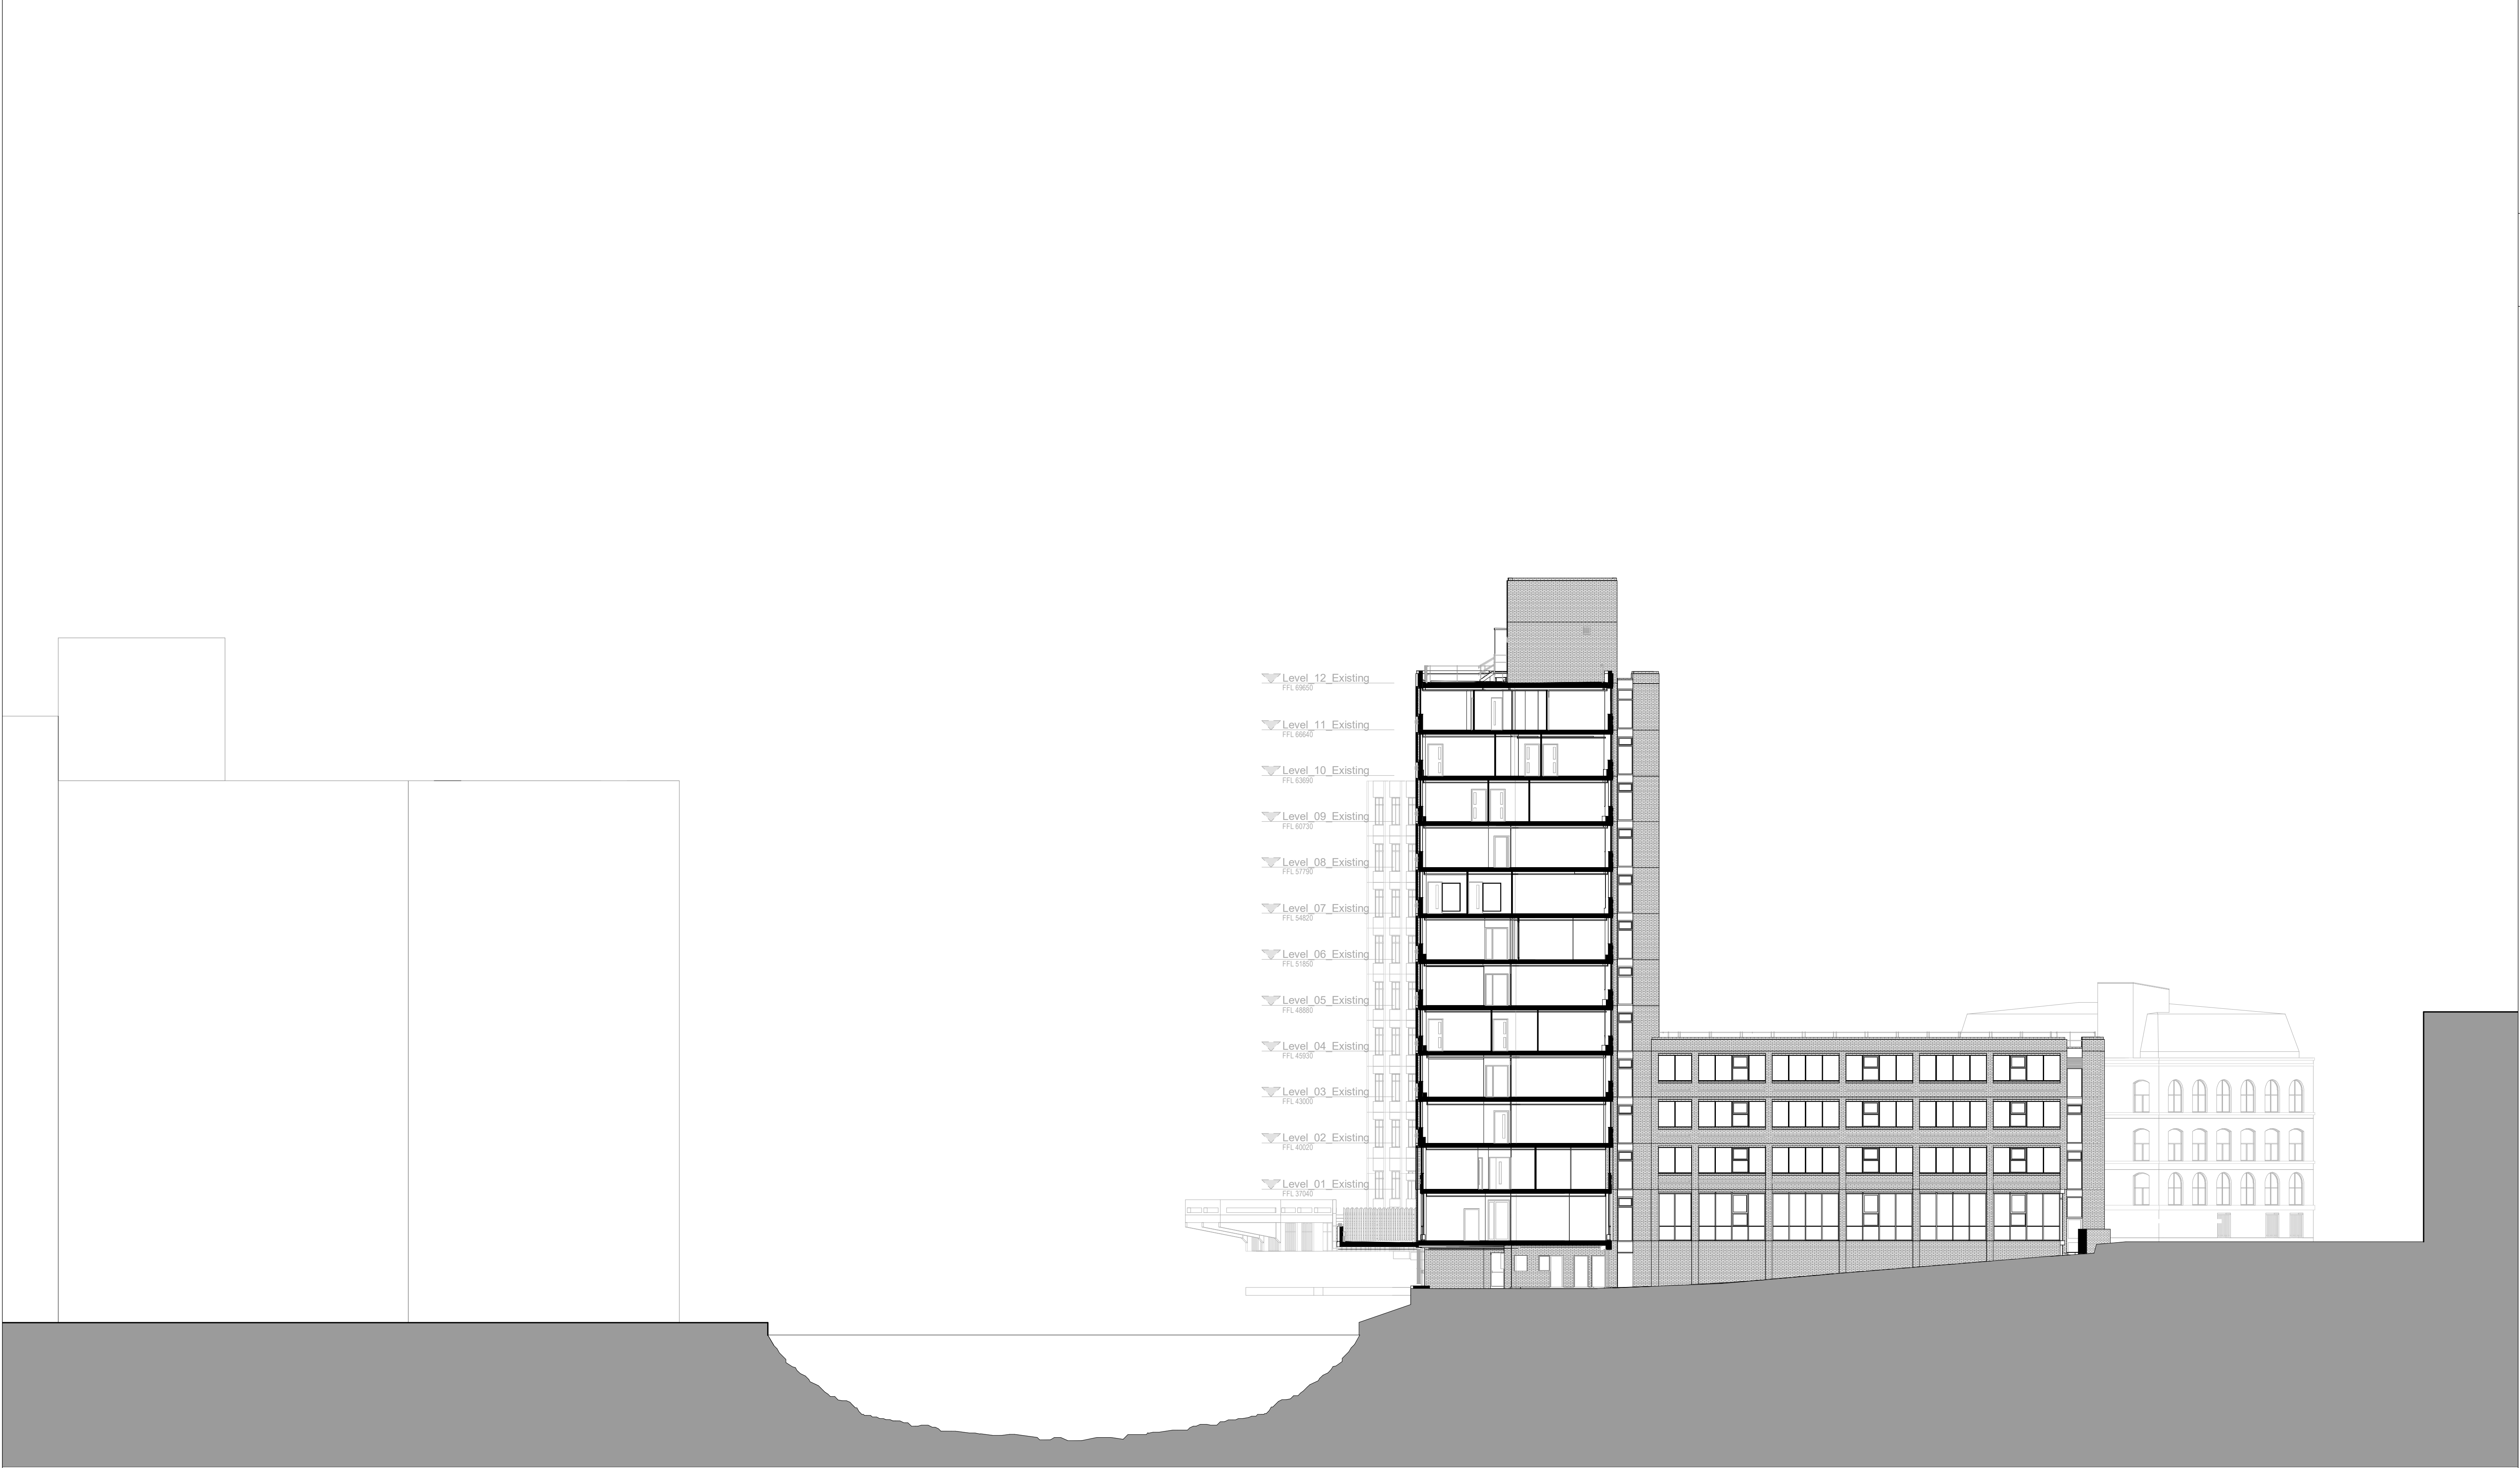

LOWRY PLAZA RIVER IRWELL ALBERTON HOUSE KENDALS

Keyplan

North

Notes:
Do not scale off this document/drawing/model for any purposes other than those required in connection with the application for planning consent for the project.

This document/drawing/model is prepared for the sole use of EPR Architects' employer and the benefit of the employer's permitted licensees. No liability to any other persons is accepted by EPR Architects.

EPR Architects accepts no liability for any use of this document/drawing/model by parties other than the party for whom it was prepared or for purposes other than those for which it was prepared.

Copyright in the design contained in this document/drawing/model remains vested in EPR Architects.

P02	Town Planning	24.06.22	DH	DNB
P01	Town Planning	17.06.22	WW	DNB
No.	Revision	Date	Initial	Chk'd

EPR Architects
30 Millbank, London SW1P 4DU
+44(0)20 75327600
www.epr.co.uk

Alberton House
St Mary's Parsonage, Manchester
Section A-A

Scale @A1
1:200

Status
Planning

Suitability
S2

Revision
P02

Project Code
ALBH - EPR - ZZ - AA - TP - A - 05-0500

Originator
Zone
Level
Type
Rate
Class
Number