



REVISIONS		
REV	DATE	DESCRIPTION
10	14.02.2020	PLANNING
01	03.11.2021	PLANNING NON MATERIAL AMENDMENT
02	01.03.2022	PLANNING NON MATERIAL AMENDMENT - BUBBLES REMOVED
03	16.03.2022	PLANNING NON MATERIAL AMENDMENT - NOTE FOR WBS ADDED
04	25.05.2022	PLANNING NON MATERIAL AMENDMENT - NOTE FOR BOOF BUILDUP

KEY PLAN

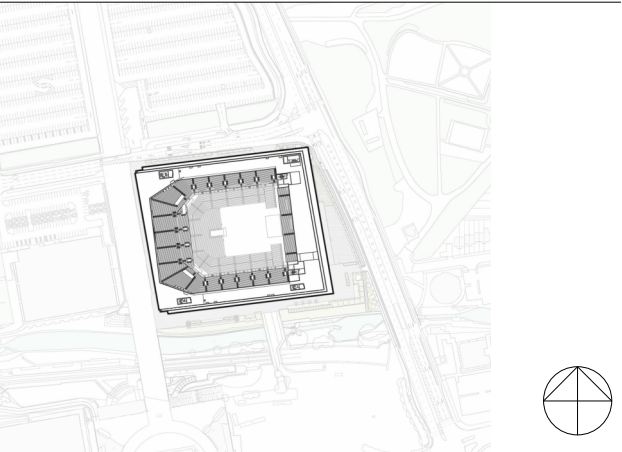


KEY

1. PRECAST CONCRETE FACADE PANEL
2. TICKET CONCIERGE OFFICE WINDOWS
3. BLACK PERFORATED METAL PANEL
4. BLACK PERFORATED METAL PANEL WITH EMBEDDED LED
5. GREEN SCREEN
6. FOLDING RIBBED CANALSIDE GRC DOORS
7. OFFICE WINDOW BEHIND PERFORATED METAL PANEL
8. ZONE FOR NAMING RIGHTS SIGNAGE
9. LIVING WALL
10. VENTILATION TURRET
11. GRC SWING GATE
12. LOU/RED LOADING BAY DOOR
13. LANDMARK LANDSCAPE NAMING RIGHTS SIGN

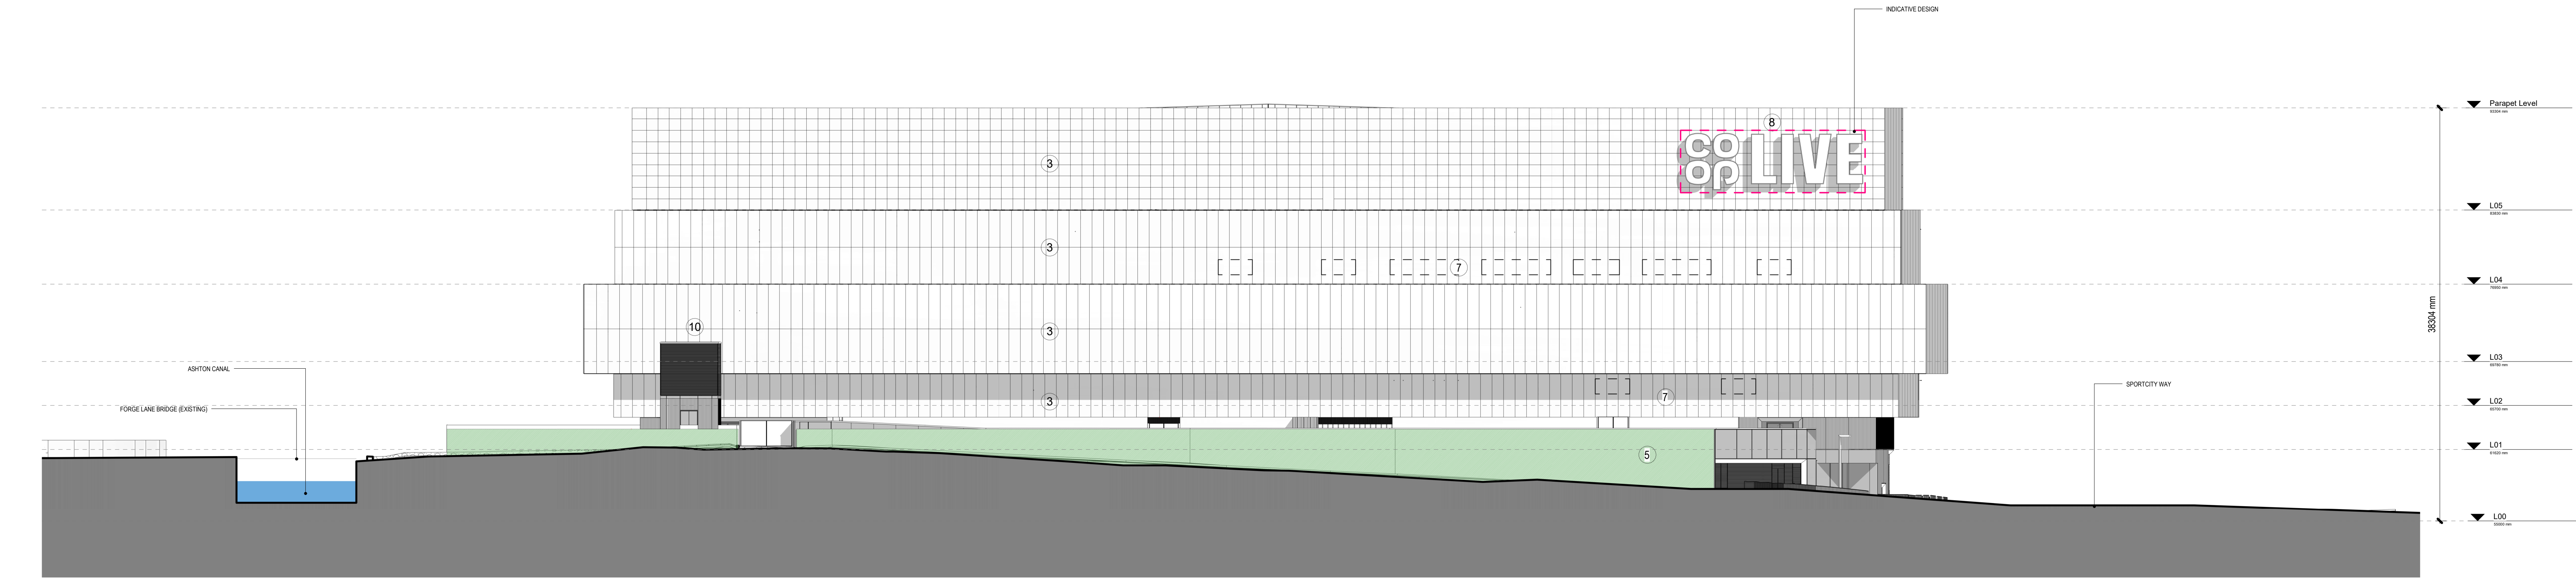

1 ELEVATION - EAST
1:250

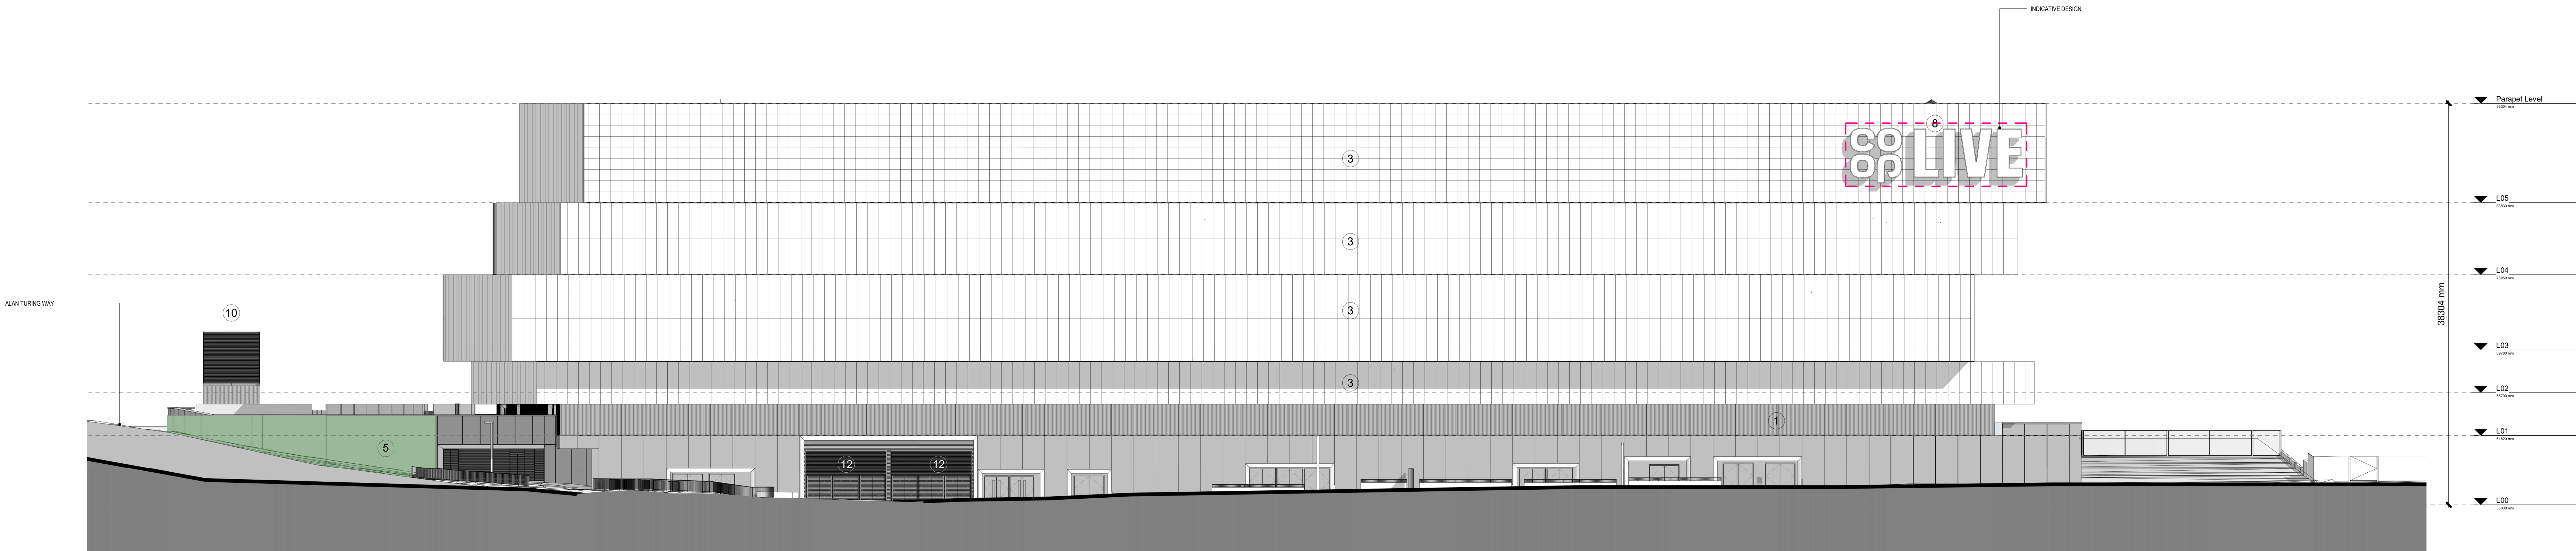

2 ELEVATION - NORTH
1:250

--- ZONE FOR NAMING RIGHTS SIGNAGE

THIS DRAWING IS ONLY TO SCALE IF IT IS
REPRODUCED AT THE CORRECT PAPER SIZE

1:250@A0

ALL INTERNAL LAYOUTS AND USES ARE SHOWN FOR ILLUSTRATIVE
PORPOSES ONLY AND ARE NOT FOR DETERMINATION

CLIENT



© COPYRIGHT. ALL RIGHTS RESERVED

THIS WORK IS COPYRIGHT AND CANNOT BE REPRODUCED OR COPIED IN ANY FORM OR BY
ANY OTHER MEANS (INCLUDING ELECTRONIC OR MECHANICAL) WITHOUT THE WRITTEN PERMISSION OF POPULOUS. ANY UNLAWFUL REPRODUCTION OR
TO USE THIS DOCUMENT FOR ANY PURPOSE WHATSOEVER IS RESTRICTED TO THE TERMS
OF THE AGREEMENT OR AGREED AMENDMENT BETWEEN POPULOUS AND THE INSTRUCTING
PARTY.

USE FIGURED DIMENSIONS IN PREFERENCE TO SCALED. CHECK ALL DIMENSIONS ON SITE
BEFORE FABRICATION OR SETTING OUT

ARCHITECT

POPULOUS®

14 BLADES COURT | DEODAR ROAD | LONDON | SW15 2NU | UNITED KINGDOM
TELEPHONE: +44 (0)20 8074 7455 | FACSIMILE: +44 (0)20 8074 7470
ALL PRODUCTION & INTELLECTUAL PROPERTY RIGHTS RESERVED © POPULOUS 2009

PROJECT NAME

OVG MANCHESTER

DRAWING TITLE

ELEVATIONS

STATUS		PROJECT No.
PLANNING NON MATERIAL AMENDMENT		4933
DATE	SCALE	SIZE
14/02/2020	1 : 250	A0
DRAWN CHECKED APPROVED		
MR	PG	DS
PROJECT	ORIGIN	ZONE
BRA-POP-XX-	ZZ-	DR- A-
0623	04	