


RW03 + B1: RETAINING WALL
WITH BALUSTRADE

ELEVATION C - C1 SCALE 1:10

FABRICATION DRAWINGS TO BE REVIEWED BY LANDSCAPE
ARCHITECT BEFORE ORDERS PLACED.
CONCRETE RETAINING WALL TO ENGINEERS DESIGN AND
SPECIFICATION

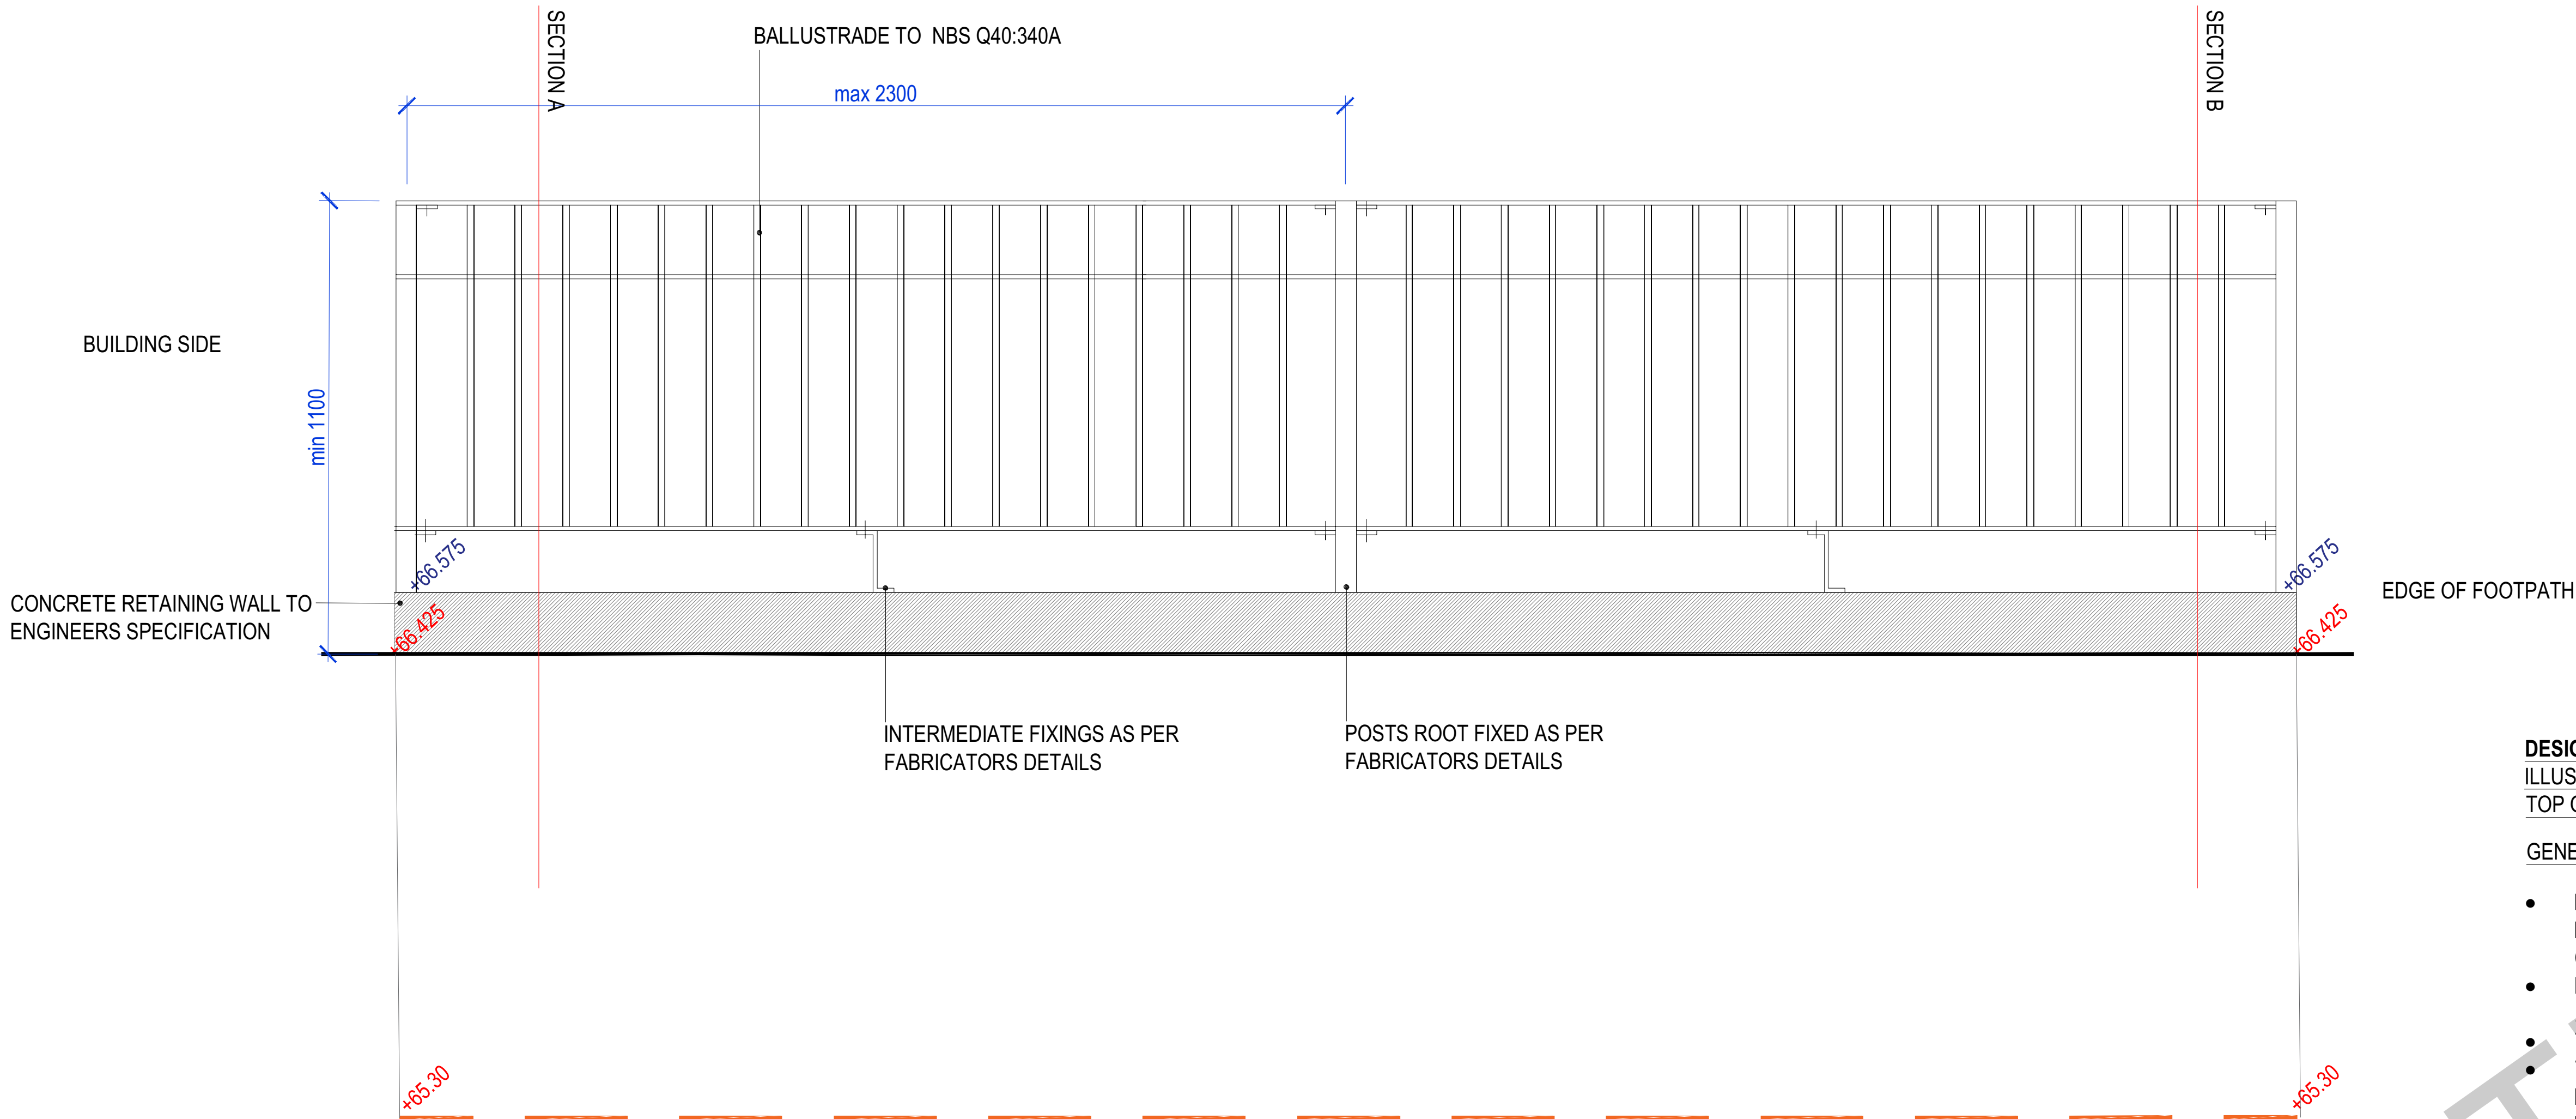


DESIGN INTENT
ILLUSTRATIVE BALUSTRADE DETAIL
TOP OF RETAINING WALL


GENERAL NOTES

- DRAWING SHOWS DESIGN INTENT ONLY, FINAL DESIGN OF BALUSTRADE AND ALL FIXINGS AS PER FABRICATORS CONSTRUCTION DETAILS.
- FINAL FIXING DETAIL TO BE DEVELOPED BETWEEN FABRICATOR AND CONCRETE SLAB MANUFACTURER
- TOP OF BALUSTRADE TO TO BE MIN 1100MM ABOVE TOP OF WALL
- TO COMPLY WITH THE FOLLOWING:
HORIZONTAL IMPOSED LOADINGS TO BS 6399-1:1996
BS 6180:2011 - BARRIERS IN AND ABOUT BUILDINGS CODE OF PRACTICE.

SECTION A
RW03 + B1: RETAINING WALL WITH BALUSTRADE

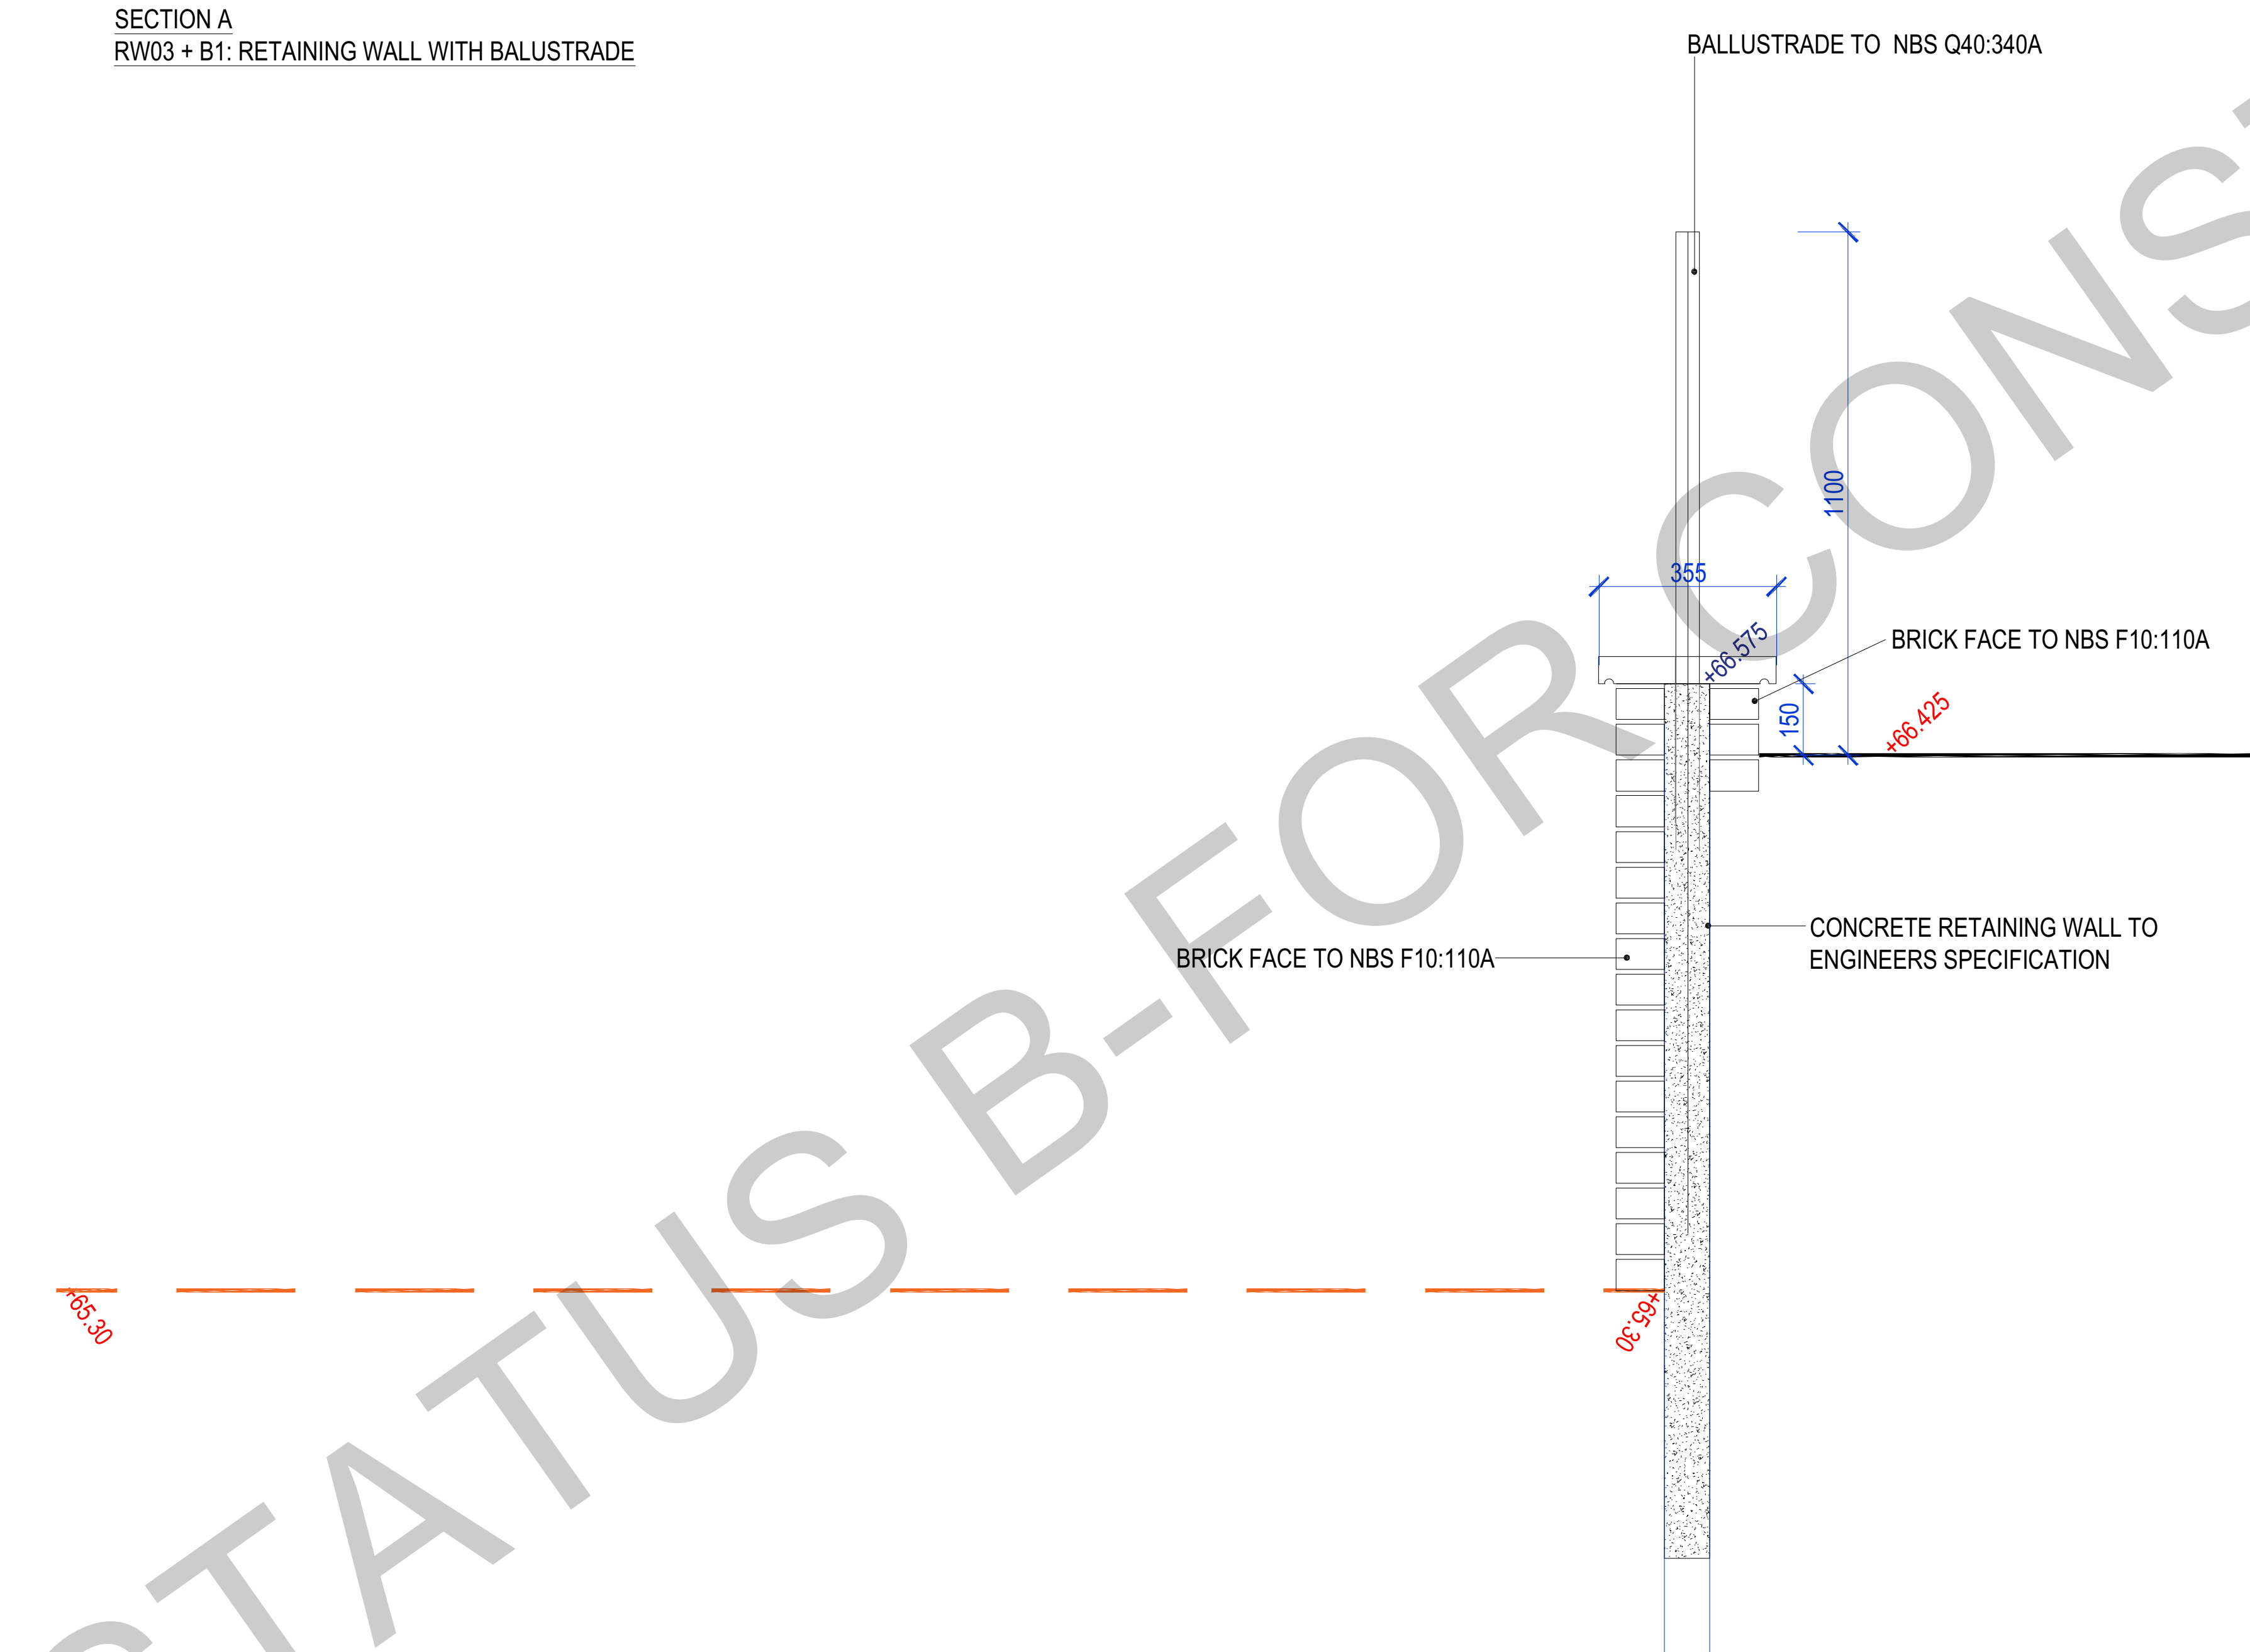

SECTION B
RW03 + B1: RETAINING WALL WITH BALUSTRADE

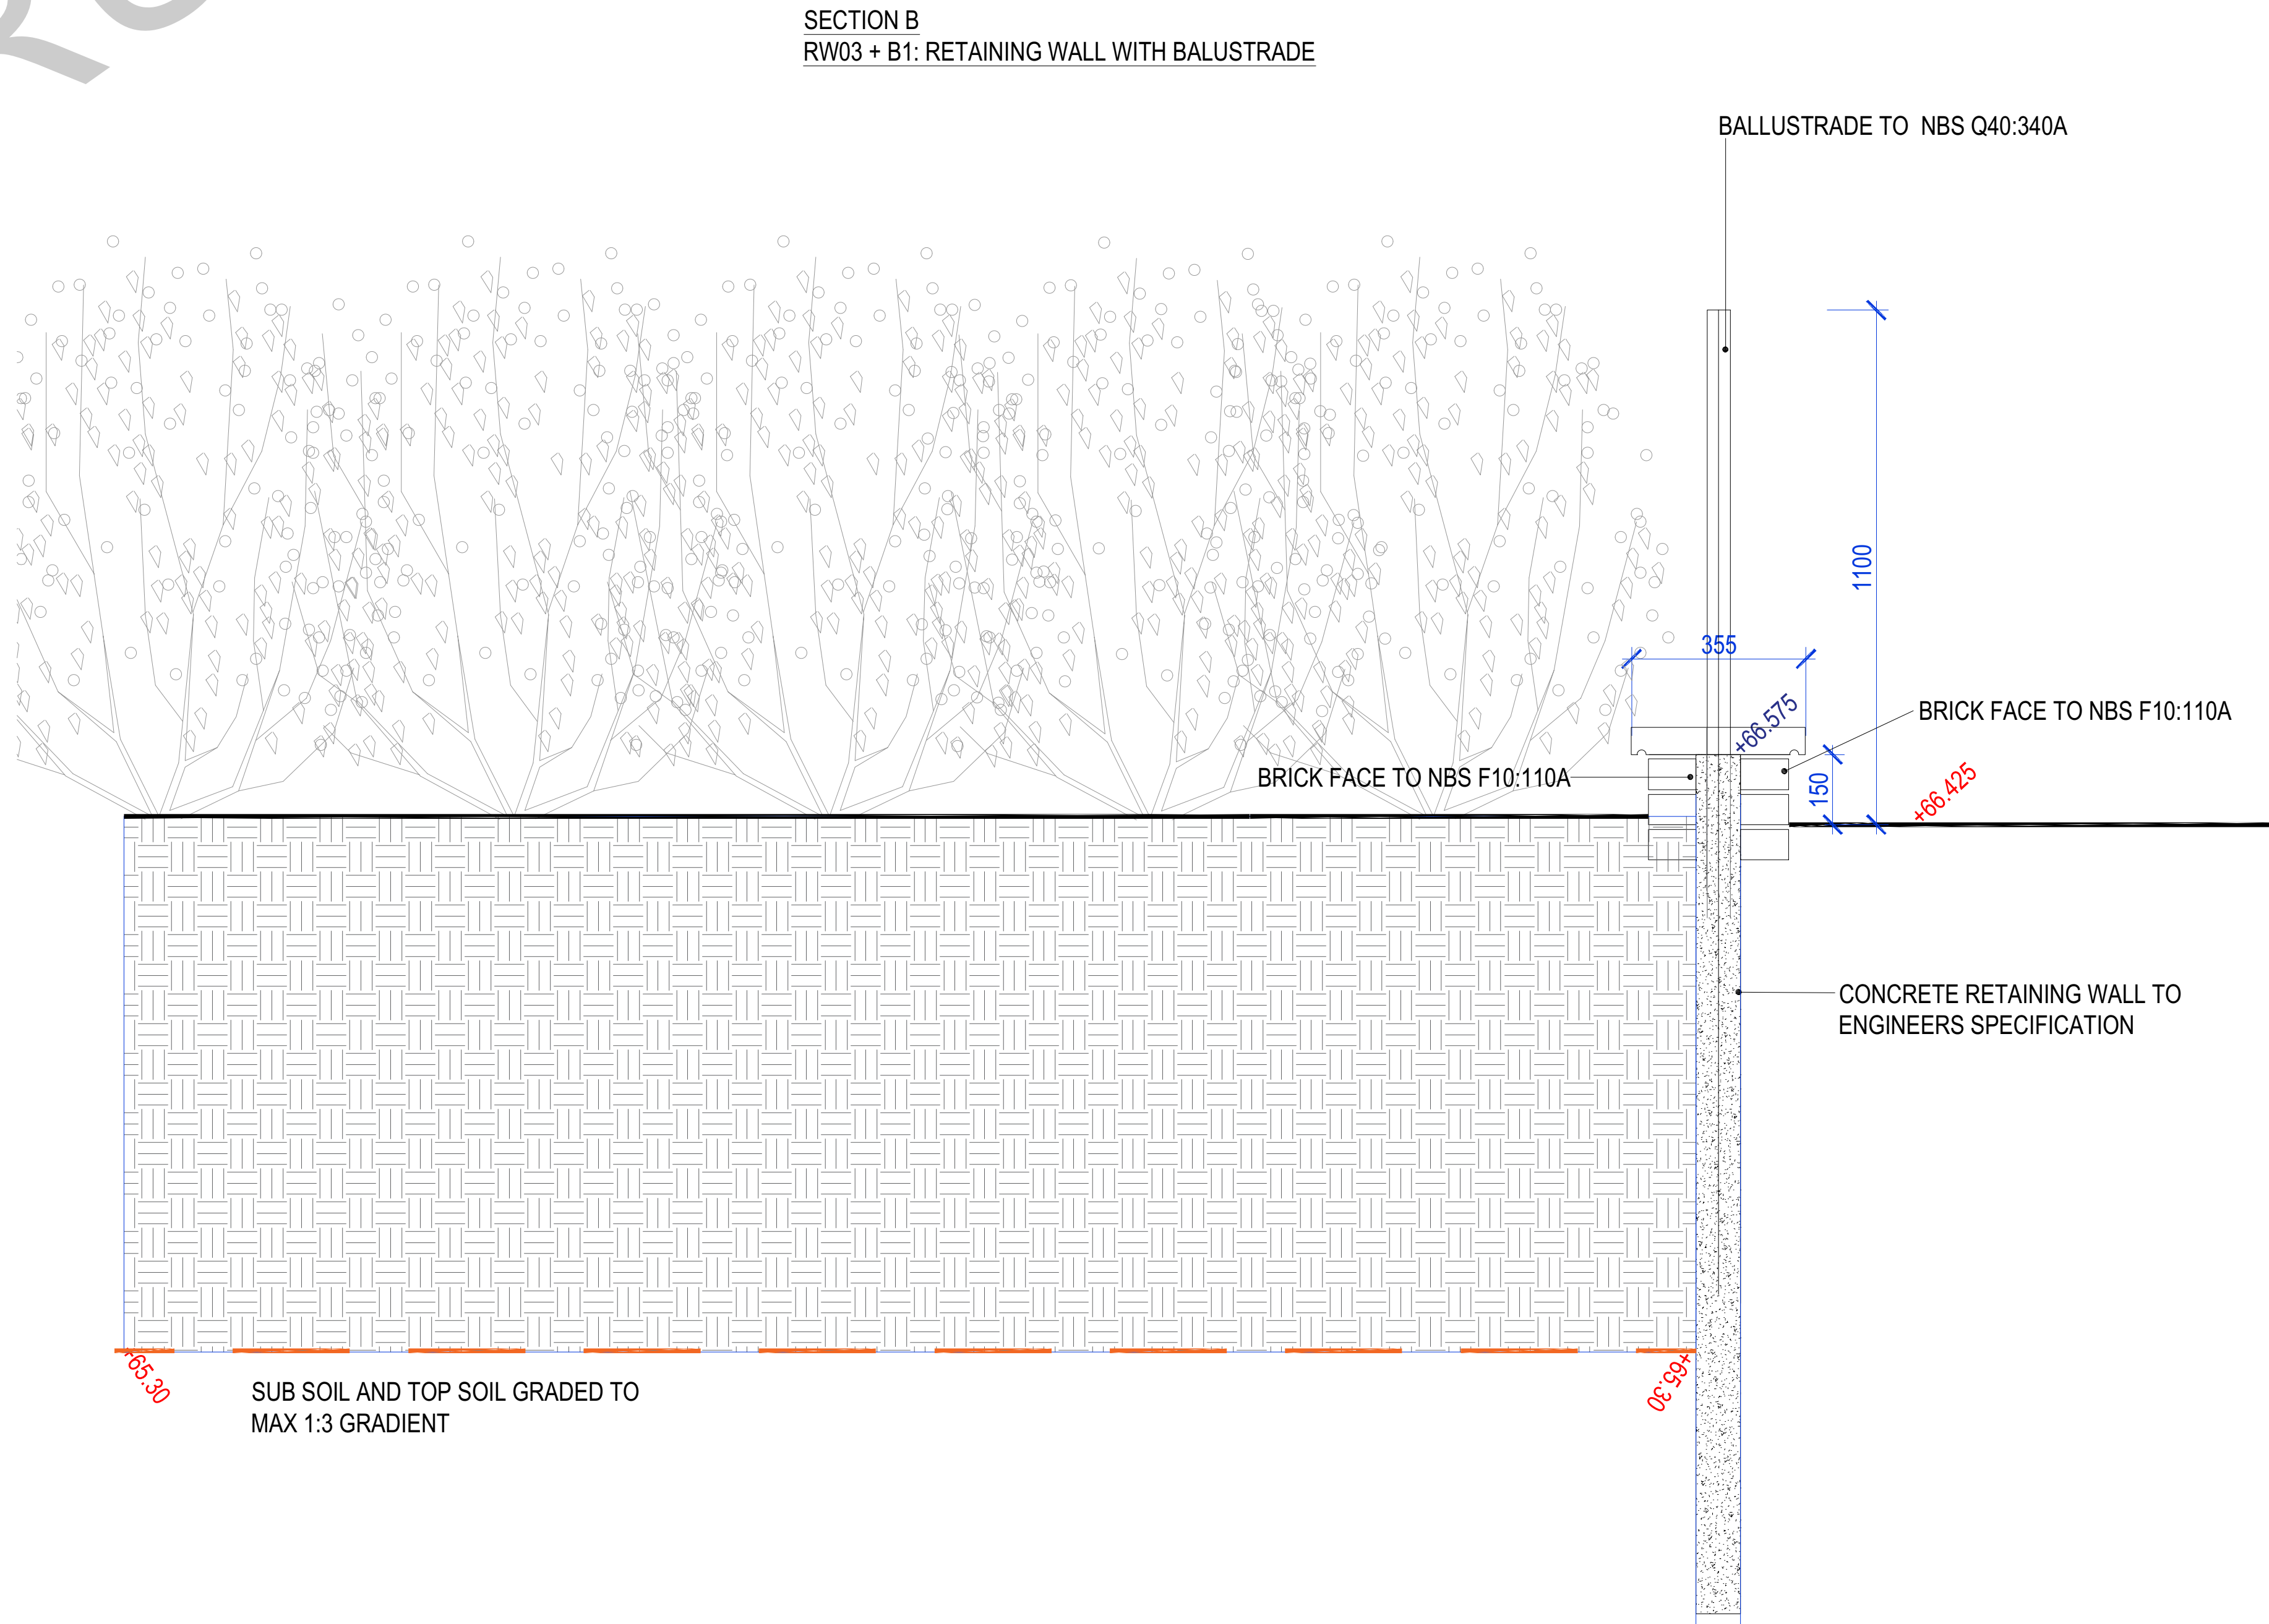

Notes:
• This drawing is copyright
• Do not scale dimensions from this drawing
• This drawing is to be used in conjunction with all other relevant drawings.
• All discrepancies on this drawing are to be reported to the architect.
• Do not modify any element of this drawing.
• Use drawing only for generalised intent.

North Sign / Key Plan

The following external model files are included within this drawing:

002	28/08/21	CONSTRUCTION ISSUE	JH	RW
001	14/05/20	CONSTRUCTION ISSUE: FIRST ISSUE	RW	CL
Rev	Date	Revision Notes	By	Rev
Client / Contractor				

IBI Intelligence
Buildings
Infrastructure
www.ibigroup.com

Project
GORTON COMMUNITY HUB

Drawing Title
DETAIL: RETAINING WALL RW03 WITH
BALUSTRADE B1

Job Number
119091
Drawing Originated Date
14/05/20
Scale/AD
S4
Purpose
CONSTRUCTION

Drawing Number
GCH-IBI-XX-XX-DR-L-700-0009

Revision
C02