


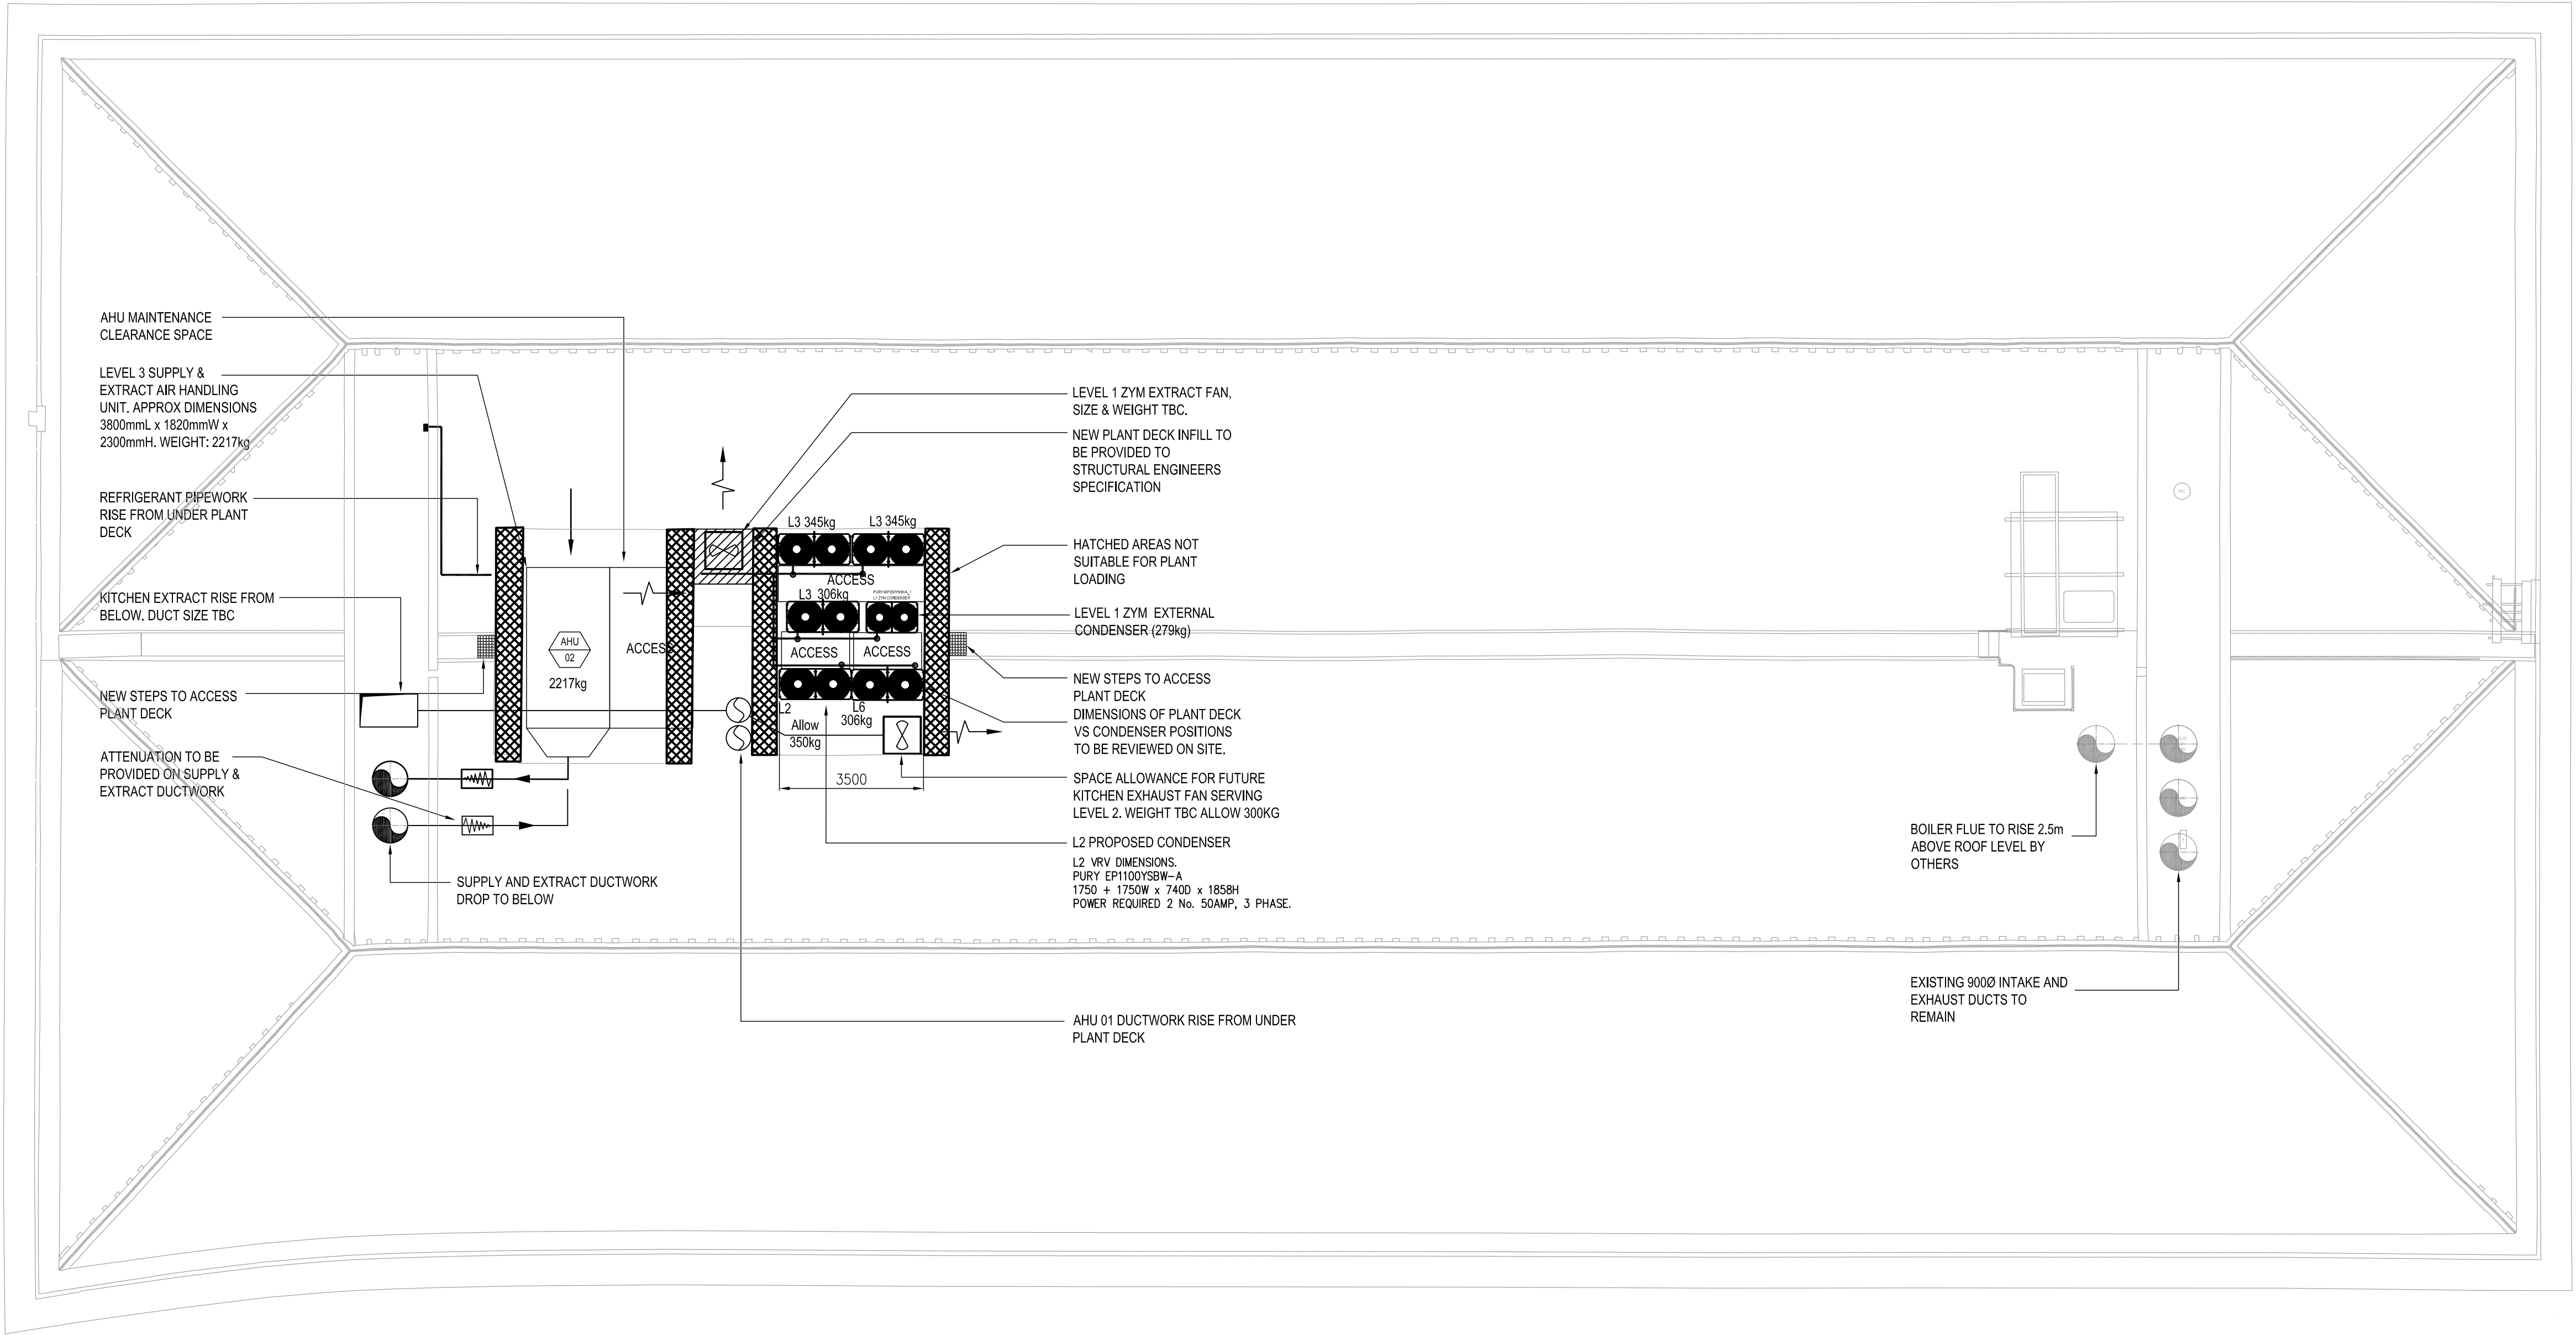

AS FITTED

AF	AS FITTED	20.05.20	RJ	PM	PM
C1	CONSTRUCTION ISSUE COMMENTS INCORPORATED	23.01.20	RJ	PM	PM
P2	COMMENTS INCORPORATED	16.01.20	RJ	PM	PM
P1	ISSUED FOR COMMENTS	14.01.20	RJ	PM	PM
Rev	Revision note	Date	CAD Rev	Eng Sgnd	Eng Chkd

DRAWING TITLE

ROOF LEVEL
MECHANICAL SERVICES LAYOUT

PROJECT

BONDED WAREHOUSE

CLIENT

Temperature Control



Walker House, Chester Road
Old Trafford, Manchester, M16 9HN
Phone: 0161 872 5722
Email: autocad.mano@temperaturecontrol.co.uk
www.temperaturecontrol.co.uk

ENVIRONMENTAL
ECE
CONSULTING
ENGINEERS

**Environmental
Consulting Engineers**
The Plaza
100 Old Hall Street
Liverpool L3 5QJ
t: 0151 600 5445
f: 0151 600 5446
enquiries@ecengineers.co.uk
www.ecengineers.co.uk

Mechanical & Electrical Building Services Consulting Engineers,
Sustainability Consultants, Project Management, Cost Consultants

SCALE 1:100 (A1)	DATE 13.01.20	DRAWING NUMBER ECE-0170-M101	REV. AF
DRAWN RJ	DESIGN PM		