

This drawing is the property of JSJ UK. Copyright is reserved by them and the drawing is issued on the condition that it is not to be copied, altered or released to any unauthorised persons either wholly or in part without the prior written consent of JSJ UK.

Do not scale from this drawing. All Dimensions to be checked on site. Figured dimensions to be taken in preference to those noted and are shown in millimetres unless otherwise stated.

Read in conjunction with all other drawings and specification spreadsheet.

Please Note: JSJ UK make allowance within our costs for 2 no. "translucent sections per drawing on any manufactured items from our steel drawing being issued for client review. "Fitting in section will be chargeable at an hourly rate unless agreed otherwise.

"translucent sections covered for up to 1 hour per session.

"Additional costs will be submitted to client for acceptance by way of a formal addendum to be received by JSJ UK prior to commencing any further design works.

| REV   | DESCRIPTION   | DATE     |
|-------|---|----------|
| Rev A | Amendments as per client comments   | 18/11/21 |
| Rev B | Amendments as per client comments   | 04/03/22 |
| Rev C | Amendments as per client comments, glass added to openings, python to come from above, island upper level redesigned.                                                  | 17/03/22 |
| Rev D | Python to enter through tube into island upper top   | 23/03/22 |
| Rev E | Metal glass hanging canopy to be hung from slab, 300 Wets to run around DJ booth, DJ booth layout altered, SS sink to DJ Booth, extra metal L-shaped added for python. | 04/05/21 |




Notes

Appliances, sinks, taps, pumps, lower Stainless steel unitary, waste bins, drip trays & lighting by others

Excludes: any electrical works & plumbing.

Metal framework RAL TBC

Set out for beer taps required

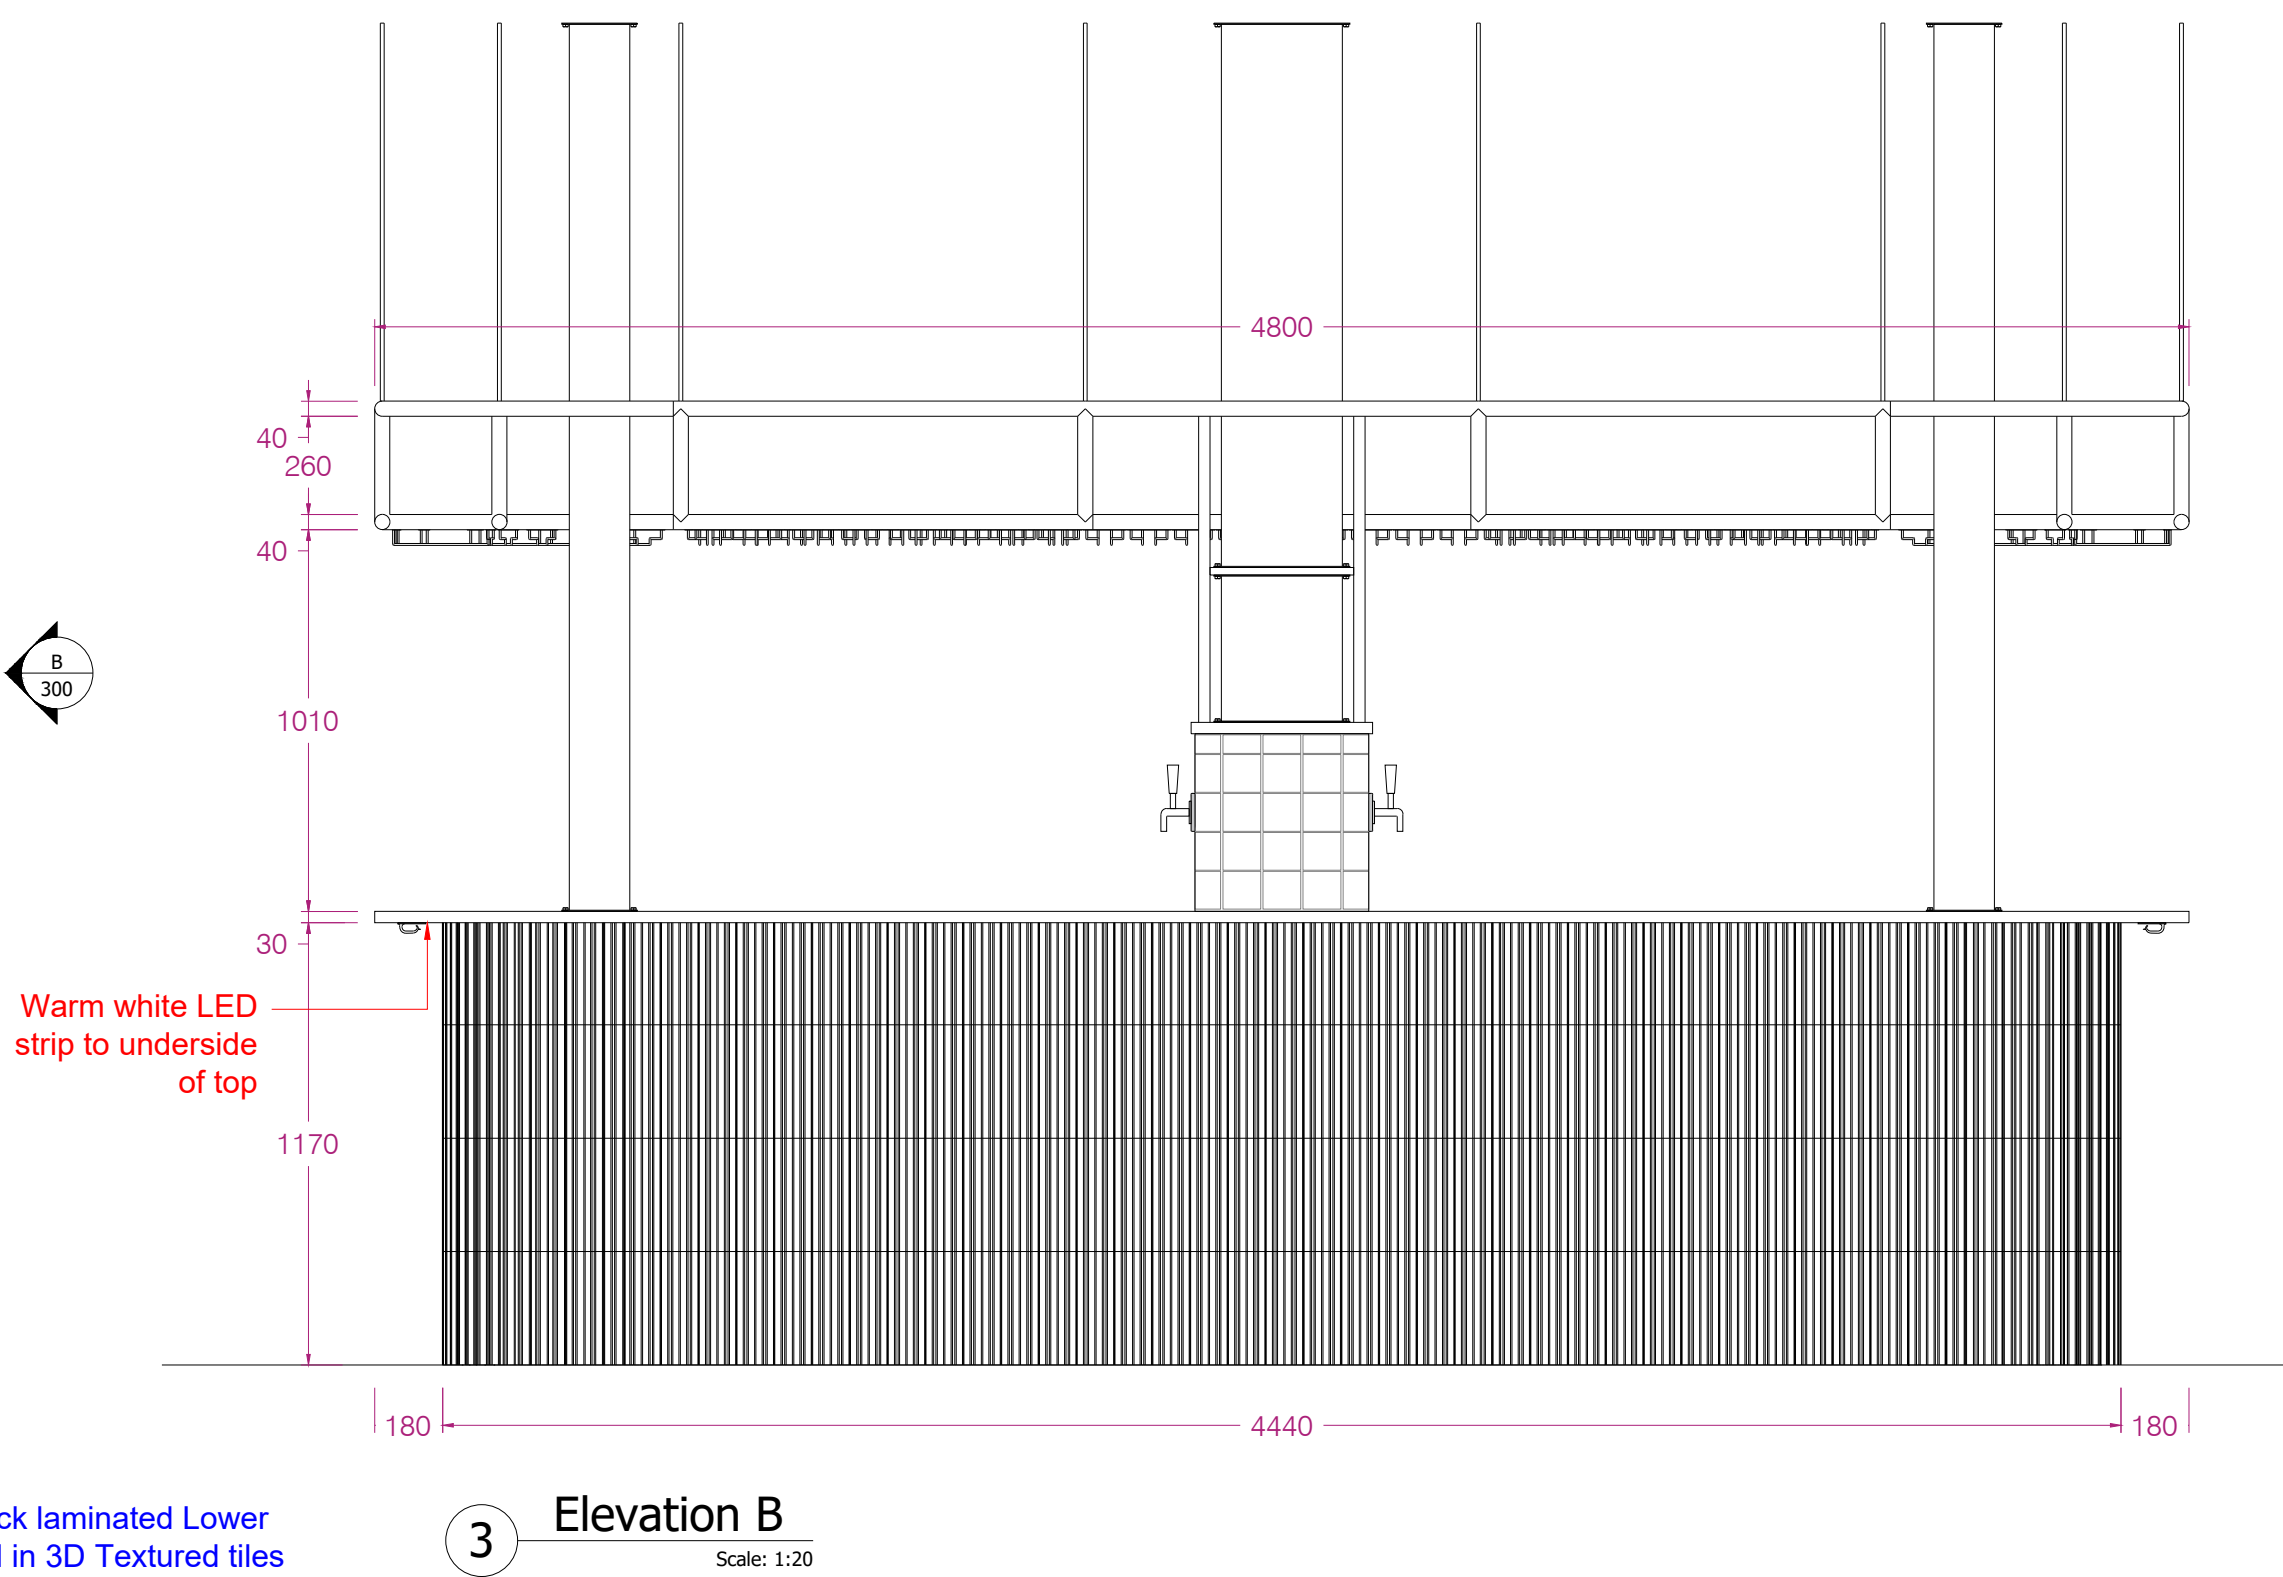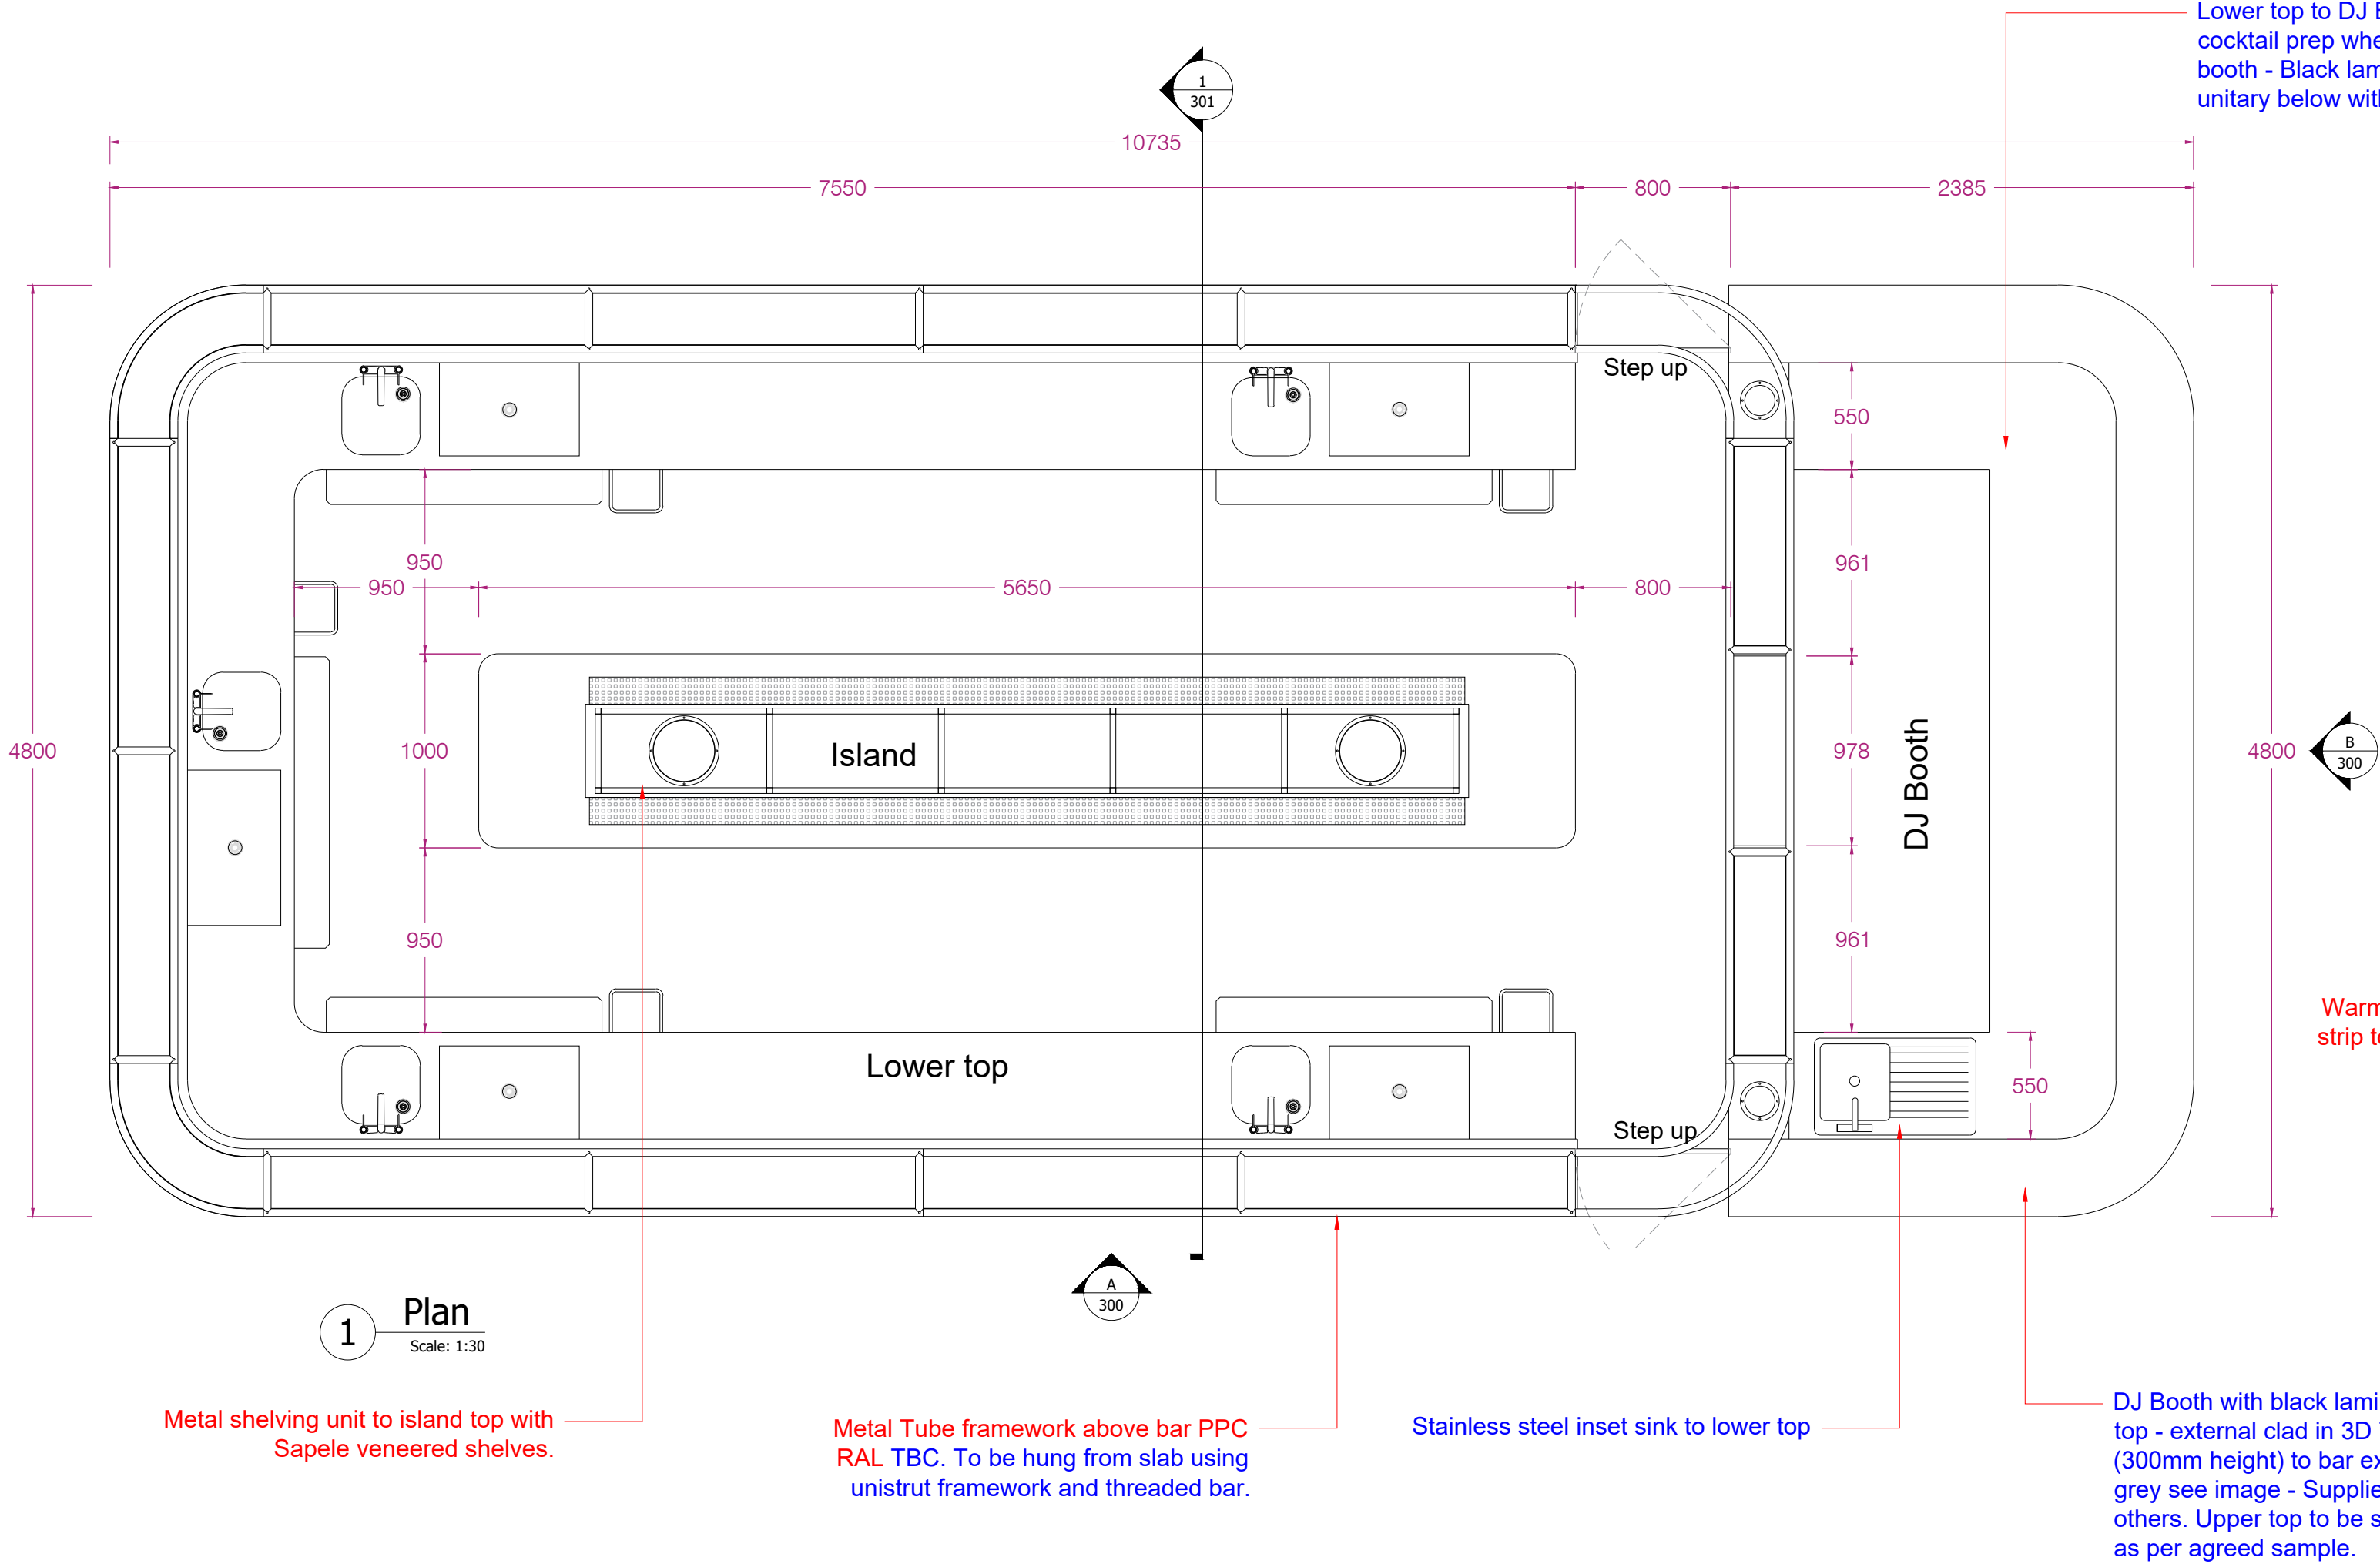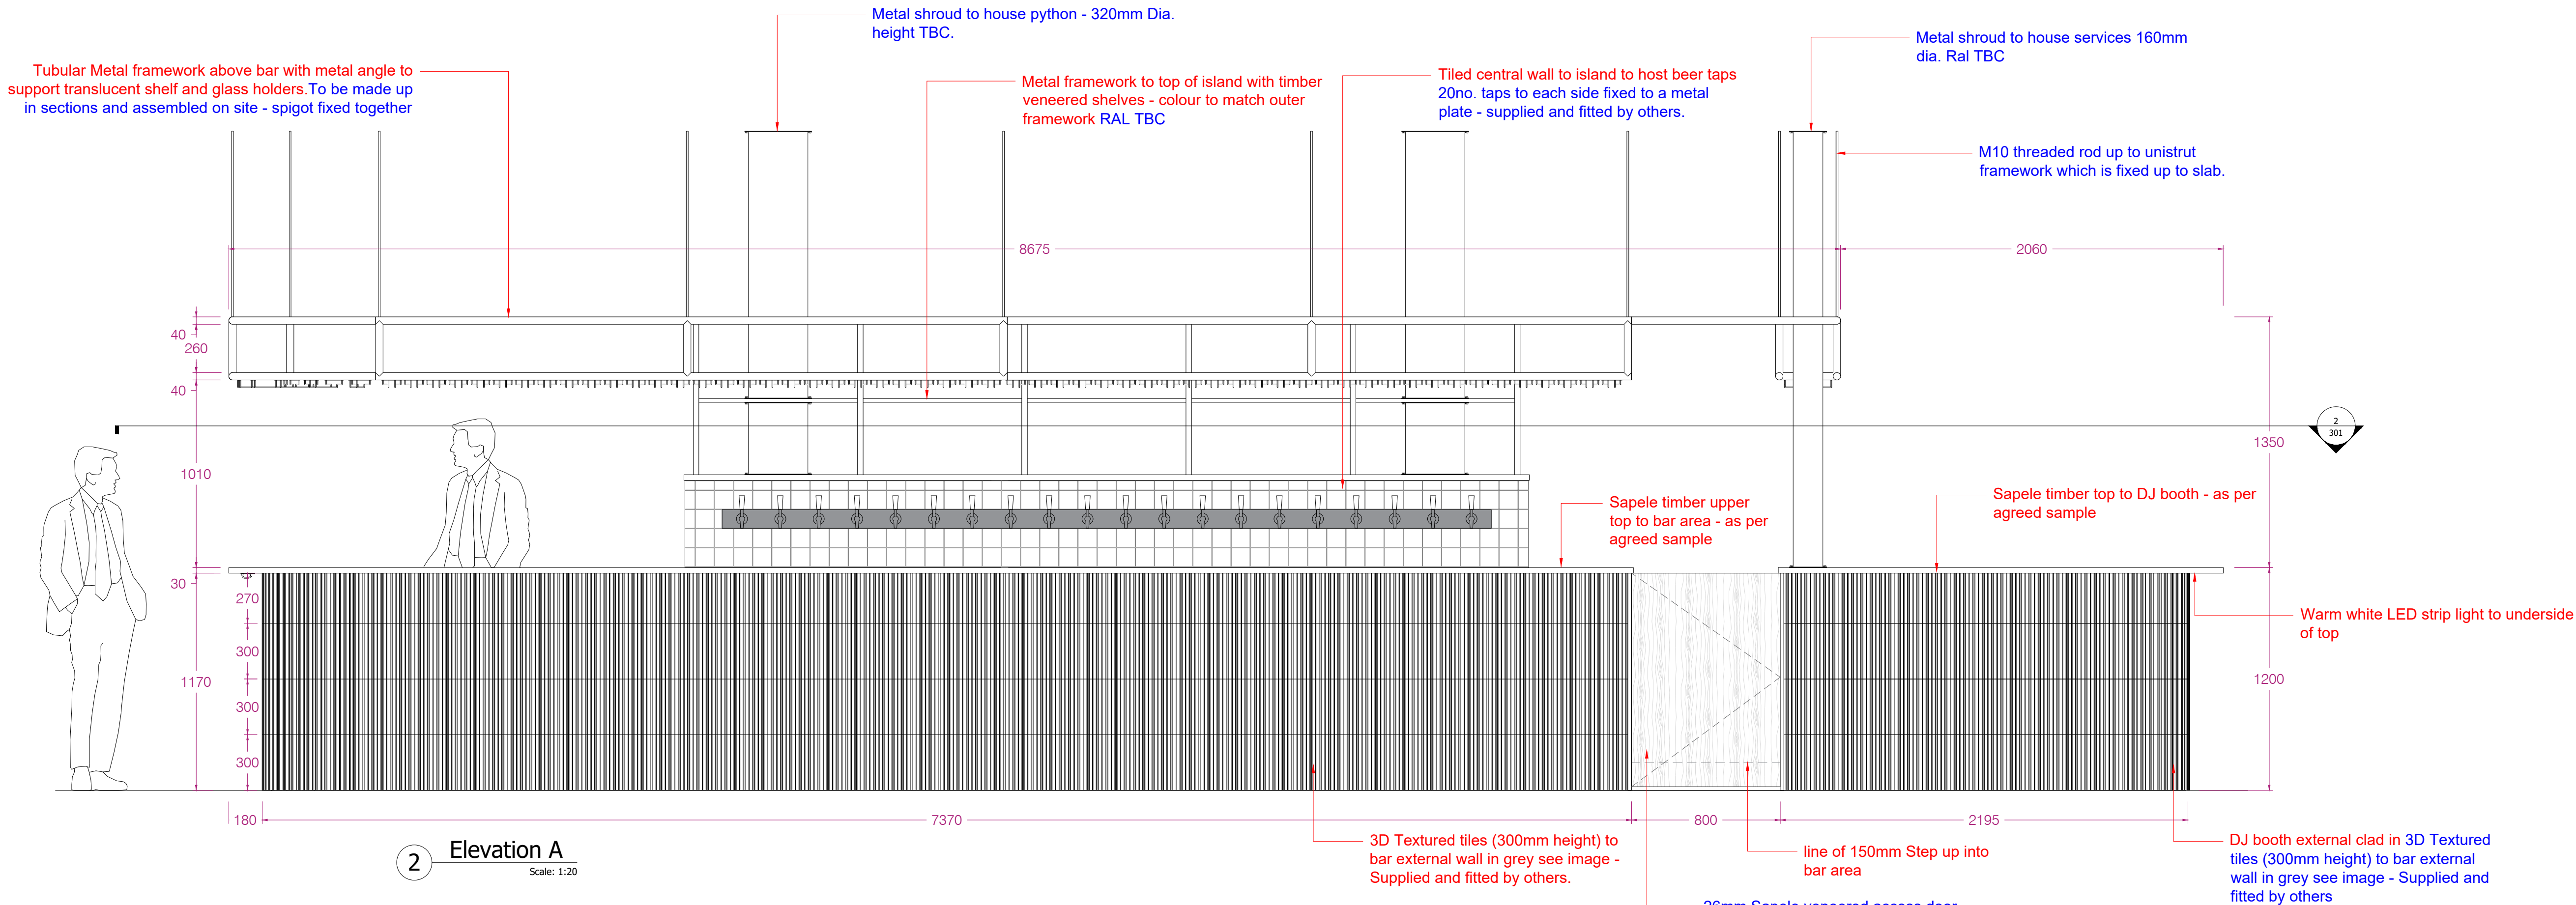

Tile specification: Stripes, White stone, From Casa Ceramica.

|   |          |              |  |
|---|----------|--------------|--|
| <div>JSJ UK</div> <div>Unit B, Ashton Business Park</div> <div>Raglan Street</div> <div>Ashton On Ribble</div> <div>Preston, PR2 2AX</div> <div>www.jsjuk.co.uk    01772 827173</div> |          |              |  |
| DRAWING STATUS   |          |              |  |
| CLIENT   |          | Construction |  |
| Workspace   |          |              |  |
| PROJECT NUMBERNAME   |          |              |  |
| New Century Hall   |          |              |  |
| DRAWING NAME   |          |              |  |
| GF Bar Elevations   |          |              |  |
| DRAWING NUMBER   |          |              |  |
| 2652_71_300   |          |              |  |
| JSJ Ref   | REVISION | E            |  |
| SCALE (@ A1)   | DATE     | Apr-22       |  |
| DRAWN BY   | AM       | CHECKED BY   |  |