


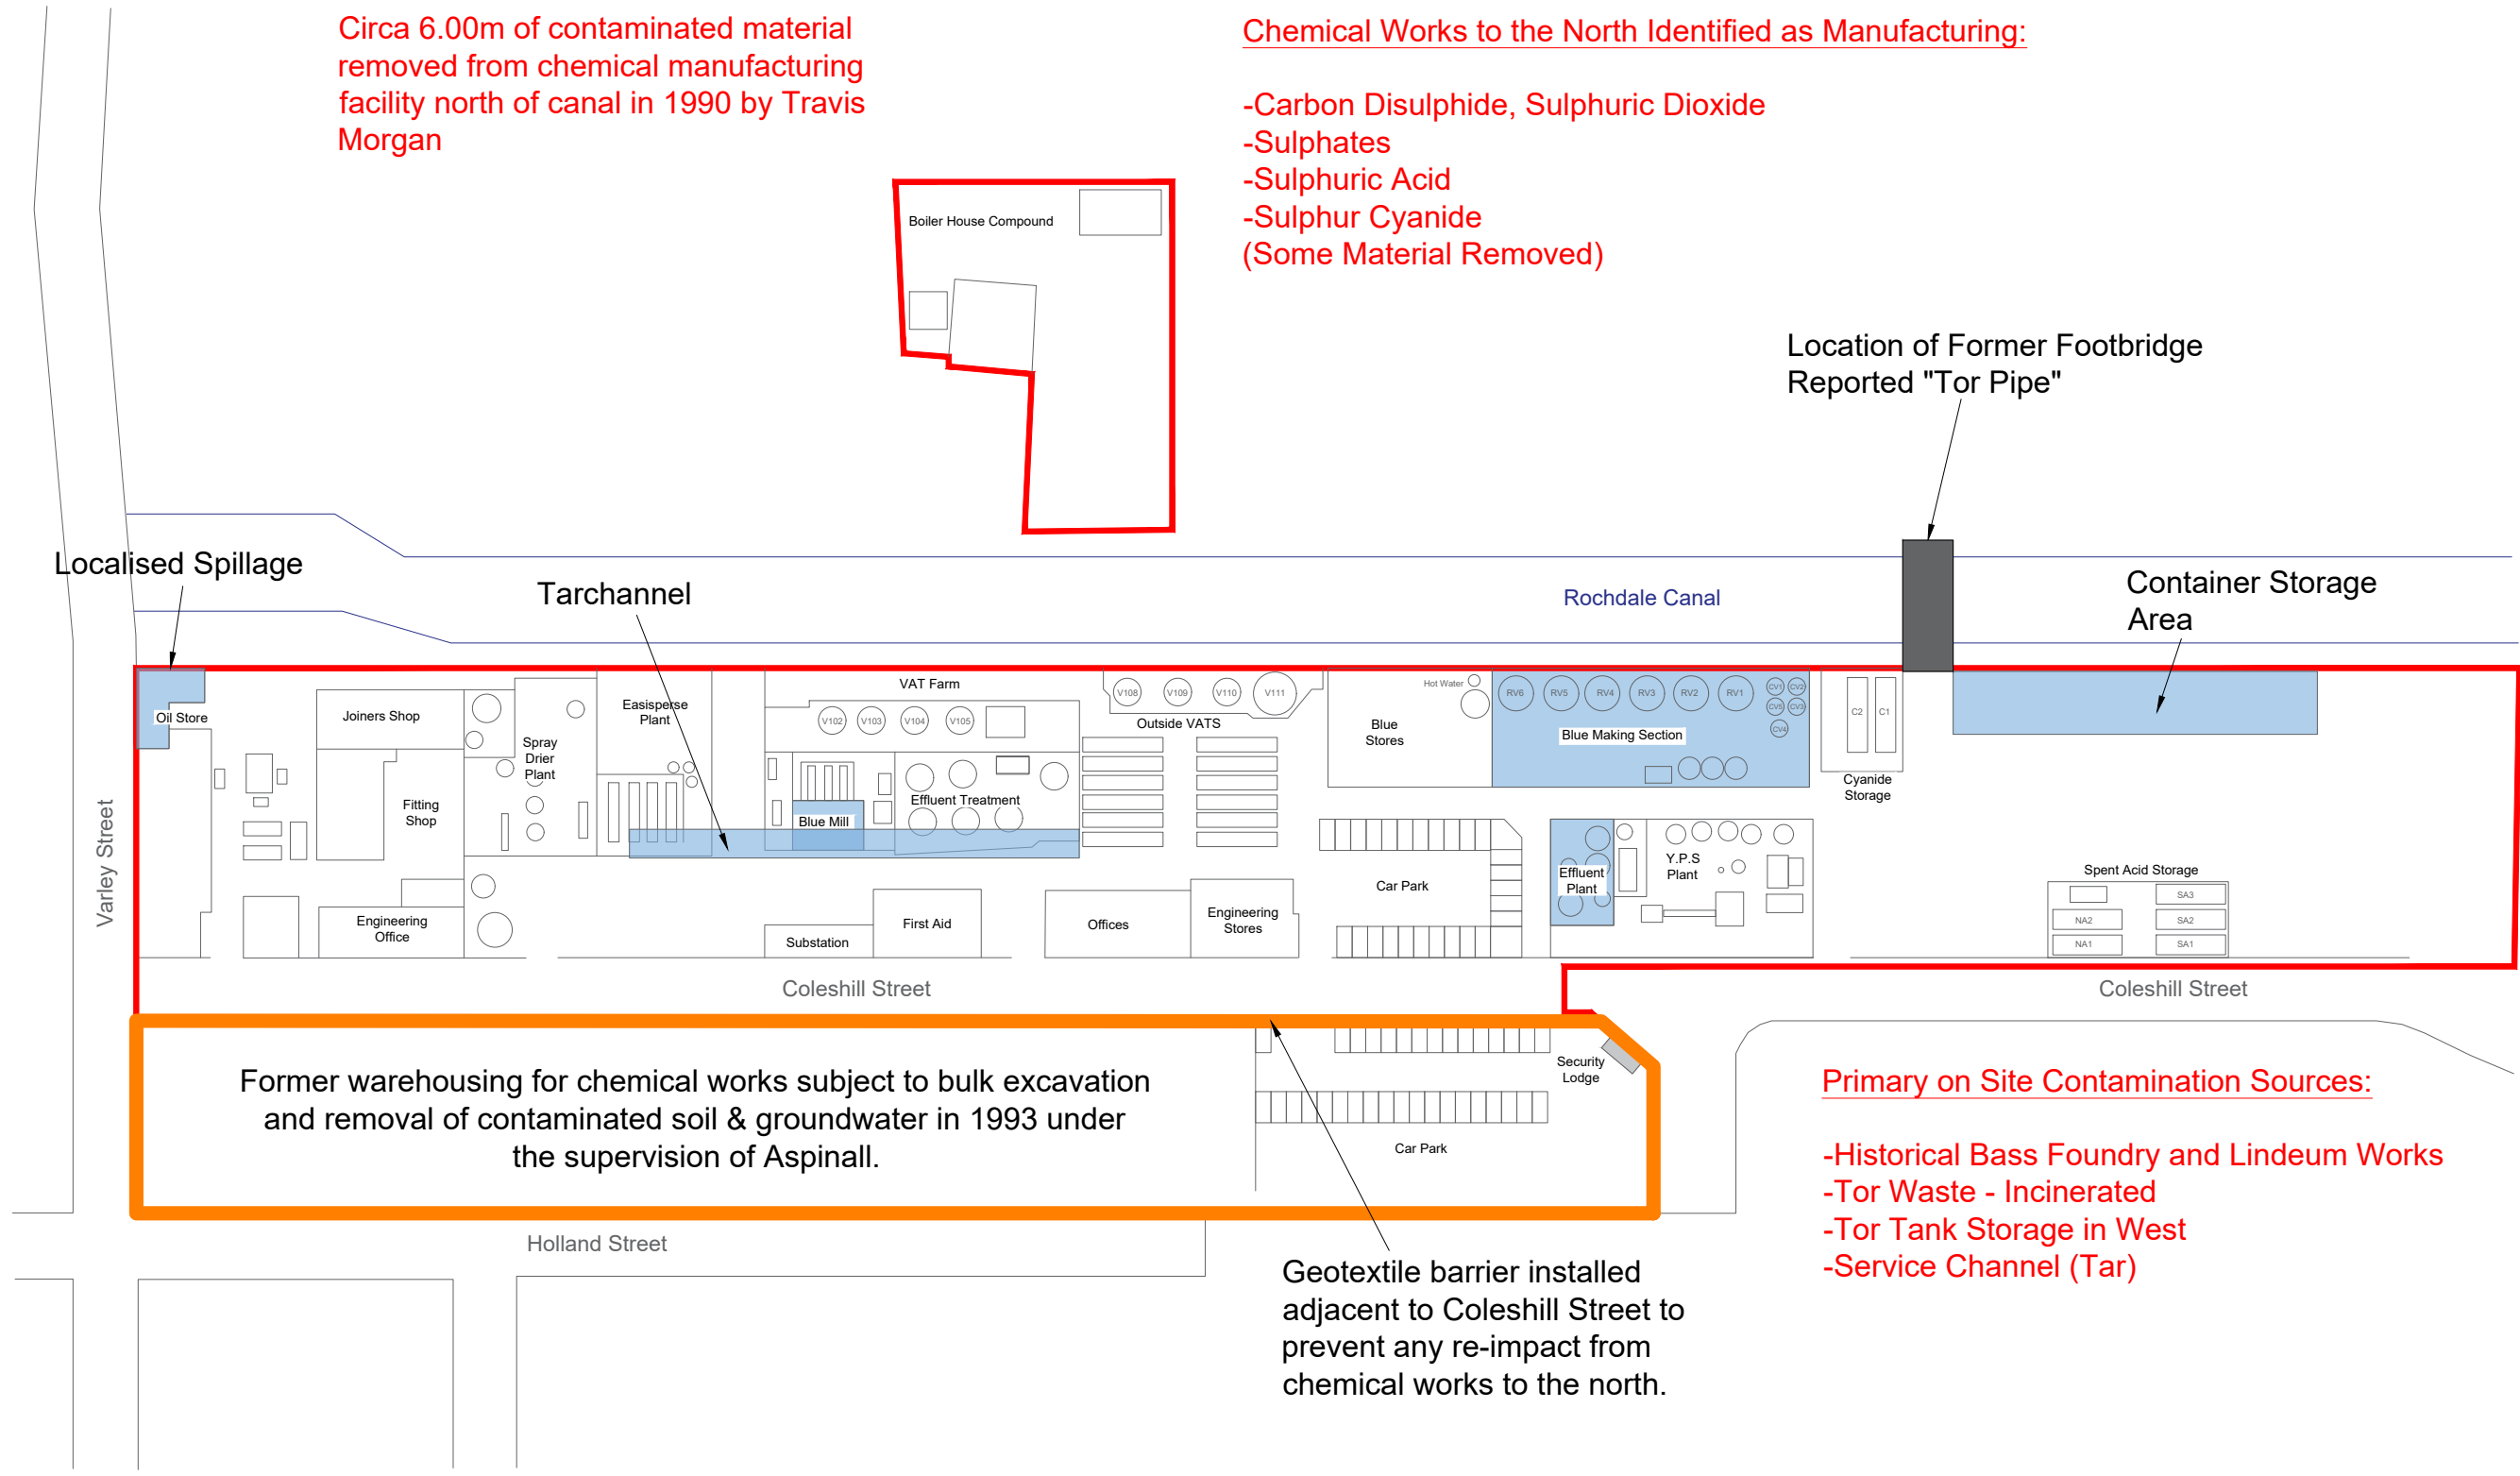

Circa 6.00m of contaminated material removed from chemical manufacturing facility north of canal in 1990 by Travis Morgan

Chemical Works to the North Identified as Manufacturing:

- Carbon Disulphide, Sulphuric Dioxide
- Sulphates
- Sulphuric Acid
- Sulphur Cyanide
- (Some Material Removed)

Location of Former Footbridge Reported "Tor Pipe"

Container Storage Area

Former warehousing for chemical works subject to bulk excavation and removal of contaminated soil & groundwater in 1993 under the supervision of Aspinall.

Primary on Site Contamination Sources:

- Historical Bass Foundry and Lindeum Works
- Tor Waste - Incinerated
- Tor Tank Storage in West
- Service Channel (Tar)

Geotextile barrier installed adjacent to Coleshill Street to prevent any re-impact from chemical works to the north.



Notes: This Drawing Defines the Known Operations By Degussa in ~ 2004						Client: Engie		Job No: 13-887		Date: 04.08.2020		 Environmental Engineering Partnerships Ltd City Heliport & Business Centre Eccles, Manchester, M30 7RU Tel: 0161 707 9612 E-mail: info@e3p.co.uk Website: www.e3p.co.uk	
								Drawing No: 026		Scale: NTS			
P1 P1 R1 - 04.08.2020 30.07.2020 REVISION DRAFT HM LM OJ MD Phase Revision Date Issue Drawn Checked						Job Title: Manox		Drawing Title: Main Contamination Sources Degussa Operations				The client must not amend any drawing, design or other intellectual property produced by E3P Ltd without permission in writing from E3P Ltd in advance of any amendments being made. In the event that such written permission is not obtained in advance of the amendments being made, E3P Ltd shall not be liable for any damage and/or losses occurring as a result of the amended drawing, design or intellectual property.	