


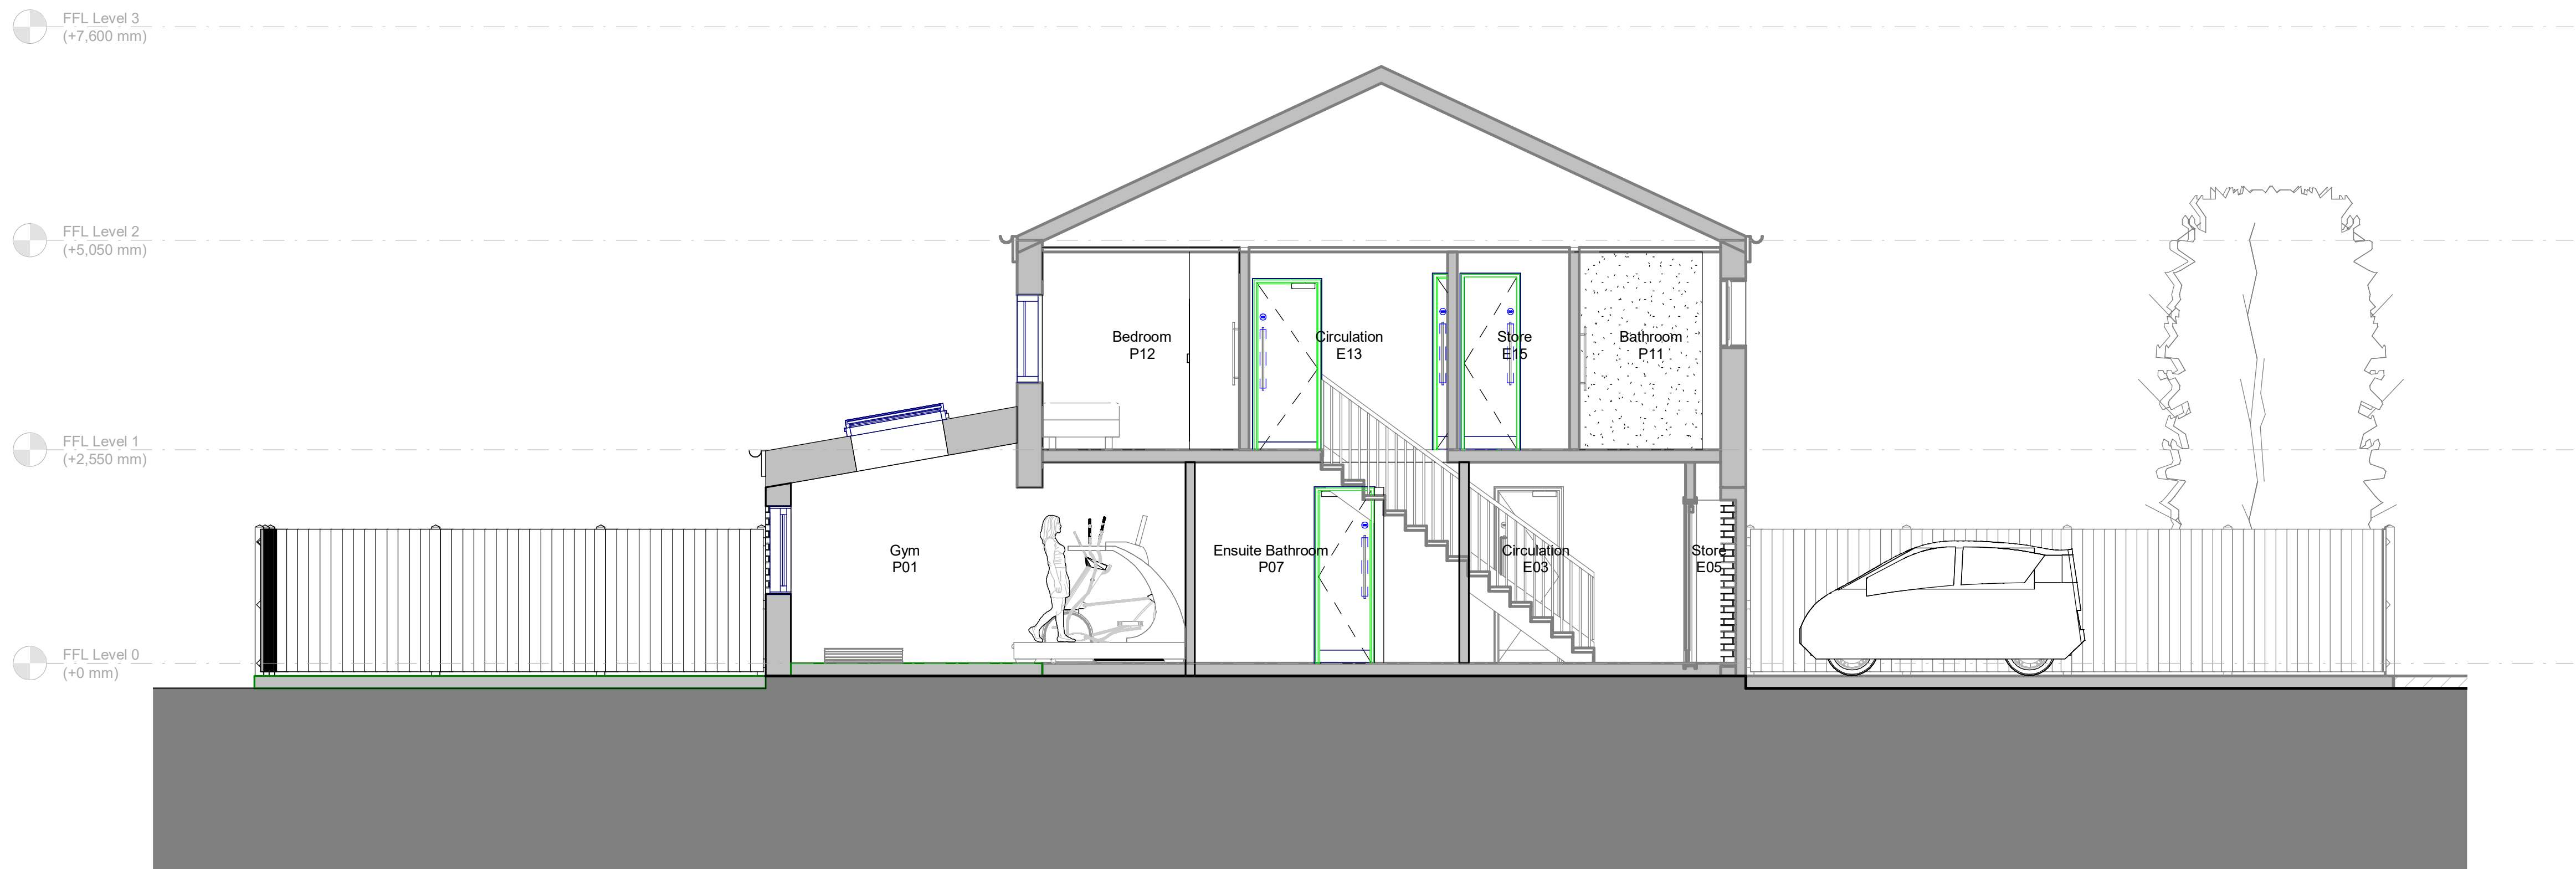

P01 Issued For Planning

01.07.22

Rev

Date



Architecture & Interiors  
35 Praed St, Paddington, London, W2 1NR  
T020 8014 8130  
www.aga-associates.com

Client

Quincy Chuka

Project

10 Shilford Drive, Manchester, M4 4JG

Drawing

General Arrangement Section  
Section 1 Proposed

| RJ Ref | Scale (A1) | Status   | Revision |
|--------|------------|----------|----------|
| 1037   | 1 : 50     | Planning | P01      |

Drawing Number

1037-AGA-AZ-ZZ-DR-A-20301