



GENERAL NOTES

1. ALL DIMENSIONS ARE IN MILLIMETRES UNLESS OTHERWISE STATED
2. ALL LEVELS ARE IN METRES UNLESS OTHERWISE STATED
3. DIMENSIONS ARE NOT TO BE SCALED FROM THE DRAWING
4. ALL WORK TO BE CARRIED OUT IN ACCORDANCE WITH THE CURRENT EDITION OF THE BUILDING REGULATIONS 1985 (INCLUDING AMENDMENTS) AND ALL RELEVANT BRITISH STANDARDS/CODES OF PRACTICE
5. CONTRACTOR IS RESPONSIBLE FOR THE CORRECT SETTING OUT OF THE WORKS ON SITE. ALL DIMENSIONS TO BE CHECKED PRIOR TO FABRICATION OF MATERIALS
6. THIS DRAWING IS TO BE READ IN CONJUNCTION WITH ALL RELEVANT DRAWINGS AND SPECIFICATIONS
7. THIS DRAWING SHALL NOT BE DUPLICATED WITHOUT THE EXPRESS WRITTEN PERMISSION OF BEECH DESIGN AND BUILD LIMITED

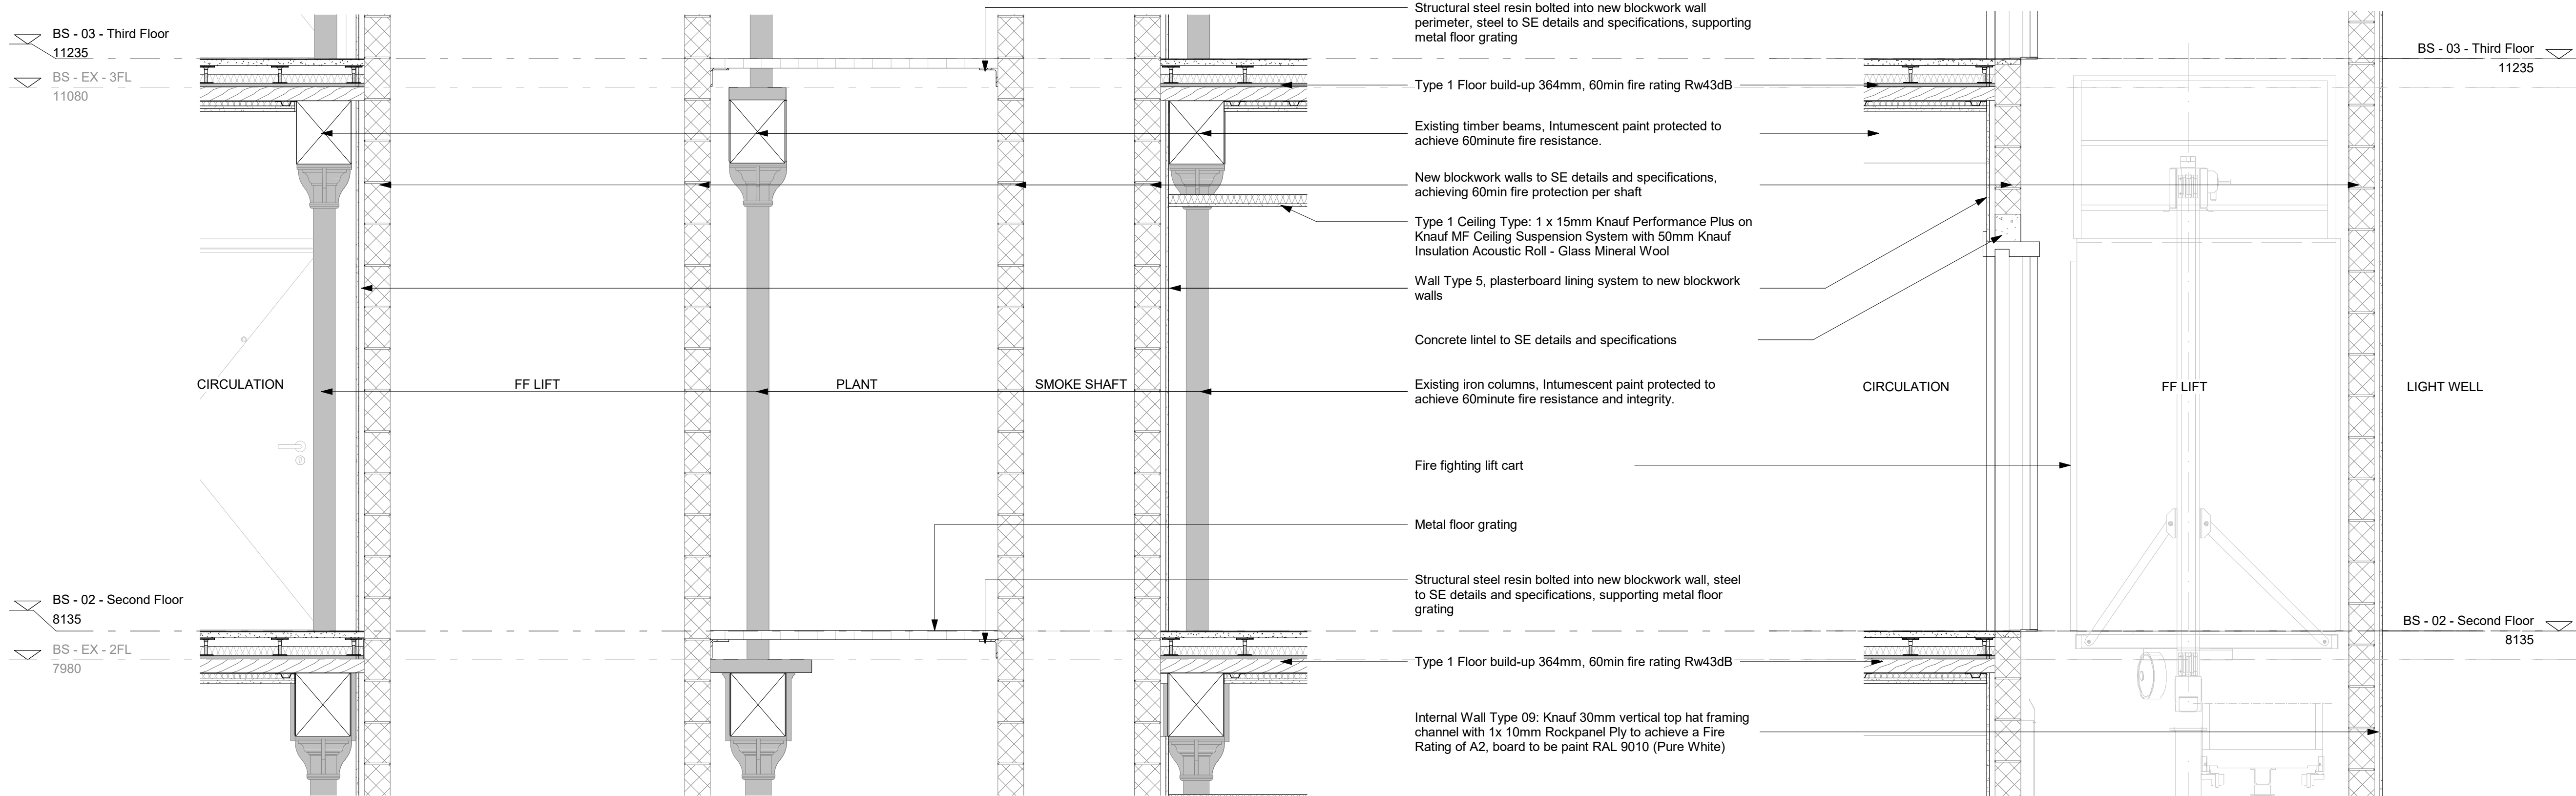

A | DETAIL SECTION A - CORE
1 : 20

B | DETAIL SECTION B - CORE
1 : 20

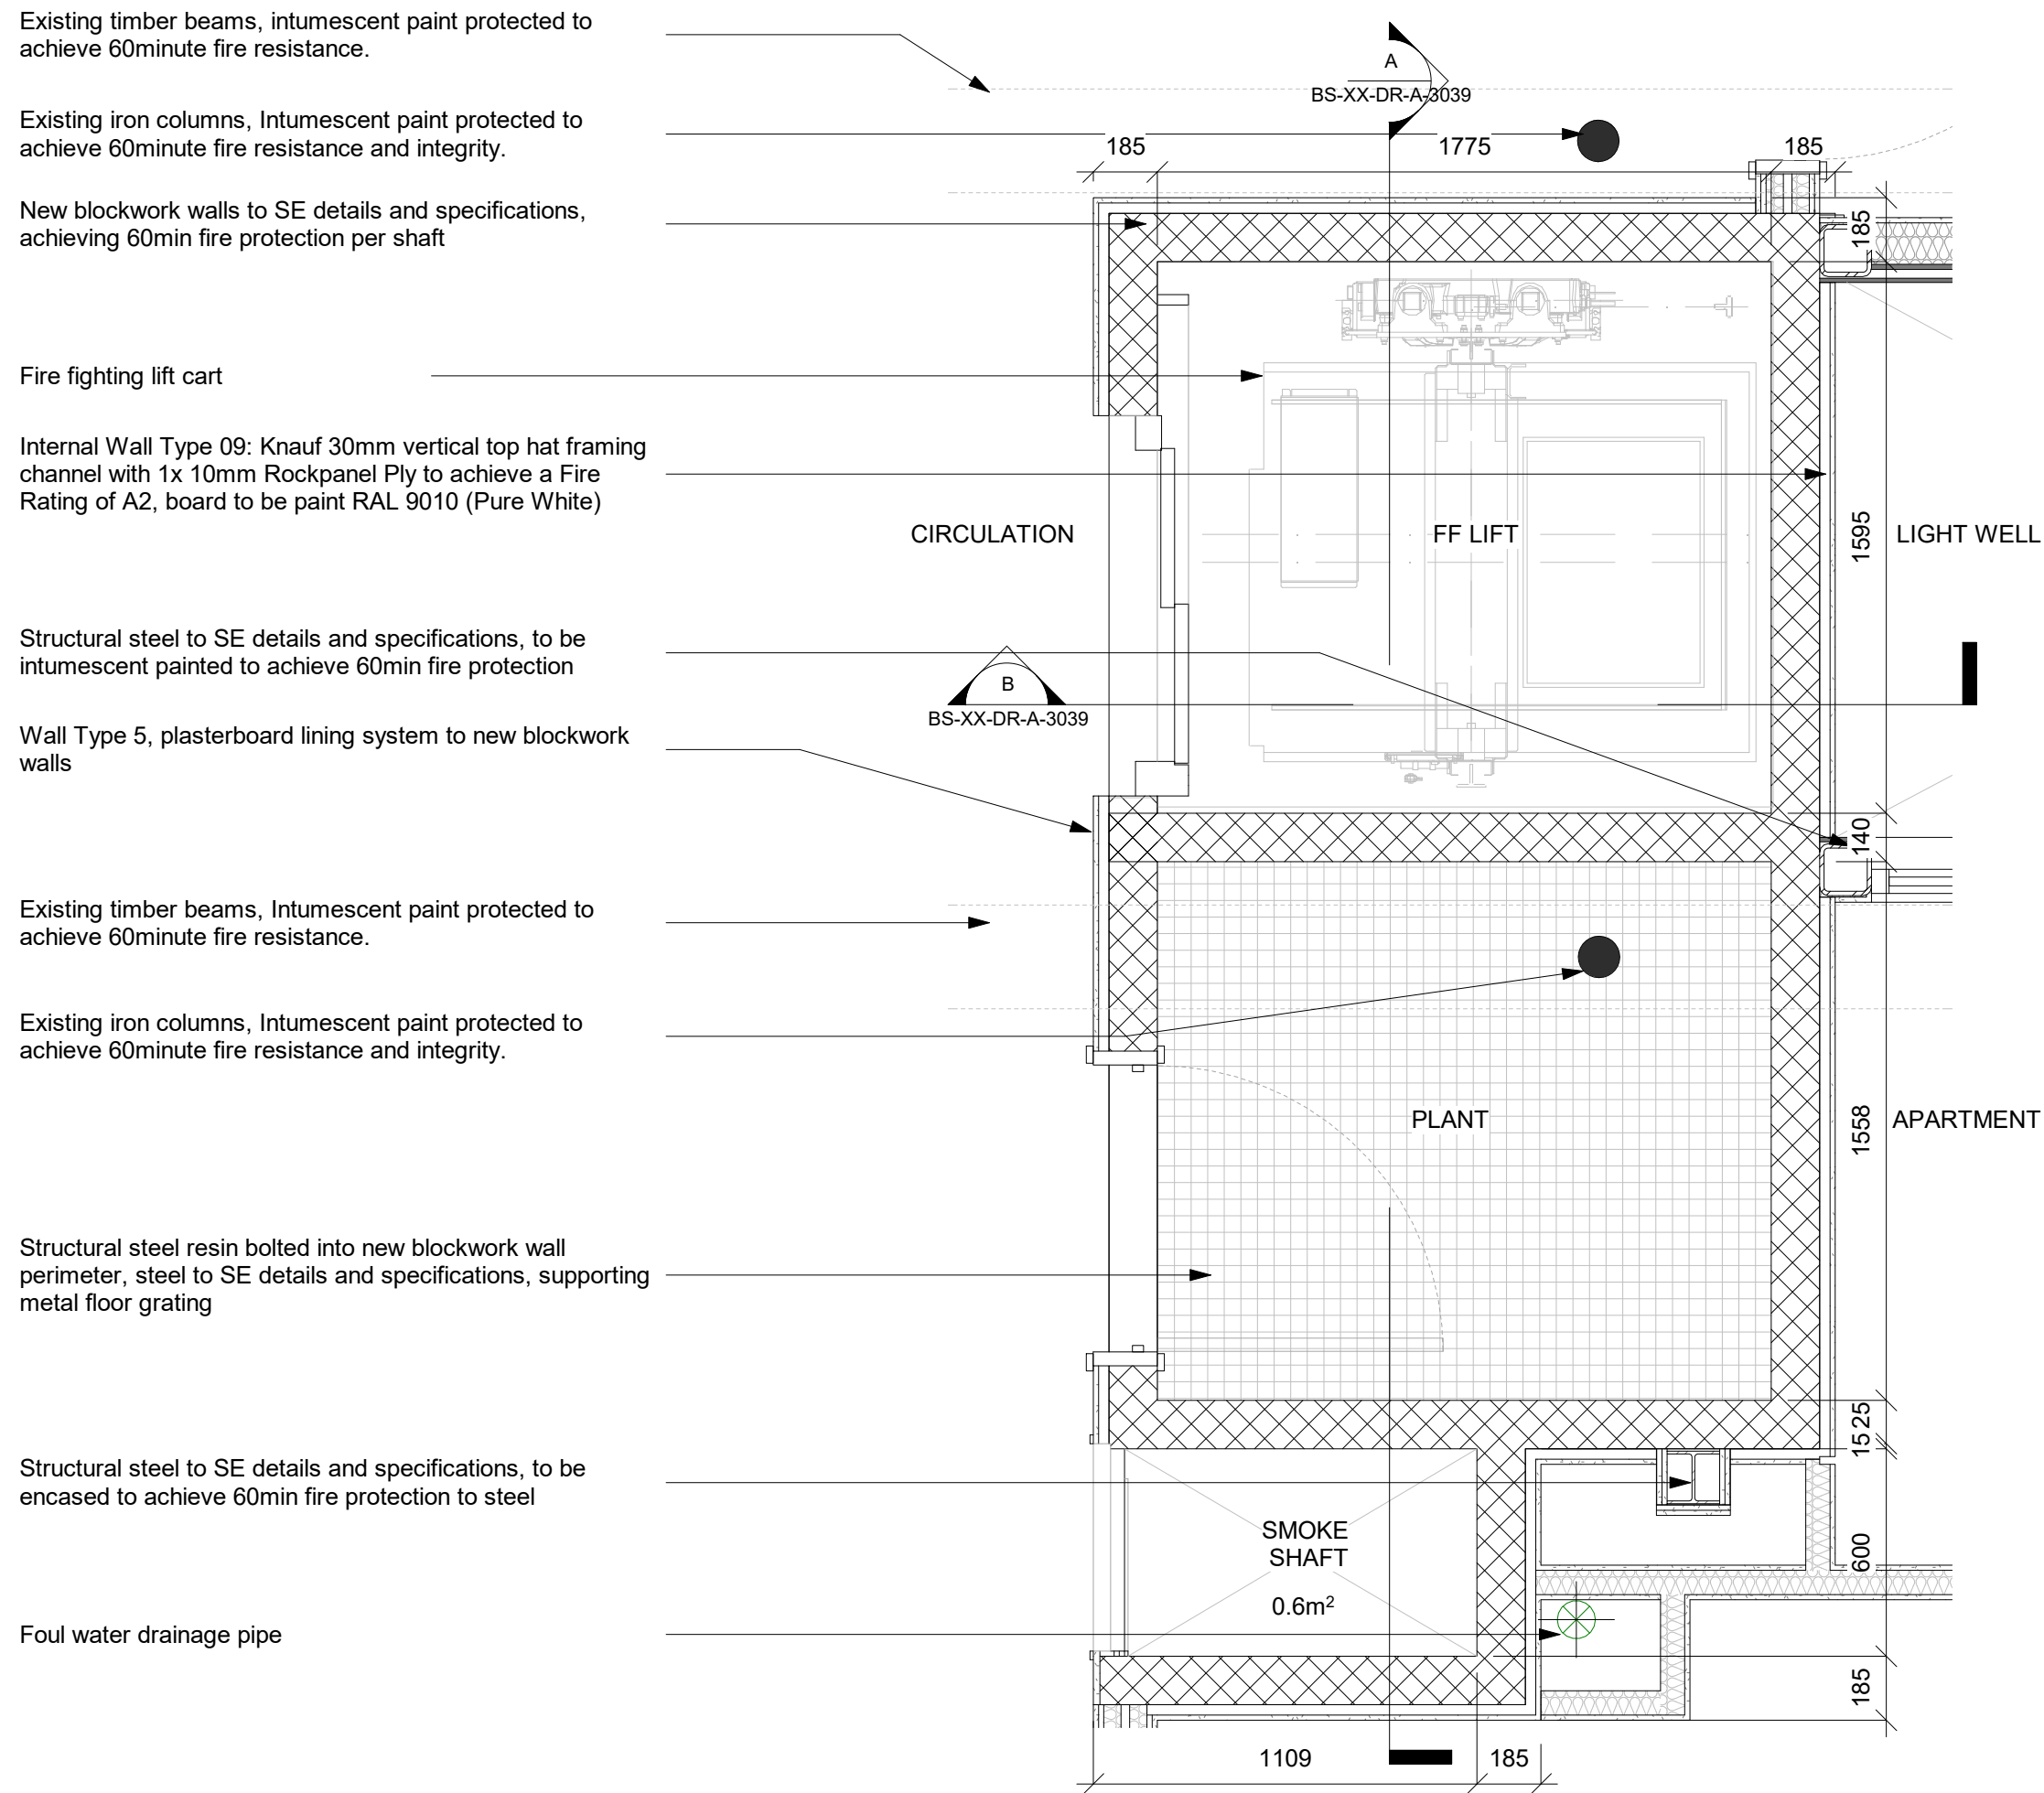

PL | TYPICAL LIFT CORE PLAN
1 : 20

A ISSUED FOR APPROVAL NP 10.06.22

Rev Description By Date



PICCADILLY WAREHOUSE

PROJECT:

BLOOM STREET
LIFT
DETAILED TYPICAL LAYOUT

DRAWING TITLE:

APPROVAL

DRAWING STATUS: DRAWN: NP | CHECKED: NP

SCALE @ A1: 1 : 20 | DATE: 06.06.22

013-MDB-BS-XX-DR-A-3039 | A
DRAWING NUMBER: REV