



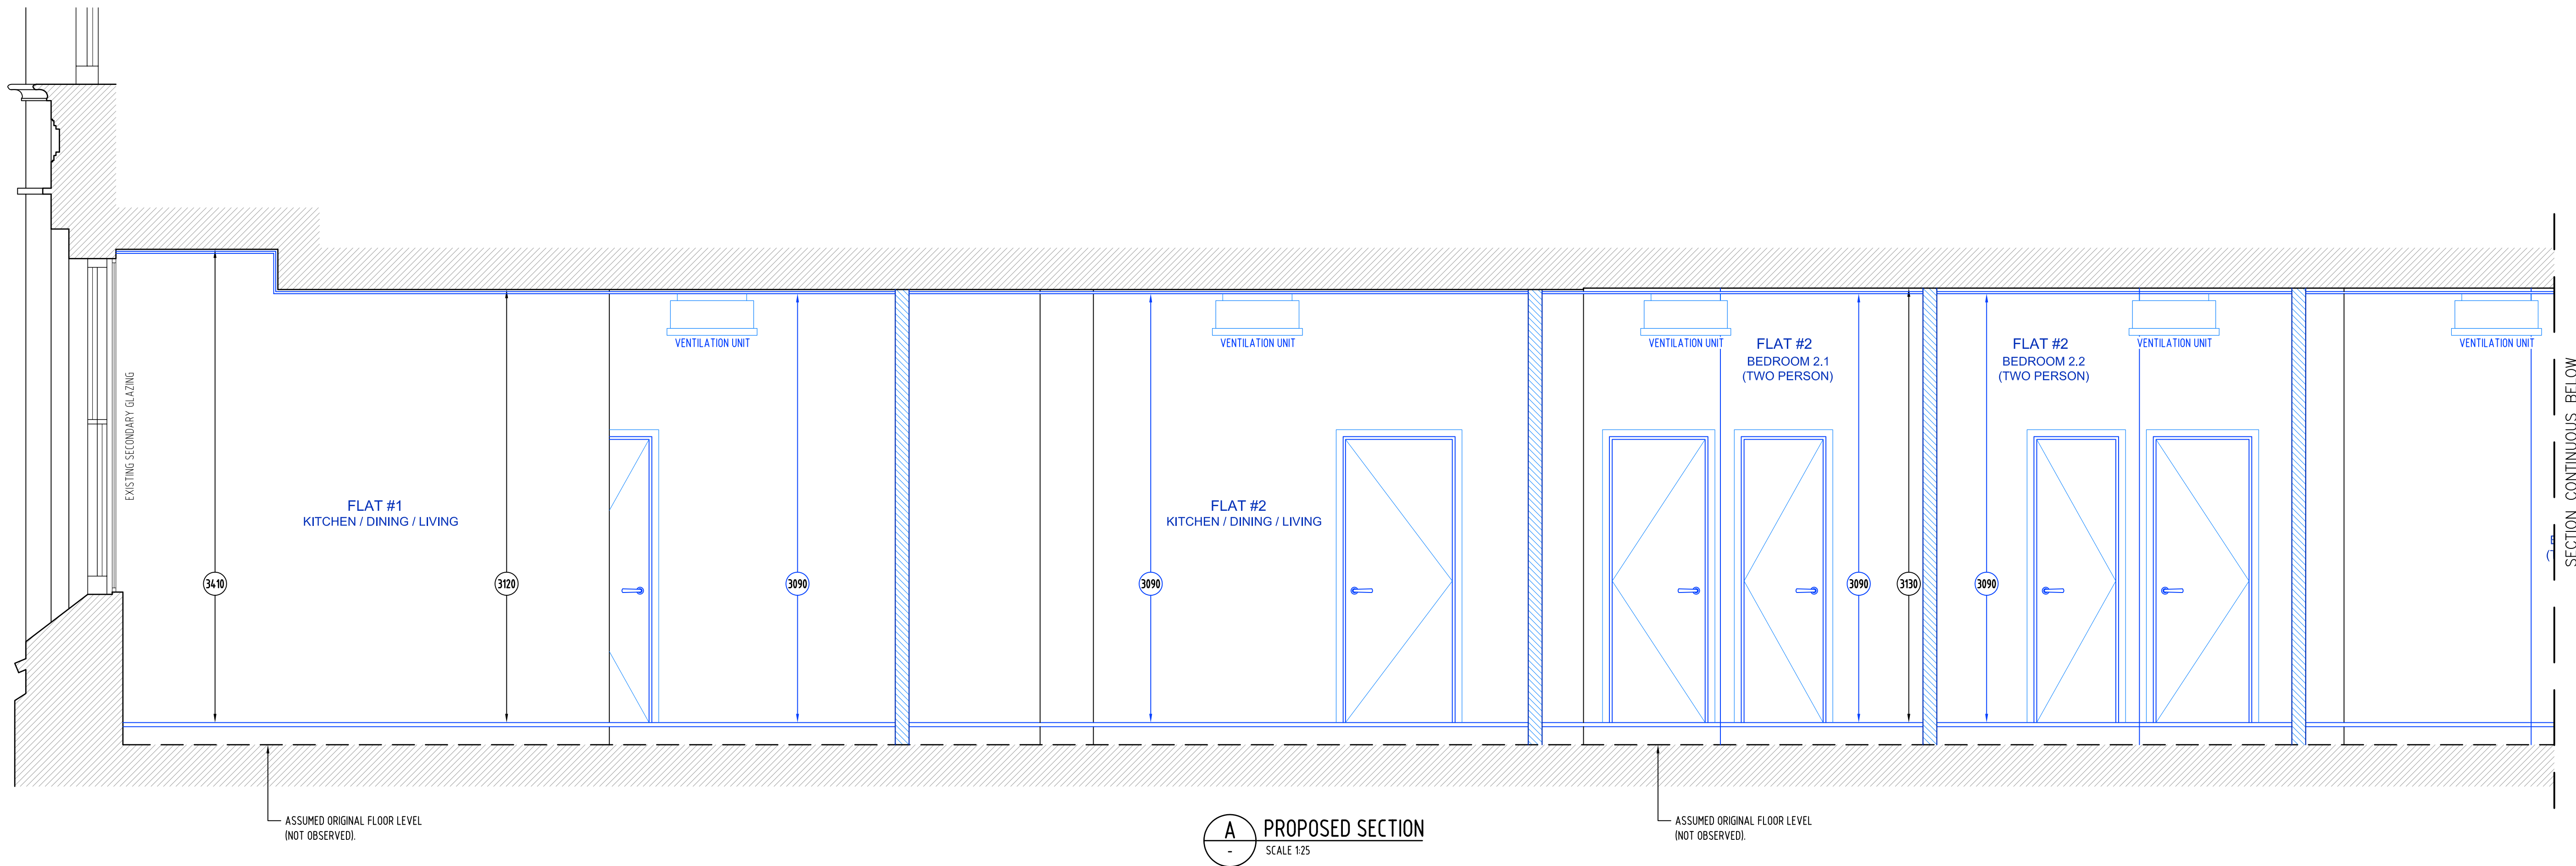

A PROPOSED SECTION  
SCALE 1:25

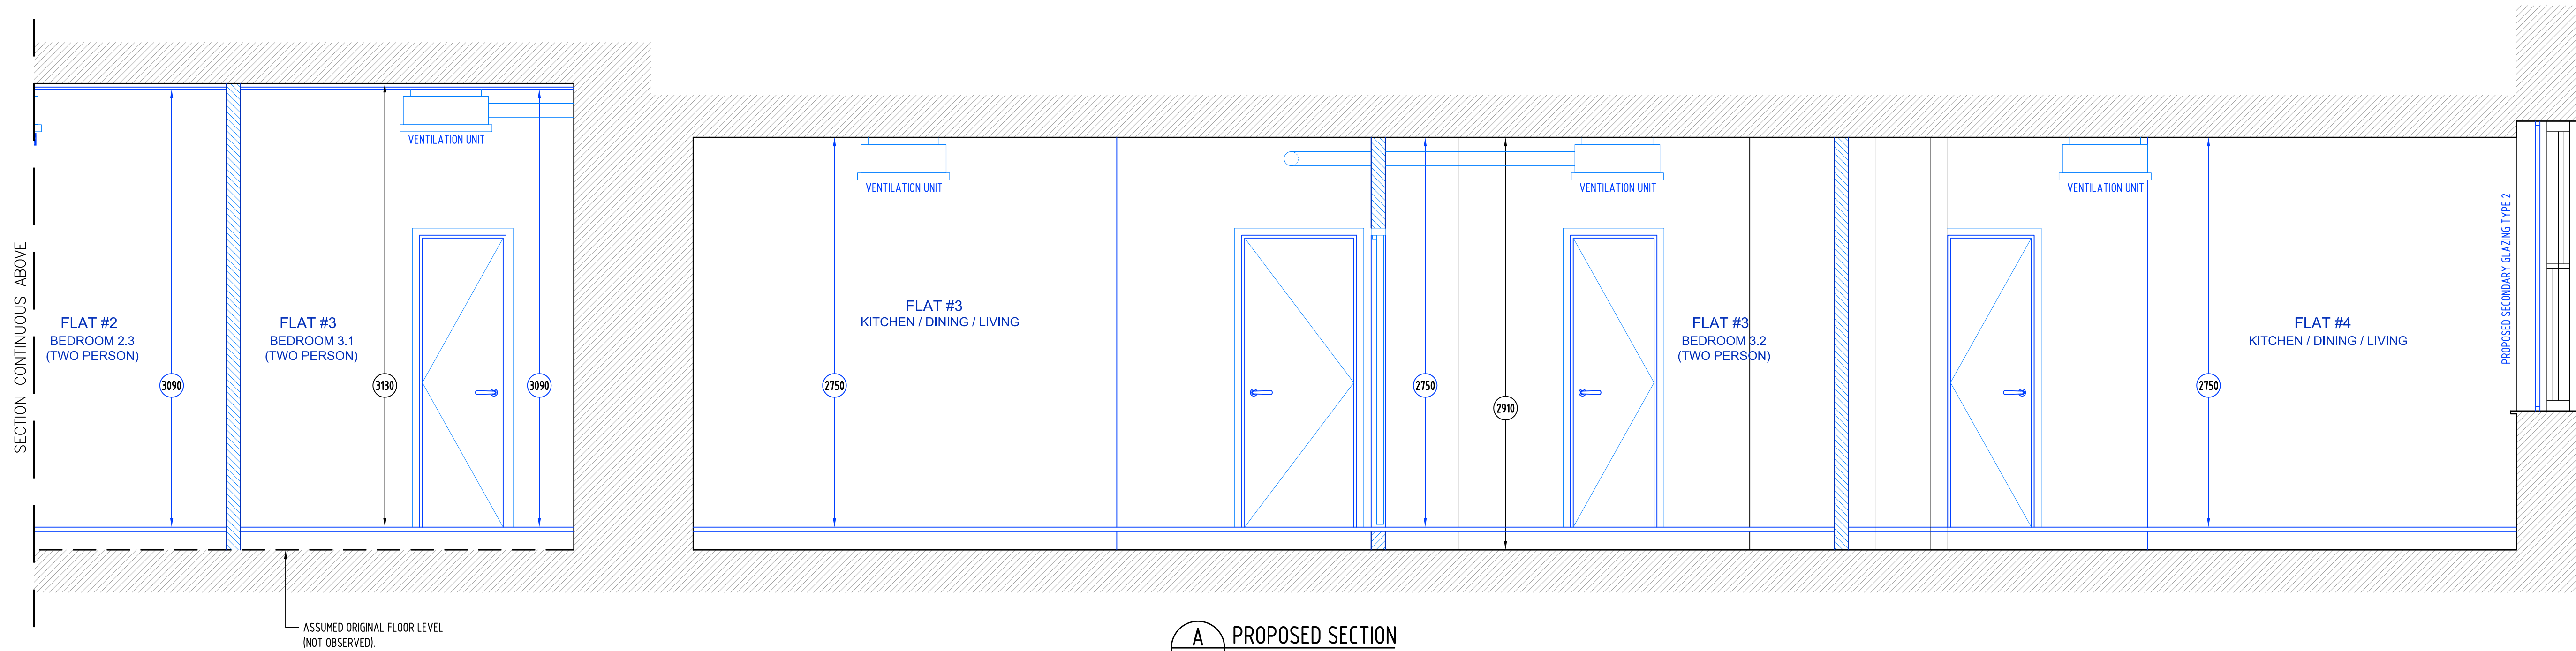


A PROPOSED SECTION  
SCALE 1:25

- NOTES**
- GENERAL:
  - DO NOT SCALE FROM THIS DRAWING. CHECK ALL DIMENSIONS AND CONDITIONS ON SITE.
  - ALL WORKS TO BE CARRIED OUT IN ACCORDANCE WITH CURRENT HEALTH & SAFETY (INCLUDING CDM) REGULATIONS. ALL WORKS TO COMPLY WITH CURRENT BRITISH STANDARDS, CODES OF PRACTICE, BUILDING REGULATIONS AND APPROPRIATE EUROPEAN STANDARDS.
  - ALL STRUCTURAL WORK IS TO BE CARRIED OUT IN ACCORDANCE WITH THE STRUCTURAL ENGINEER'S DETAILS AND CALCULATIONS.
  - PRECISE POSITIONS OF ALL FIXTURES AND FITTINGS IS SUBJECT TO CONFIRMATION ON SITE.
  - THIS DRAWING IS PRODUCED FOR PLANNING APPLICATION ONLY AND SHOULD NOT BE USED FOR ANY OTHER PURPOSES.

**LEGEND:**

- DENOTES ORIGINAL EXISTING WALL
  - DENOTES NON-ORIGINAL EXISTING WALL
  - DENOTES PROPOSED WORKS
- NOTE: ALL CEILINGS AND WALLS HAVE BEEN DETERMINED BY NON-INTRUSIVE VISUAL INSPECTION.

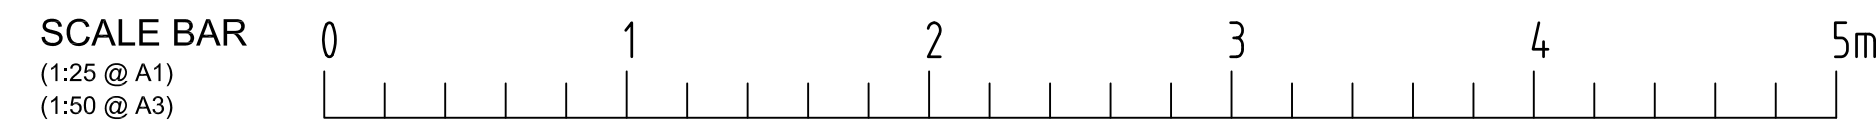

| REV        | DATE | DESCRIPTION           | BY |
|------------|------|-----------------------|----|
| DRG STATUS |      | PLANNING              |    |
| DRAWN BY   |      | ISP DRAWING SOLUTIONS |    |

|           |                                                         |
|-----------|---------------------------------------------------------|
| JOB TITLE | YORKSHIRE BUILDING SOCIETY<br>17 PICCADILLY, MANCHESTER |
| DRG TITLE | SCHEME D – PROPOSED WORKS<br>SECTION A-A                |

|                       |   |
|-----------------------|---|
| ISP Drawing Solutions | ISP DRAWING SOLUTIONS<br>21 MOWS CLOSE<br>MIDDLESEX, HA4 9HX<br>TEL: 0044 7886 116912<br>EMAIL: info@ispdrawingsolutions.co.uk<br>www.ispdrawingsolutions.co.uk |
| JOB NO                | 1192   |
| DRG NO                | P.4131   |
| REV                   | /   |
| SCALE                 | 1:25 @ A1<br>1:50 @ A3   |
| DRN                   | IP   |
| DATE                  | 06/2022   |