


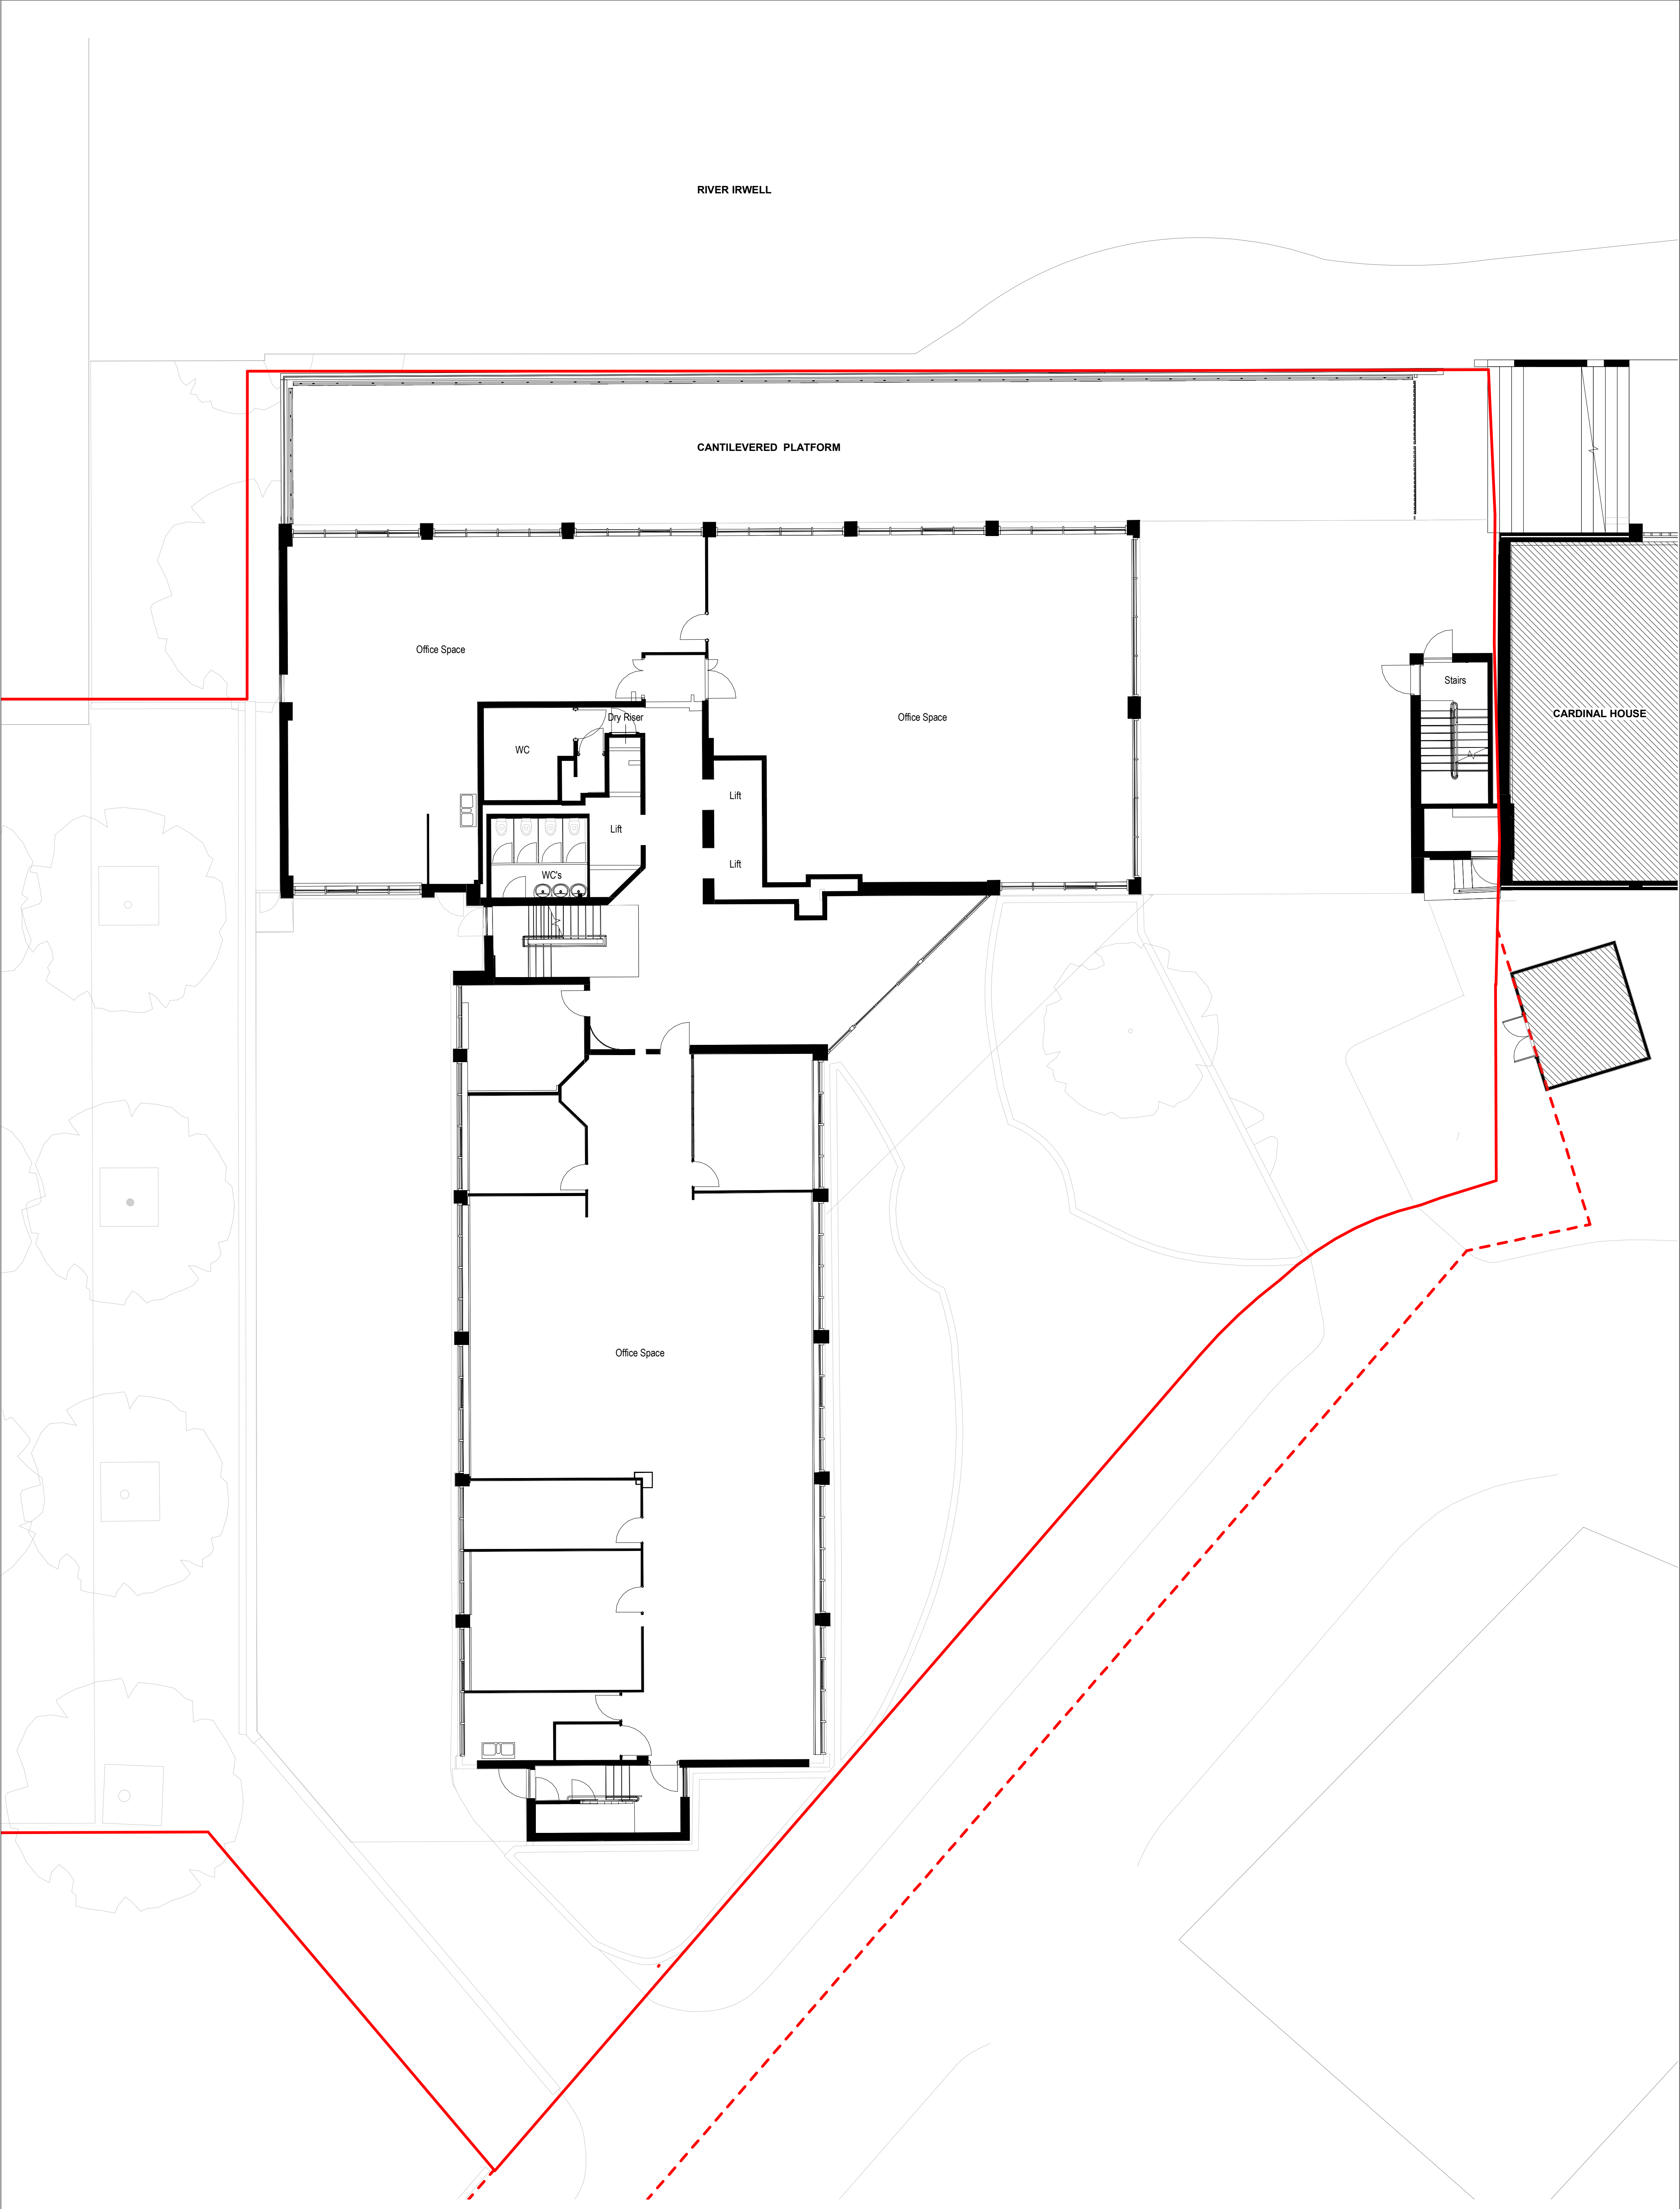

Keyplan

North

Notes:

Do not scale off this document/drawing/model for any purposes other than those required in connection with the application for planning consent for the project.

This document/drawing/model is prepared for the sole use of EPR Architects' employer and the benefit of the employer's permitted licensees. No liability to any other persons is accepted by EPR Architects.

EPR Architects accepts no liability for any use of this document/drawing/model by parties other than the party for whom it was prepared or for purposes other than those for which it was prepared.

Copyright in the design contained in this document/drawing/model remains vested in EPR Architects.

Key:

Existing

Cardinal House

Alberton House Planning Application Boundary

Extent of highways works to be delivered via s278 in association with this development

P02

Town Planning

P01

Town Planning

No.

Revision

24.06.22

DH

DNB

17.06.22

WW

DNB

Date

Initial

Chk'd

EPR Architects

30 Millbank, London SW1P 4DU

+44(0)20 7327800

www.epr.co.uk

Alberton House

St Mary's Parsonage, Manchester

Ground Floor

Scale @A1

1 : 100

Status

Planning

Suitability

S2

Revision

P02

Project Code

Originator

Zone

Level

Type

Role

Class

Number

ALBH - EPR - ZZ - GF - TP - A - 02-0201

EPR Project No

11343

ALBH-EPR-ZZ-ZZ-A-001_Cover-A4 24/06/2022 11:34:07