


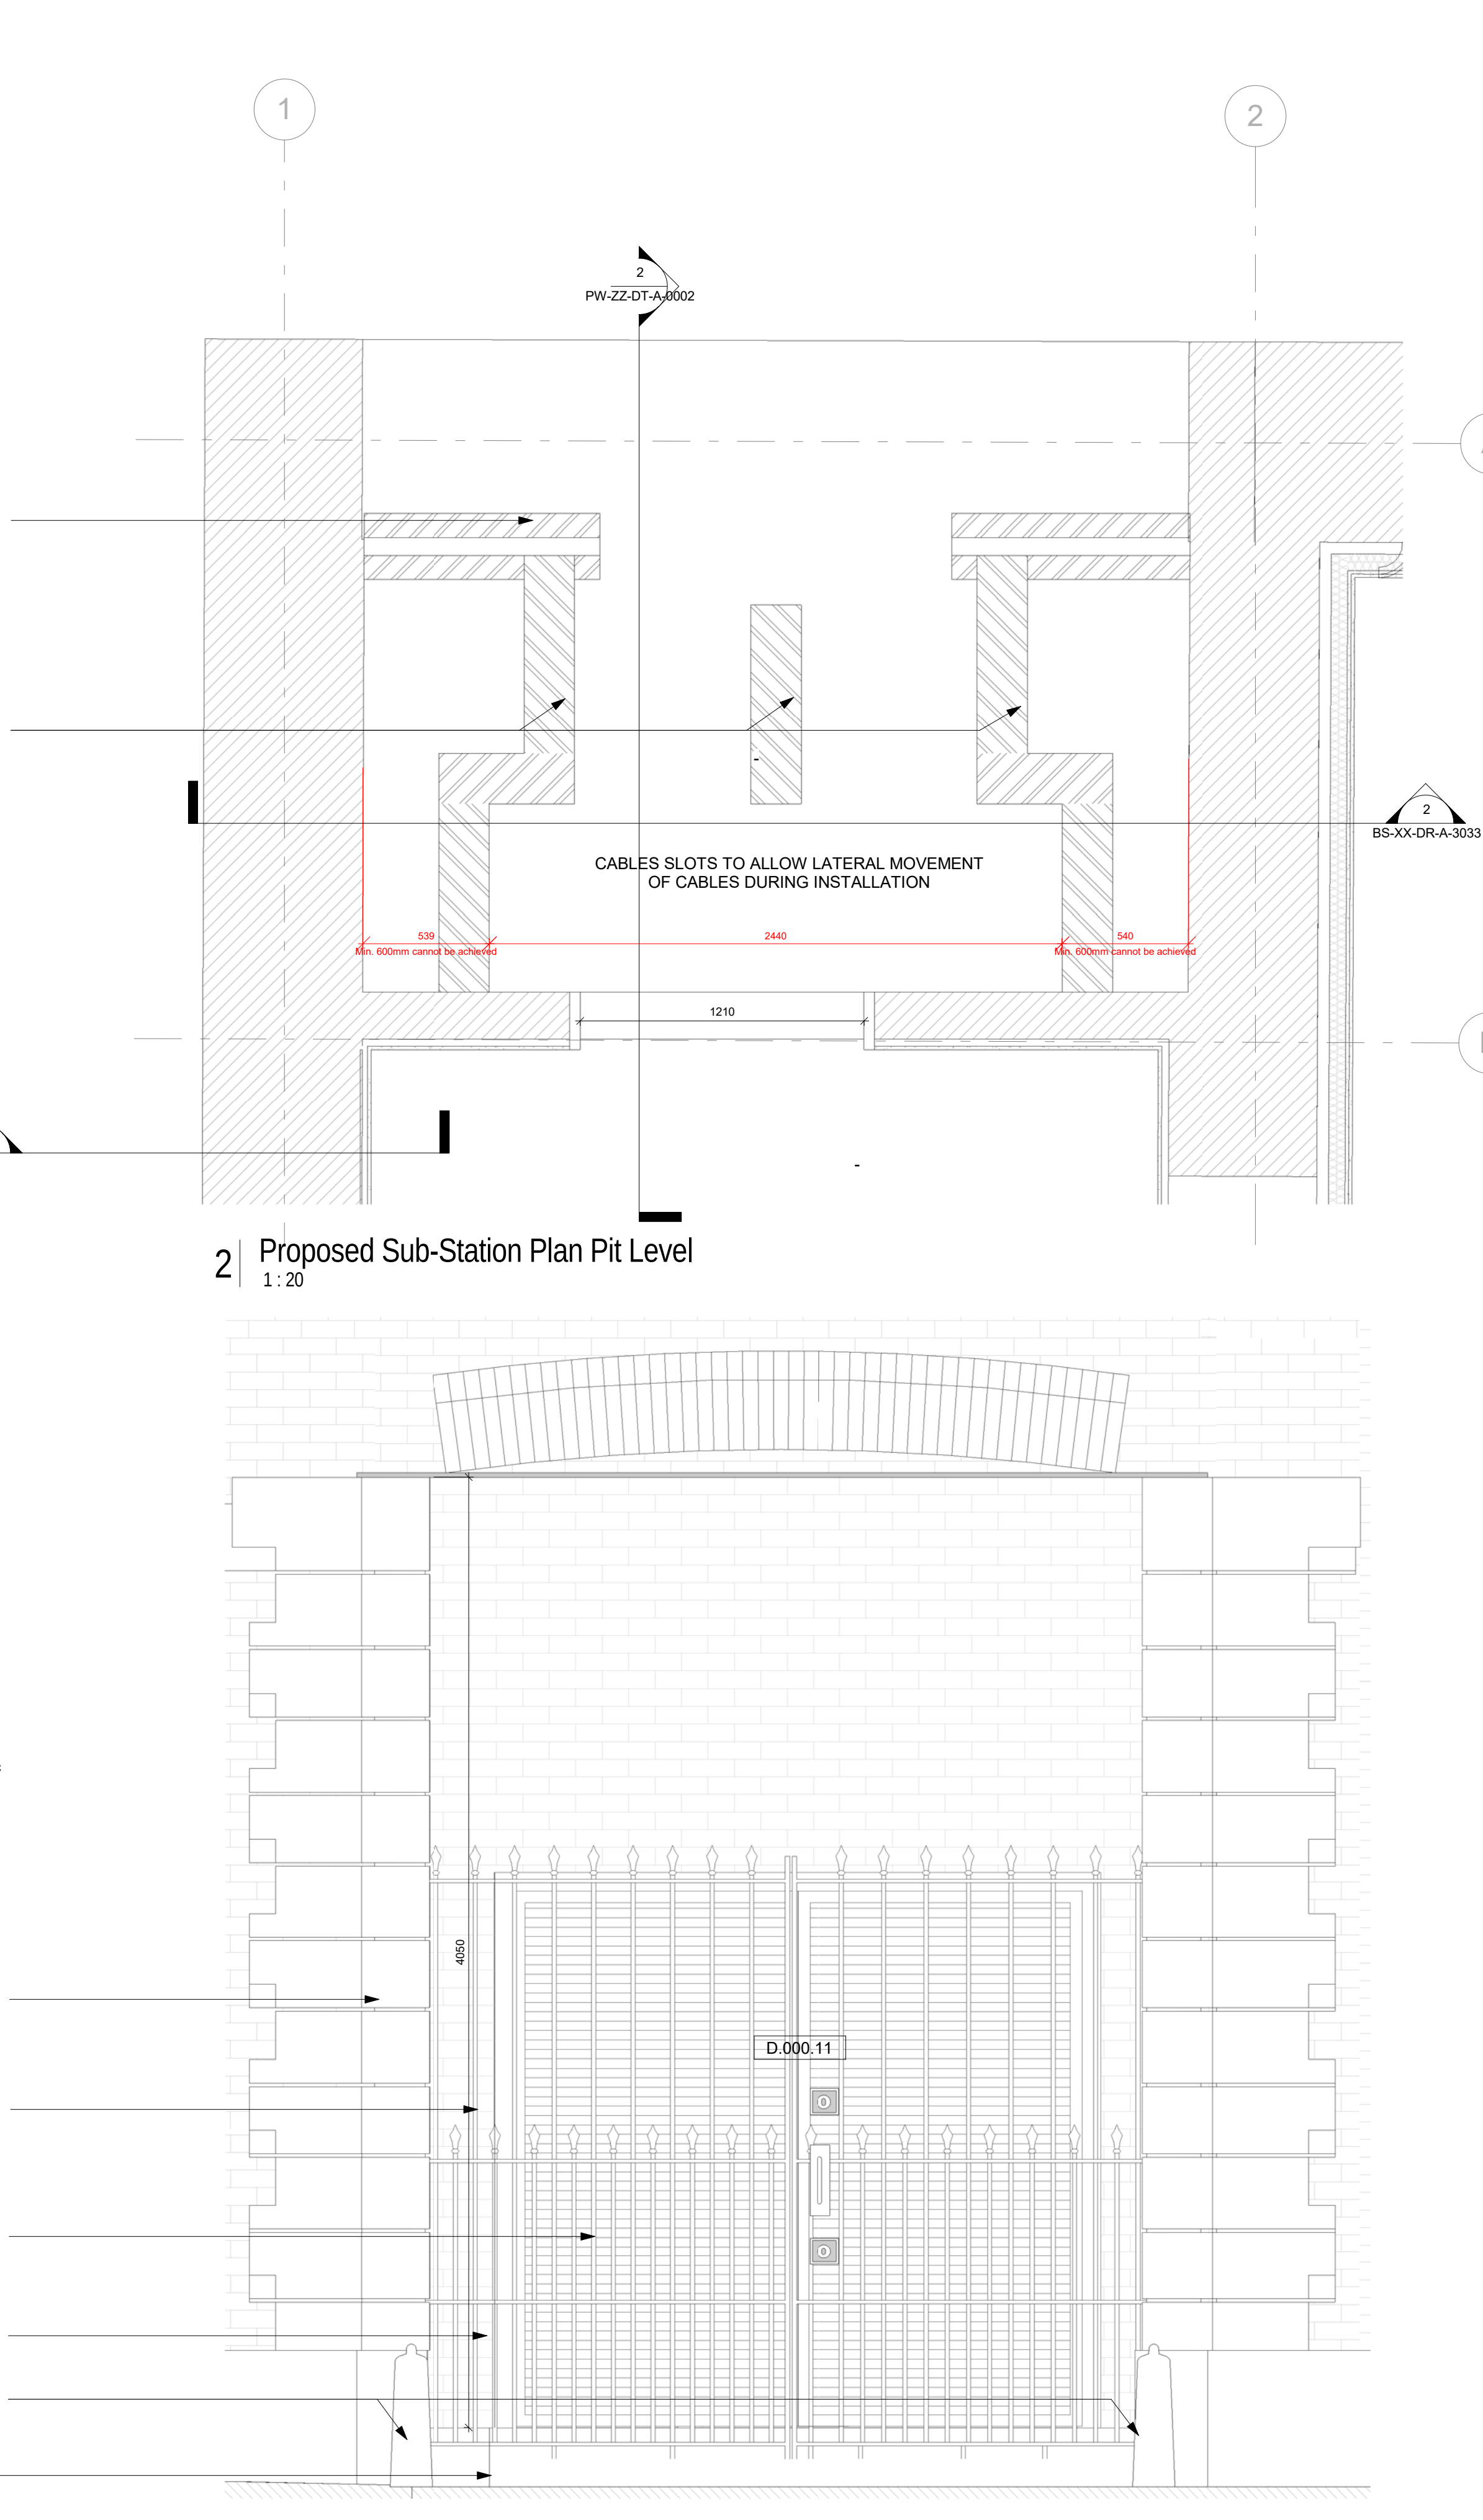

DRAWING NUMBER: _____ REV: _____

3 | Proposed Sub-Station Door Elevation