


52 PRINCESS STREET

L3 - RCP

DESIGN INTENT

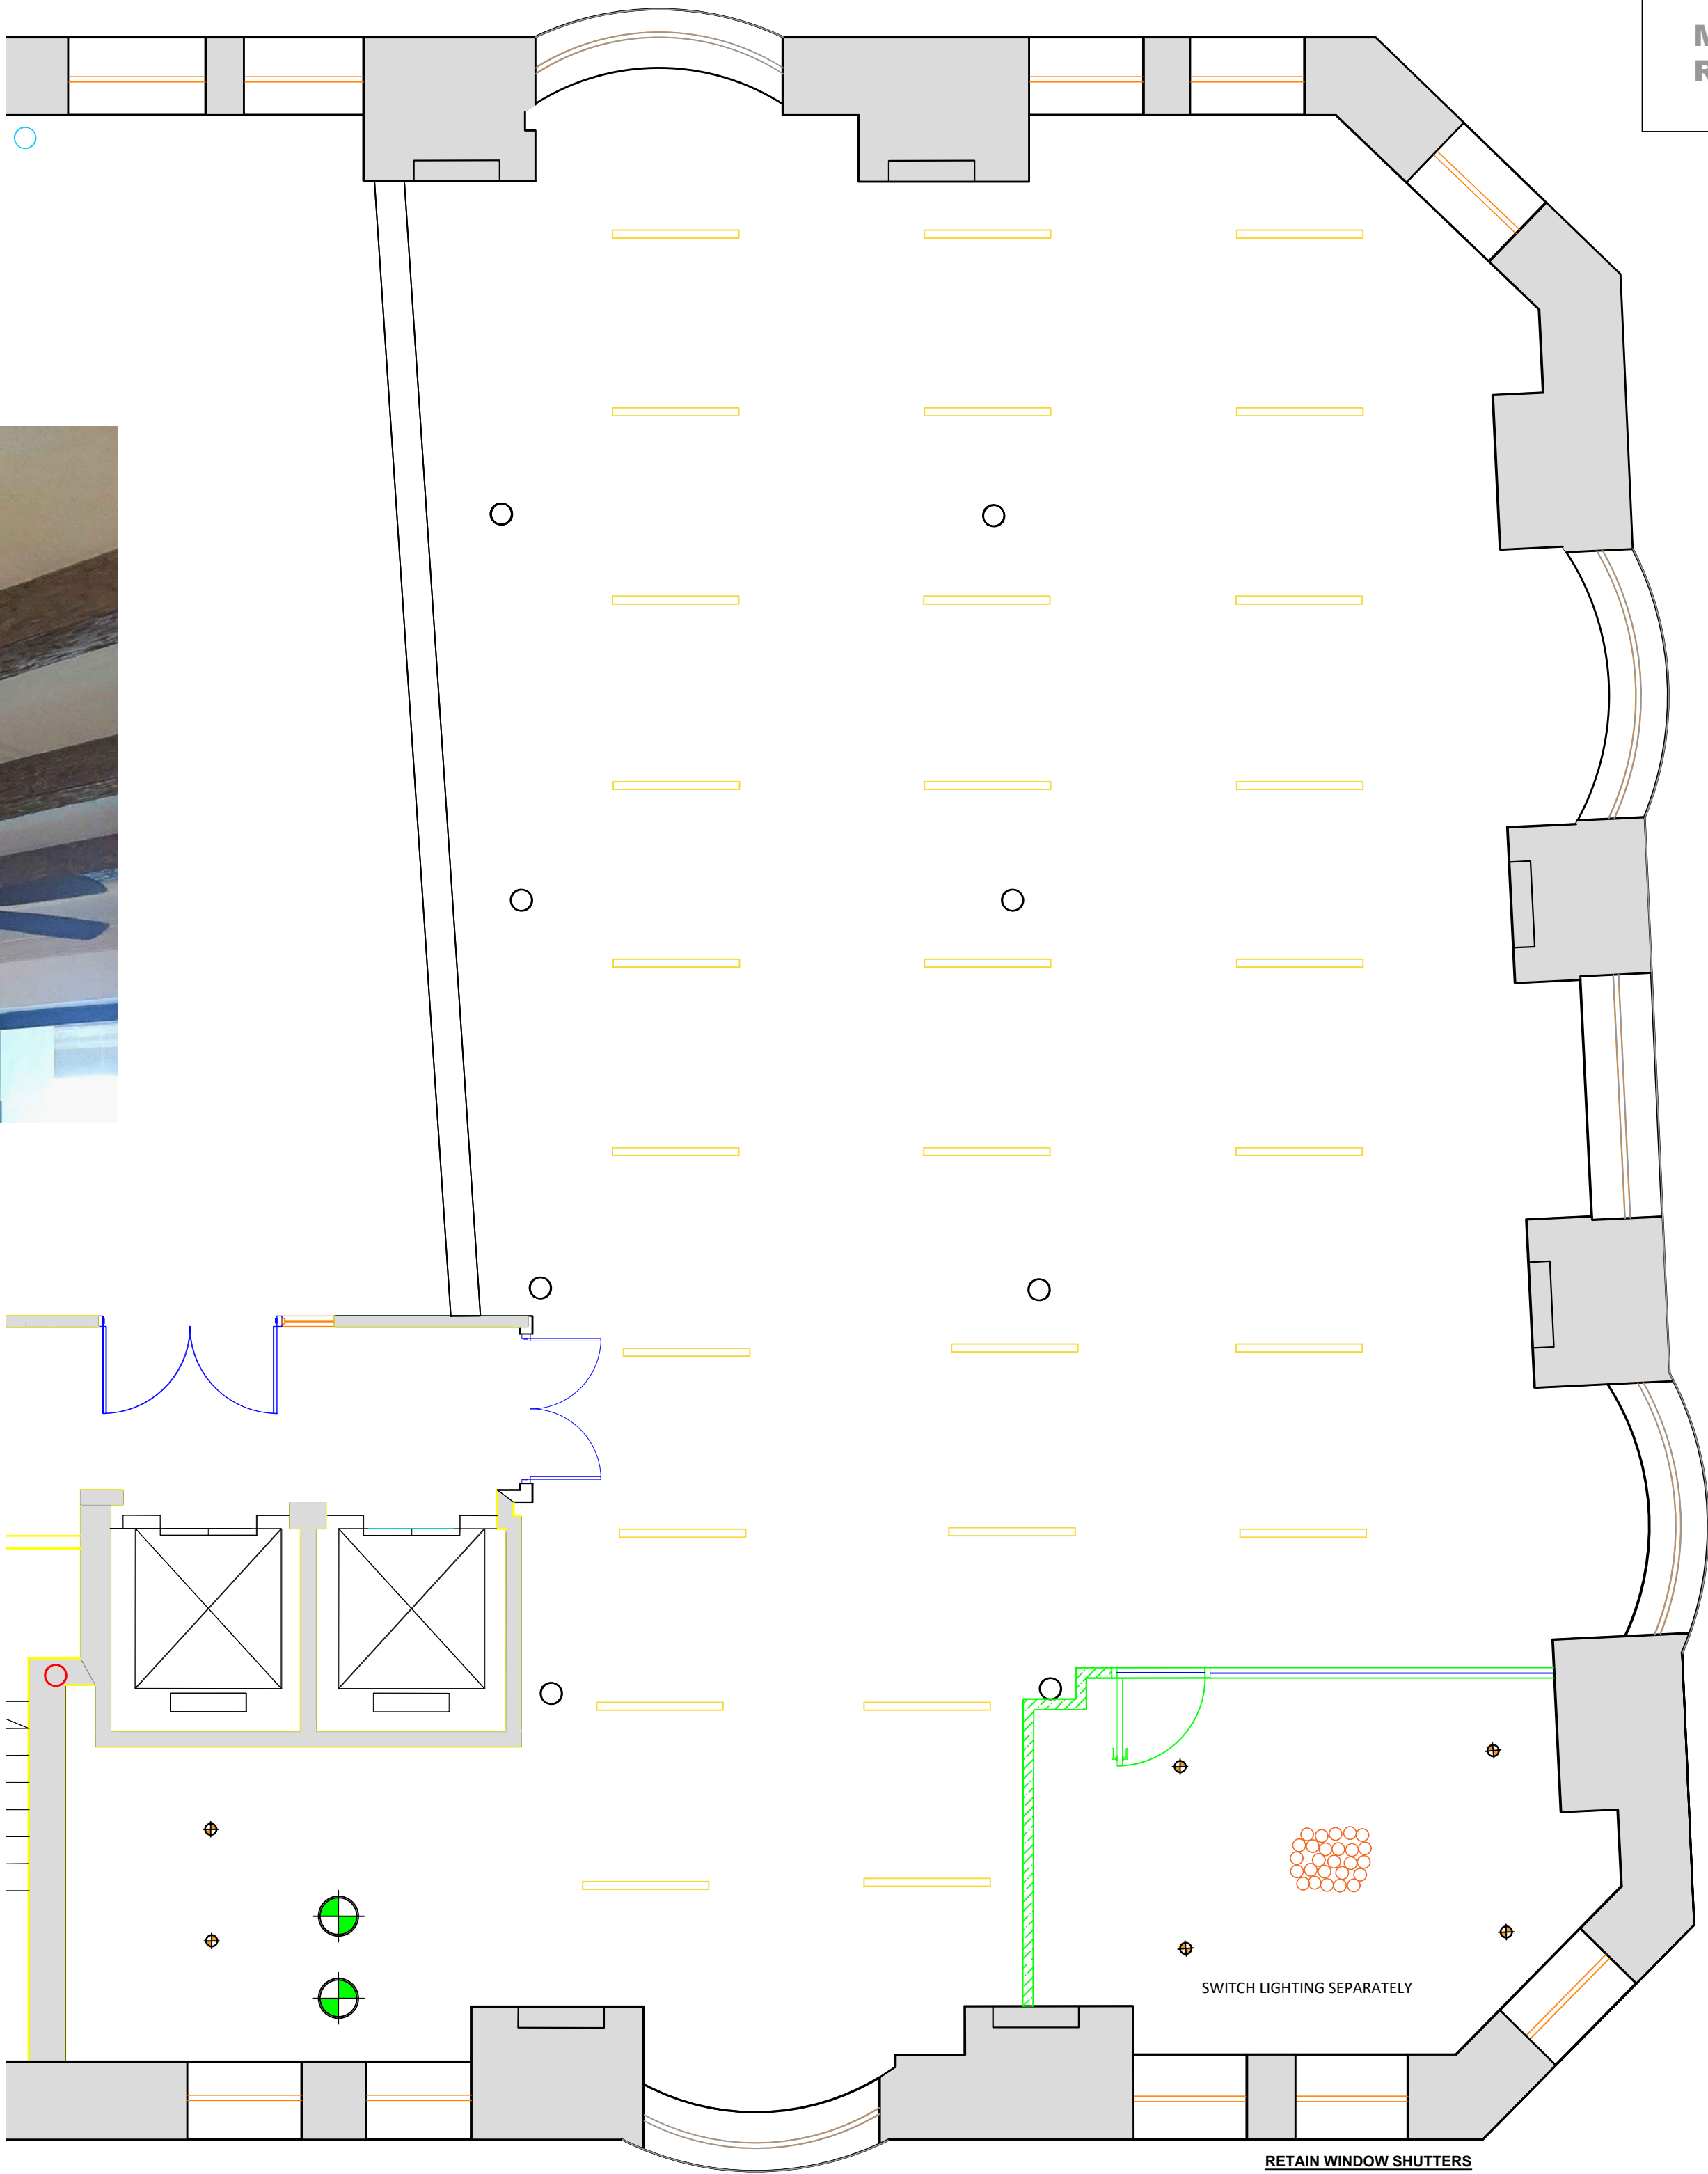

IMPORTANT NOTE
ELECTRICAL CONTRACTOR TO ENSURE
ADEQUATE EMERGENCY LIGHTING AND SMOKE
DETECTION IS SUPPLIED

IMPORTANT NOTE
CONTRACTOR TO CONFIRM LUX LEVELS MEET CIBSE
GUIDELINES. CONTRACTOR TO PROVIDE LIGHTING LUX LEVEL
CALCULATION TO EMPLOYER FOR APPROVAL PRIOR TO
ORDERING / INSTALLATION

M&E CONTRACTOR TO PROVIDE OWN DRAWINGS
RELATING TO THE LIGHTING, FIRE AND CCTV

THIS DRAWING IS PROTECTED UNDER COPYRIGHT AND
AT NO TIME MUST ANY PORTION OF THIS DRAWING BE
REPRODUCED OR COPIED IN ANYWAY WITHOUT THE
PERMISSION OF RU CREATIVE LTD.

ALL DIMENSIONS MUST BE CHECKED ON SITE AND NOT
SCALED FROM THIS DRAWING.

SUBJECT TO SITE SURVEY

IMPORTANT NOTE
THIS DRAWING SHOWS DESIGN INTENT AND IS
SUBJECT TO SITE CONDITIONS .
ANY PART OF THE DESIGN THAT CONTRADICTS
BEST PRACTICE THEN PLEASE MAKE THE DESIGN
TEAM AWARE.
SITE SURVEY REQUIRED PRIOR TO PLACING ORDERS.

- RCP**
- DOWSING & REYNOLDS > LARGE FROSTED
BUBBLE CHANDELIER
COLOUR: GREY TEXTURED FABRIC CABLE &
ANTIQUE BLACK METAL DETAILS >
PURCHASE WITH BULBS
 - INDUSTVILLE > BROOKLYN GLASS DOME
PENDANT LIGHT > 12 INCHES
GLASS SHADE AND PEWTER PENDANT
HOLDER
 - 150 DIA WHITE LED DOWNLIGHT > BLACK
TRIM
 - RICOMAM > ESTRELLA UP > LINEAR
SUSPENDED CEILING LIGHTS > BLACK FINISH
> OR SIMILAR
 - PLEASE NOTE: THIS IS TO REPLACE THE
EXISTING LIGHTING
 - APPROX LOCATION OF EXISTING COLUMNS
- PLEASE NOTE - TO BE READ IN
CONJUNCTION WITH DRAWING PRL3.004

REV	DETAILS	BY	DATE
002	SWITCH LIGHTING SEPARATELY TO M1	RU	05.07.22
001	LIGHTING LOCATION UPDATED TO REFLECT JH REMOVAL OF MEETING ROOM 2	JH	12.04.22

ruCREATIVE

6.34 WINDSOR HOUSE
HARROGATE HG1 2PW
TELEPHONE: 01423 52 02 69
EMAIL: INFO@RUCREATIVE.CO.UK
WEB: WWW.RUCREATIVE.CO.UK

CLIENT
ADAPT REAL ESTATE

PROJECT
52 PRINCESS STREET
MANCHESTER
M1 6JX
TITLE
RCP

SCALE	DATE	DESIGNER	CHECKED BY
1:50 @ A1	08.12.21	JBH	RU

PROJECT NO.	BUILDING	LEVEL	DRAWING NO.	REV
52.PRIN.ST	52PS	L3	L3-GA039	2

TENDER