



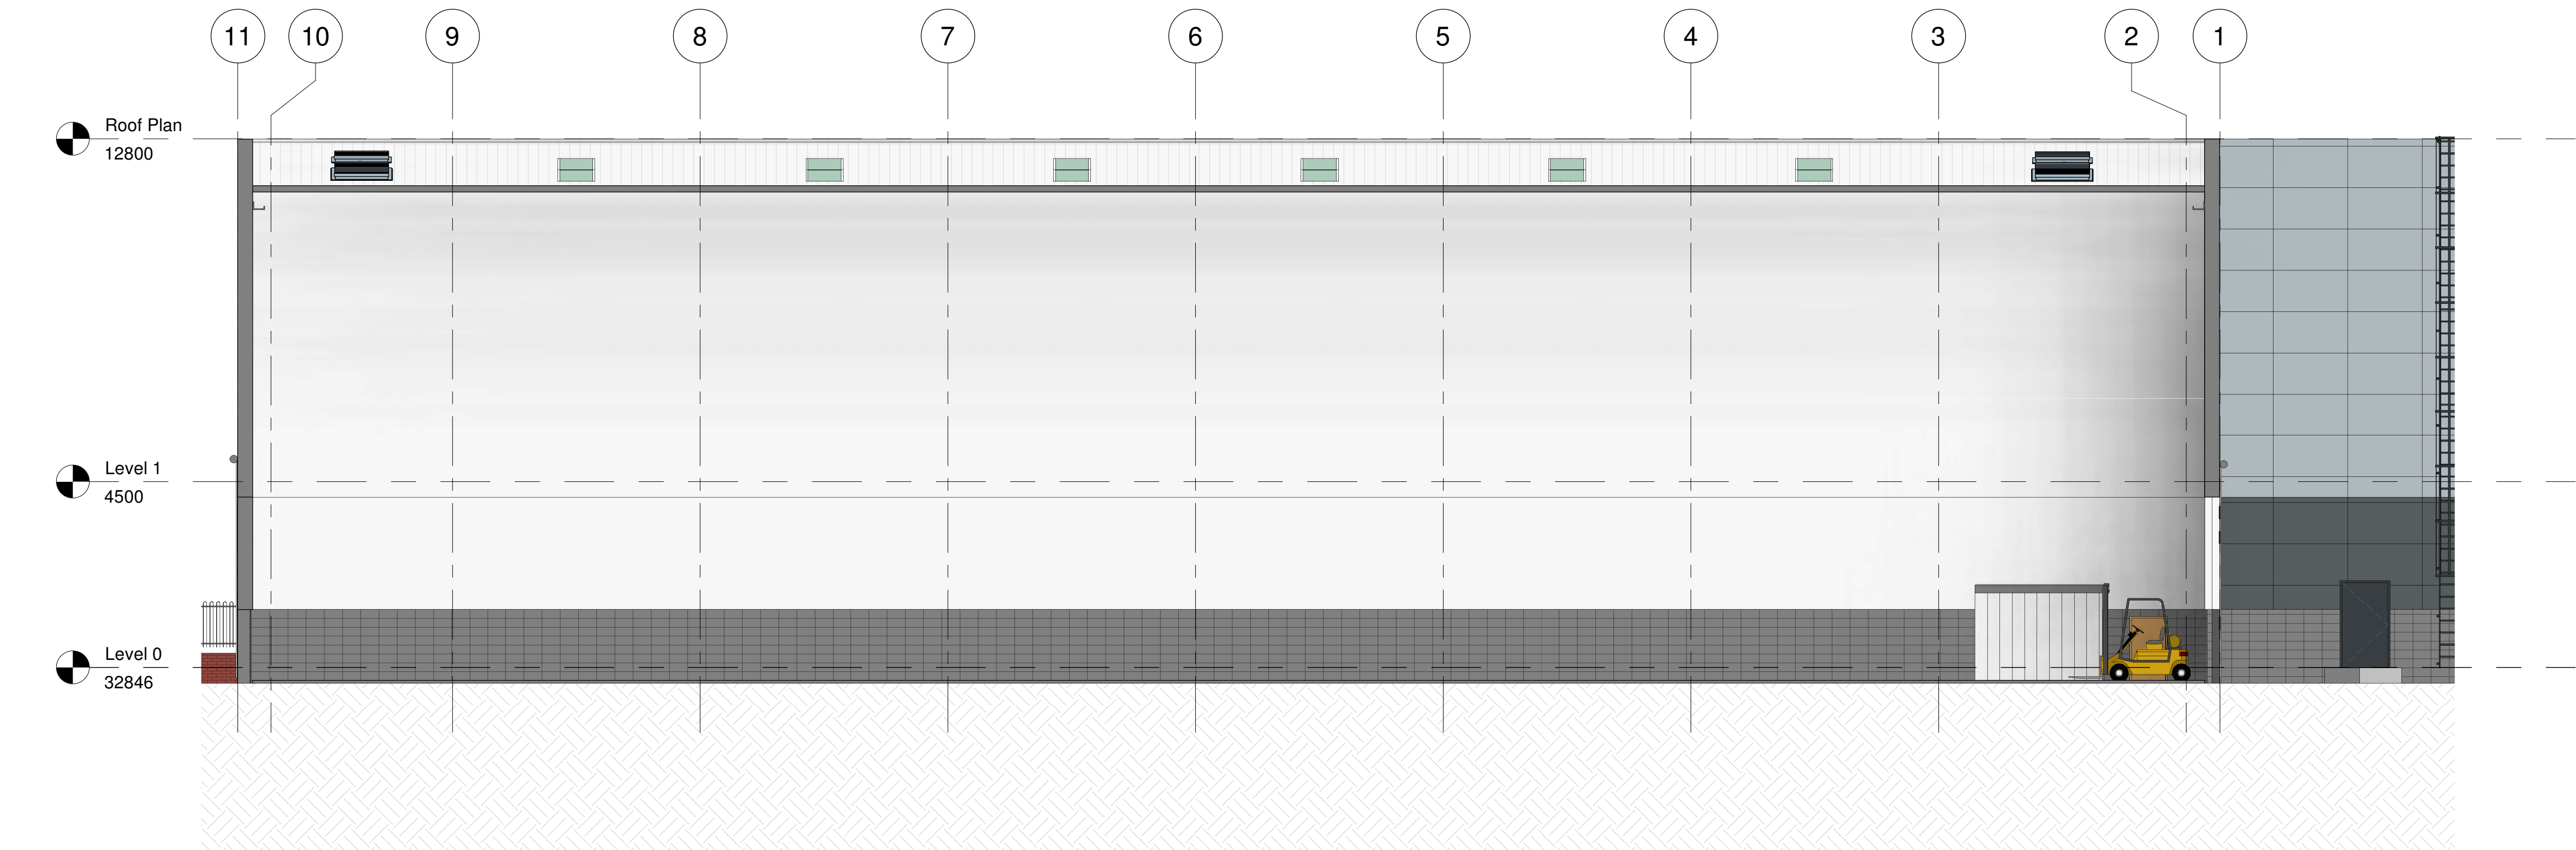

1 Section A
1 : 100

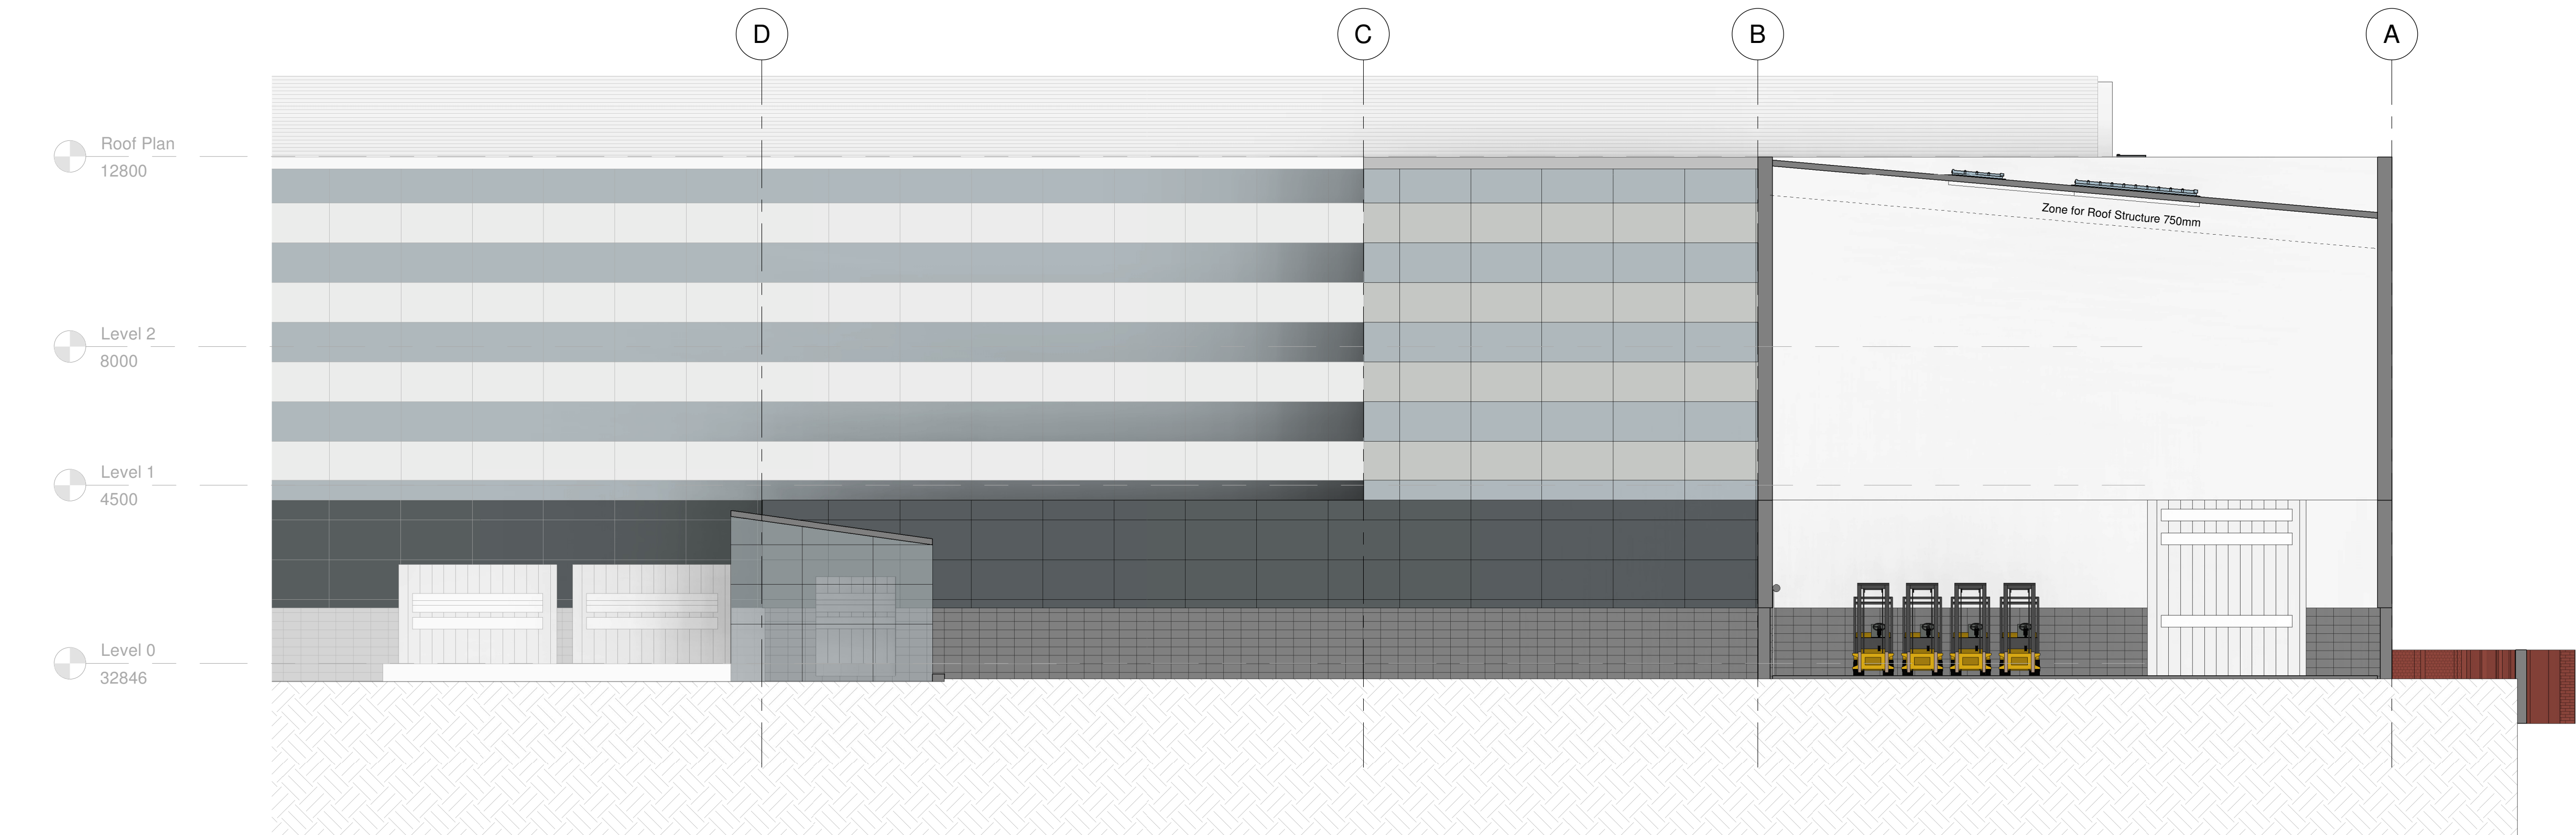

2 Section B
1 : 100


Notes
The Contractor is to check all dimensions and conditions on site before commencing. Do not scale from this drawing.

This drawing remains the copyright of FAIRHURSTS DESIGN GROUP.

Scale Bars TO BE USED ONLY AS GUIDANCE

1:100	mm	1000	5000	5000
1:200	mm	5000	8000	5000
1:500	M	5	15	25
1:1250	M	10	30	70

Key Plan:

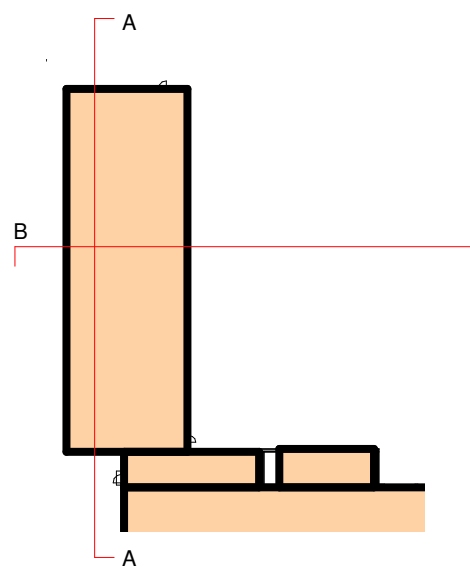

1	Planning Issue	AS	14/07/22
---	----------------	----	----------

Rev	Description	By	Date
-----	-------------	----	------

Project Status	Drawing Status
----------------	----------------

Stage 2	S4
---------	----

This information, whether drawn or as a data file, is copyright and issued strictly for use on the project for which it is provided

Client / Project

HMG Paints

Project Crystal

Drawing

GA Sections

30/06/22

As indicated

@ A1

MCA

AS

IRC

Manchester:

55 King Street

Manchester M2 4LQ

+44 (0)161 831 7300

Southampton:

Minor Park

Minstead

Southampton SO43 7FY

+44 (0)23 8081 7900

Cambridge:

CB1 Business Centre

20 Station Road

Cambridge CB1 2JD

+44 (0)1223 863 868

www.fairhursts.com

7703-08006

7703-FDG-DR-XX-XX-A-08006-1

1

FDG
fairhursts design group