

GENERAL LEGEND

SYMBOL	DESCRIPTION	MANUFACTURER / CODE	QTY / REFERENCE
	CONSUMER UNIT	DEFA B2024	1
	8 INCH PENDANT DIM LOW ENERGY LAMP	DEFA V1278	6
	DEJUAL LIGHT FITTING	DEFA L1021WH	1
	EXTERNAL LIGHT DIM RIR	ETERNIA PH086XK	1
	EXTERNAL LIGHT DIM REC	LUCECO DIM02091540	1
	MIRROR LIGHT	TBC	1
	4 SPOT TRACK LIGHT	LETON B.4	1
	IG 1W LIGHT SWITCH	DEFA S1202	3
	IG 2W LIGHT SWITCH	DEFA S1203	1
	25 2W LIGHT SWITCH	DEFA S1204	3
	SINGLE SWITCHED SOCKET MOUNTED AT LOW LEVEL	DEFA S1201SPP	3
	DUAL SWITCHED SOCKET MOUNTED AT LOW LEVEL	DEFA S1206SPP	11
	DUAL SWITCHED SOCKET MOUNTED AT WORK TOP HEIGHT	DEFA S1206SP (USB)	3
	USB SWITCHED FUSED SPUR CONNECTION	DEFA S1360 (USB)	2
	SWITCHED FUSED SPUR CONNECTION	DEFA S1371	1
	MASTER BT SOCKET	DEFA S1352	1
	SECONDARY BT SOCKET	DEFA S1353	1
	SINGLE COAX SOCKET	DEFA S1288	2
	COOKER CONNECTION OUTLET MOUNTED AT LOW LEVEL	DEFA S1217	1
	COAXER SWITCH	DEFA S1306P	1
	GNIO SWITCH	DEFA G3302	1
	FUSE	DEFA G3353	1
	THERMOSTAT	BY OTHERS	0
	DOOR BELL / CHIME	DEFA C3364	1
	MAINS SMOKE DETECTOR	ACO B3016	1
	MAINS SMOKE DETECTOR	ACO B3000WAF (SMART LINK)	1
	MAINS COMBINED HEAT / CO DETECTOR	ACO B3028	1
	MAINS MATT SENSOR HEAT / SMOKE DETECTOR	ACO B3032	1
	RELAYE FIRE ALARM TEST	ACO B3000WAF (SMART LINK)	1
	EXTRACT FAN CEILING MOUNTED	ACO B450	1
	DUAL 2W GRAB 2 LUG 20A DP FRIODE FREEZER SWITCH	DEFA G3302	1
	ELECTRIC VEHICLE CHARGER	ROLEC ENV0210	1

CONSUMER UNIT




WAVE	WAVE	WAVE	WAVE
10 WAY DUAL RCD SPLIT LOAD BOARD	60A / 30mA RCD SW	COOKER 1.5kW	APARTMENT SOCKET 2.5kW
1	32	B	B
2	32	B	B
3	6	B	B
4			
5			
6			
7			
8	6	B	B
9	6	B	B
10	32	B	B
WAVE 20mA RCD SW			

ANNOTATIONS

- LL DENOTES LOW LEVEL
- HL DENOTES HIGH LEVEL
- HB DENOTES HOB
- SB DENOTES SINK
- CC DENOTES COOKER CONNECTION
- CH DENOTES CHOOKER HOOD
- BA DENOTES BAKING ALARM
- EF DENOTES ELECTRIC FIRE
- WM DENOTES WASHING MACHINE
- TD DENOTES TUB
- DW DENOTES DISHWASHER

MOUNTING HEIGHTS

- CONSUMER UNITS (SWITCHES) 1400mm AFFL

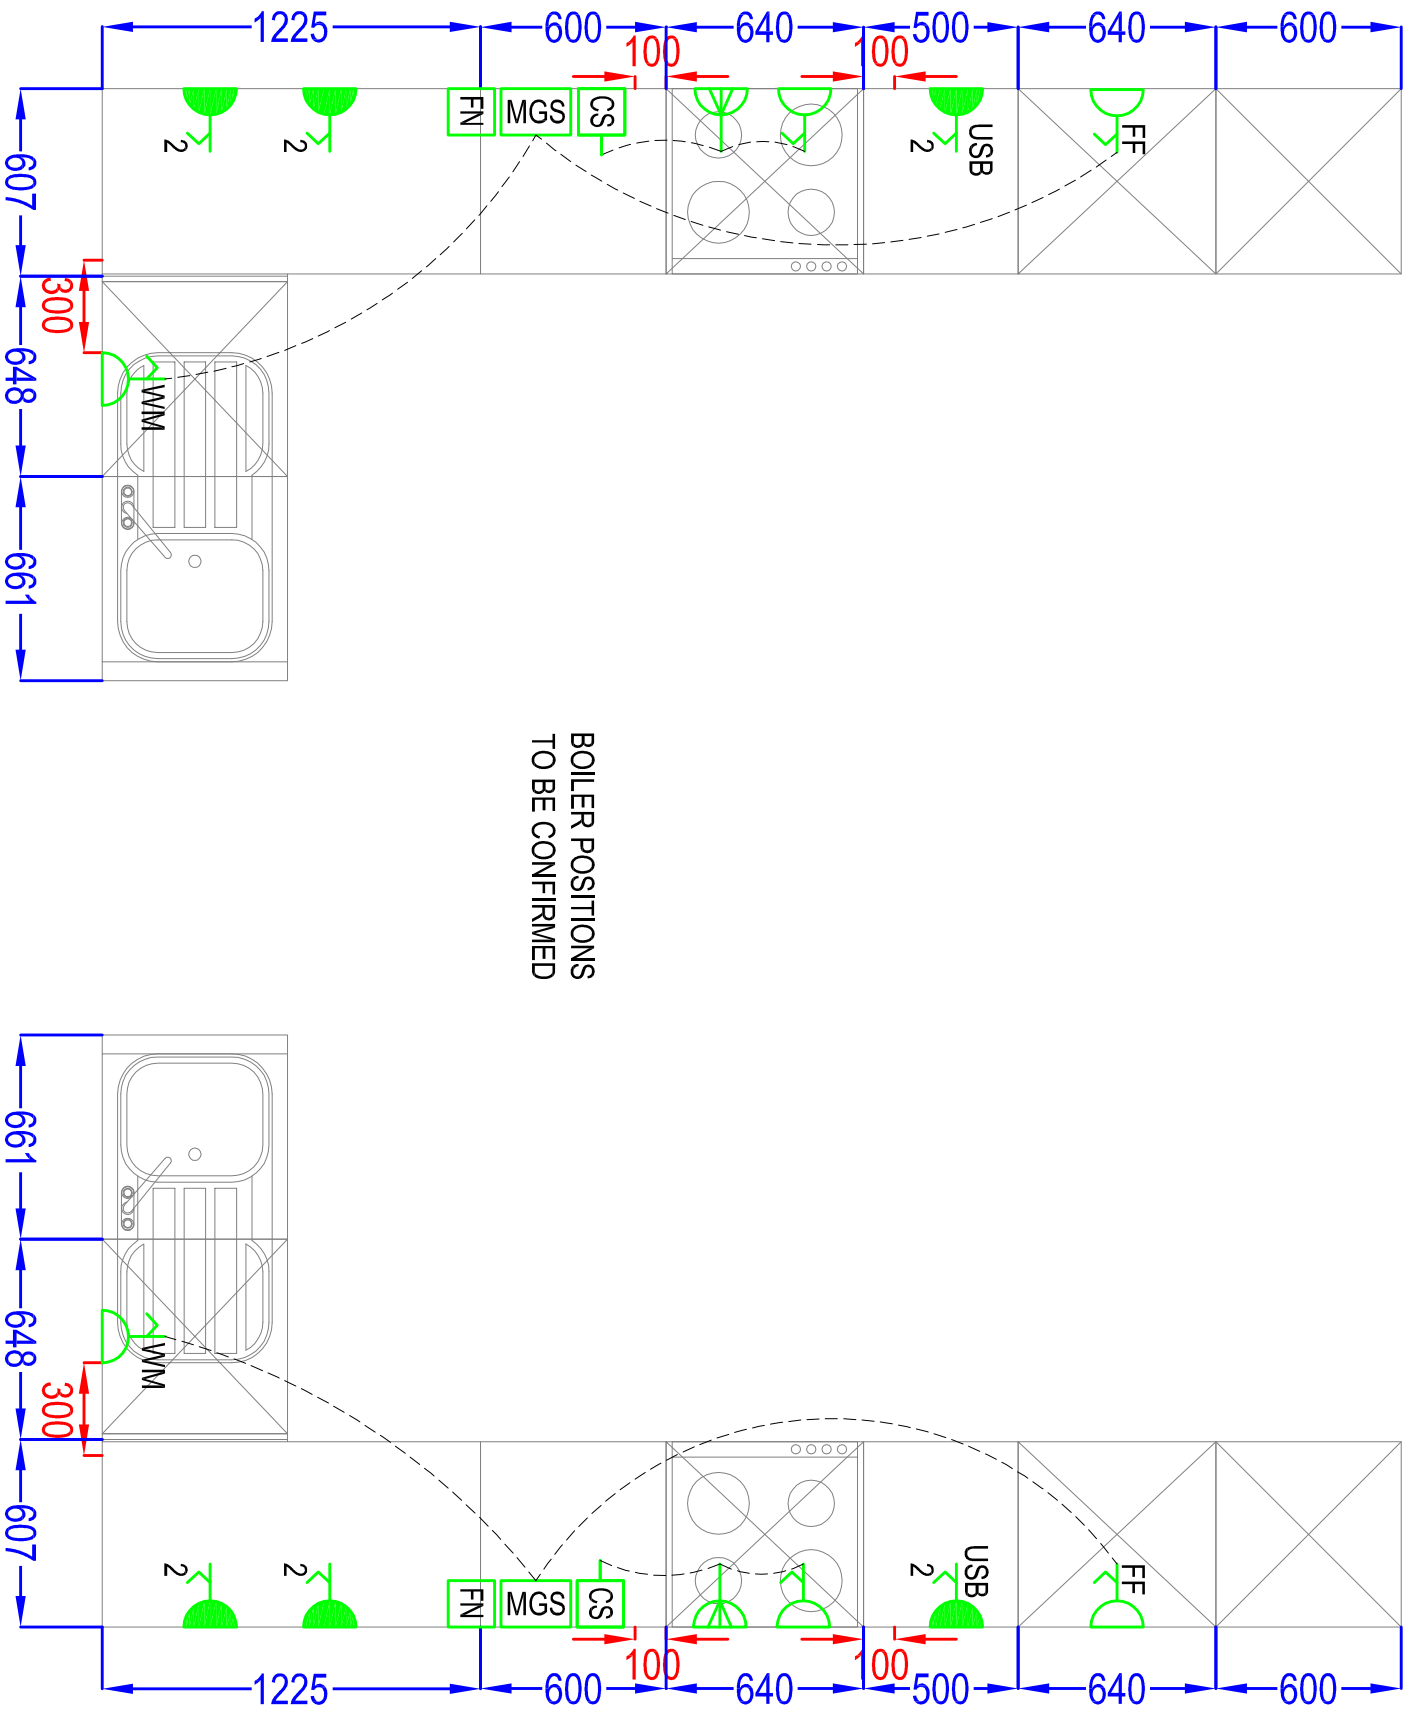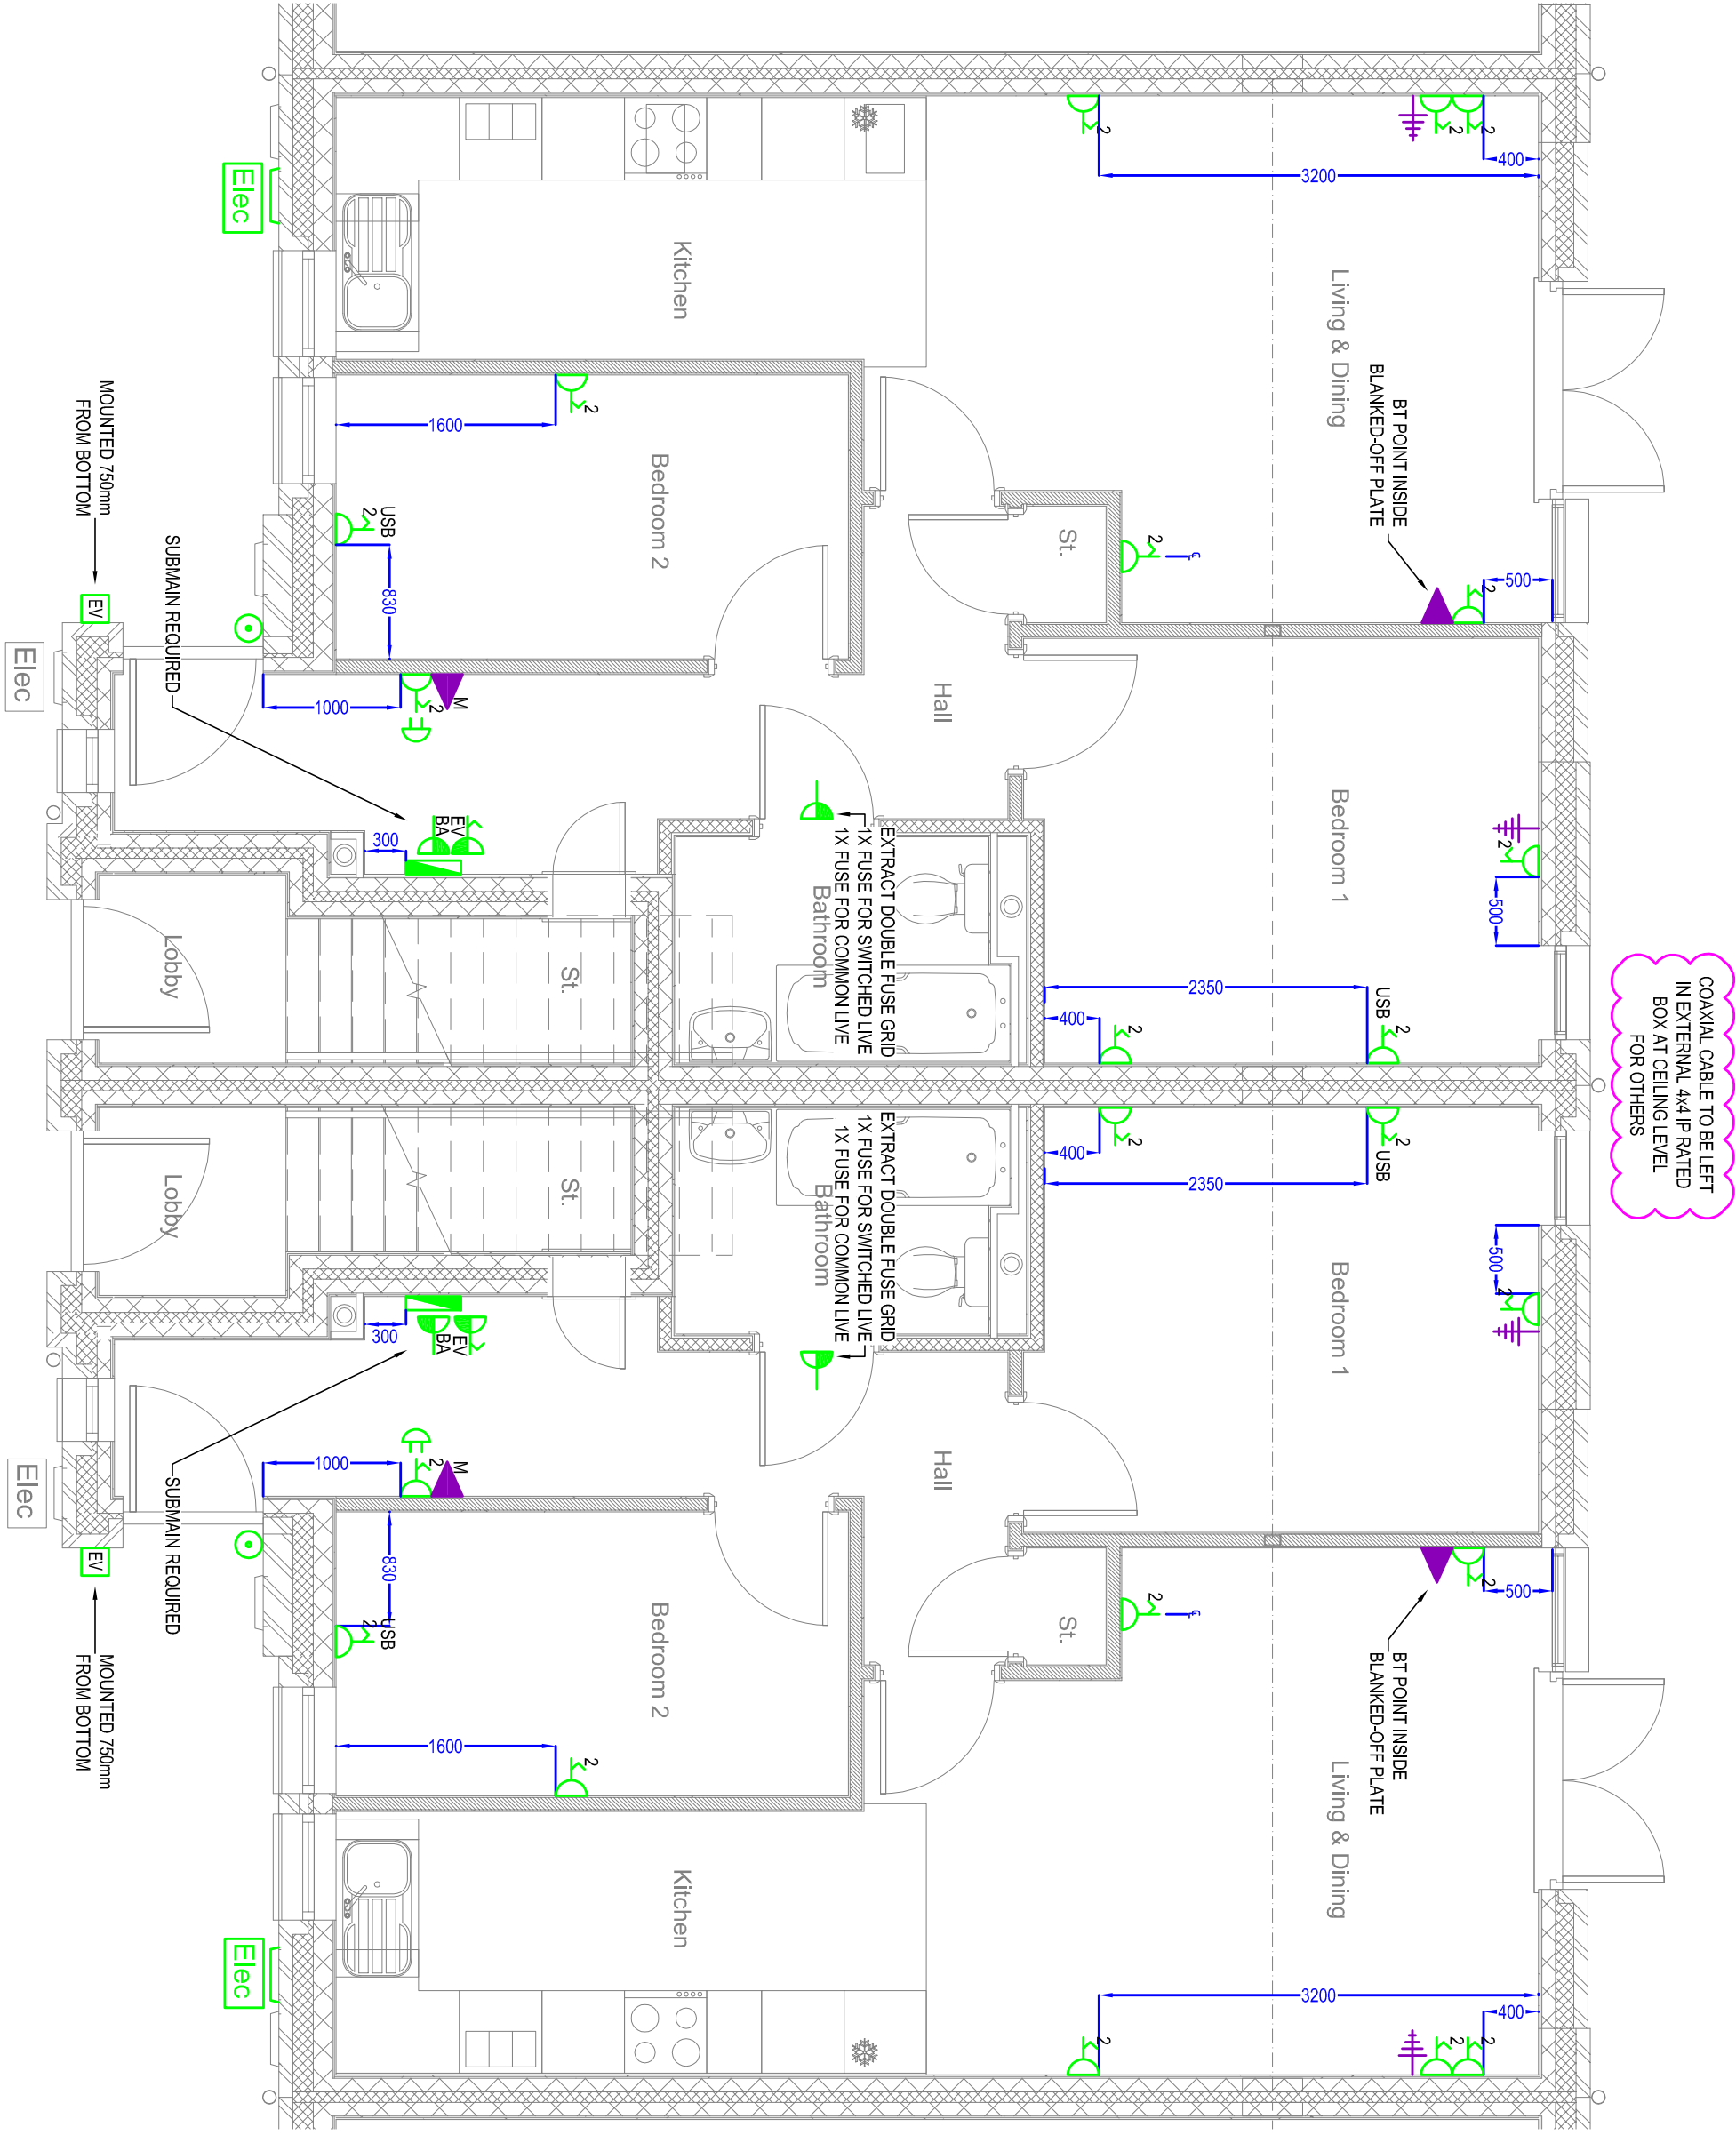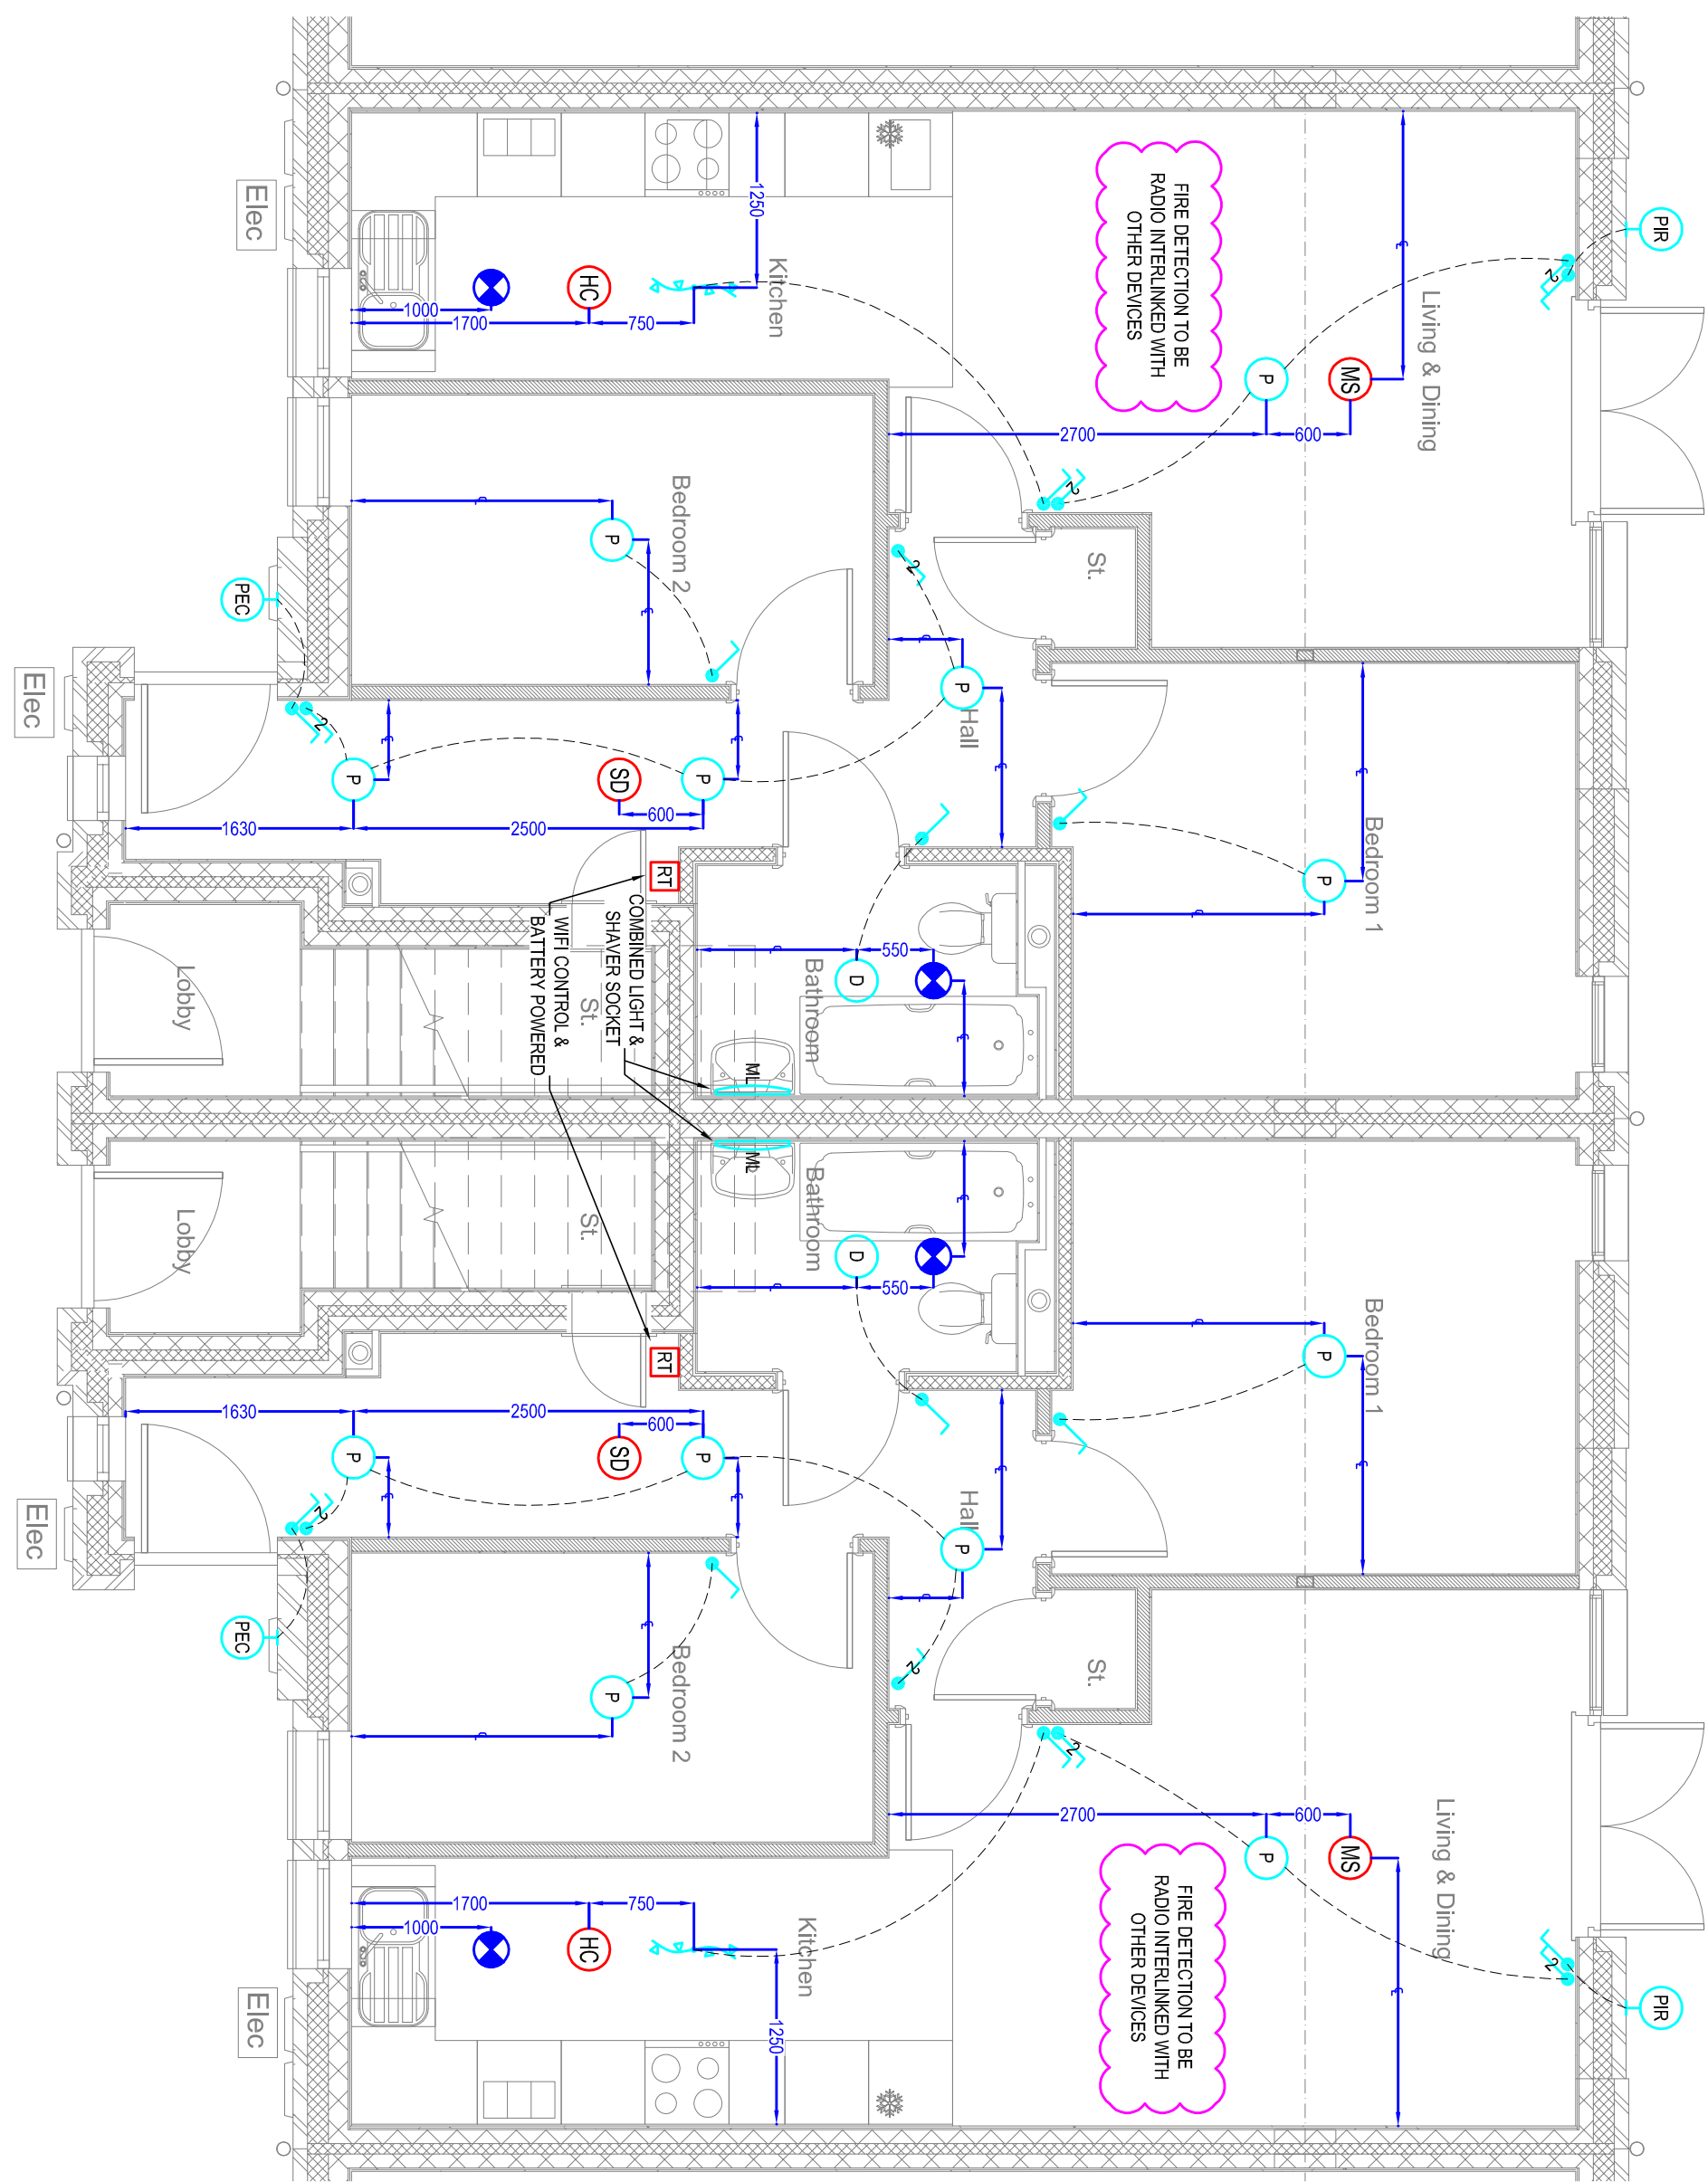

PRELIMINARY

REV.	DATE	DESCRIPTION
P2	25/10/21	EV CHARGERS ADDED
P1	22/10/21	PRELIMINARY ISSUE



ARC HOUSE, 1 GERRARD STREET, STAINBRIDGE, SHS15 2JY T: 01937 303 000 F: 01483 80034

DOBBROOK CLOSE, FALS WORTH

ELECTRICAL INSTALLATION

BLOCK 3 - FLATS

PLOTS 6,9,10,13,14,17,18 & 21

Scale: 1:50 @ A1	Drawn By: SB	Checked By: -	Drawn Number: 6418 03
Date: OCT 2021			