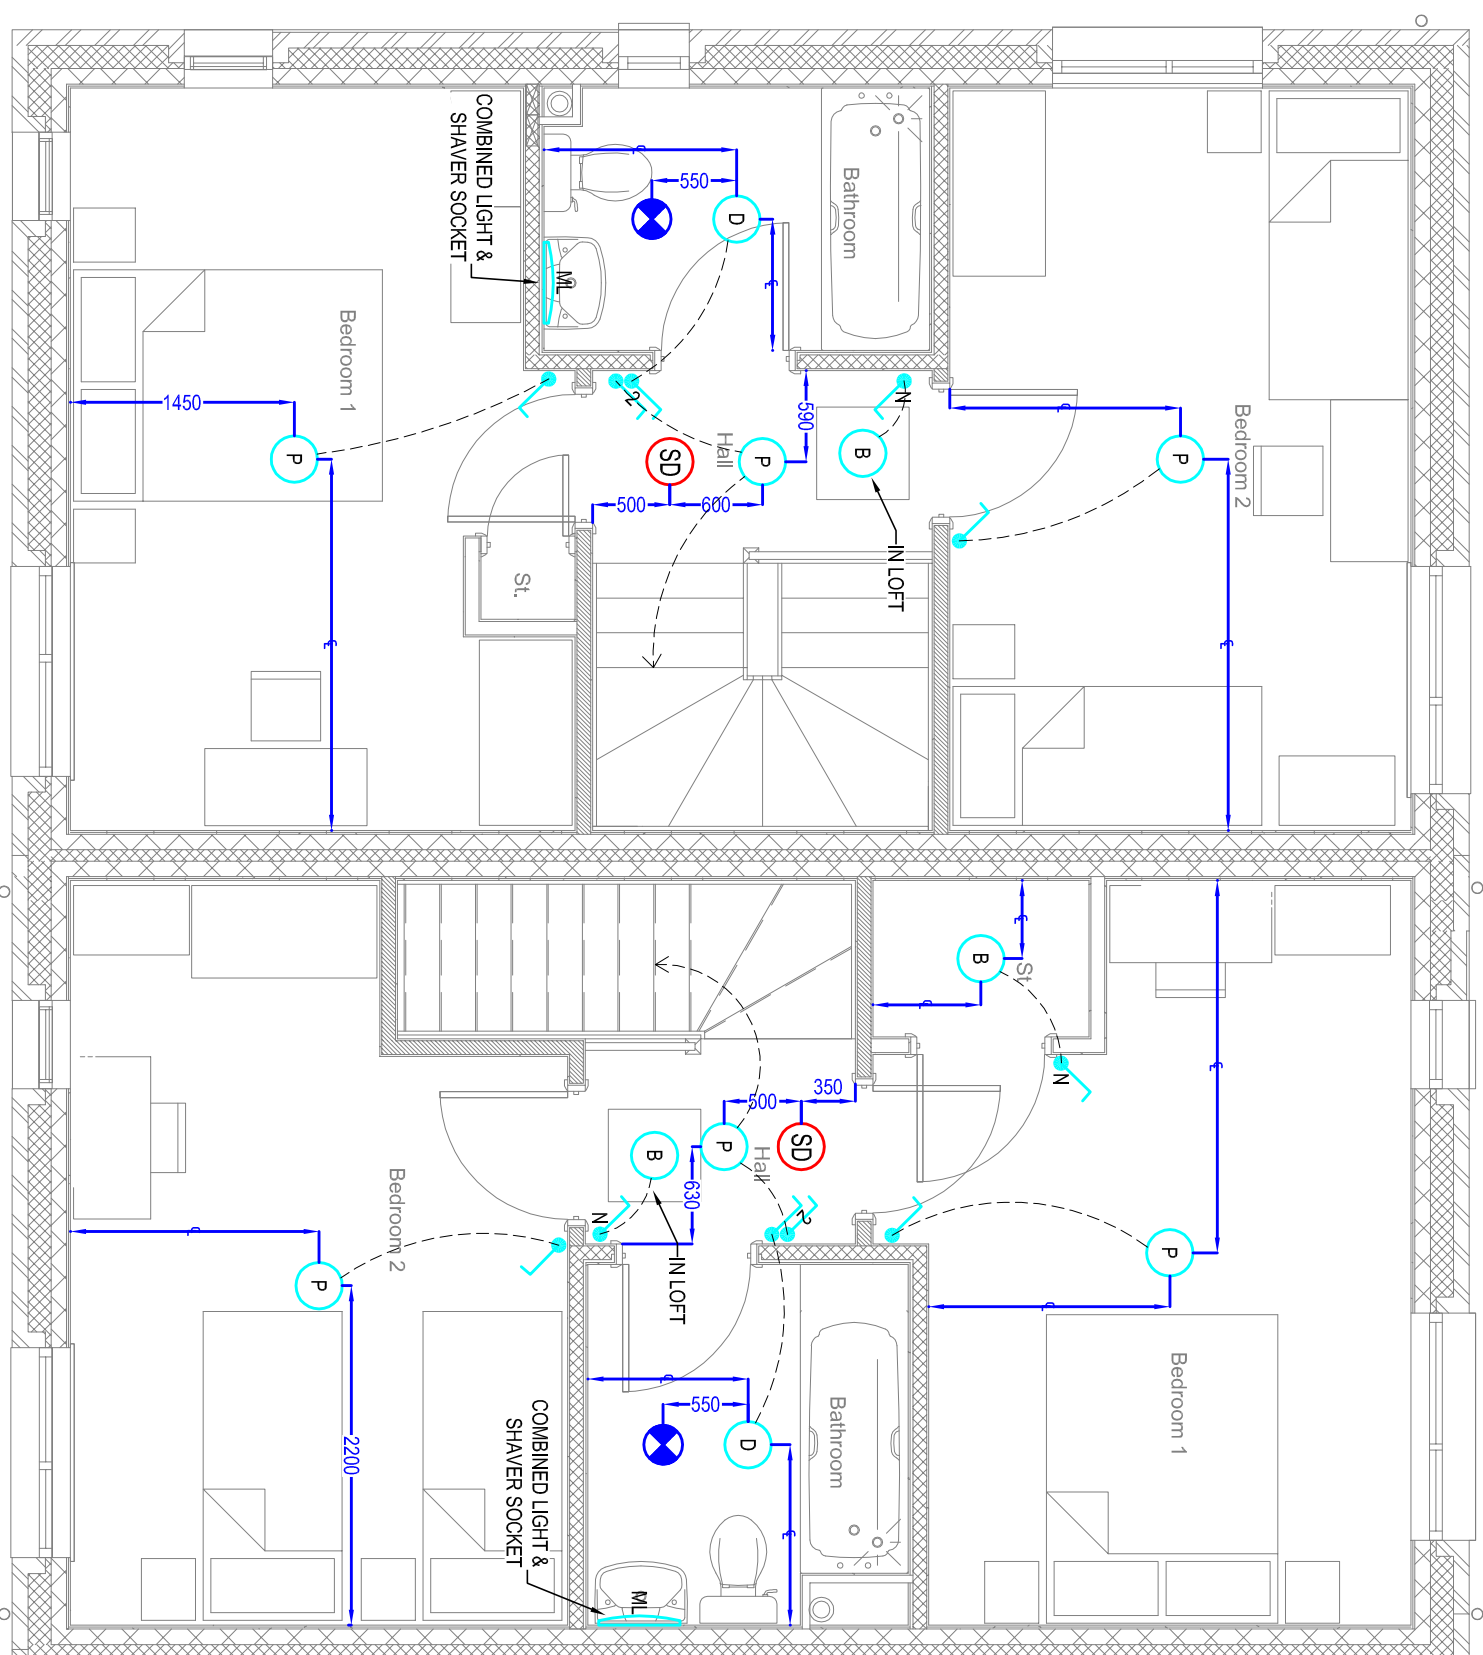
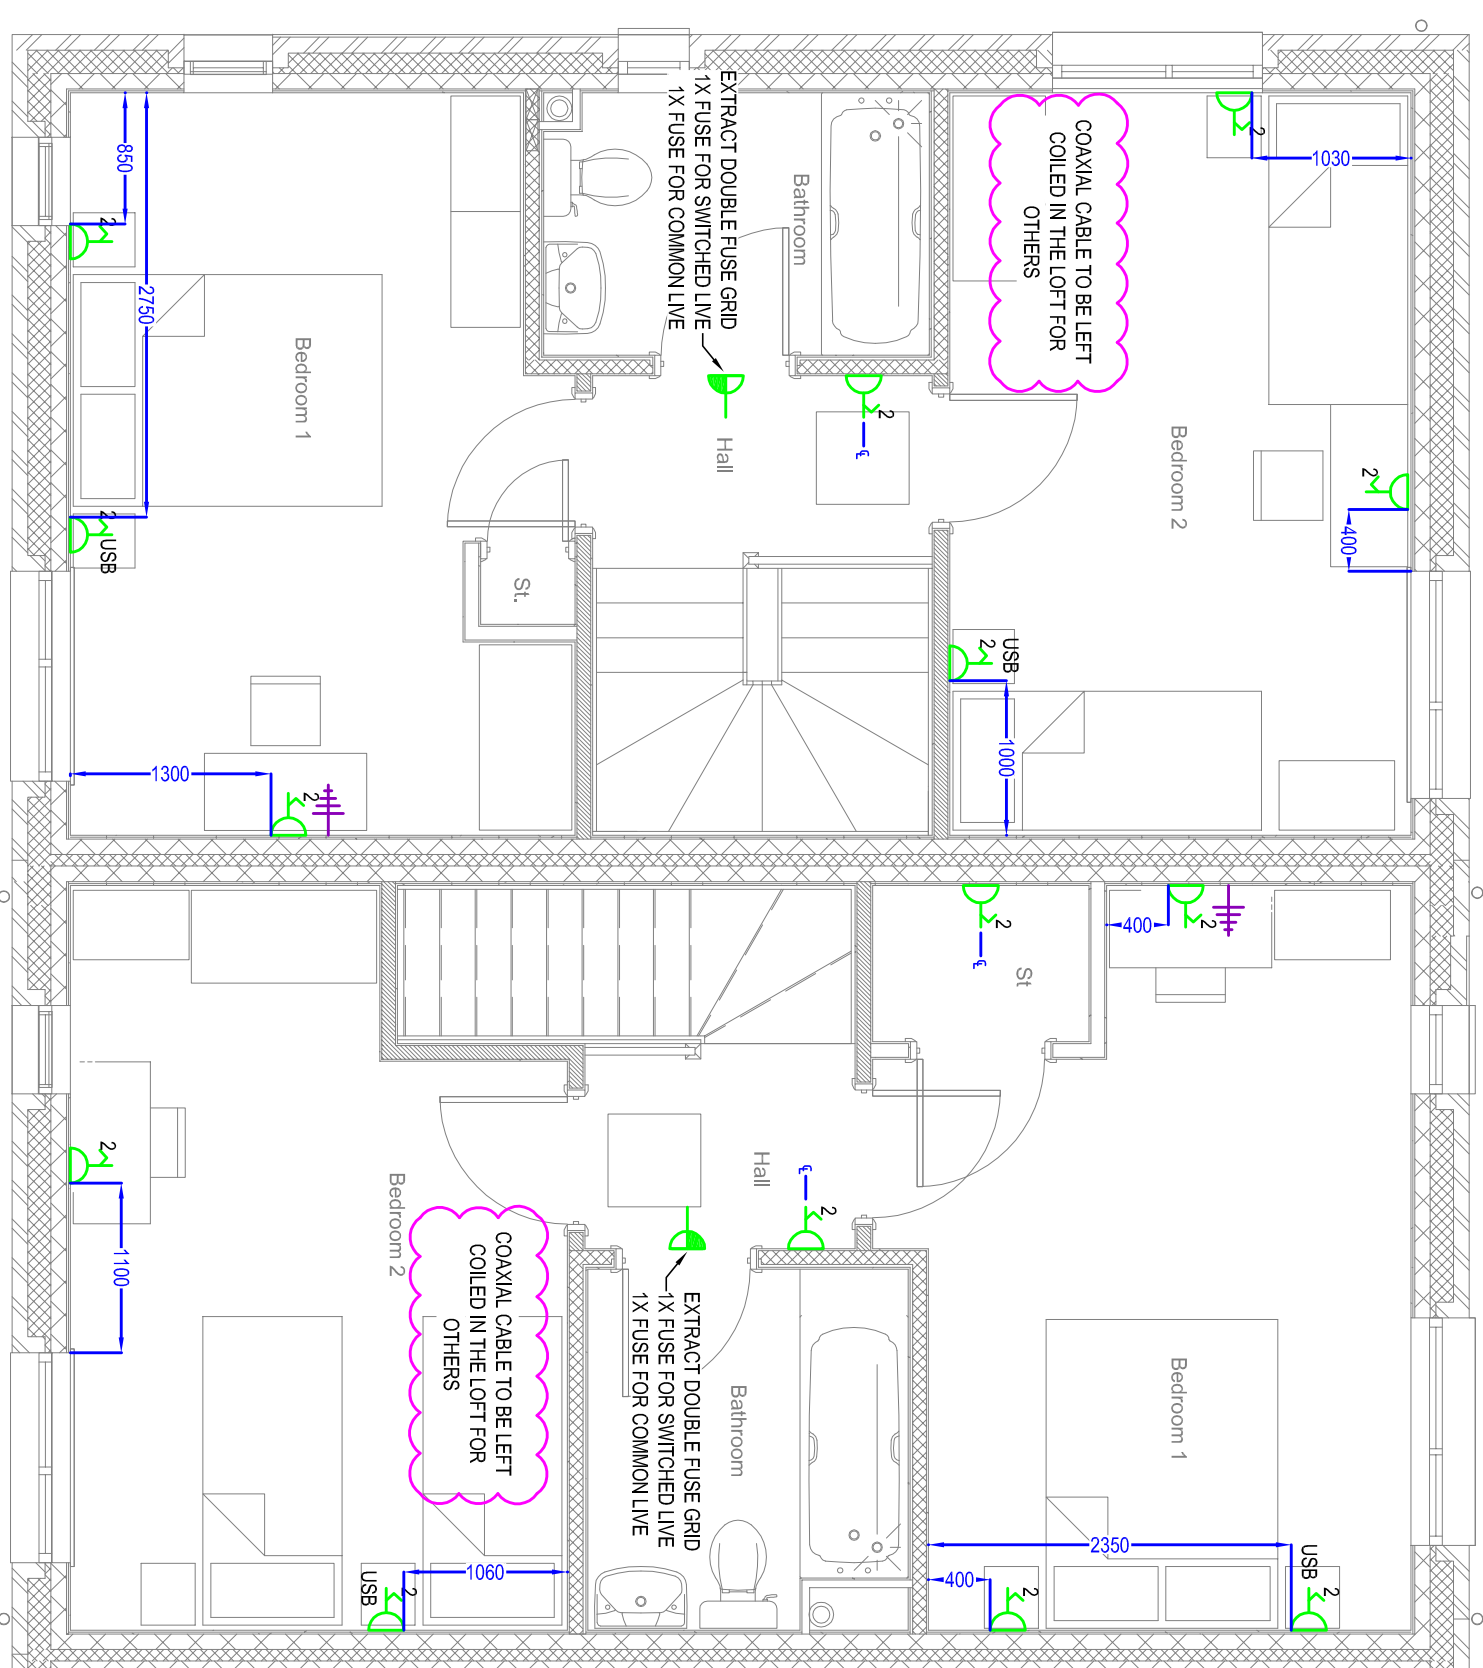


GENERAL LEGEND			
SYMBOL	DESCRIPTION	MANUFACTURER / CODE	OUTPERFORM OFF. / ELEC.
	COLLECTOR LINE		
	DATA DIVISION		





SYMBOL	DESCRIPTION	MANUFACTURER CODE	QTY PER KIT
	CONSUMER UNIT	DEFB-R0024	1
	8 AMP PERMANENT ON LOW ENERGY LAMP	DEFB-V128	7
	BATTERY LAMP HOLDER ON LOW ENERGY LAMP	DEFB-V189	2/4
	PRIMAL LIGHT FITTING	DEFB-L021VH	1
	EXTERNAL LIGHT ON AIR	ETERNAL-PH08BK	1
	EXTERNAL LIGHT ON REC	LUCICO-LB0028S940	1
	IMMORAL LIGHT	TBC	1
	4 SPOT TRACK LIGHT	LEPION-BL4	1
	TG 1W LIGHT SWITCH ON MORN	DEFB-S197	1/3
	10A PULL CORD SWITCH	DEFB-V197	1
	TG 1W LIGHT SWITCH	DEFB-S192	3
	TG 2W LIGHT SWITCH	DEFB-S193	0/3
	2G 2W LIGHT SWITCH	DEFB-S194	3/5
	3G 2W LIGHT SWITCH	DEFB-S195	1
	SINGLE SWITCHED SOCKET MOUNTED AT LOW LEVEL	DEFB-S197/S19P	3
	DUAL SWITCHED SOCKET MOUNTED AT LOW LEVEL	DEFB-S199SP/DEFB-S199 (USB)	1/3
	DUAL SWITCHED SOCKET MOUNTED AT WORK (OP. HEIGHT)	DEFB-S199SP/DEFB-S199 (USB)	3
	1A SWITCHED FUSED SPUR CONNECTION	DEFB-S190	3
	SWITCHED FUSED SPUR CONNECTION	DEFB-S191	1
	MASTERS BT SOCKET	DEFB-S192	1
	SECONDARY BT SOCKET	DEFB-S193	1
	SINGLE COAX SOCKET	DEFB-S198	2
	COOKER CONNECTION OUTLET MOUNTED AT LOW LEVEL	DEFB-S197	1
	COOKER SWITCH	DEFB-S199P	1
	GRAD SWITCH	DEFB-S332/DEFB-S332 (US)	1
	FUSE	DEFB-S342	0
	TERMOSTAT	BT-OTHERS	0
	DOOR BELL, CHIME	DEFB-C004	1
	MAINS SMOKE DETECTOR	AACO-E0816/AACO-E0816P (SMARTING)	3
	MAINS COMBINED HEAT / CO DETECTOR	AACO-E0828/AACO-E0828P (SMARTING)	1
	RELOCITE FIRE ALARM TEST	AACO-B040	1
	EXTRACT FAN BELGUNS MOUNTED	GREENWOOD-AIRVAC-C019P	3
	MULTI GRID 2 MOD 2A DP MAHS 16A SQUARE SWITCH 2A DP MAHS 16A SQUARE SWITCH	DEFB-S332/DEFB-S332 (US)	1
	ELECTRIC VEHICLE CHARGER	ROULE-CVW2010	1

CONSUMER UNIT

[illegible]

FIRST FLOOR

PLOTS 24, 23 & 22

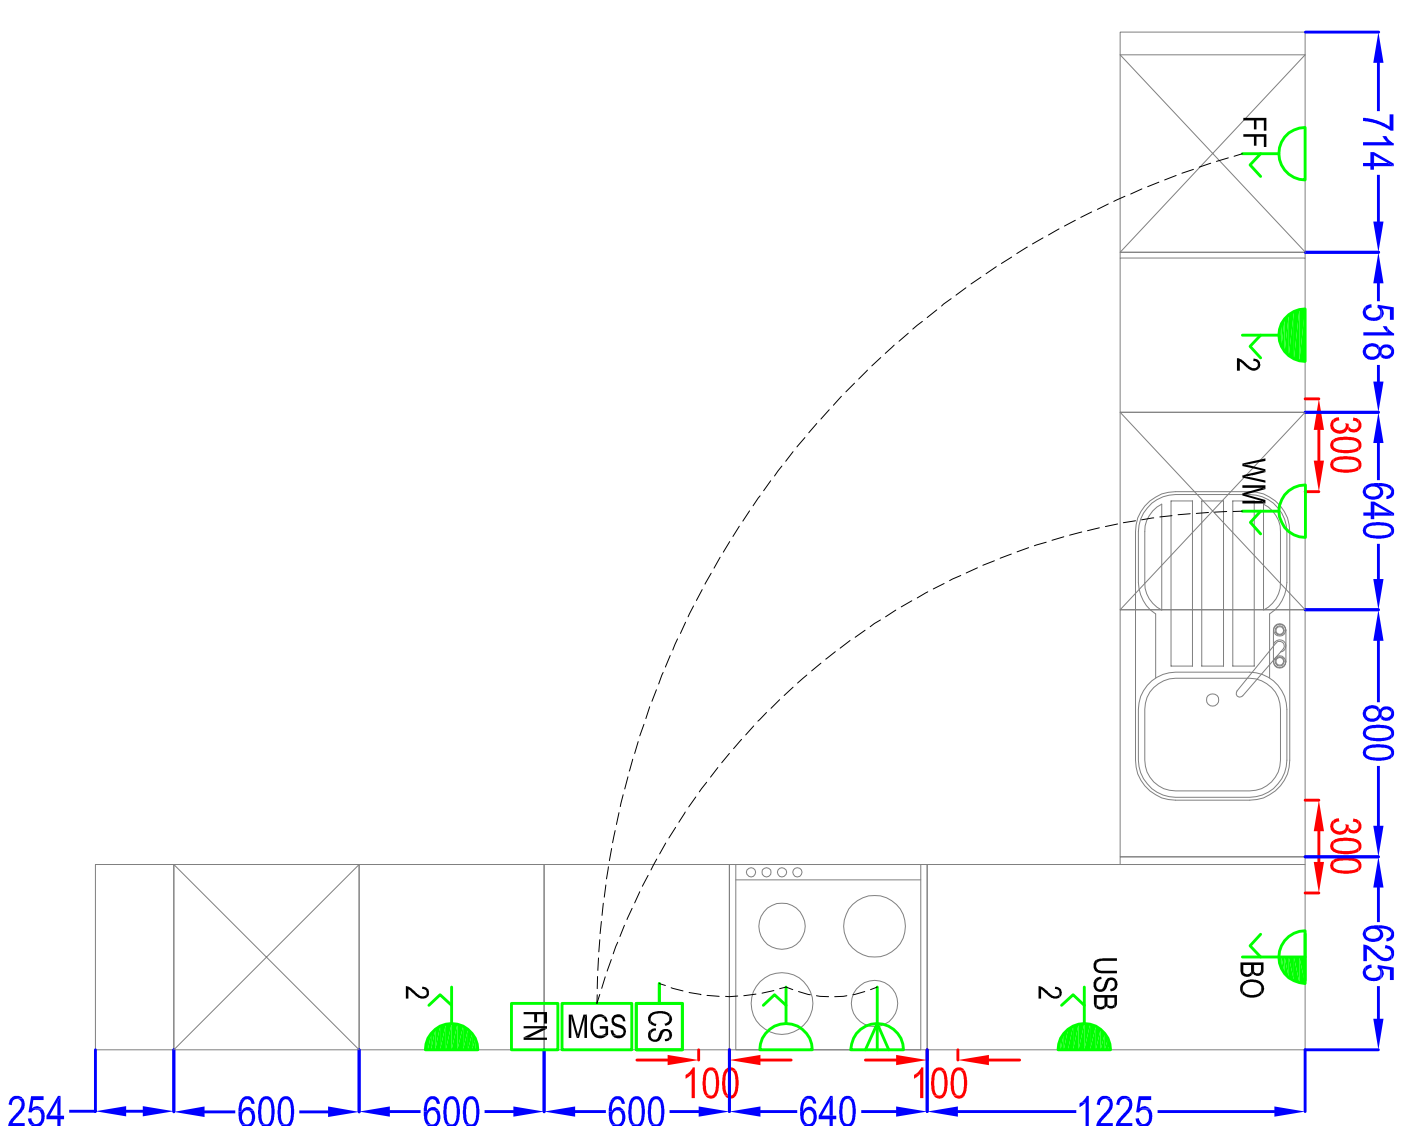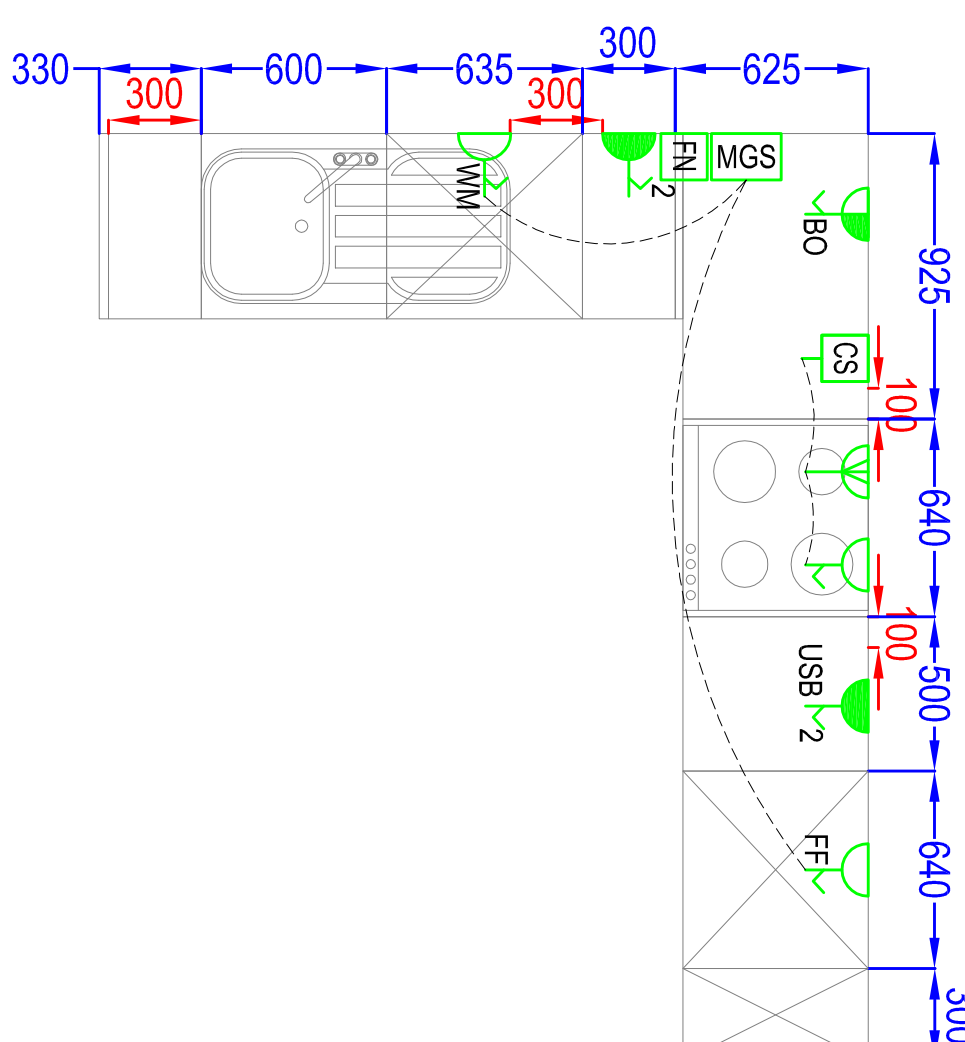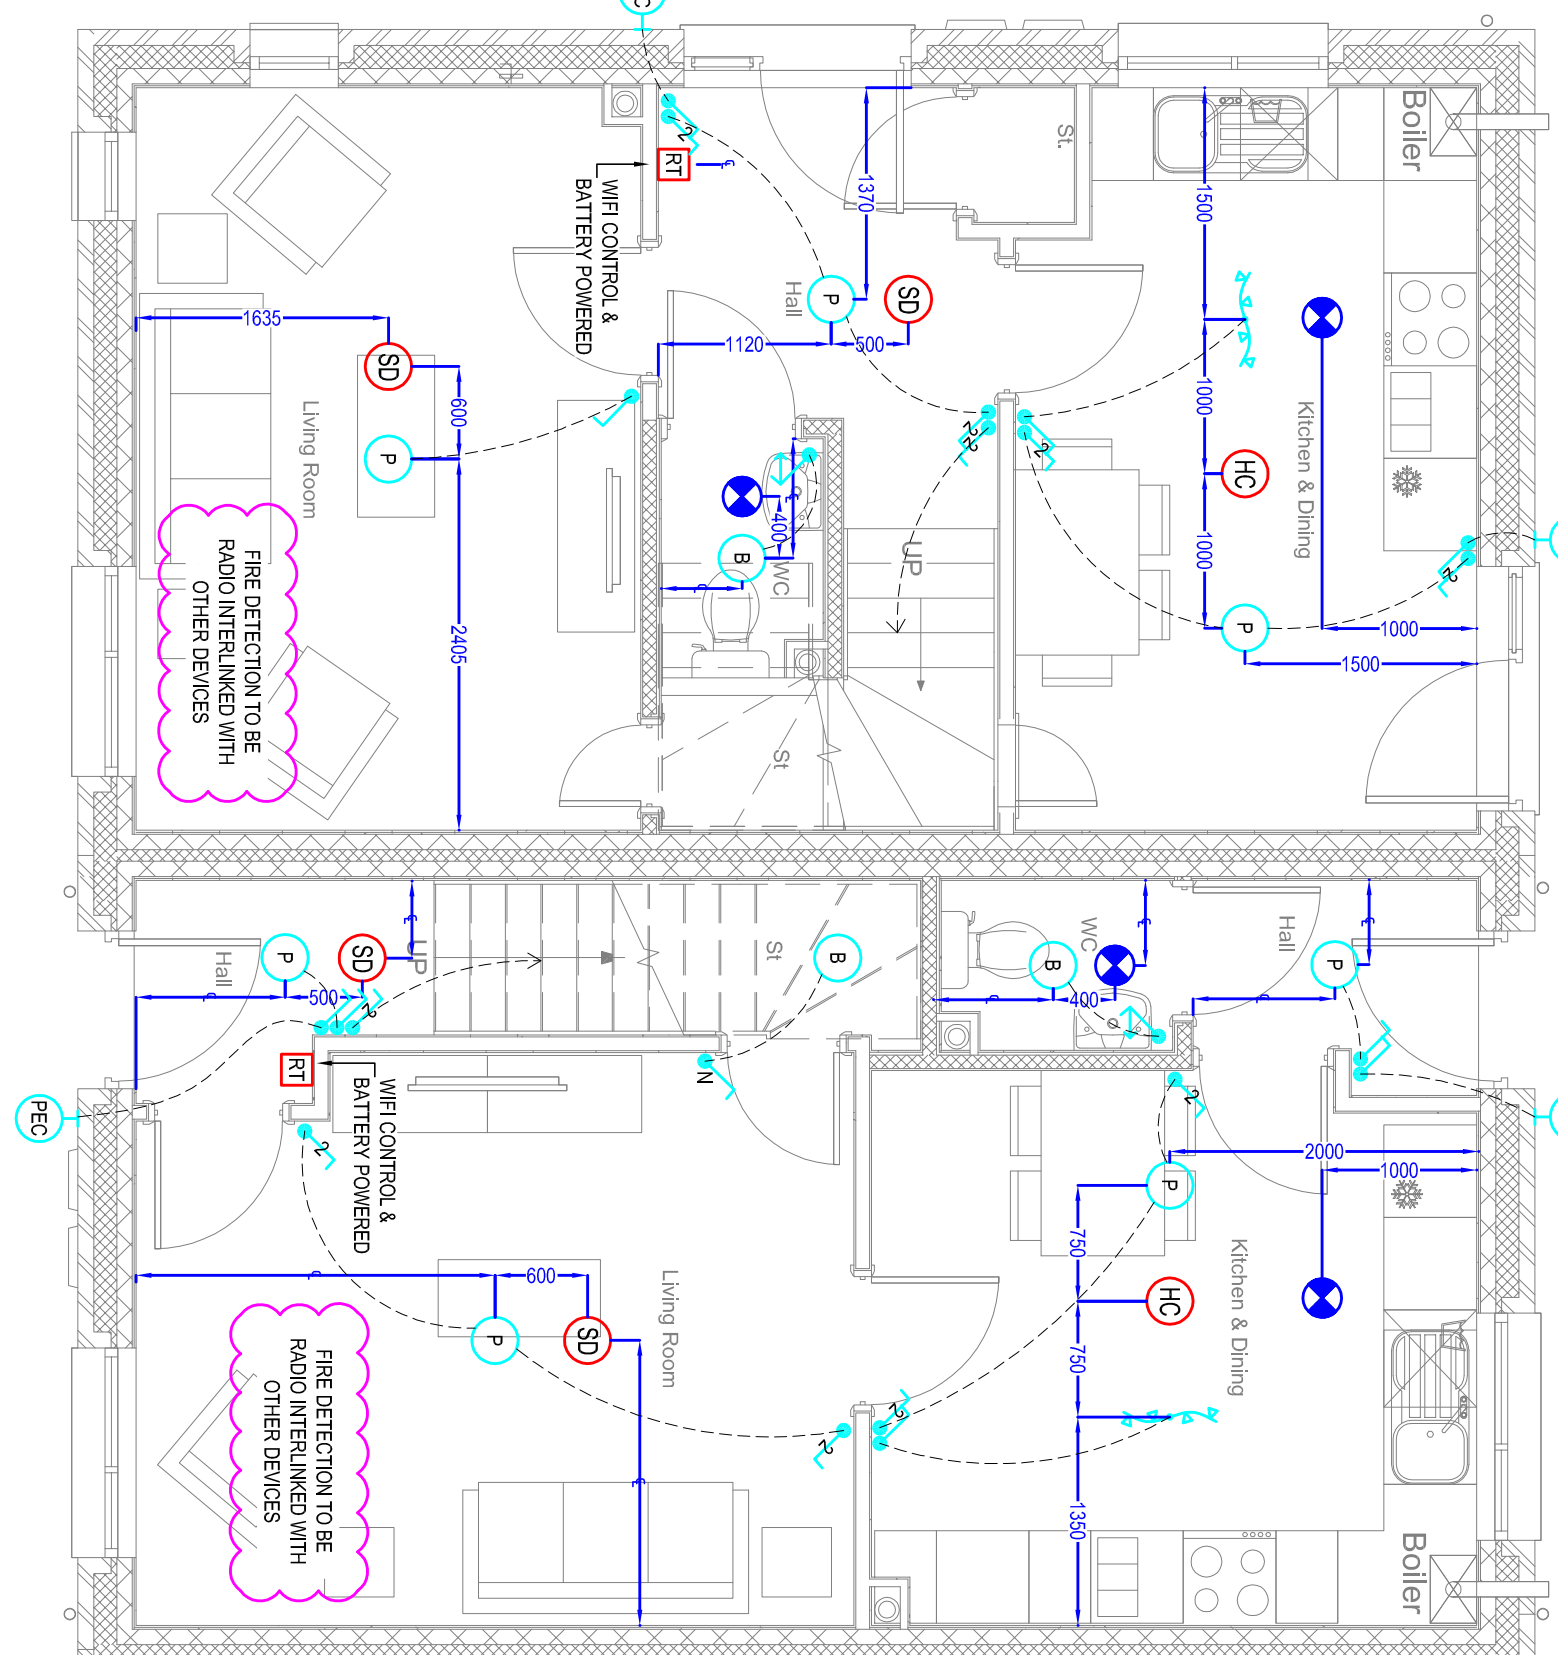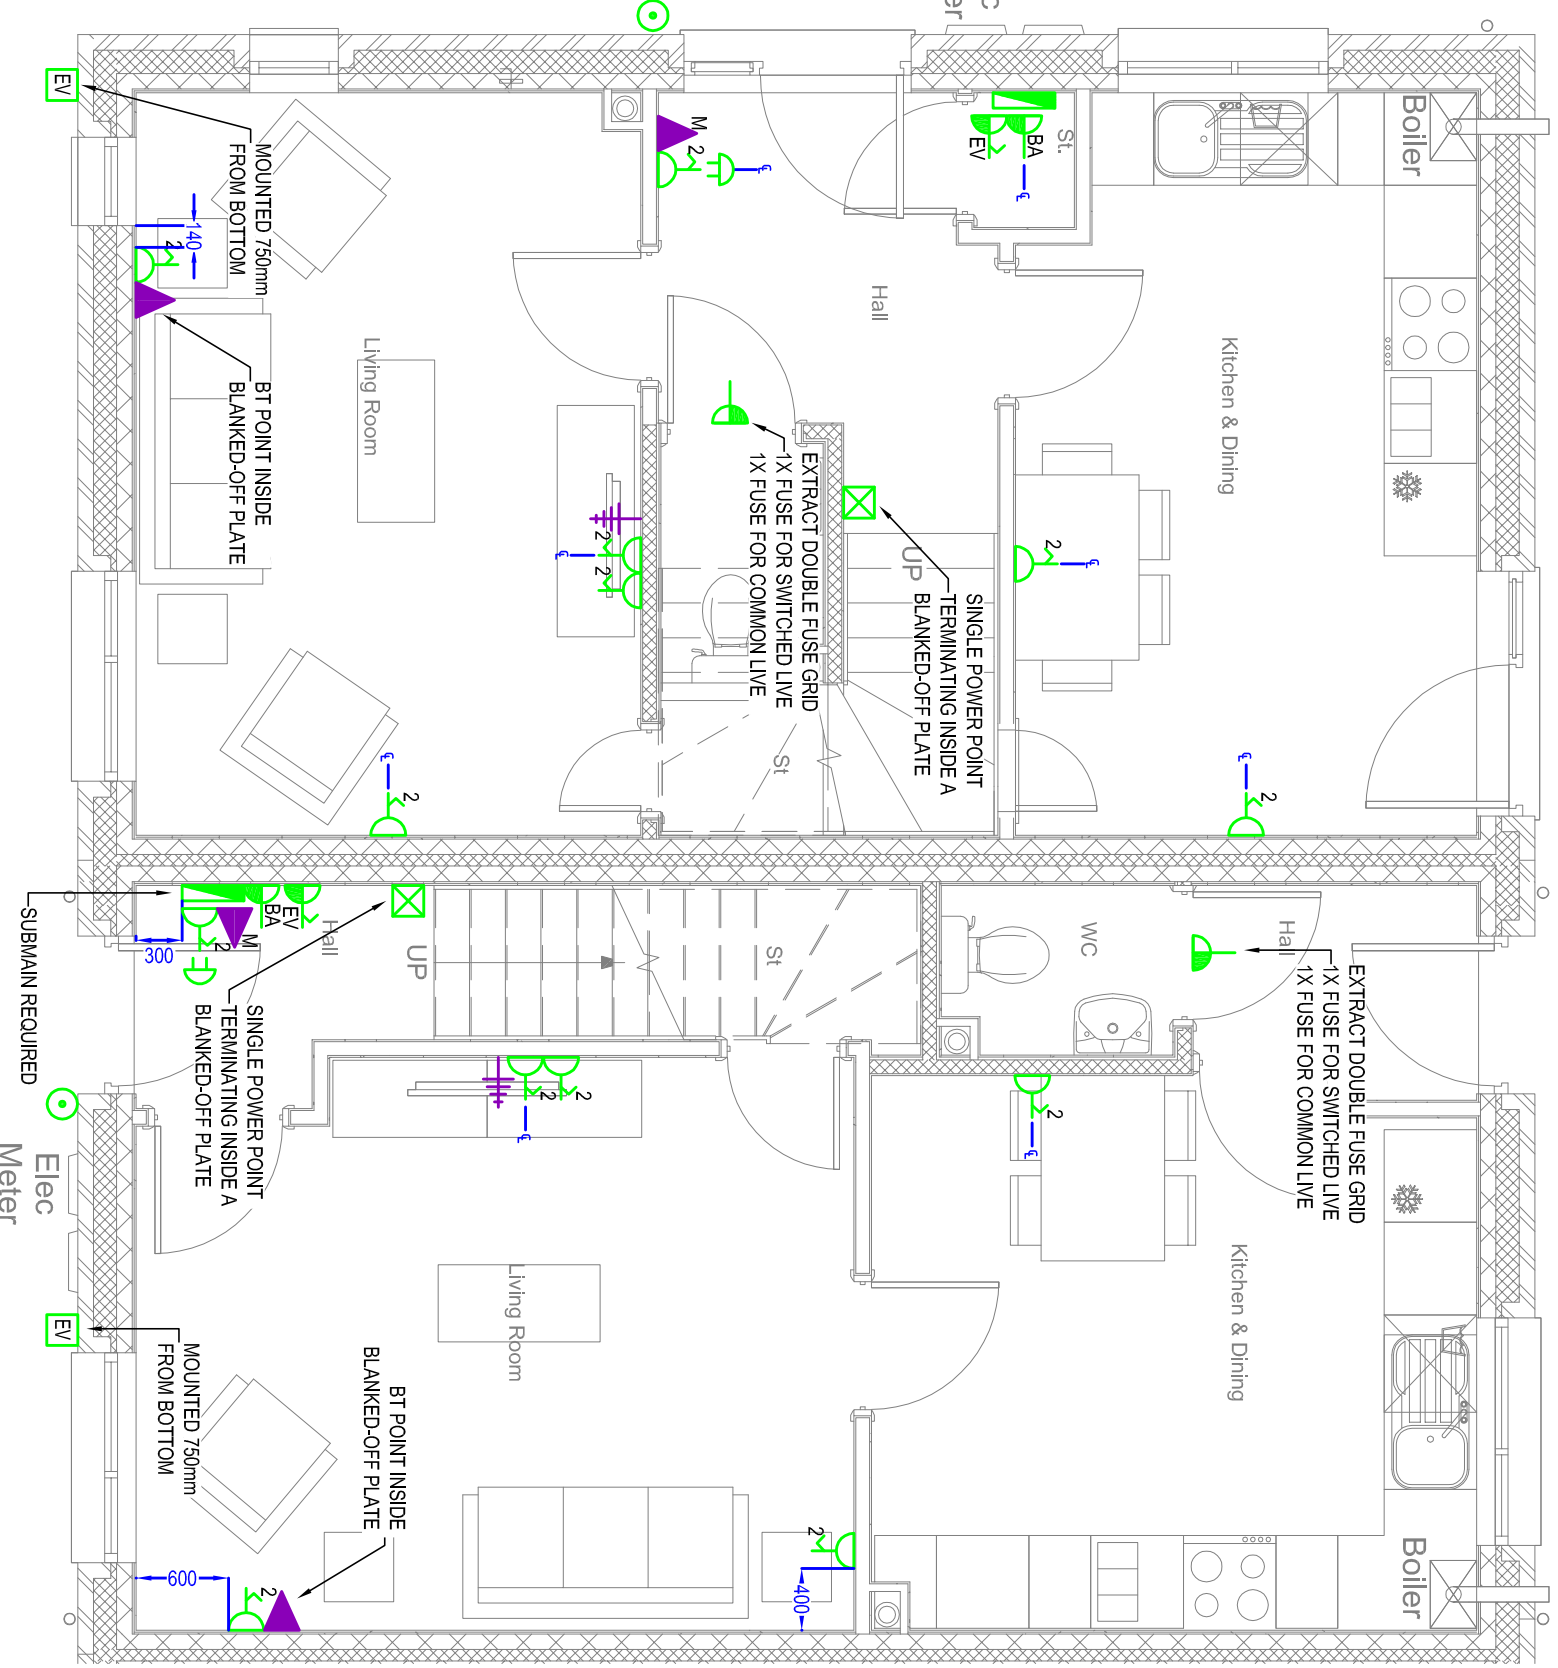

GROUND FLOOR

PLOTS 24, 23 & 22

KITCHEN LAYOUTS

SCALE 1:25 @ A1

PRELIMINARY

MOUNTING HEIGHTS (AS STATED IN ELECTRICAL SPECIFICATION)	
P2	25/10/21
P1	22/10/21
REV:	DATE: DESCRIPTION:

	
ARCHITECT Brown Squire Architecture Hatterston Road Stockport Cheshire SK6 5DU	ELECTRIC 30, 31, 32, 33, 34 Heywood OL10 1PF

DESCRIPTION	REV
ELECTRICAL INSTALLATION BLOCK 4 PLOTS 22, 23 & 24	P2