




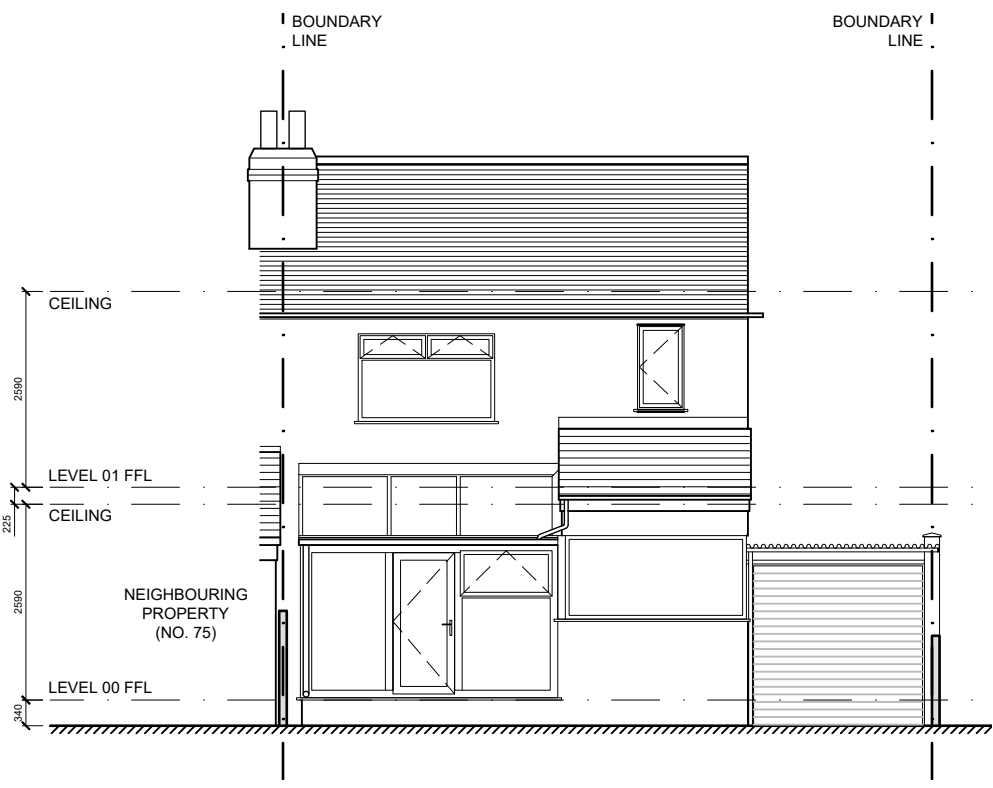

01 EXISTING SOUTH ELEVATION
1:100

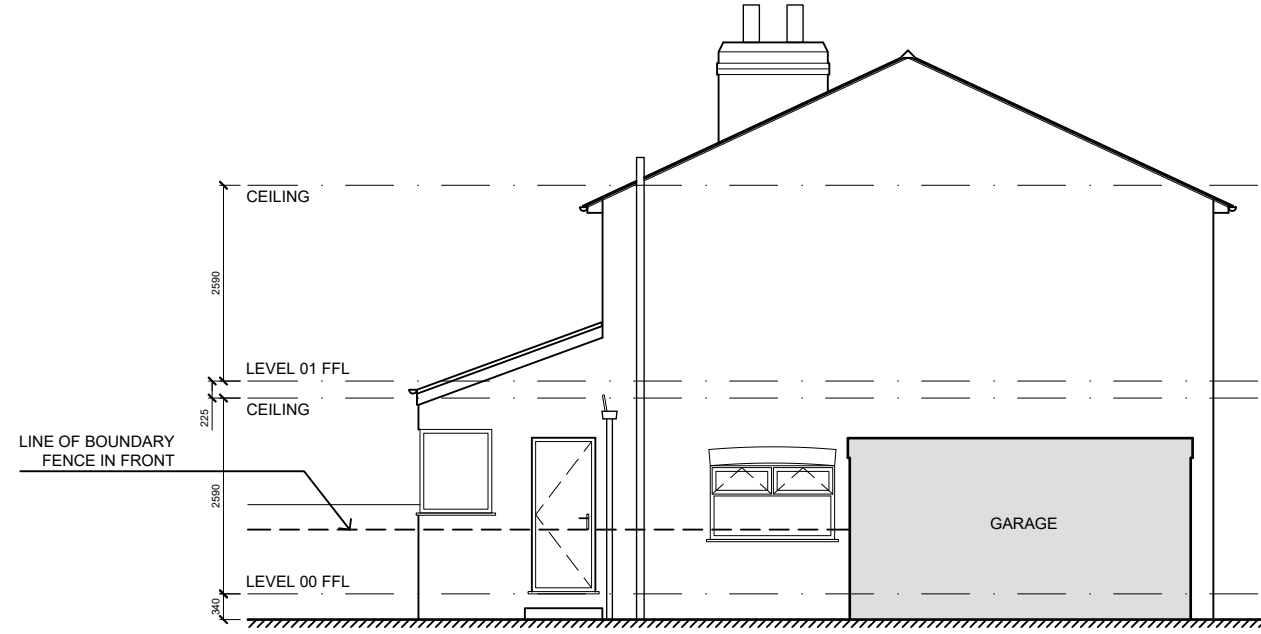


02 EXISTING WEST ELEVATION
1:100

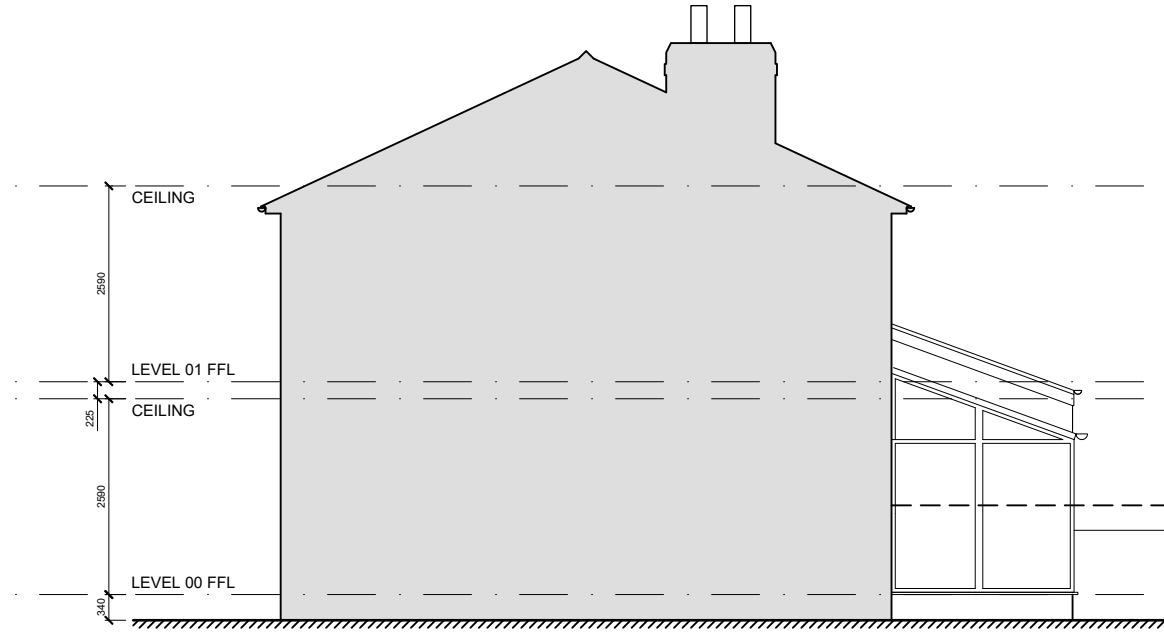


03 EXISTING EAST ELEVATION
1:100



04 EXISTING NORTH ELEVATION
1:100

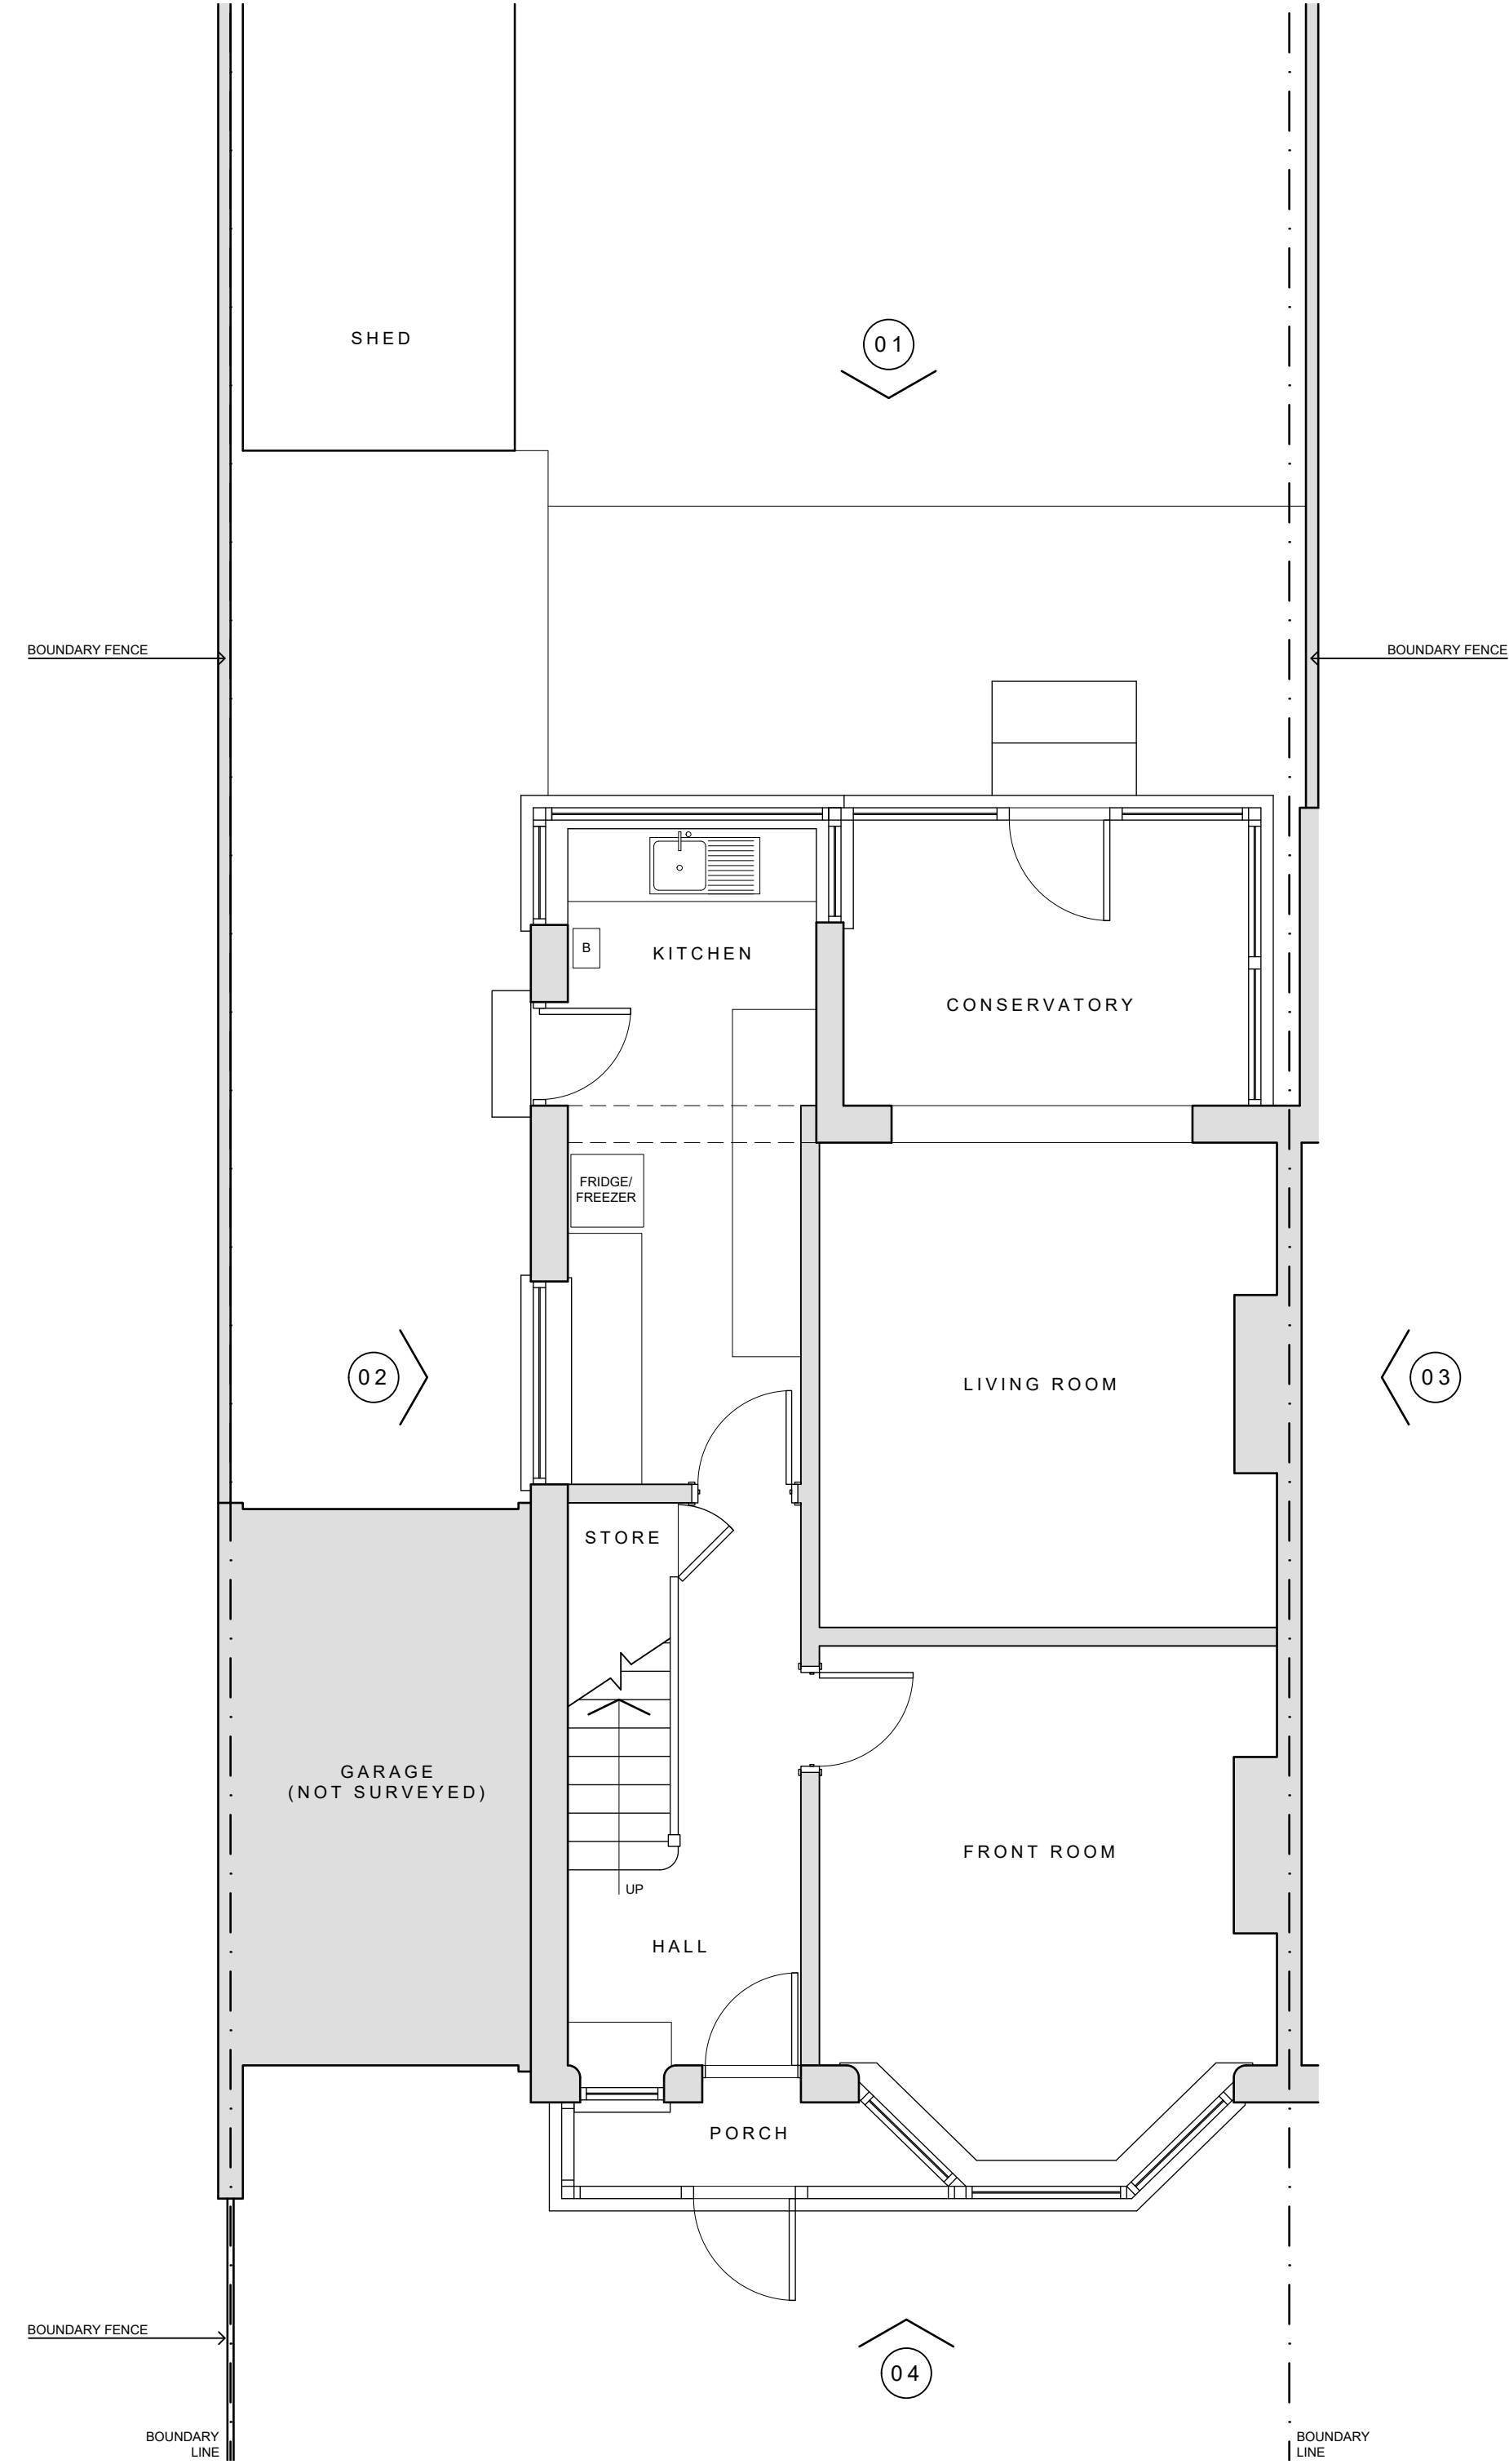

05 EXISTING GROUND FLOOR LAYOUT
1:50

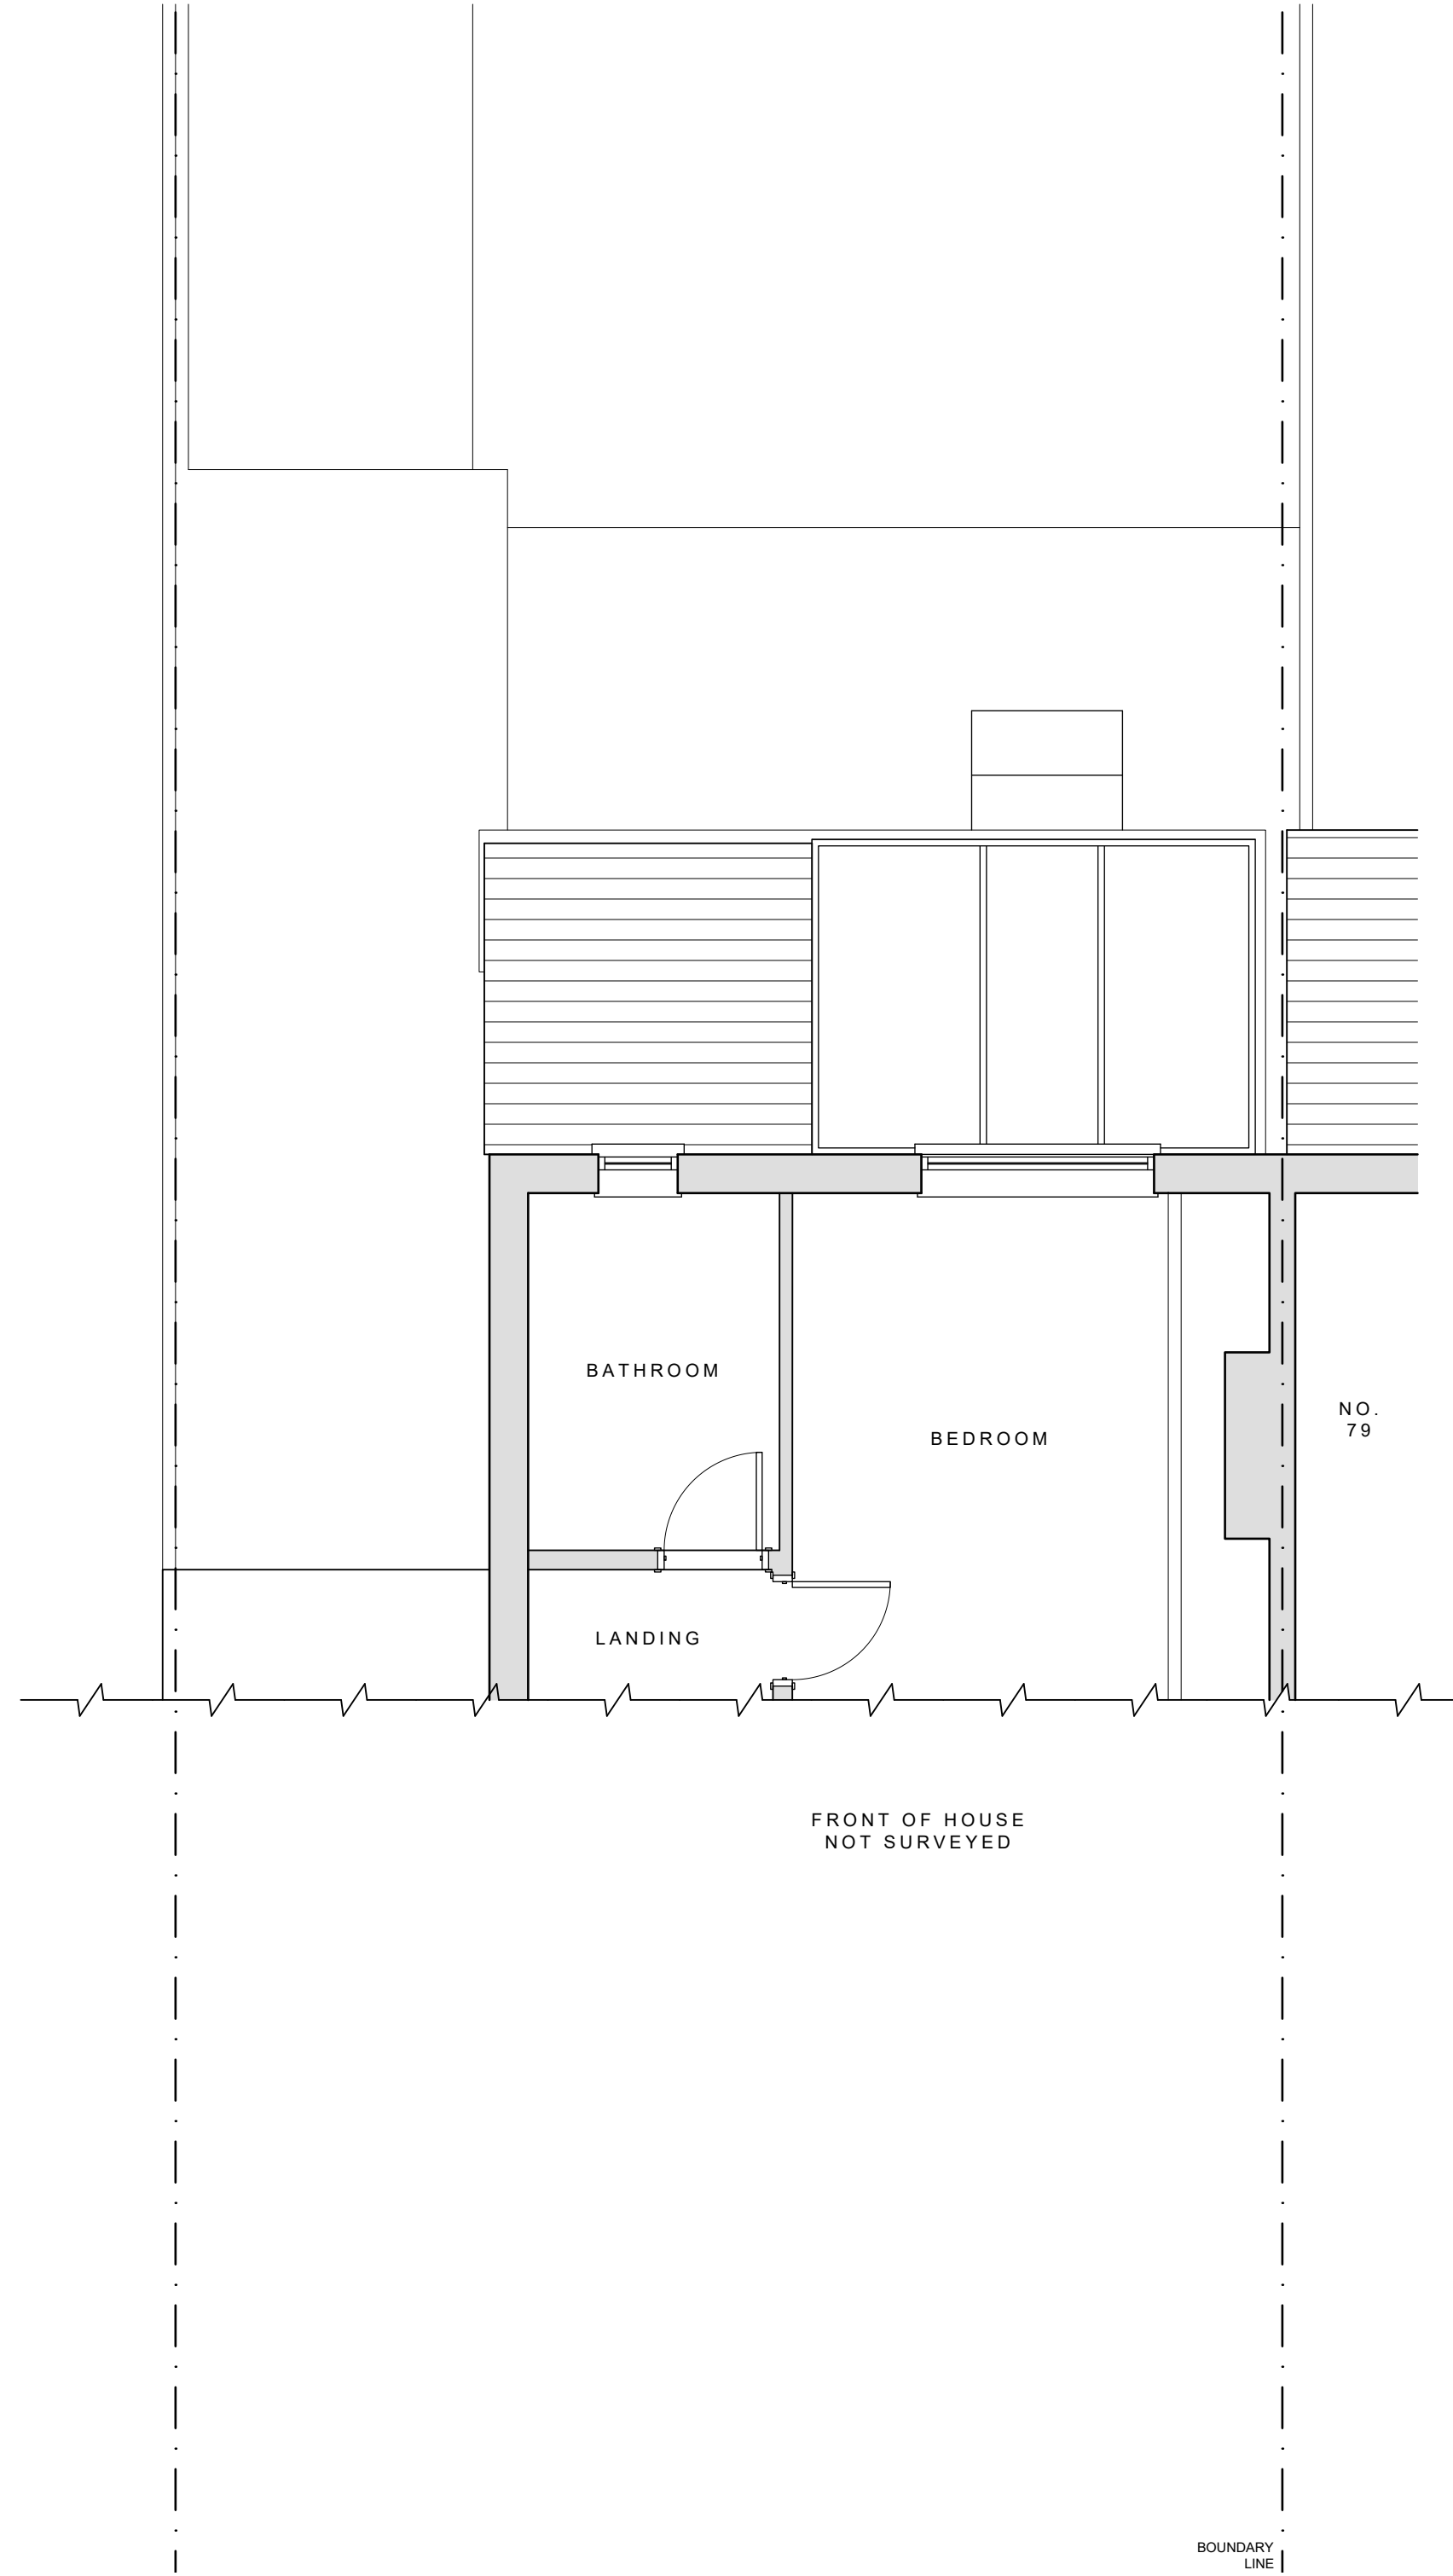

06 EXISTING FIRST FLOOR LAYOUT
1:50




08 LOCATION PLAN
1:1250

©2021 BACK ROOM ARCHITECTURE
ALL DRAWINGS ARE TO BE VIEWED AND CHECKED ON SITE BY THE CONTRACTOR
AND REVISIONS SHOULD BE REPORTED TO BACK ROOM ARCHITECTURE & DESIGN
COMMITMENT OF THE DRAWINGS ISSUED IN BACK ROOM ARCHITECTURE & DESIGN AND IT MUST
NOT BE LOANED OR REPRODUCED WITHOUT CONSENT

R	100102	STAGE 4 ISSUE
A	201101	STAGE 3 ISSUE
L	100001	STAGE 2 ISSUE

REV	DATE	DESCRIPTION
-----	------	-------------

ARCHITECT

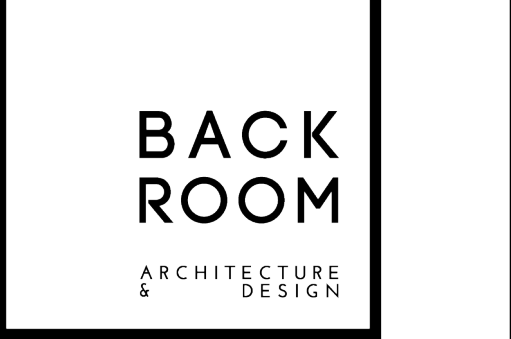

77 EGERTON ROAD SOUTH
CHORLTON
MANCHESTER
M8 1SH

BY: 09/09/21
R: 09/09/21

MR ROB MASTERSON

77 EGERTON ROAD SOUTH
CHORLTON
MANCHESTER

PROPOSED REAR EXTENSION &
INTERNAL ALTERATIONS

EXISTING LAYOUT & ELEVATIONS

SCALE
VARIES @ A1

DATE
09 / 09 / 21

STAGE 4

REV
BAC054

01_0001

8